


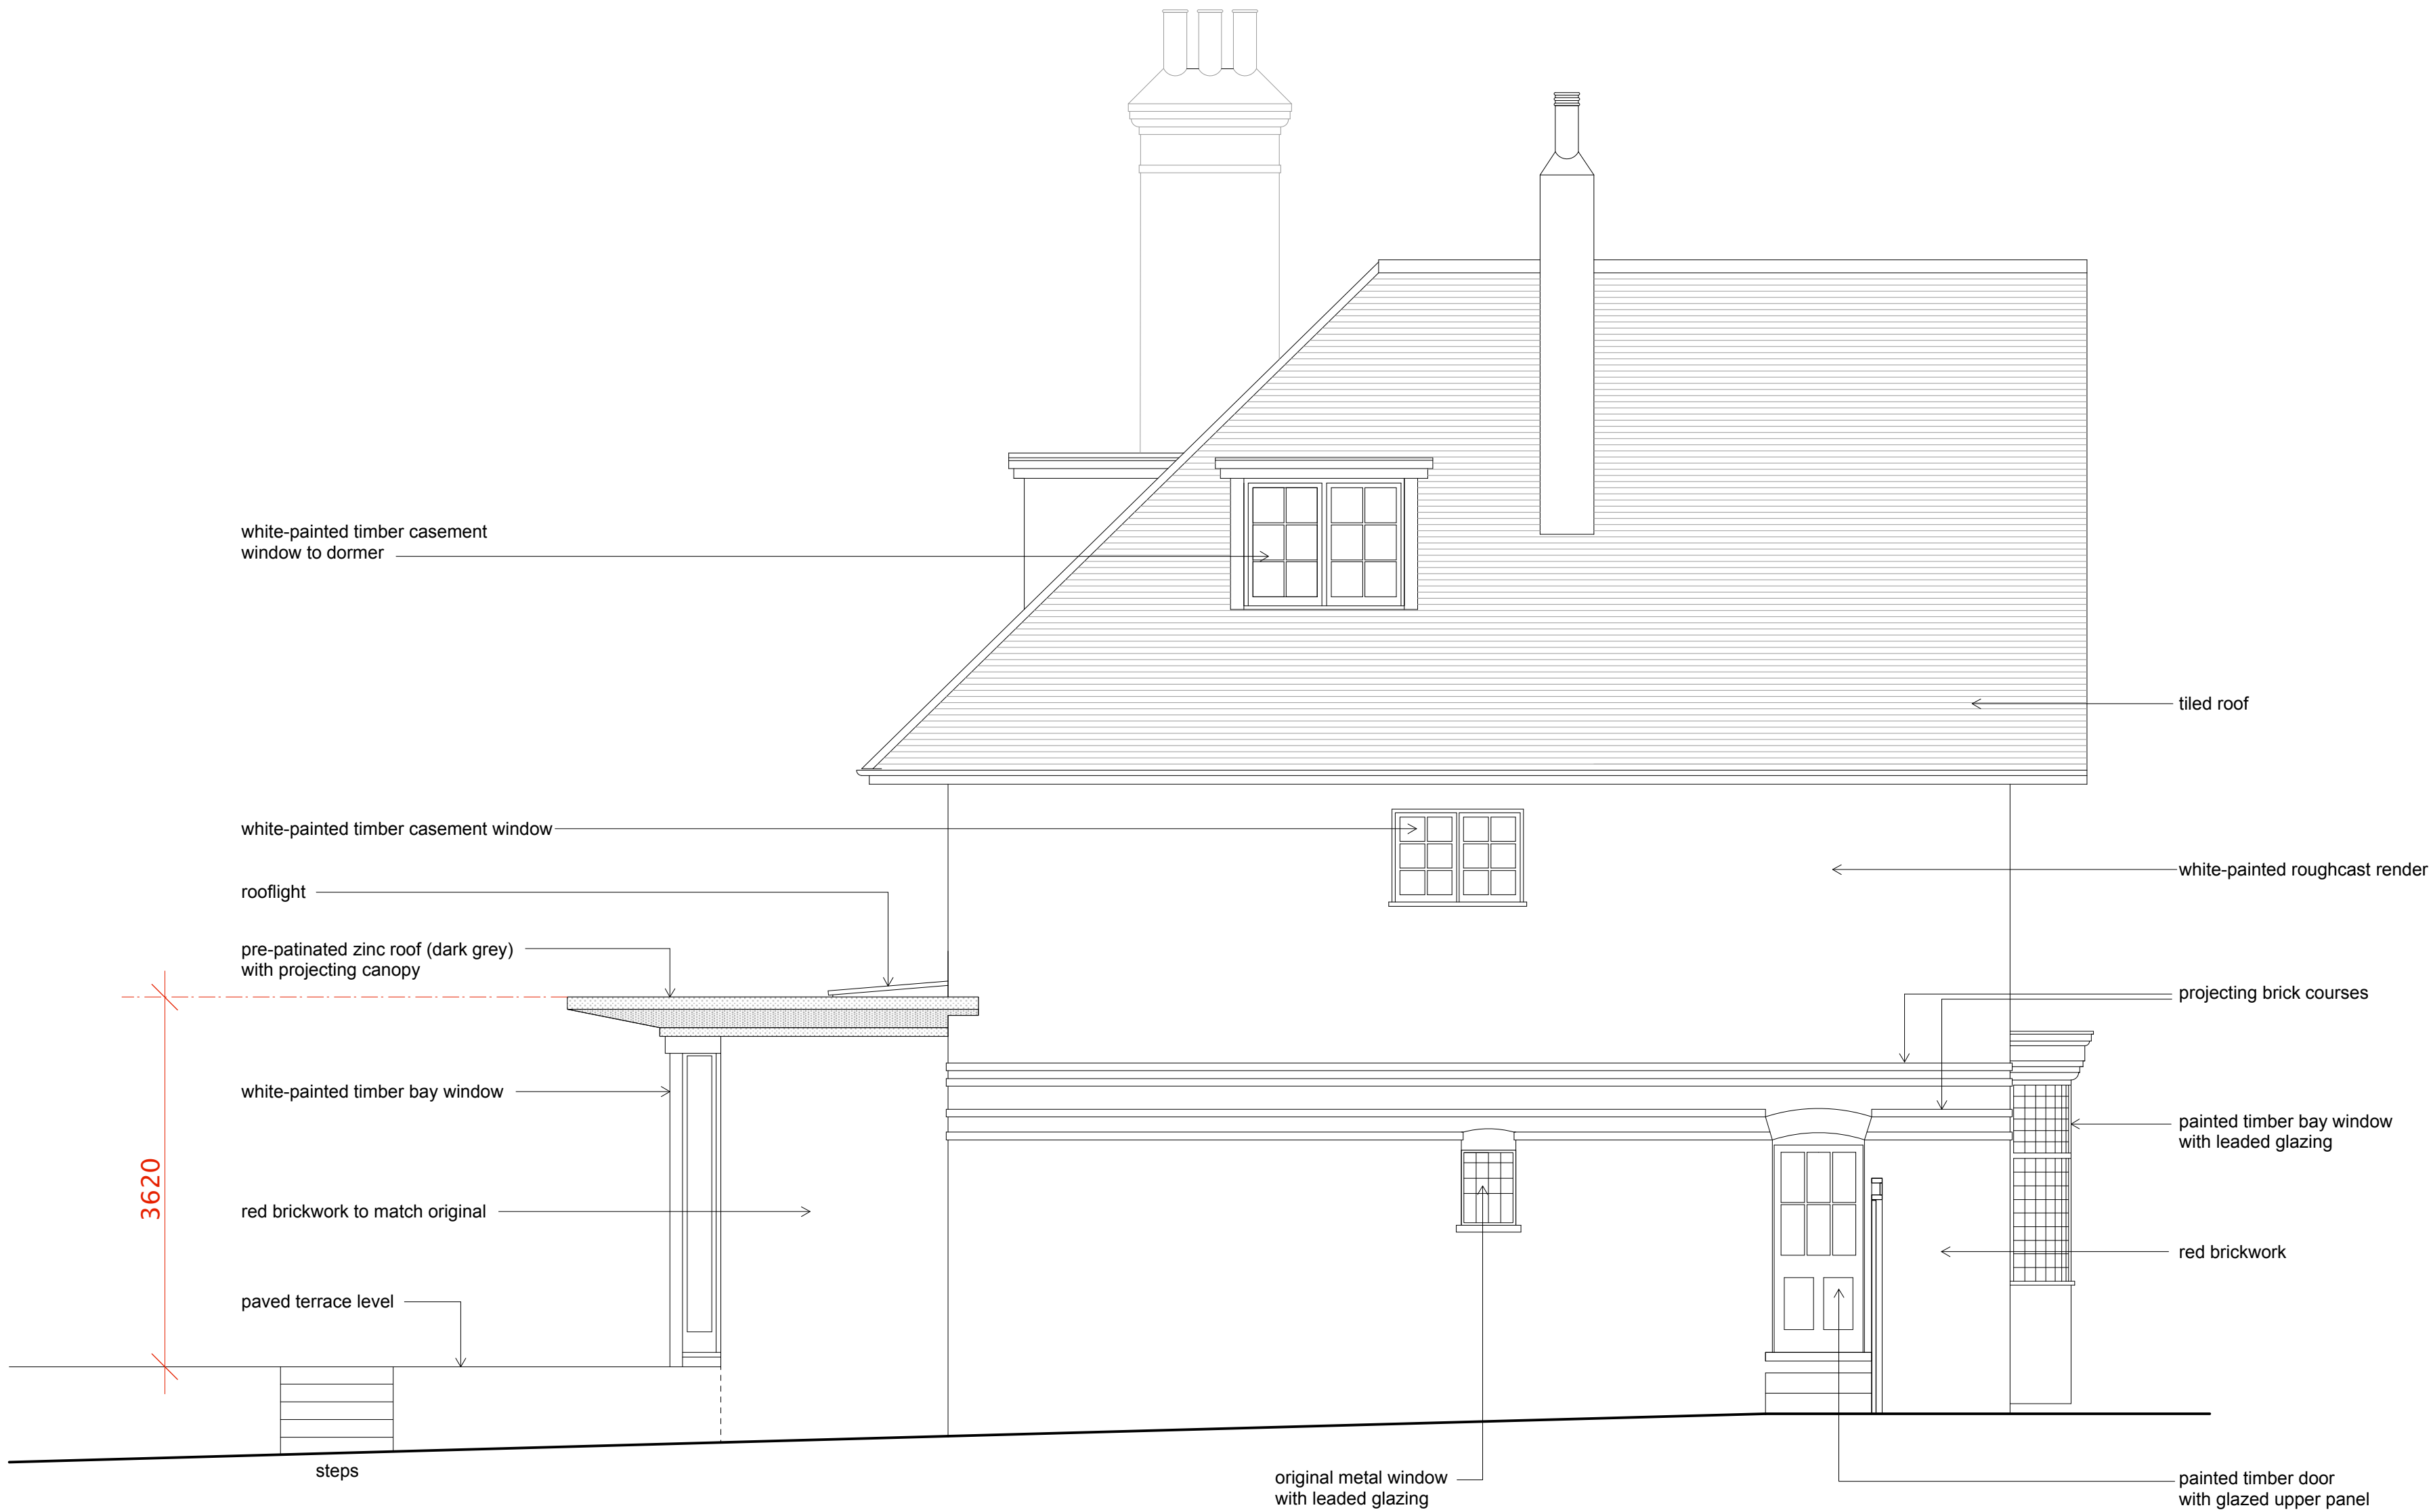

SIDE ELEVATION AS PROPOSED



SIDE ELEVATION AS EXISTING

JONES ASSOCIATES

Architects

Studio 25 Bickerton House
25 Bickerton Road, London N19 5JT
tel 020 7281 3634 fax 020 7281 1202

Job: 33 Coolhurst Road, London N8 8ET

Dwg: SIDE ELEVATION AS EXISTING
AND AS PROPOSED

Scale: 1:50 @ A1 Date: June '18 Dwg no: GA.06/PL

