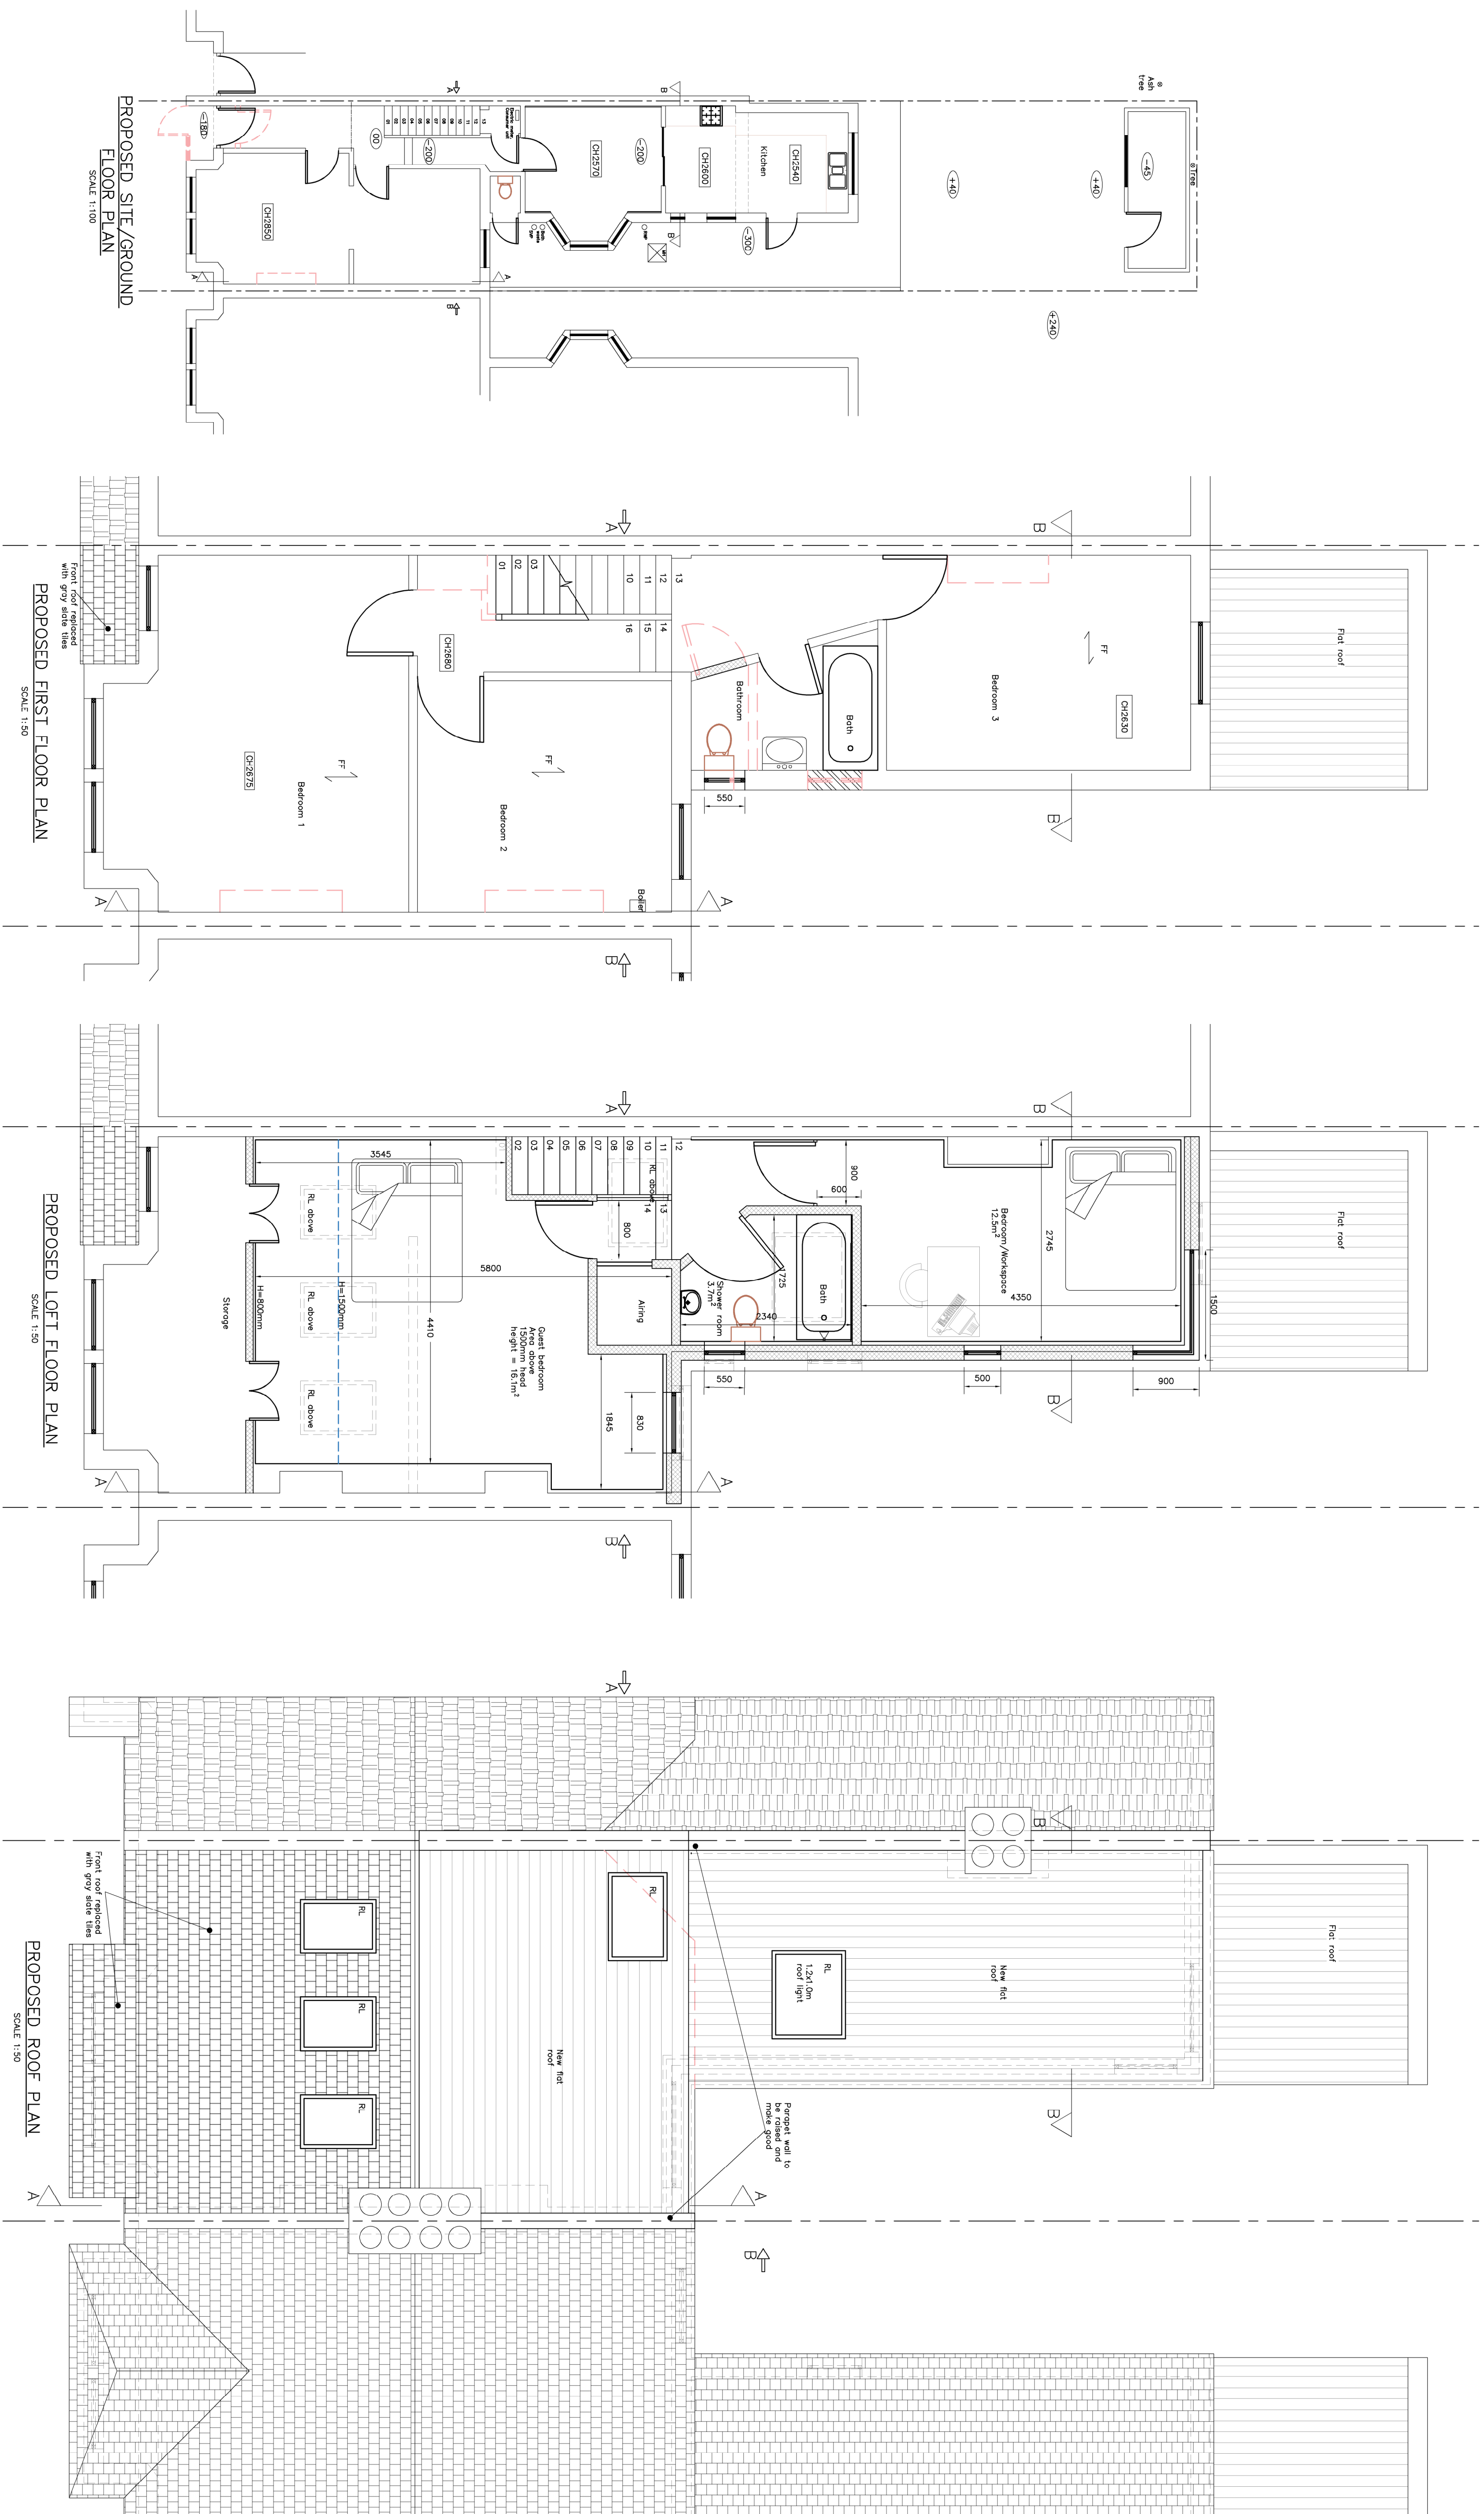


CHK. & STRUCTURAL ENGINEERS

This drawing is the copy right of K&B Planning & Design Ltd and may not be amended, copied or reproduced without written permission. No liability will be accepted for amendments made by other persons.

Do not scale off the drawings (scale only for planning purposes).

		Drawn	KL	JUNE 2026
Client: ---		Checked		
Project Title 22 Sirdar road, N22 6RG				
Drawing Title PROPOSED PLANS AND PROPOSED SECTION B				
Scale 1:100, 50		Size A1		
Project No. KKR-1684		Drawing No. PN-02		
Rev				