


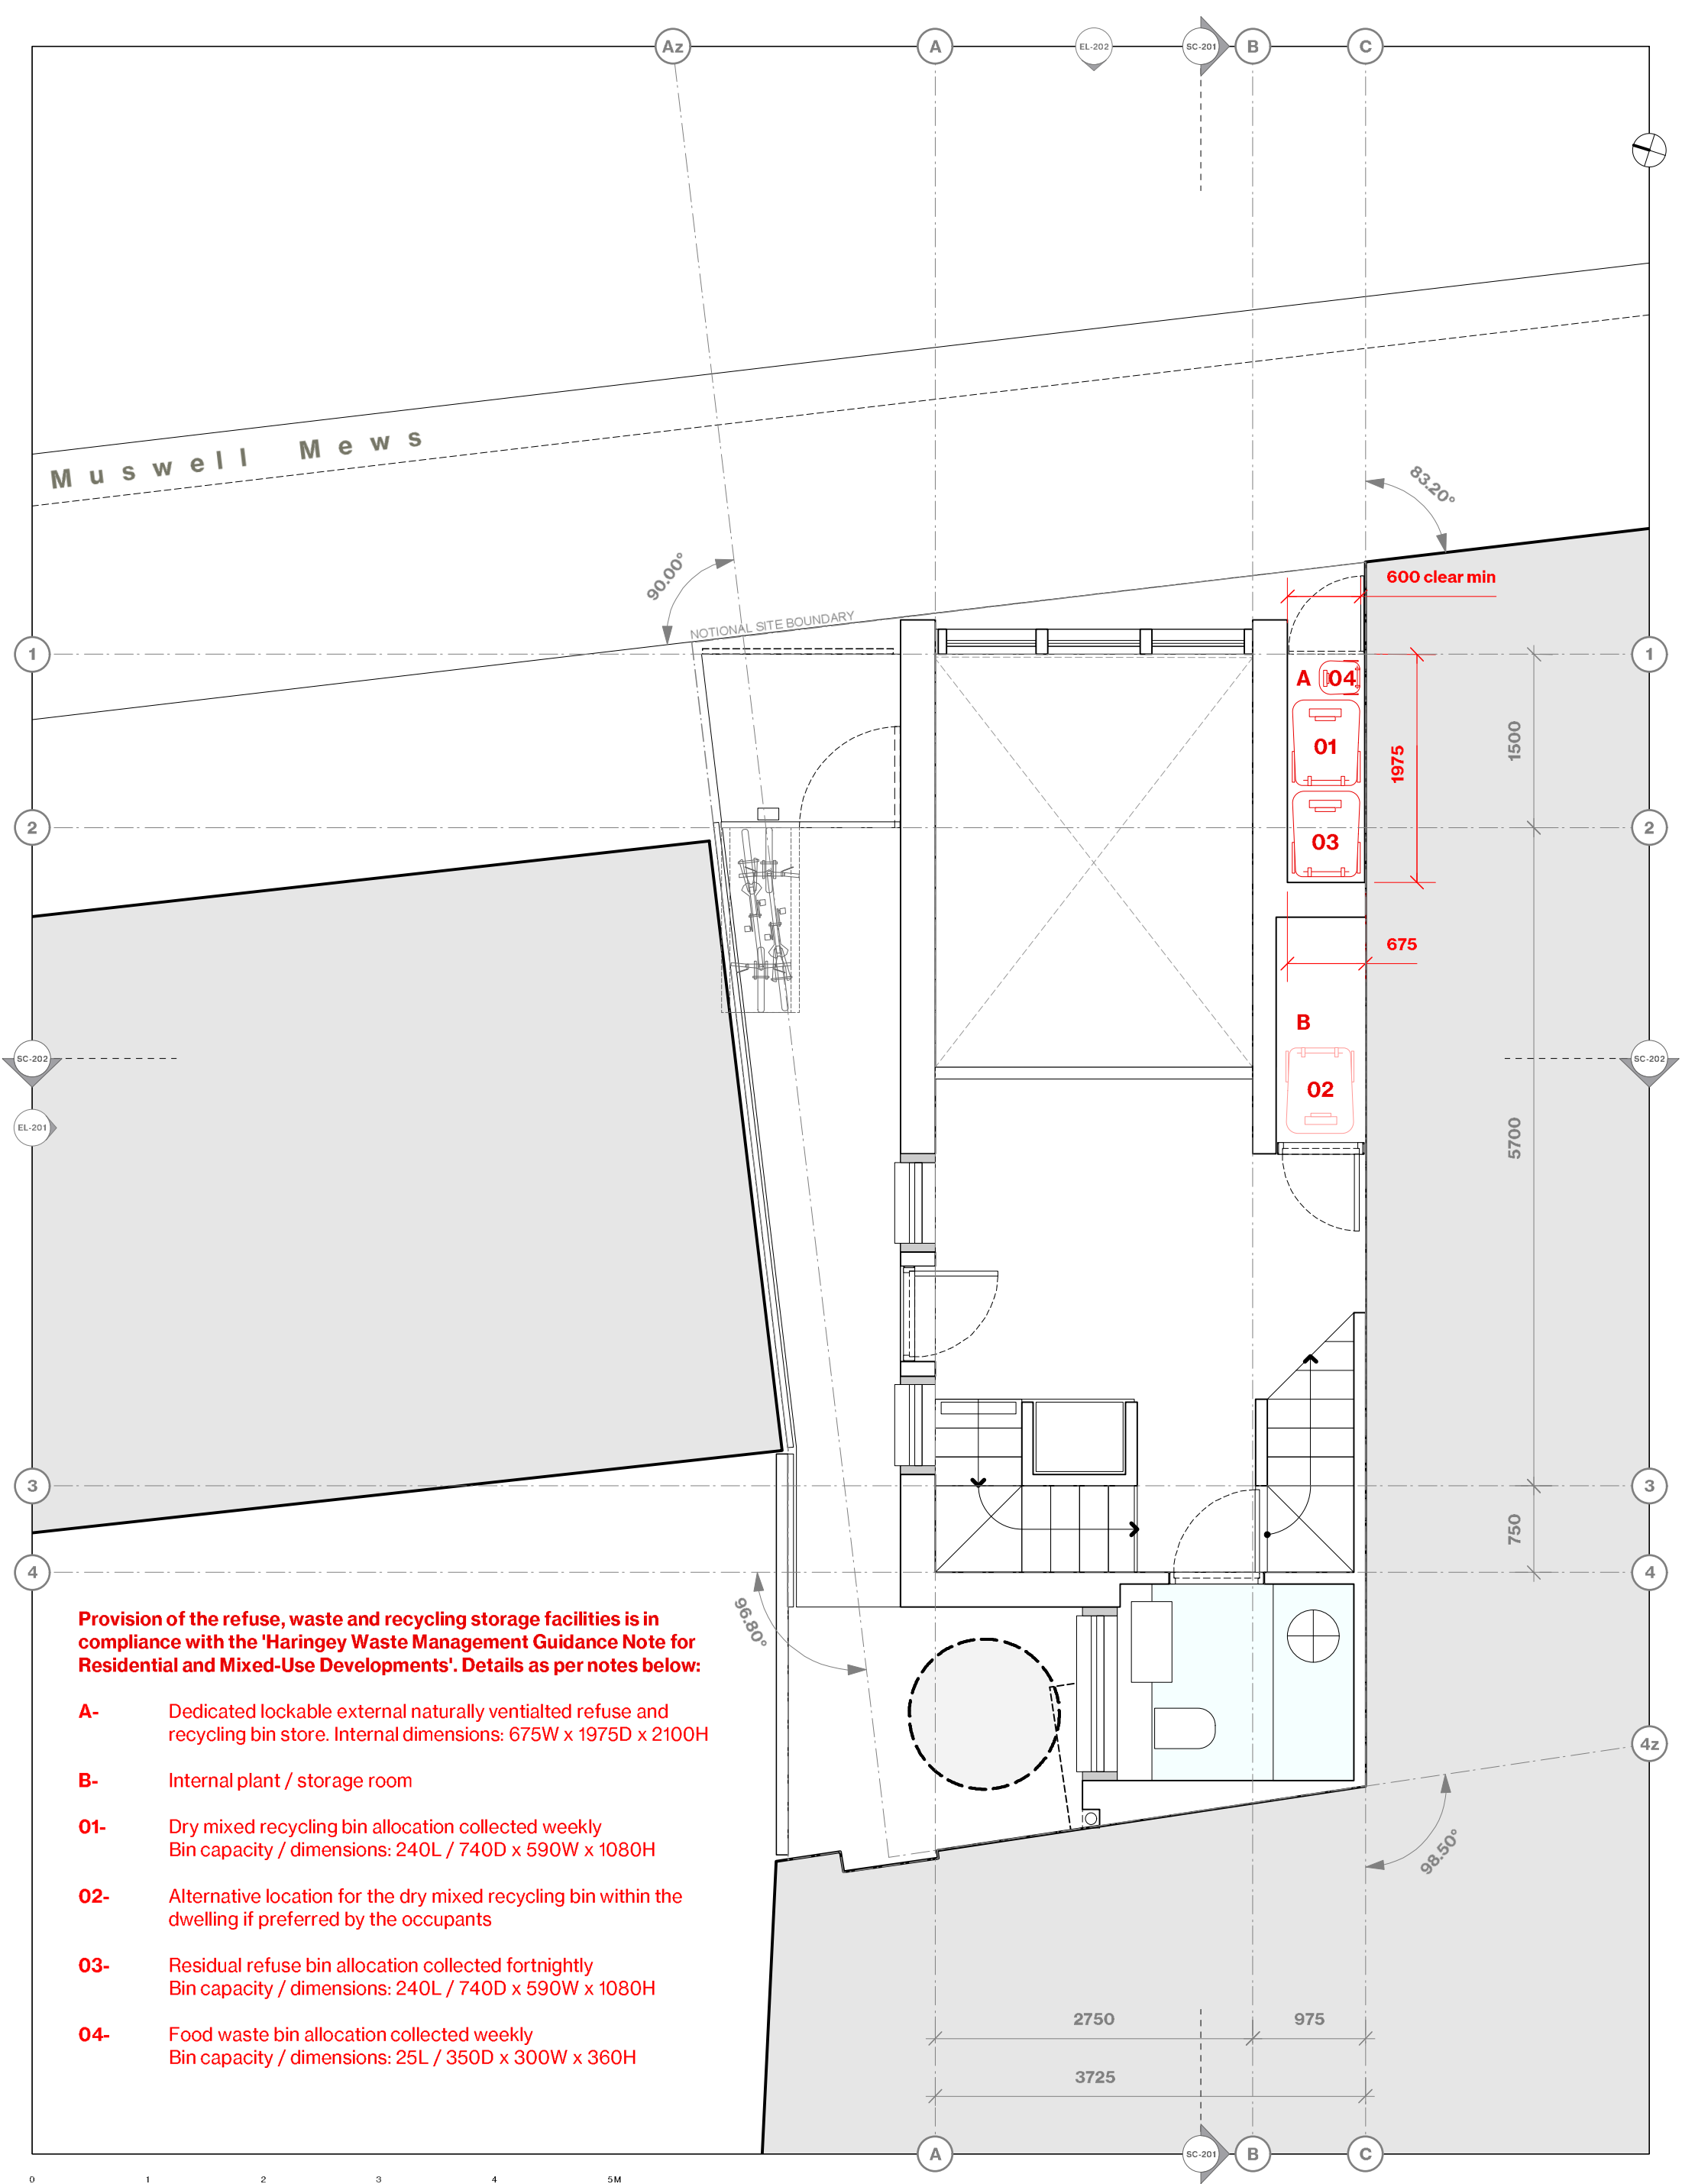

Provision of the refuse, waste and recycling storage facilities is in compliance with the 'Haringey Waste Management Guidance Note for Residential and Mixed-Use Developments'. Details as per notes below:

- A- Dedicated lockable external naturally ventialed refuse and recycling bin store. Internal dimensions: 675W x 1975D x 2100H
- B- Internal plant / storage room
- 01- Dry mixed recycling bin allocation collected weekly  
Bin capacity / dimensions: 240L / 740D x 590W x 1080H
- 02- Alternative location for the dry mixed recycling bin within the dwelling if preferred by the occupants
- 03- Residual refuse bin allocation collected fortnightly  
Bin capacity / dimensions: 240L / 740D x 590W x 1080H
- 04- Food waste bin allocation collected weekly  
Bin capacity / dimensions: 25L / 350D x 300W x 360H

KEY / NOTES

ALL DIMENSIONS, LEVELS AND AREAS ARE APPROXIMATE ONLY AND SHOULD BE VERIFIED ON SITE.

DO NOT SCALE THIS DRAWING

ASAP GROUP SHALL NOT BE LIABLE OR RESPONSIBLE FOR ANY USE OF THIS DOCUMENT FOR ANY PURPOSE OTHER THAN THAT FOR WHICH IT WAS ORIGINALLY PREPARED AND PROVIDED. WHILE THE CLIENT SHALL BE ENTITLED TO UTILISE AND COPY THIS DOCUMENT FOR AN EXTENSION OF THE WORKS, THE CLIENT SHALL NOT BE ENTITLED TO REPRODUCE THE DESIGNS CONTAINED IN THIS DOCUMENT FOR ANY SUCH EXTENSION

| REV | DATE     | DESCRIPTION / PURPOSE OF ISSUE             |
|-----|----------|--------------------------------------------|
| 00  | 03/06/26 | PLANNING CONDITION 11 DISCHARGE SUBMISSION |
|     |          |                                            |
|     |          |                                            |
|           |                                                         |
|-----------|---------------------------------------------------------|
| PROJECT   | MUSWELL MEWS                                            |
| DRWG NAME | GROUND FLOOR PLAN - REFUSE, WASTE AND RECYCLING STORAGE |
| DRWG NO   | 0020-A-GA-PL-300                                        |
| SCALE     | 1:50                                                    |
| SIZE      | A1                                                      |
| DATE      | 03/06/26                                                |

|          |
|----------|
| REVISION |
| 00       |

ASAP GROUP  
STATION LODGE  
208 SEAFORTH AVENUE  
NEW MALDEN  
KT3 6JW  
+44 (0)208949 8933  
www.asandpartners.co.uk

© 2026 COPYRIGHT ASAP GROUP LTD COMPANIES. ALL RIGHTS RESERVED.

AAA