


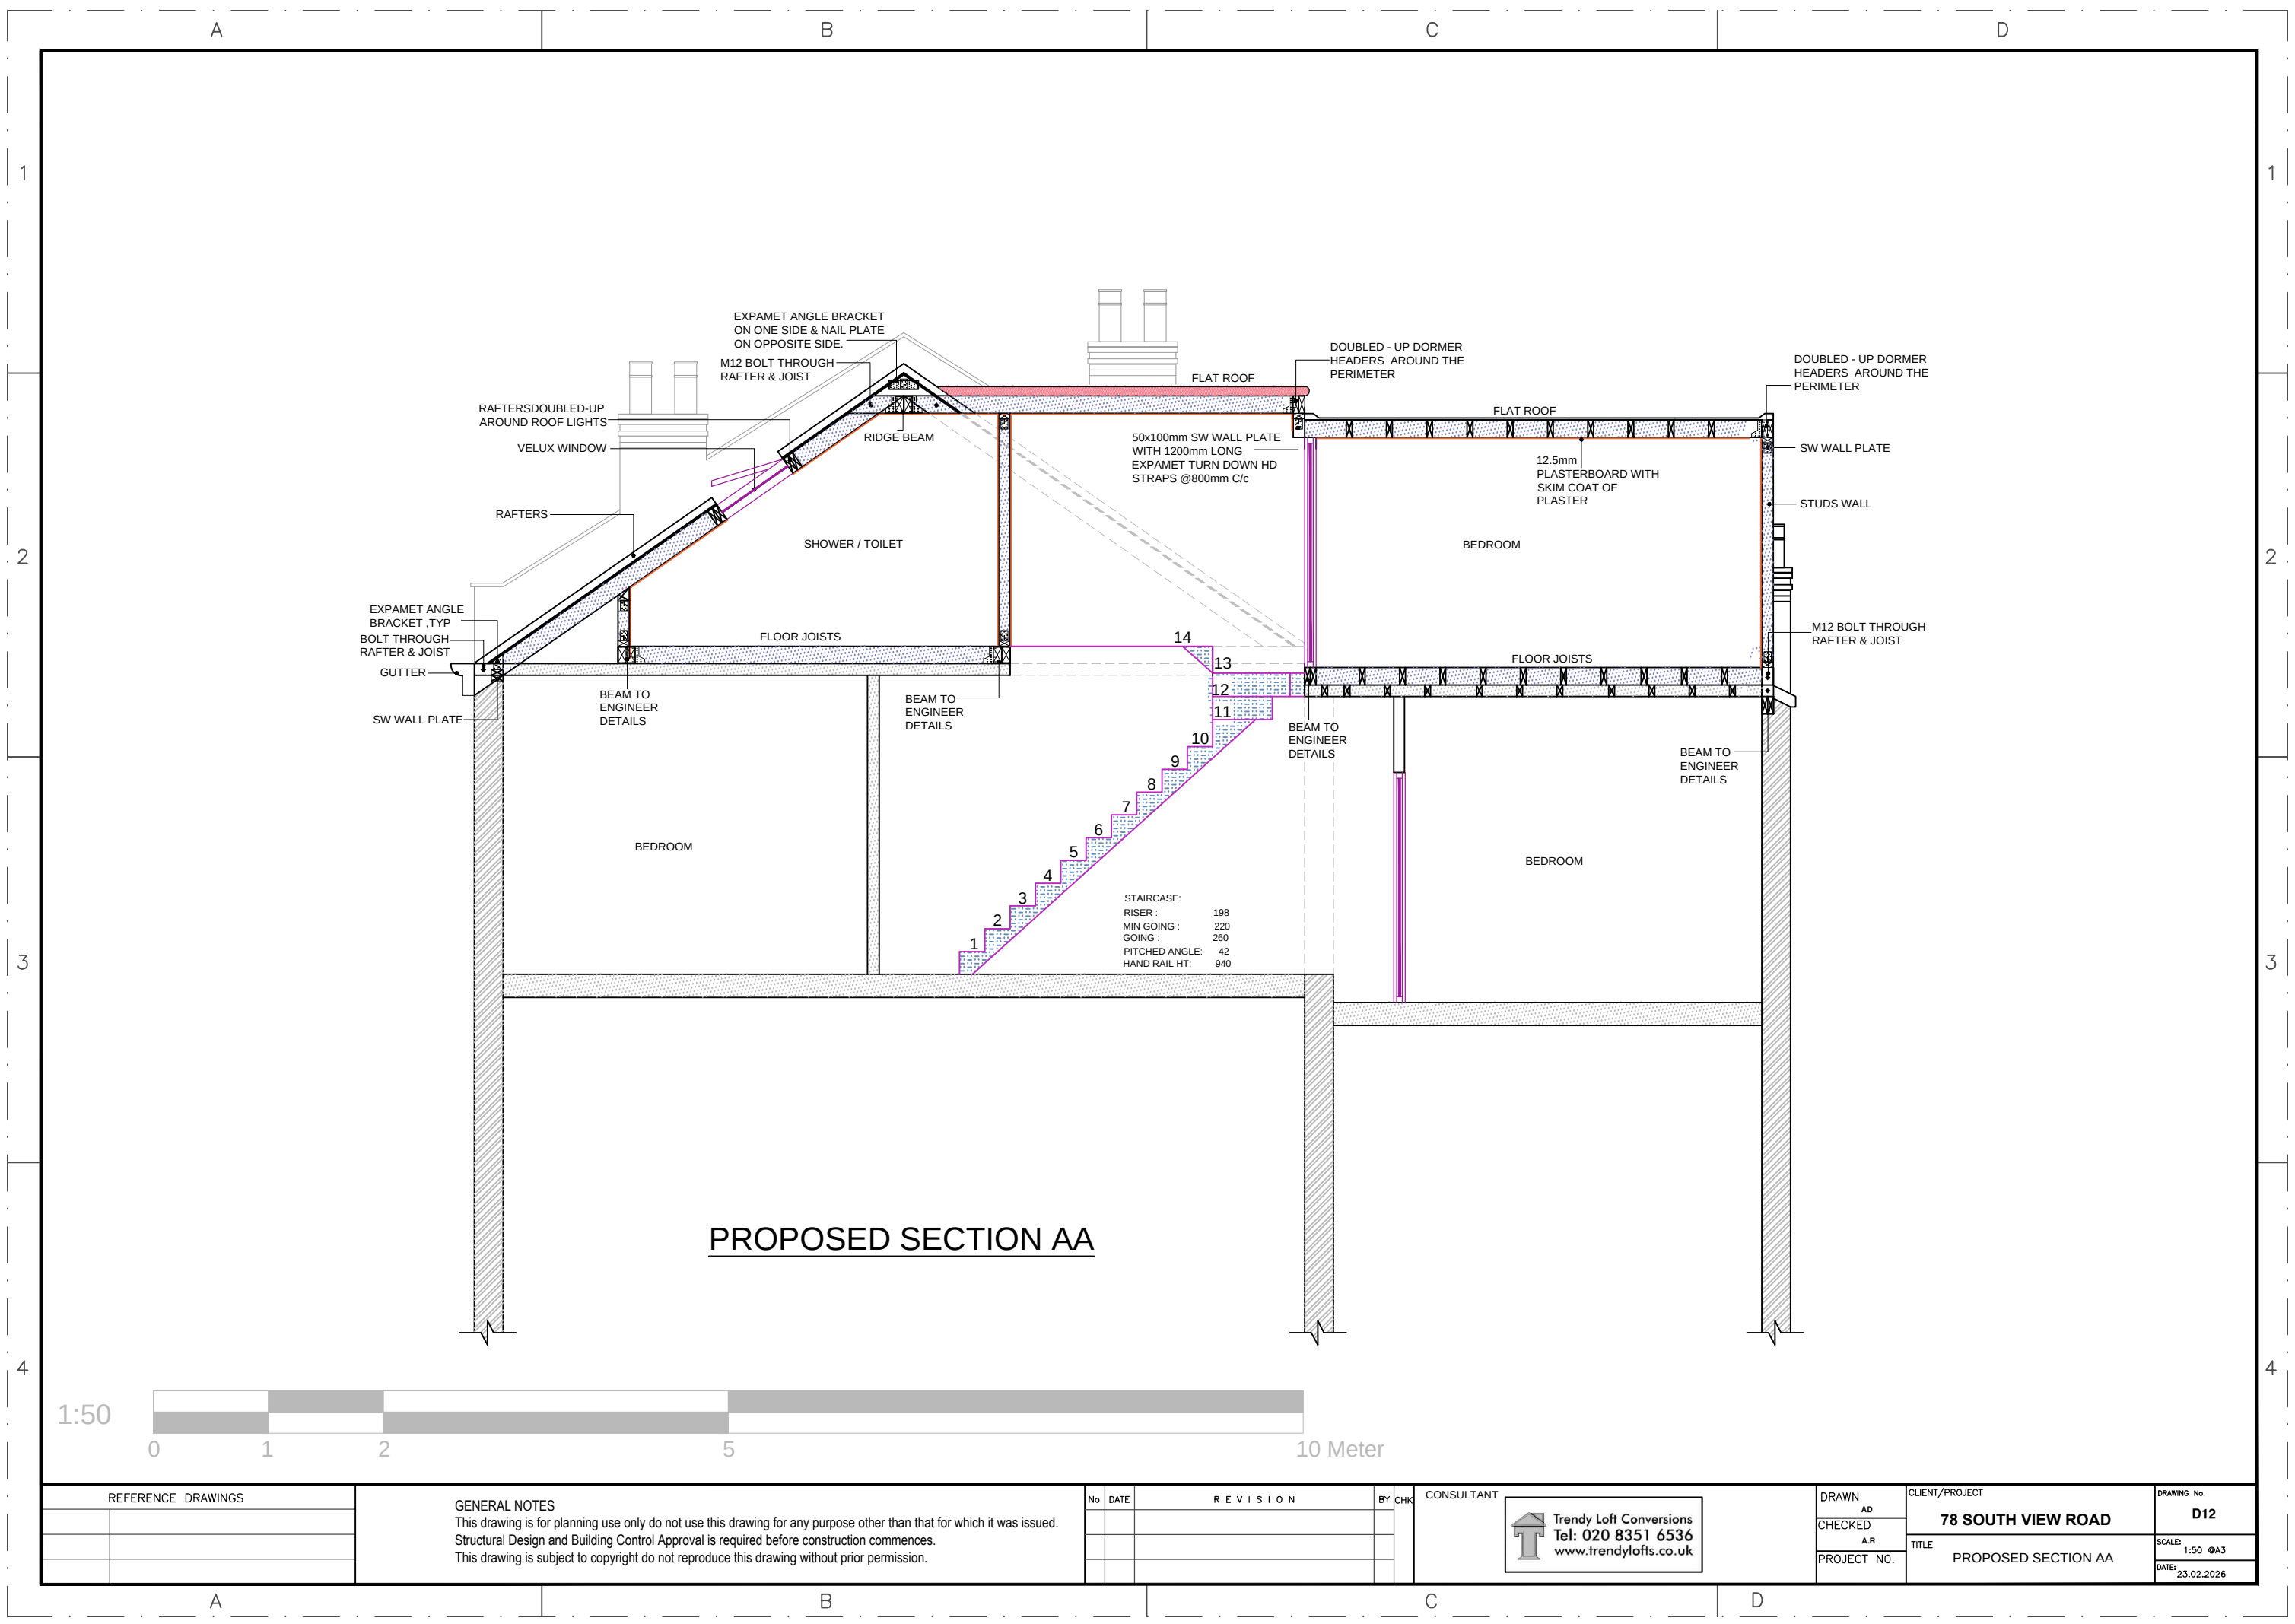

PROPOSED SECTION AA



REFERENCE DRAWINGS		GENERAL NOTES This drawing is for planning use only do not use this drawing for any purpose other than that for which it was issued. Structural Design and Building Control Approval is required before construction commences. This drawing is subject to copyright do not reproduce this drawing without prior permission.	No	DATE	REVISION	BY	CHK	CONSULTANT	DRAWN AD	CLIENT/PROJECT 78 SOUTH VIEW ROAD TITLE PROPOSED SECTION AA	DRAWING No. D12
									CHECKED A.R		SCALE: 1:50 @A3
									PROJECT NO.		DATE: 23.02.2026

 Trendy Loft Conversions
Tel: 020 8351 6536
www.trendylofts.co.uk