


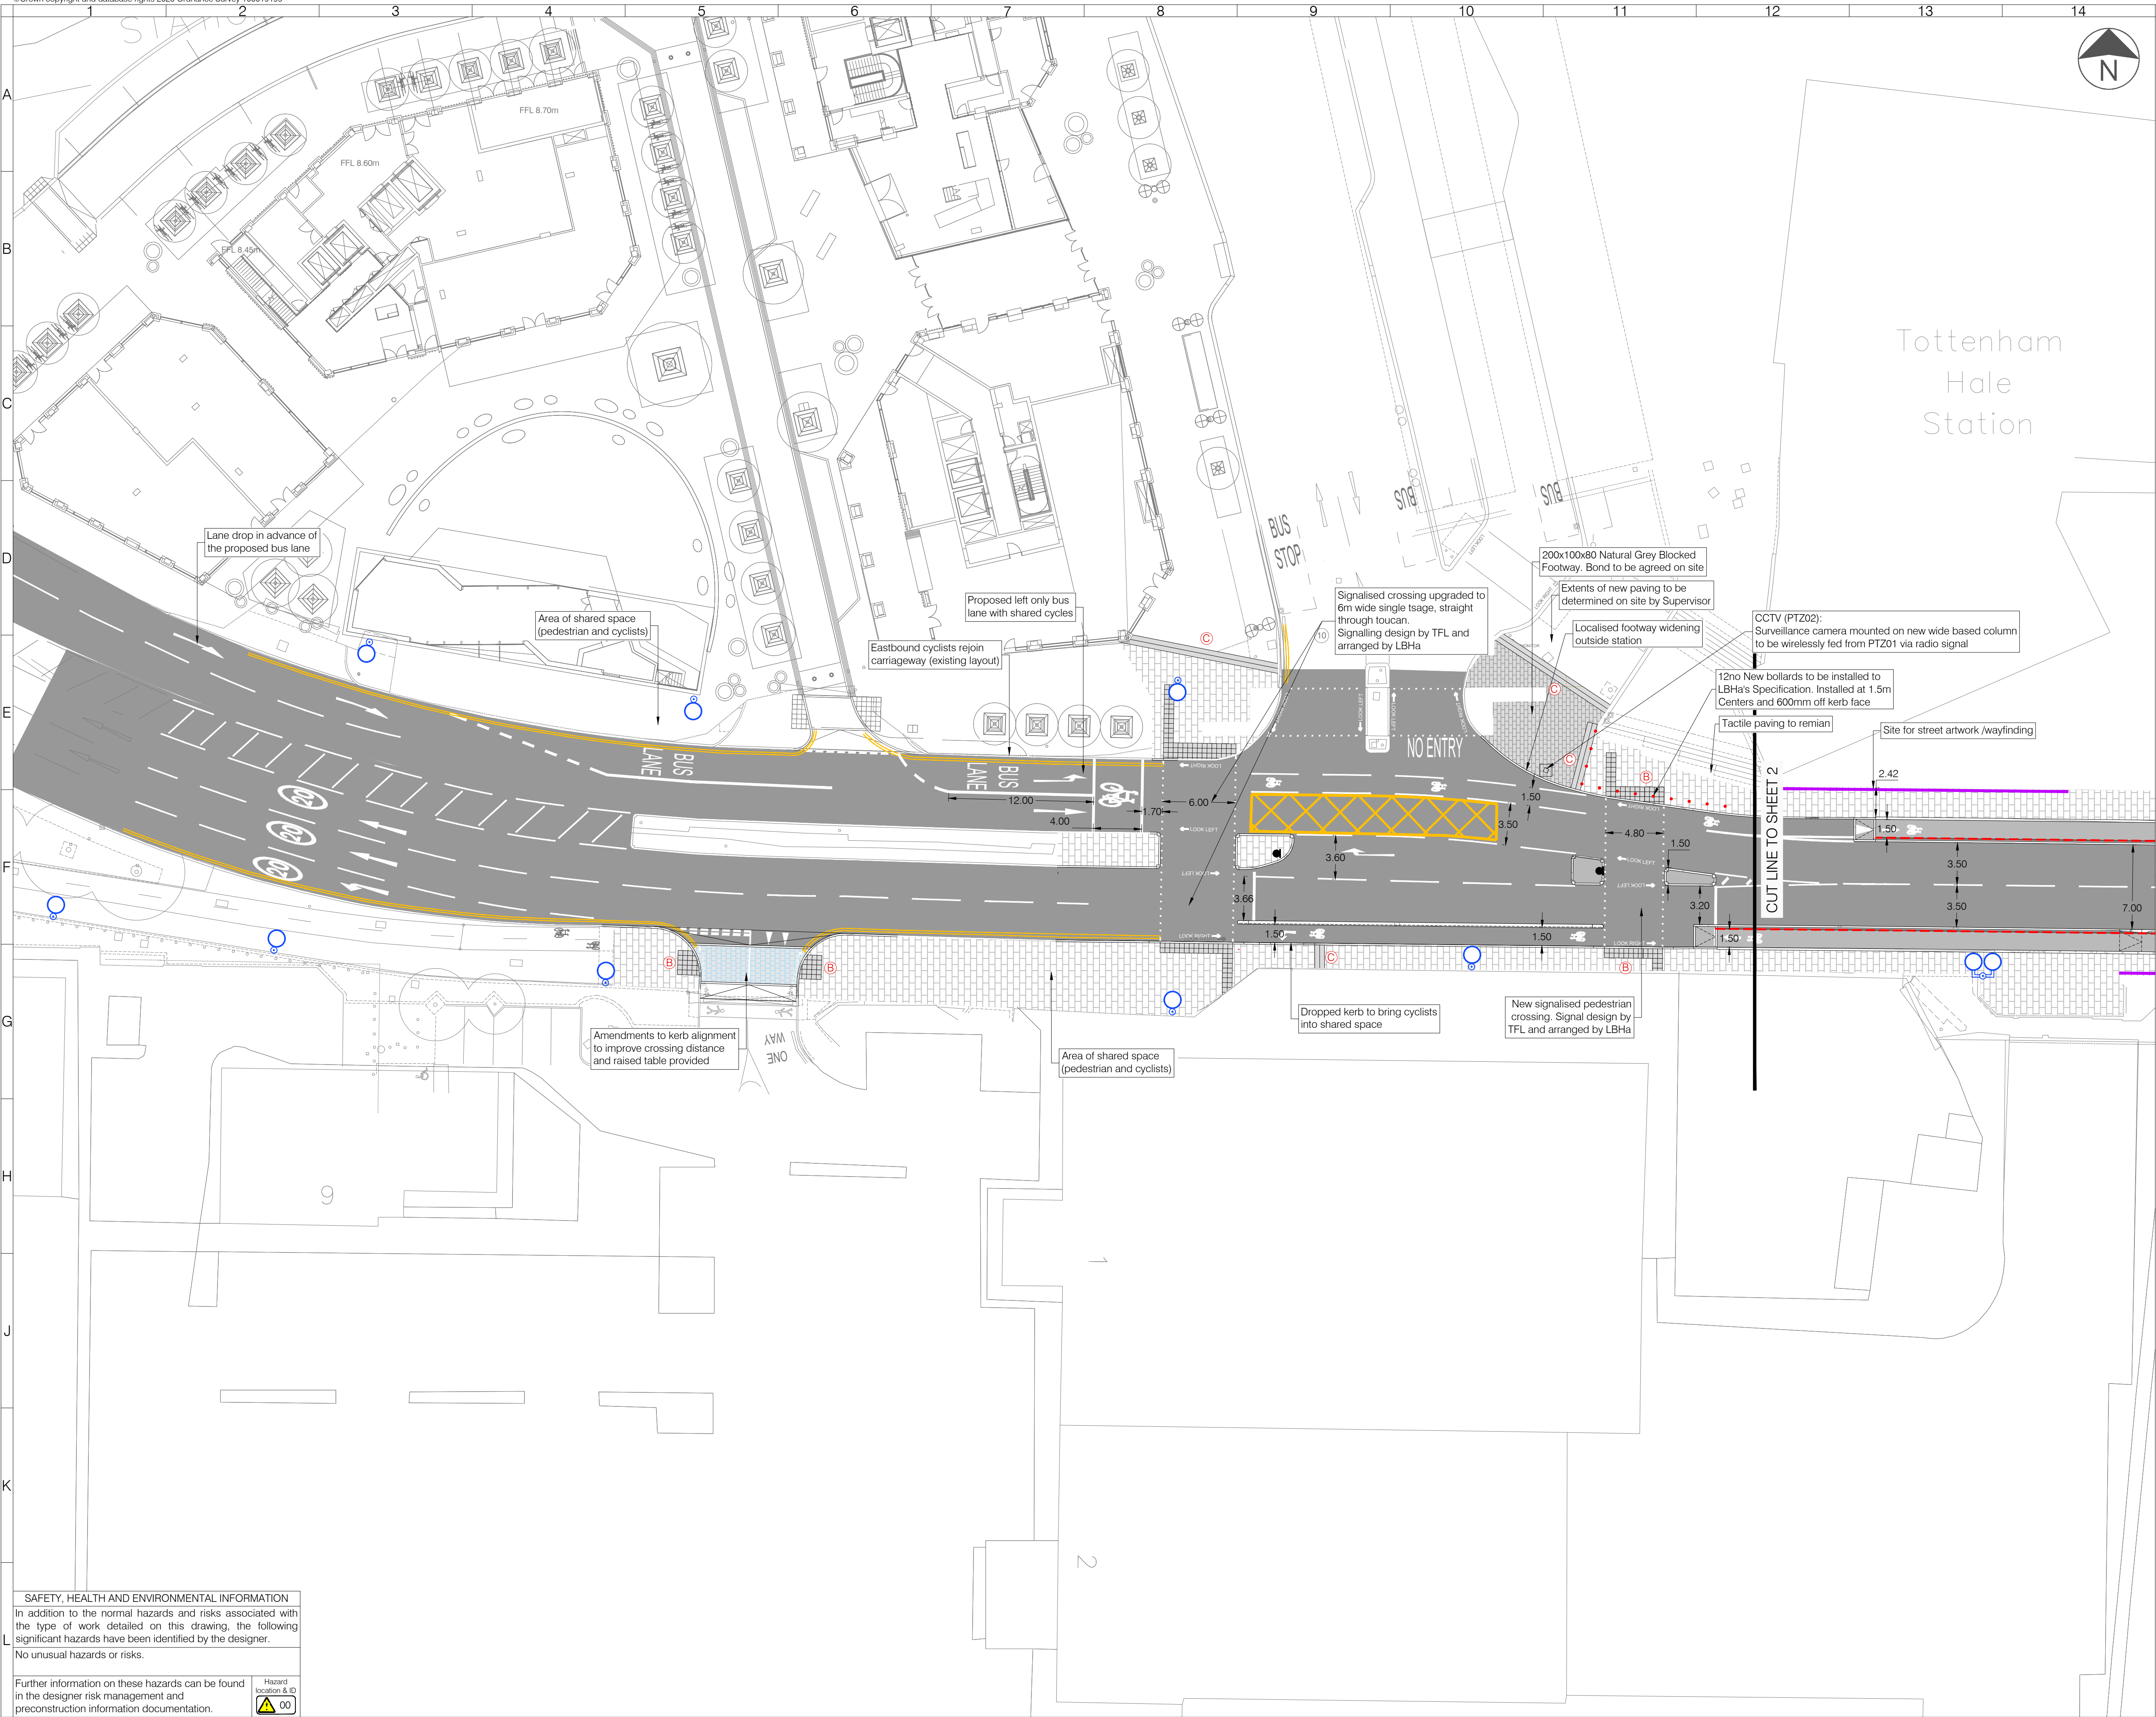

LEGEND

- Asphalt Carriageway Construction
- Asphalt Cycle lane/Footway
- ASP Concrete Slab Footway
- 200x100x80mm Natural Grey Block Paving
- Concrete Block Carriageway Construction
- Tactile Paving Colour: Charcoal
- Existing lighting column to remain
- New lighting column location
- Proposed Traffic Bollard w/ 'Keep Left' sign face - SPS 360 Self Righting Bollard by Street Furnishings Ltd. or similar approved
- Existing Tree with edging and surround
- Existing Bus Shelter & Flag relocated
- Proposed area for artwork
- Proposed Pedestrian Guardrail - Contractor Design Item
- Bridge Extent
- Proposed bollards
- Corduroy
- Blister

SAFETY, HEALTH AND ENVIRONMENTAL INFORMATION
In addition to the normal hazards and risks associated with the type of work detailed on this drawing, the following significant hazards have been identified by the designer.
No unusual hazards or risks.
Further information on these hazards can be found in the designer risk management and preconstruction information documentation.



CO	02.06.26	CONSTRUCTION ISSUE	IC	KG	RH
Rev	Date	Description	Drm	Chk	App

PROJECT CENTRE
www.manstonholdings.co.uk/projectcentre

Client
Haringey LONDON

Project
FERRY LANE PUBLIC REALM IMPROVEMENTS

Drawing Title
FERRY LANE
GENERAL ARRANGEMENT
SHEET 1 OF 3

Drawing Status
FOR CONSTRUCTION

Drawn	Designed	Date	Scale	Size
GS	GW	JUNE 2025	1:250	A1

Drawing No.
1000009414-5-0100-01

Rev
C0