


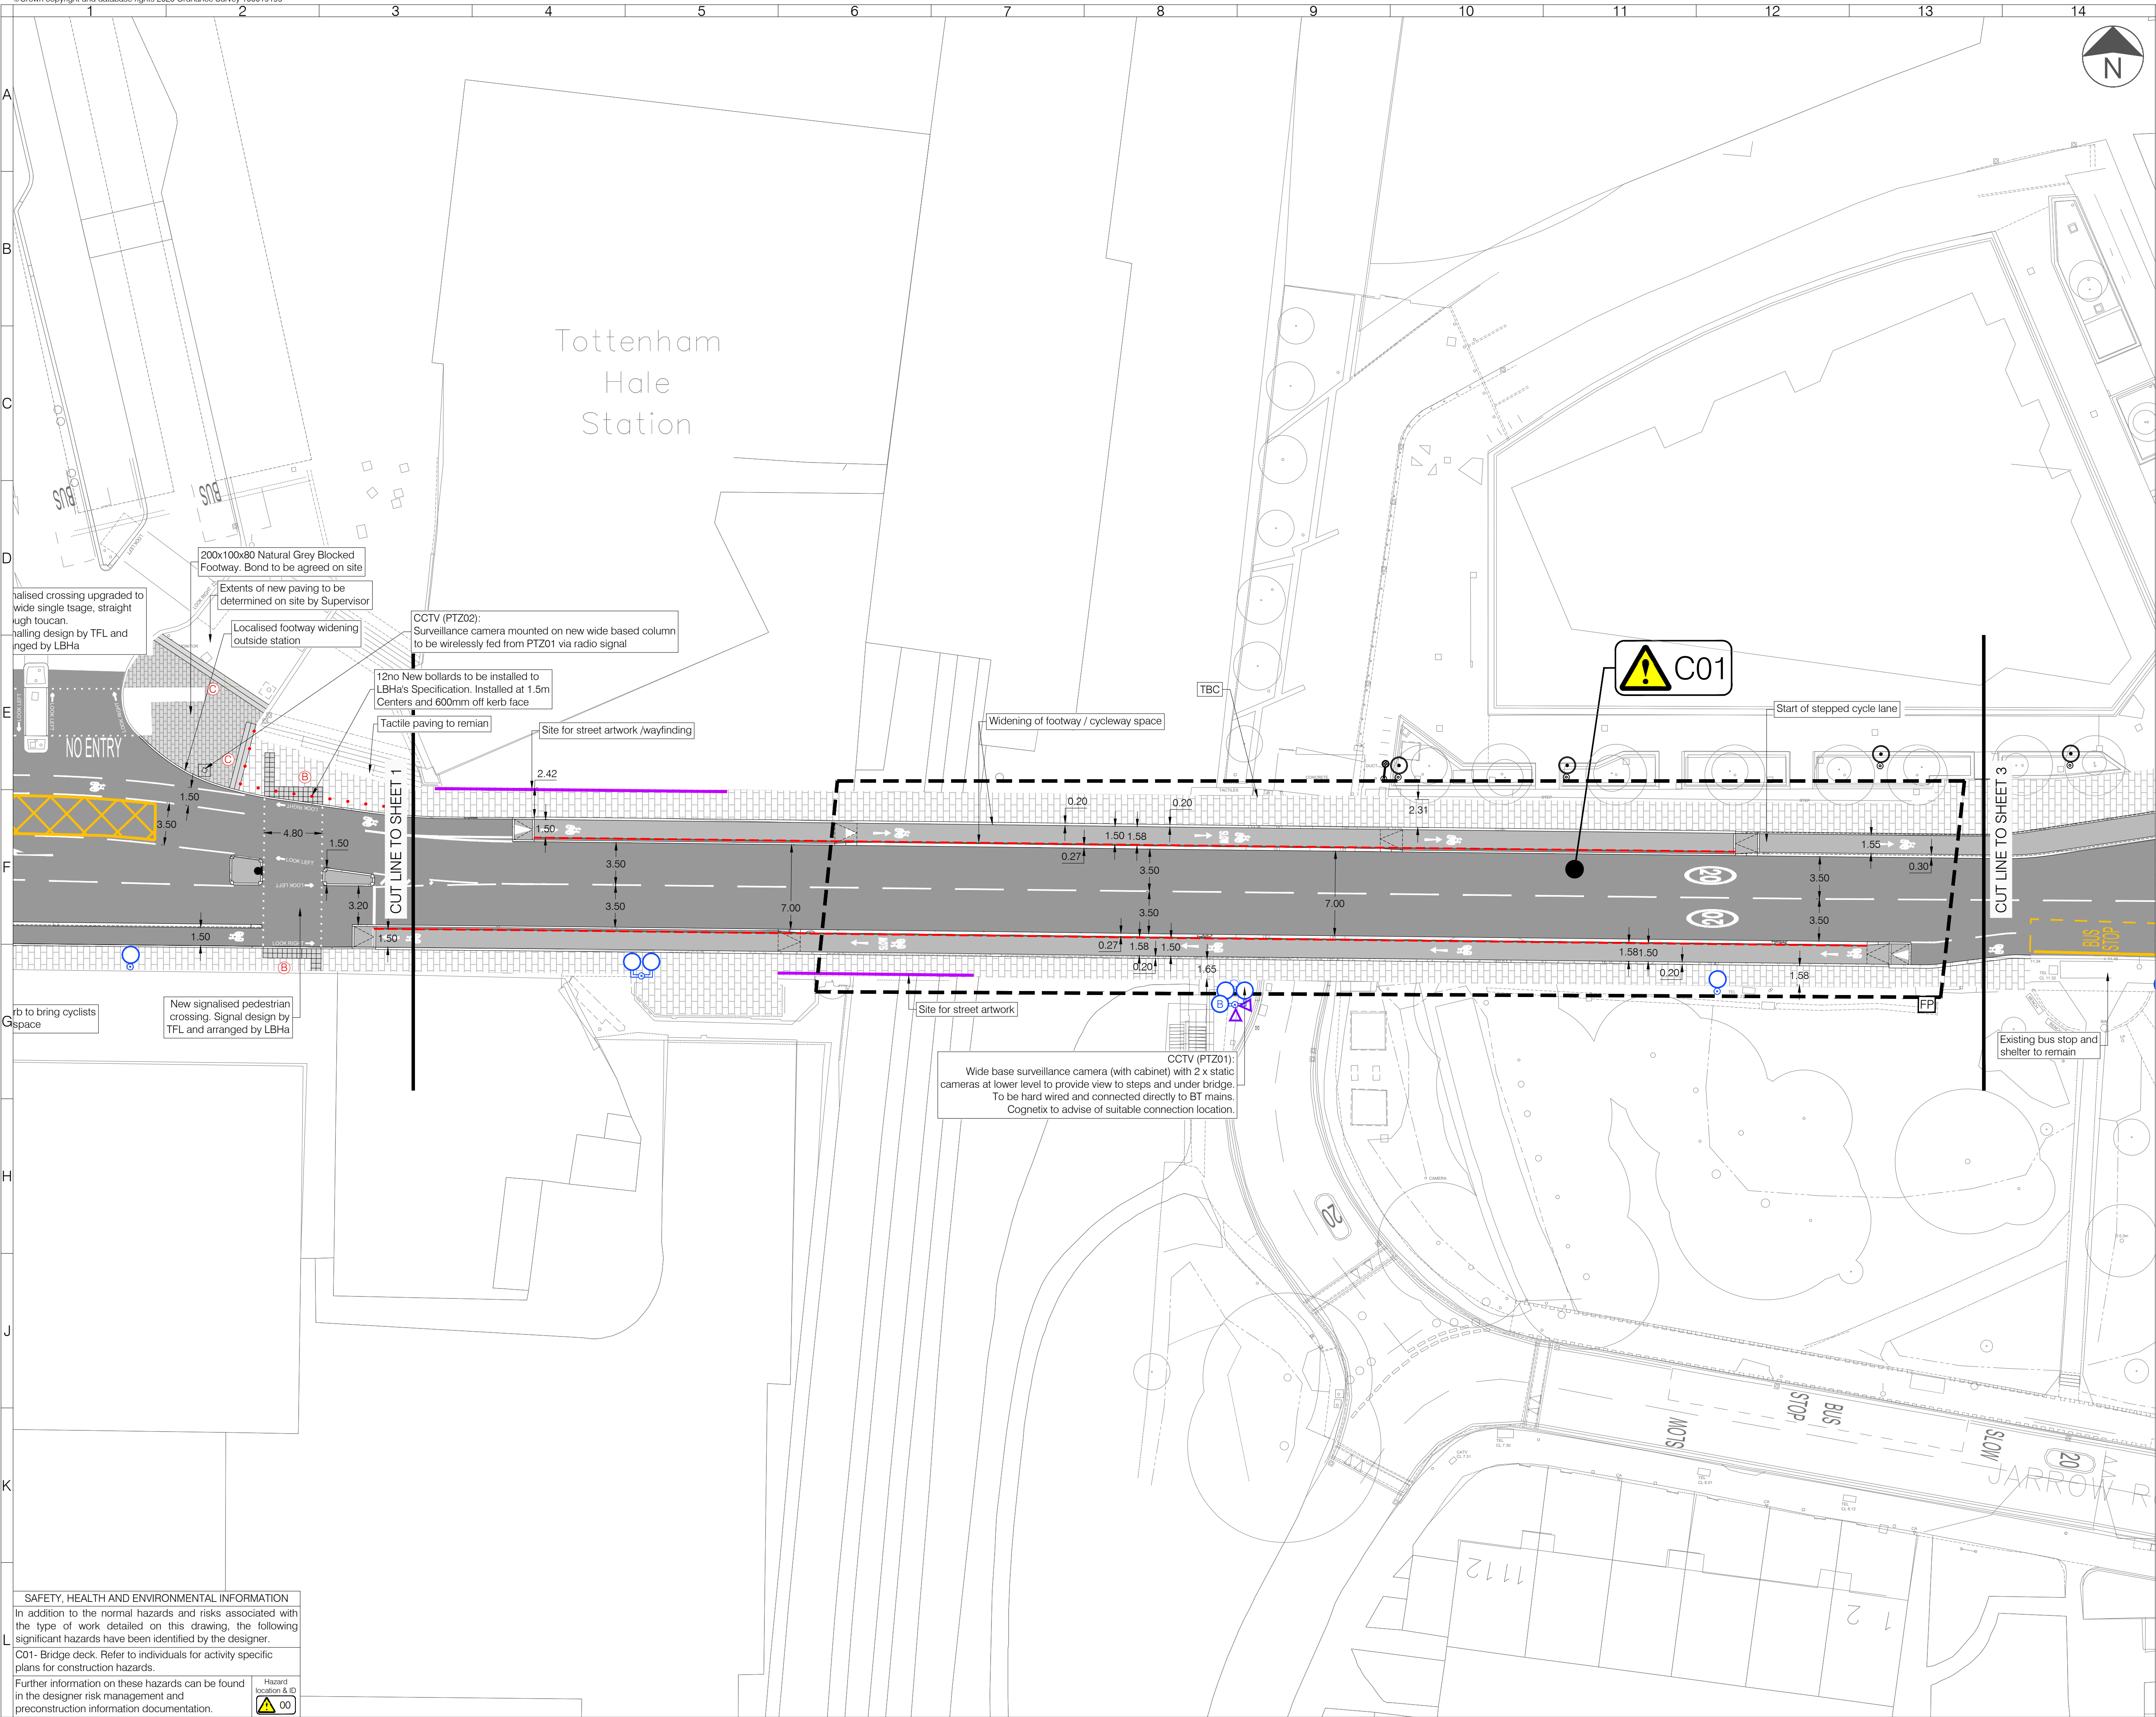

SAFETY, HEALTH AND ENVIRONMENTAL INFORMATION
In addition to the normal hazards and risks associated with the type of work detailed on this drawing, the following significant hazards have been identified by the designer.
C01- Bridge deck. Refer to individuals for activity specific plans for construction hazards.
Further information on these hazards can be found in the designer risk management and preconstruction information documentation.

Hazard location & ID
00

- LEGEND**
- Asphalt Carriageway Construction
 - Asphalt Cycle lane/Footway
 - ASP Concrete Slab Footway
 - 200x100x80mm Natural Grey Block Paving
 - Concrete Block Carriageway Construction
 - Tactile Paving Colour: Charcoal
 - Existing lighting column to remain
 - New lighting column location
 - Proposed Traffic Bollard w/ 'Keep Left' sign face - SPS 360 Self Righting Bollard by Street Furnishings Ltd. or similar approved
 - Existing Tree with edging and surround
 - Existing Bus Shelter & Flag relocated
 - Proposed area for artwork
 - Proposed Pedestrian Guardrail - Contractor Design Item
 - Bridge Extent
 - Proposed bollards

CO	02.06.26	CONSTRUCTION ISSUE	IC	KG	RH
Rev	Date	Description	Drm	Chk	App
This drawing has been specifically prepared to meet the requirements of the named client and may contain design and innovative features which differ from conventional design standards.					

PROJECT CENTRE
www.marstonholdings.co.uk/projectcentre

Client
Haringey LONDON

Project
FERRY LANE PUBLIC REALM IMPROVEMENTS

Drawing Title
FERRY LANE
GENERAL ARRANGEMENT
SHEET 2 OF 3

Drawing Status
FOR CONSTRUCTION

Drawn GS	Designed GW	Date JUNE 2025	Scale 1:250	Size A1
Drawing No. 1000009414-5-0100-02				Rev C0