

KEY

Existing walls


New Masonry wall - Rendered and painted white

New 130mm o/a stud partitioning at 400ctr with 12.5mm p/board to both sides.

NOTE : MAIN CONTRACTOR TO CHECK OVER ALL DIMENSIONS ON SITE AND ADVISE OF ANY DISCREPANCIES.

PLANNING

Notes:
Do not scale from this drawing
All dimensions to be checked on site

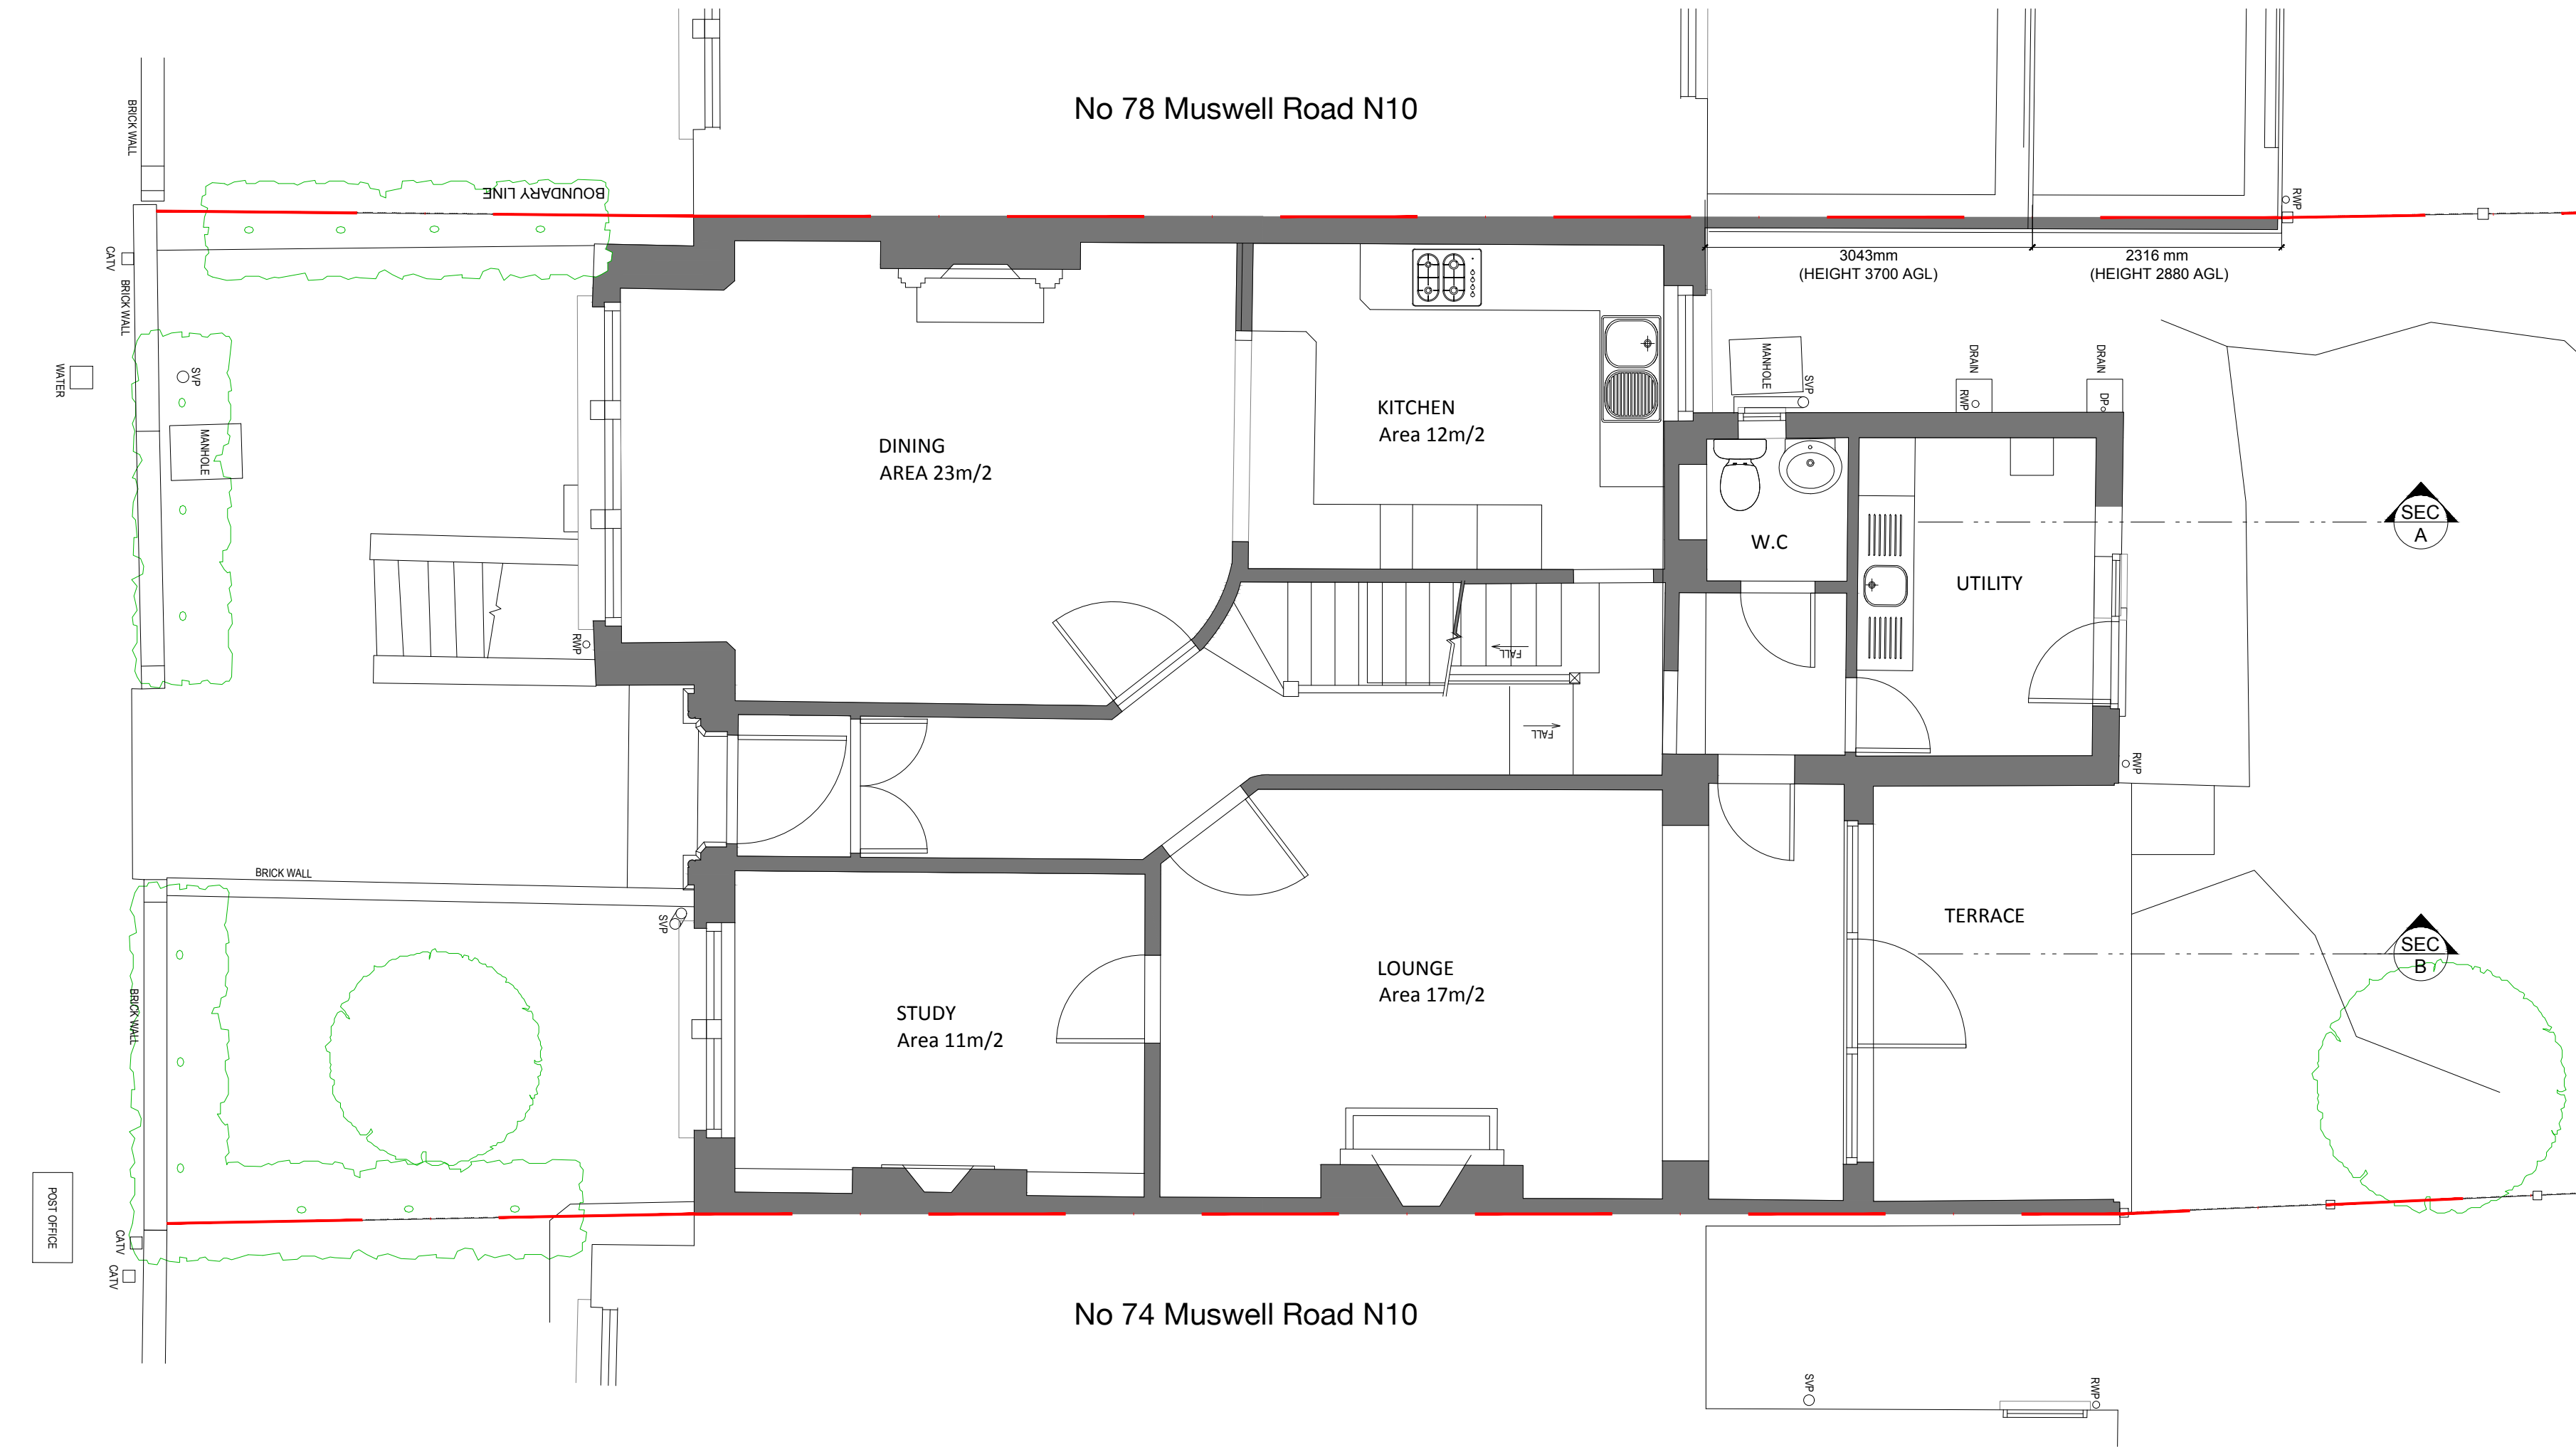

GROUND FLOOR PLAN - EXISTING

A	26-02-26	ISSUE FOR PLANNING
Rev	Date	Description
Title	EXISTING GROUND FLOOR	
Job	Mr & Mrs Berkovi 76 Muswell Road N10 2BE	
Scale	1:50 @ A2	
Date	Nov 25	
Drm	AS	
Chk	-	

Dwg No 1076 / 111
Rev A

AS DESIGN

Architectural Designers

2 carysfort road n8 8rb
t 07855686577 / 02083479971
info@asdesignuk.com www.asdesignuk.com



SCALE 0 1m 2m 3m 4m 5m

KEY

Existing walls

New Masonry wall - Rendered and painted white

New 130mm o/a stud partitioning at 400ctrs with 12.5mm p/board to both sides.

NOTE : MAIN CONTRACTOR TO CHECK OVER ALL DIMENSIONS ON SITE AND ADVISE OF ANY DISCREPANCIES.

PLANNING

Notes:
Do not scale from this drawing
All dimensions to be checked on site



FIRST FLOOR PLAN - EXISTING

A	26-02-26	ISSUE FOR PLANNING
Rev	Date	Description
Title		
EXISTING FIRST FLOOR		
Job		
Mr & Mrs Berkovi 76 Muswell Road N10 2BE		
Scale		
1:50 @ A2		
Date		
Nov 25		
Drn		
AS		
Chk		
-		

Dwg No 1076 / 112
Rev -

©

AS DESIGN

Architectural Designers

2 carysfort road n8 8rb
t 07855686577 / 02083479971
info@asdesignuk.com www.asdesignuk.com



KEY

Existing walls


New Masonry wall - Rendered and painted white

New 130mm o/a stud partitioning at 400ctrs with 12.5mm p/board to both sides.

NOTE : MAIN CONTRACTOR TO CHECK OVER ALL DIMENSIONS ON SITE AND ADVISE OF ANY DISCREPANCIES.

PLANNING

Notes:
Do not scale from this drawing
All dimensions to be checked on site

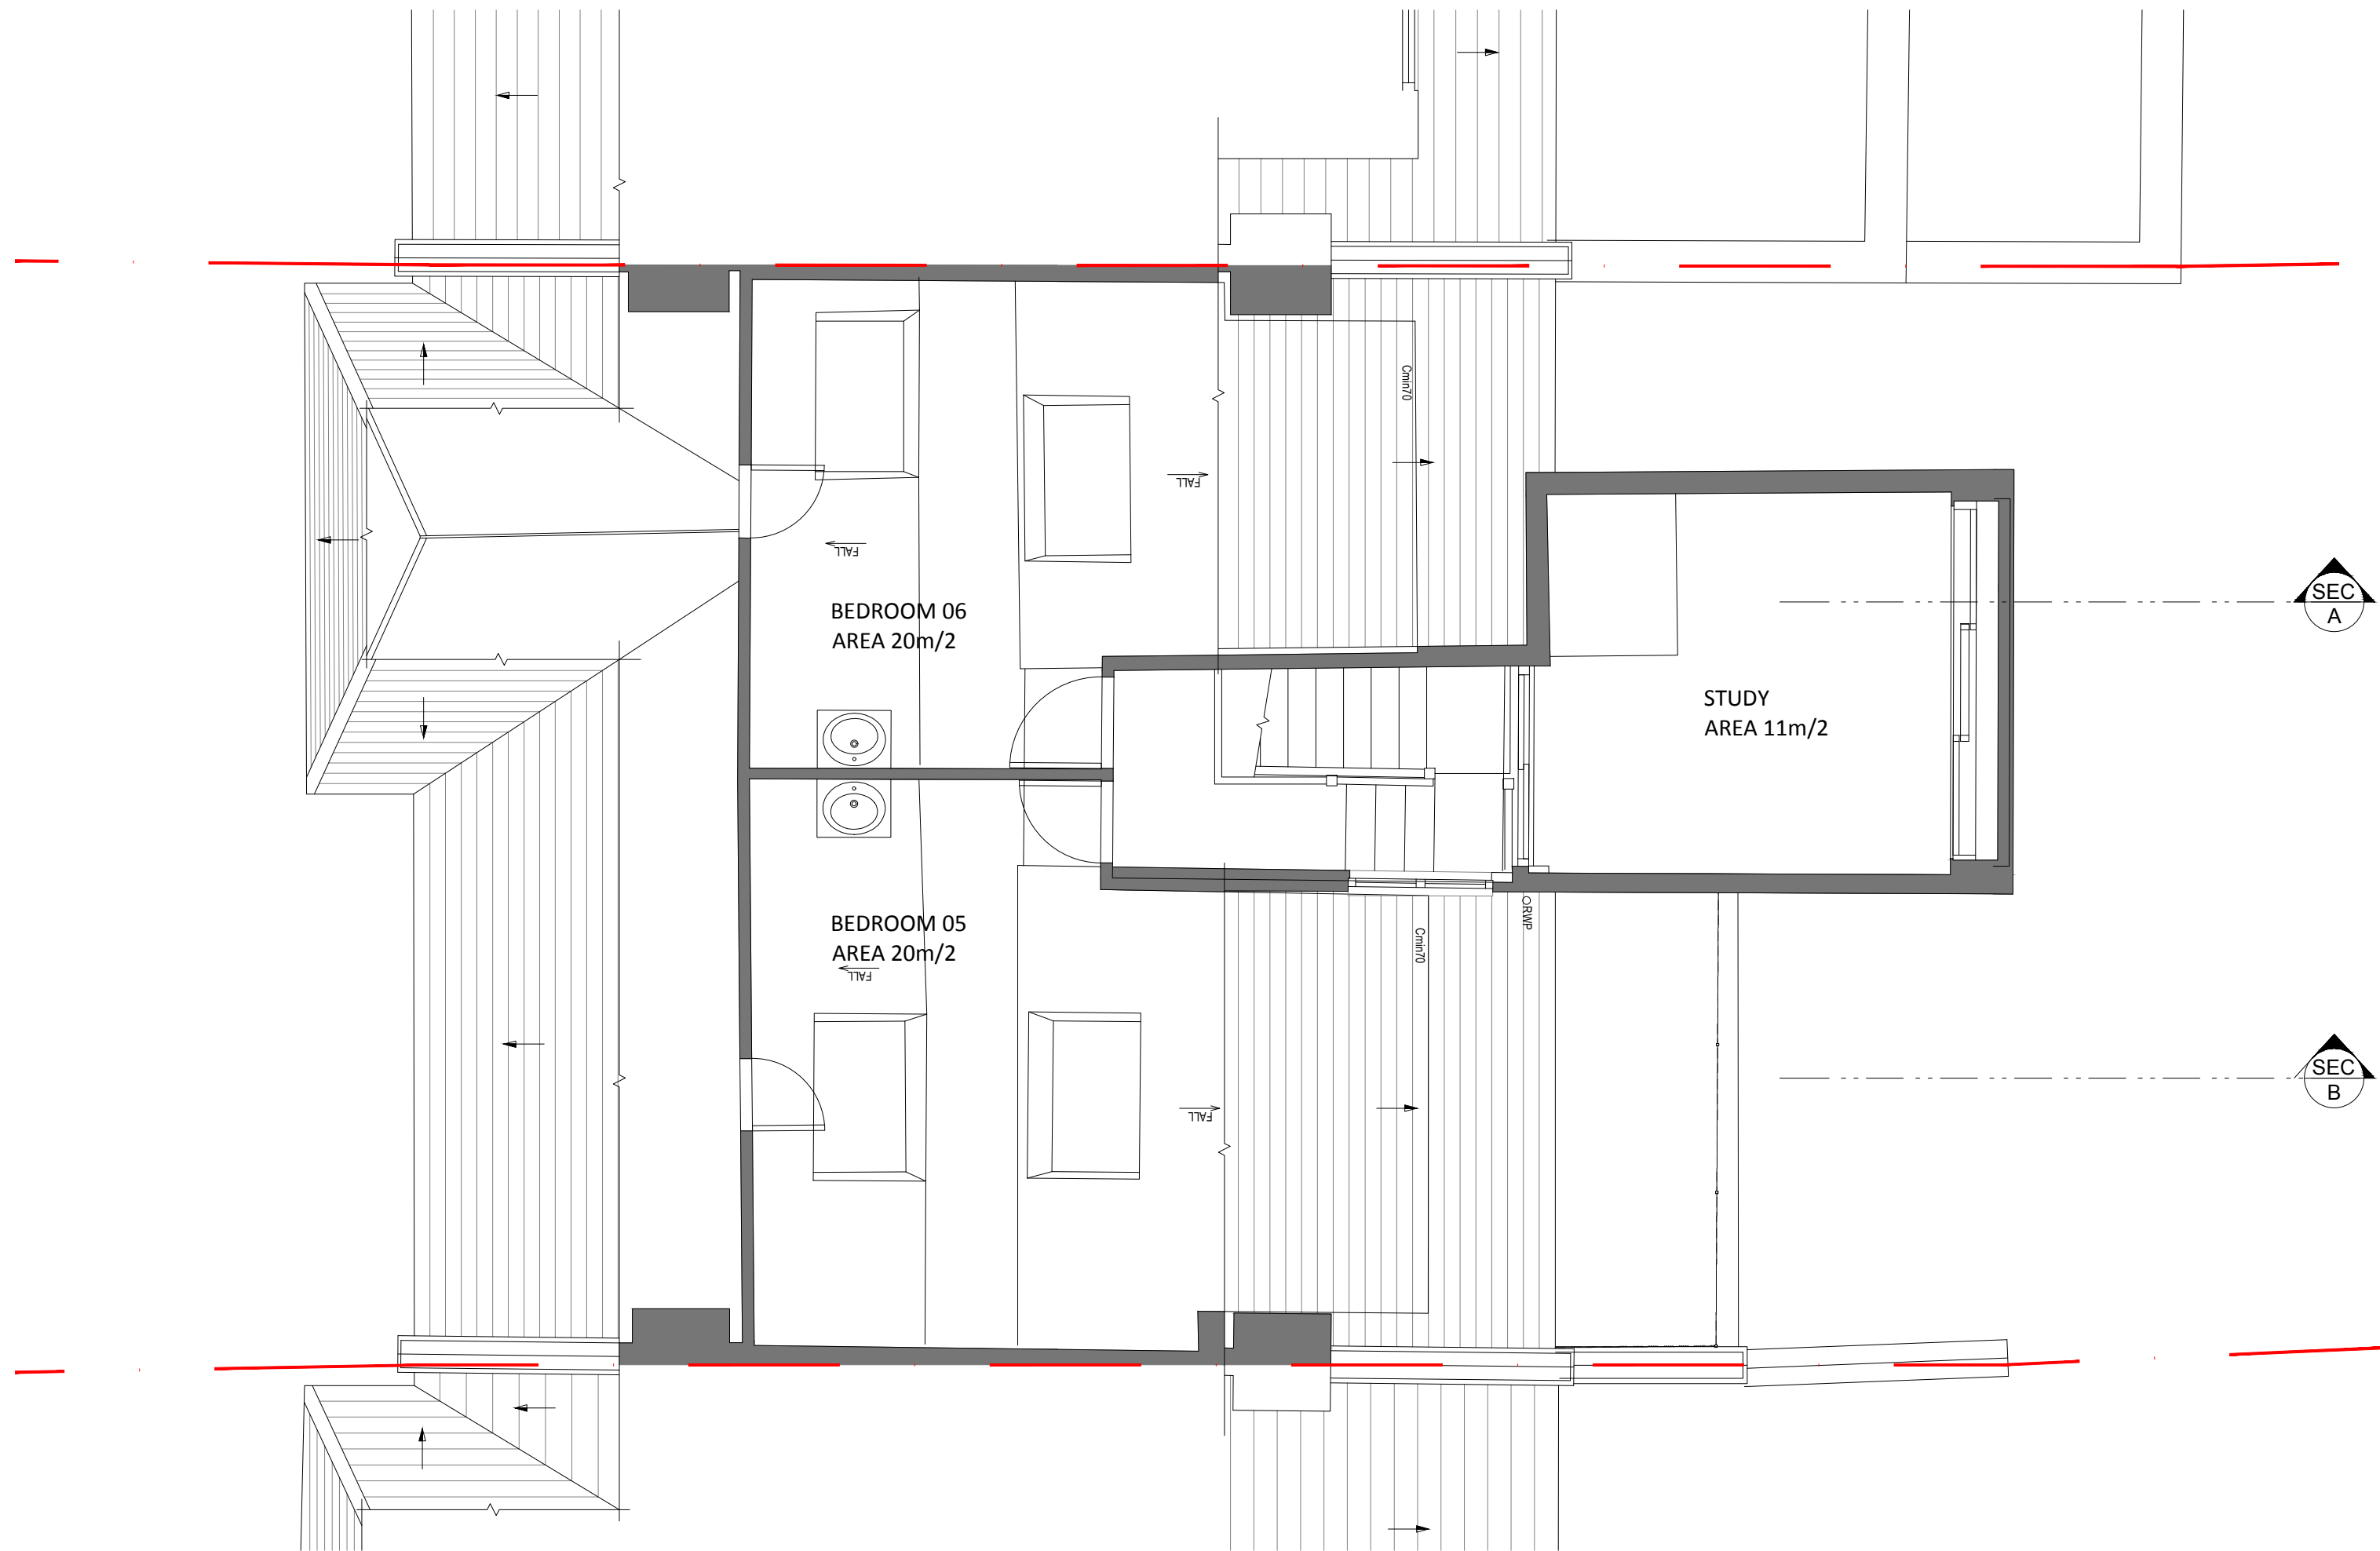

LOFT FLOOR PLAN - EXISTING

A	26-02-26	ISSUE FOR PLANNING
Rev	Date	Description
Title		
EXISTING LOFT FLOOR		
Job		
Mr & Mrs Berkovi 76 Muswell Road N10 2BE		
Scale		
1:50 @ A2		
Date		
Nov 25		
Dm		
AS		
Chk		
-		

Dwg No 1076 / 113
Rev A

AS DESIGN
Architctural Designers
2 carysfort road n8 8rb
t 07855686577 / 02083479971
info@asdesignuk.com www.asdesignuk.com



A	26-02-26	ISSUE FOR PLANNING
Rev	Date	Description
Title	EXISTING FRONT ELEVATION	
Job	Mr & Mrs Berkovi 76 Muswell Road N10 2BE	
Scale	1:50 @ A2	
Date	Nov 25	
Drm	AS	
Chk	-	

Dwg No 1076 / 121
Rev A

©
AS DESIGN
Architectural Designers
2 carysfort road n8 8rb
t 07855686577 / 02083479971
info@asdesignuk.com www.asdesignuk.com



SCALE 0 1m 2m 3m 4m 5m



REAR ELEVATION - EXISTING

A	26-02-26	ISSUE FOR PLANNING
Rev	Date	Description
Title		
EXISTING REAR ELEVATION		
Job		
Mr & Mrs Berkovi 76 Muswell Road N10 2BE		
Scale		
1:50 @ A2		
Date		
Nov 25		
Drm		
AS		
Chk		
-		

Dwg No 1076 / 122
Rev A

©
AS DESIGN
Architectural Designers
2 carysfort road n8 8rb
t 07855686577 / 02083479971
info@asdesignuk.com www.asdesignuk.com



SCALE 0 1m 2m 3m 4m 5m



SECTION A-A - EXISTING

A	26-02-26	ISSUE FOR PLANNING
Rev	Date	Description
Title	EXISTING SECTION A-A	
Job	Mr & Mrs Berkovi 76 Muswell Road N10 2BE	
Scale	1:50 @ A2	
Date	Nov 25	
Drn	AS	
Chk	-	

Dwg No	1076 / 131
Rev	A

©

AS DESIGN

Architectural Designers

2 carysfort road n8 8rb

t 07855686577 / 02083479971

info@asdesignuk.com

www.asdesignuk.com



SCALE 0 1m 2m 3m 4m 5m



SECTION B - B - EXISTING

A	26-02-26	ISSUE FOR PLANNING
Rev	Date	Description
Title		
EXISTING SECTION B-B		
Job		
Mr & Mrs Berkovi		
76 Muswell Road		
N10 2BE		
Scale		
1:50 @ A2		
Date		
Nov 25		
Drm		
AS		
Chk		
-		

Dwg No 1076 / 132
Rev -

AS DESIGN
Architectural Designers

2 carysfort road n8 8rb
t 07855686577 / 02083479971
info@asdesignuk.com www.asdesignuk.com



SCALE 0 1m 2m 3m 4m 5m