



2 carysfort road n8 8rb  
t 07855686577 / 02083479971  
info@asdesignuk.com      www.asdesignuk.com

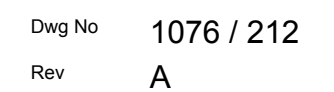

2 carysfort road n8 8rb  
t 07855686577 / 02083479971  
info@asdesignuk.com      www.asdesignuk.com

### FIRST FLOOR PLAN - PROPOSED

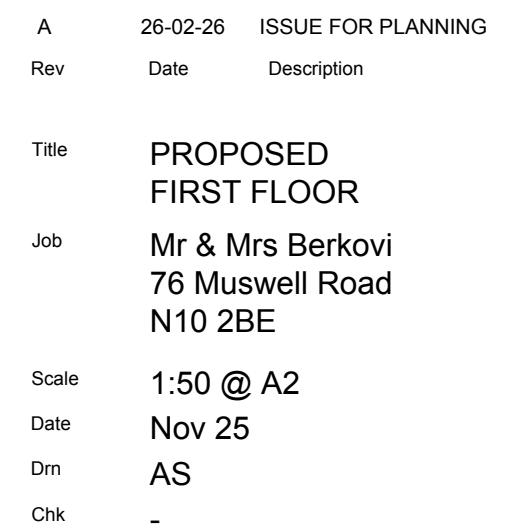

KEY

Existing walls


New Masonry wall - Rendered and painted white

New 130mm o/a stud partitioning at 400ctrs with 12.5mm p/board to both sides.

NOTE : MAIN CONTRACTOR TO CHECK OVER ALL DIMENSIONS ON SITE AND ADVISE OF ANY DISCREPANCIES.

PLANNING

Notes:  
Do not scale from this drawing  
All dimensions to be checked on site

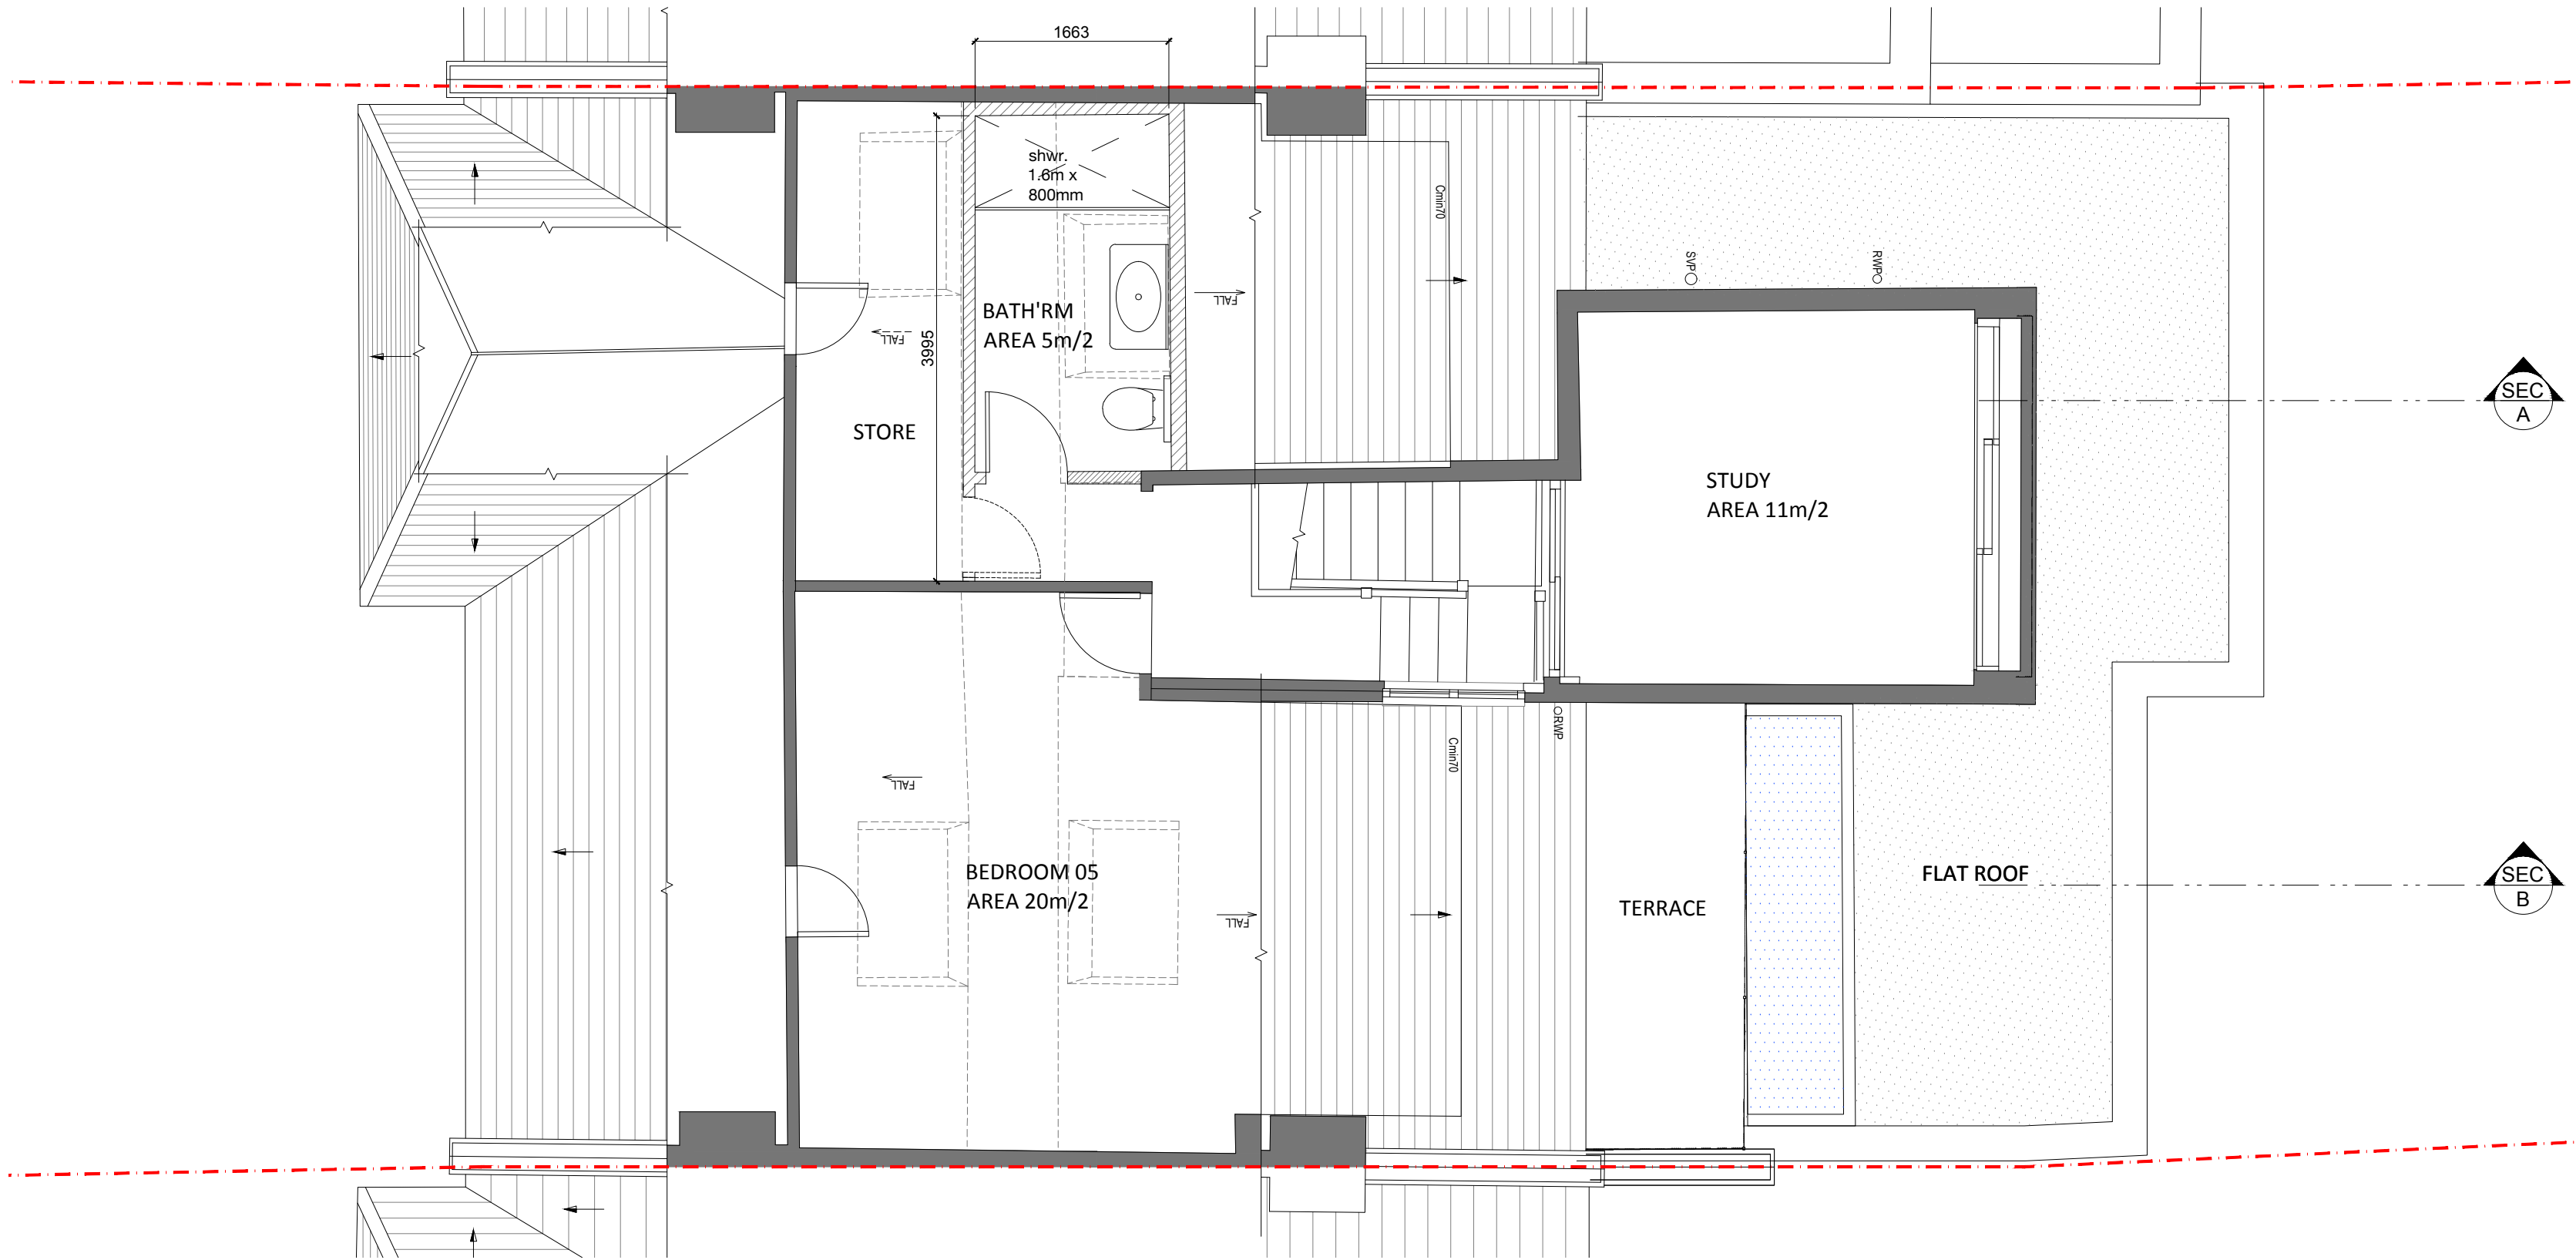

|       |                                                |                    |
|-------|------------------------------------------------|--------------------|
| A     | 26-02-26                                       | ISSUE FOR PLANNING |
| Rev   | Date                                           | Description        |
| Title | PROPOSED LOFT FLOOR                            |                    |
| Job   | Mr & Mrs Berkovi<br>76 Muswell Road<br>N10 2BE |                    |
| Scale | 1:50 @ A2                                      |                    |
| Date  | Nov 25                                         |                    |
| Dm    | AS                                             |                    |
| Chk   | -                                              |                    |

Dwg No 1076 / 213  
Rev A

AS DESIGN  
Architectural Designers

2 carysfort road n8 8rb  
t 07855686577 / 02083479971  
info@asdesignuk.com www.asdesignuk.com

LOFT FLOOR PLAN - PROPOSED



SCALE 0 1m 2m 3m 4m 5m



FRONT ELEVATION - PROPOSED (NO CHANGE)

|       |                                                |                    |
|-------|------------------------------------------------|--------------------|
| A     | 26-02-26                                       | ISSUE FOR PLANNING |
| Rev   | Date                                           | Description        |
| Title | PROPOSED FRONT ELEVATION                       |                    |
| Job   | Mr & Mrs Berkovi<br>76 Muswell Road<br>N10 2BE |                    |
| Scale | 1:50 @ A2                                      |                    |
| Date  | Nov 25                                         |                    |
| Drm   | AS                                             |                    |
| Chk   | -                                              |                    |

Dwg No 1076 / 221  
Rev A  
©  
**AS** DESIGN  
Architectural Designers  
2 carysfort road n8 8rb  
t 07855686577 / 02083479971  
info@asdesignuk.com www.asdesignuk.com



REAR ELEVATION - PROPOSED

|       |                                                |                    |
|-------|------------------------------------------------|--------------------|
| A     | 26-02-26                                       | ISSUE FOR PLANNING |
| Rev   | Date                                           | Description        |
| Title | PROPOSED<br>REAR ELEVATION                     |                    |
| Job   | Mr & Mrs Berkovi<br>76 Muswell Road<br>N10 2BE |                    |
| Scale | 1:50 @ A2                                      |                    |
| Date  | Nov 25                                         |                    |
| Drm   | AS                                             |                    |
| Chk   | -                                              |                    |

|        |            |
|--------|------------|
| Dwg No | 1076 / 222 |
| Rev    | A          |



SECTION A-A - PROPOSED


|                                                |          |                    |
|------------------------------------------------|----------|--------------------|
| A                                              | 26-02-26 | ISSUE FOR PLANNING |
| Rev                                            | Date     | Description        |
| Title                                          |          |                    |
| PROPOSED SECTION A-A                           |          |                    |
| Job                                            |          |                    |
| Mr & Mrs Berkovi<br>76 Muswell Road<br>N10 2BE |          |                    |
| Scale                                          |          |                    |
| 1:50 @ A2                                      |          |                    |
| Date                                           |          |                    |
| Nov 25                                         |          |                    |
| Drm                                            |          |                    |
| AS                                             |          |                    |
| Chk                                            |          |                    |
| -                                              |          |                    |

Dwg No 1076 / 231  
Rev A

©  
**AS** DESIGN  
Architectural Designers  
2 carysfort road n8 8rb  
t 07855686577 / 02083479971  
info@asdesignuk.com www.asdesignuk.com



SCALE 0 1m 2m 3m 4m 5m

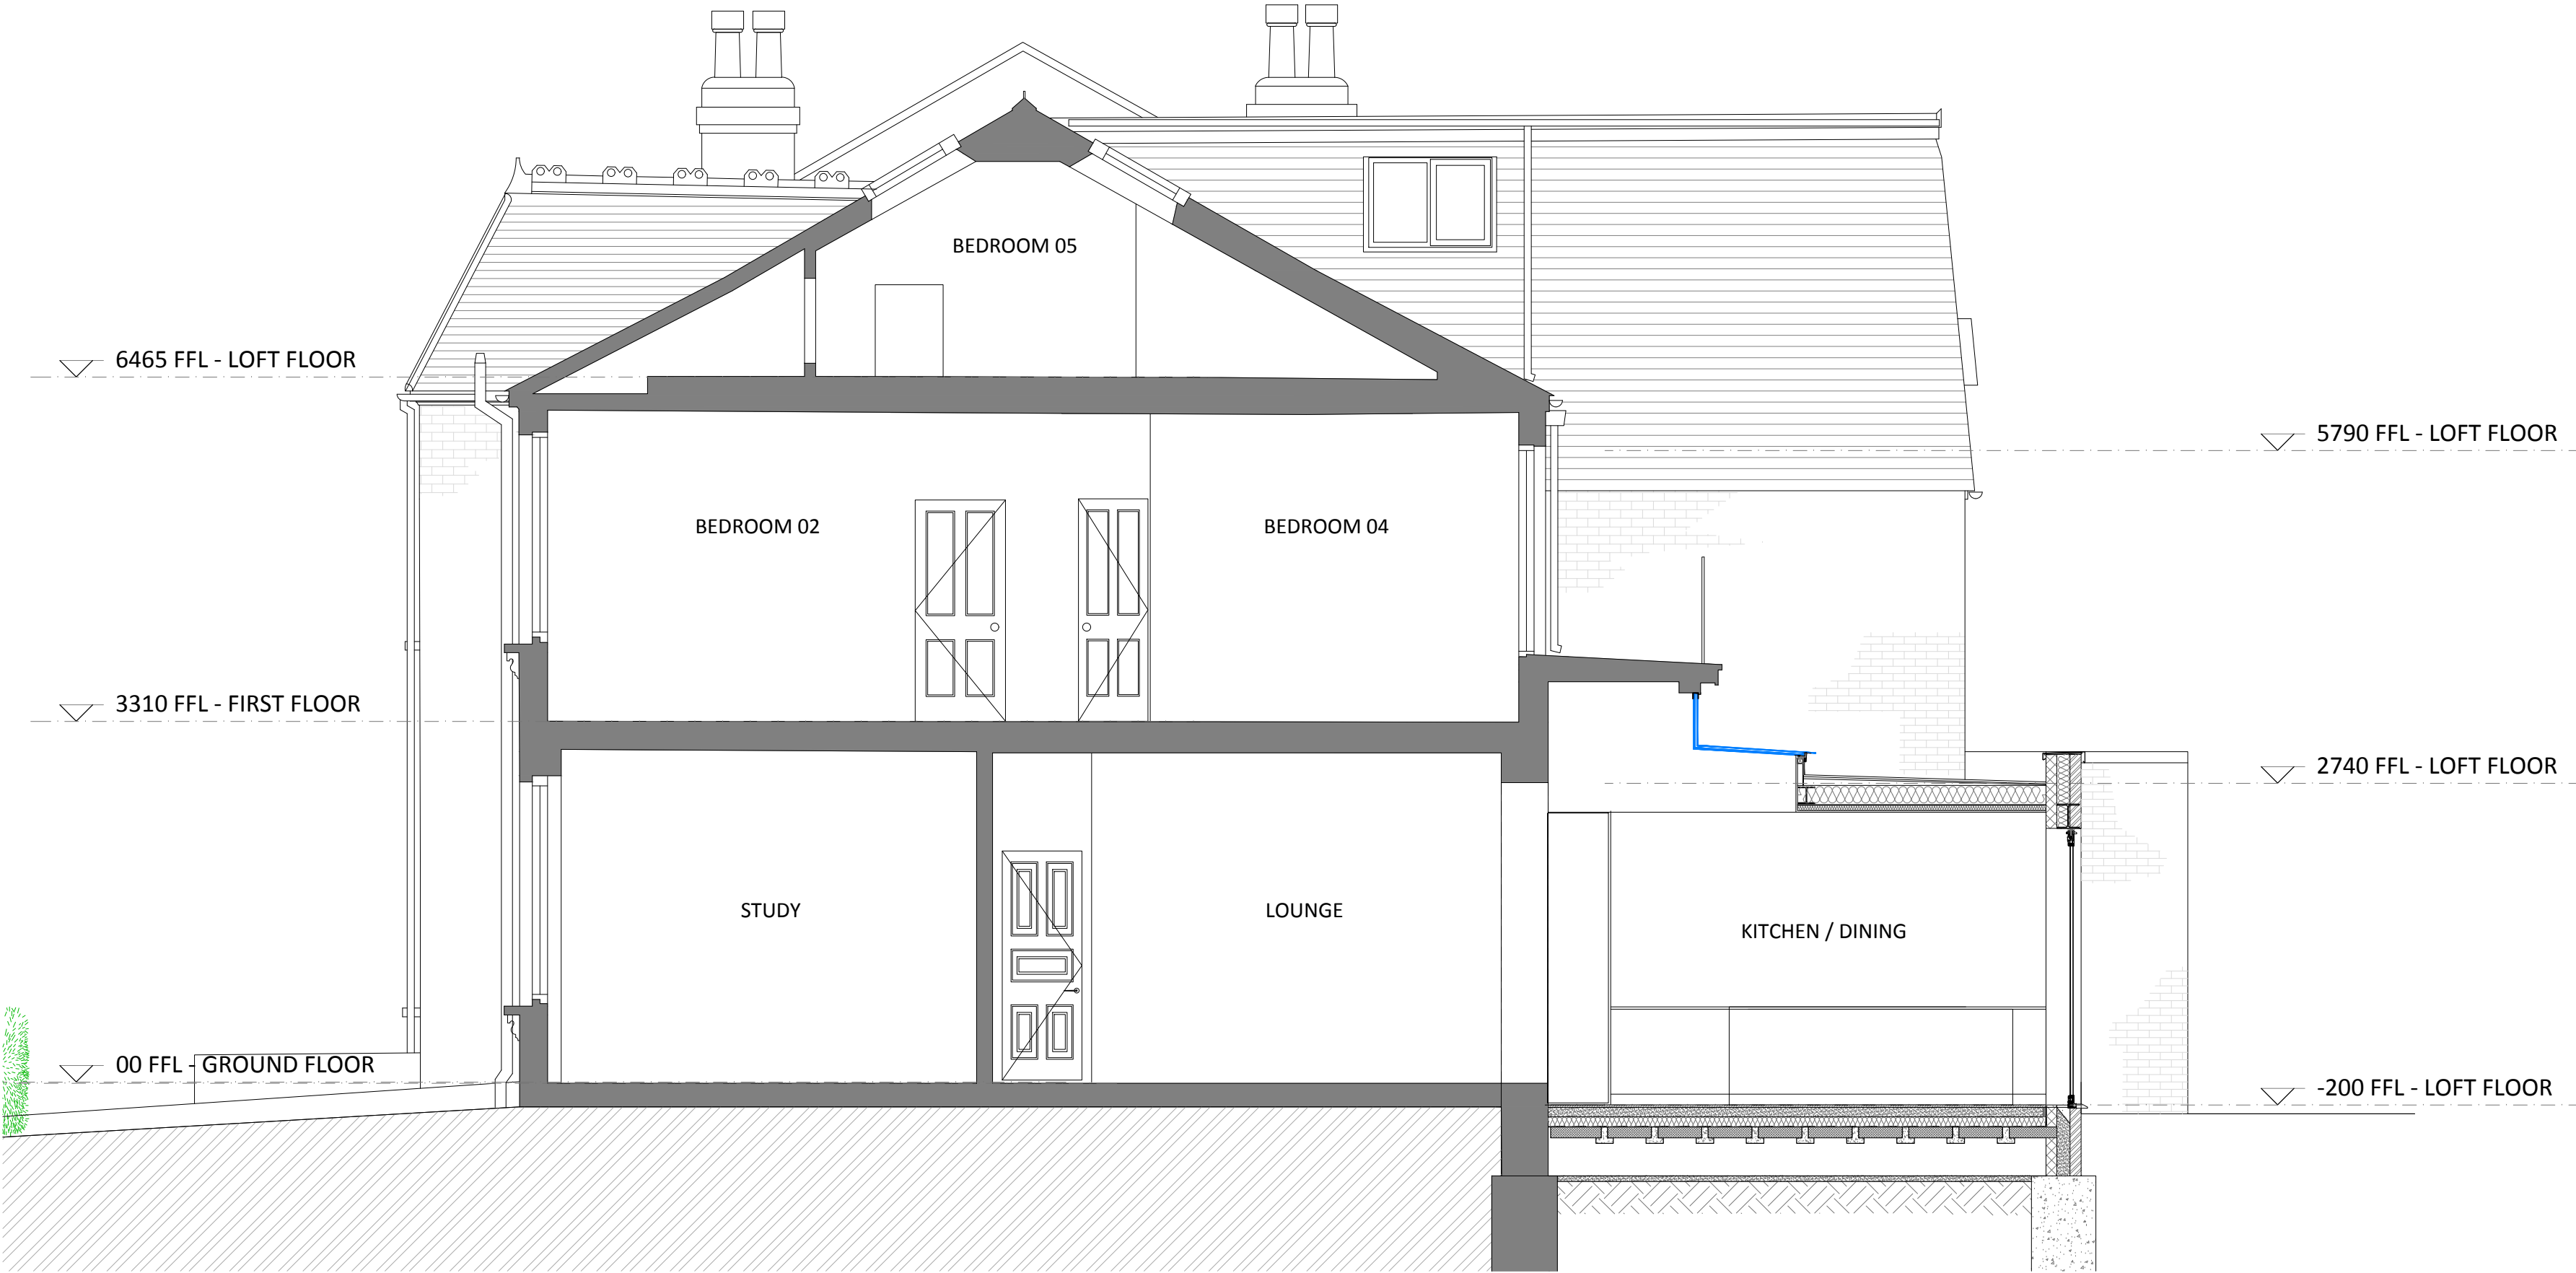

SECTION B-B PROPOSED

|                      |          |                    |
|----------------------|----------|--------------------|
| A                    | 26-02-26 | ISSUE FOR PLANNING |
| Rev                  | Date     | Description        |
| Title                |          |                    |
| PROPOSED SECTION B-B |          |                    |
| Job                  |          |                    |
| Mr & Mrs Berkovi     |          |                    |
| 76 Muswell Road      |          |                    |
| N10 2BE              |          |                    |
| Scale                |          |                    |
| 1:50 @ A2            |          |                    |
| Date                 |          |                    |
| Nov 25               |          |                    |
| Drm                  |          |                    |
| AS                   |          |                    |
| Chk                  |          |                    |
| -                    |          |                    |

Dwg No 1076 / 232  
Rev A

AS DESIGN  
Architectural Designers

2 carysfort road n8 8rb  
t 07855686577 / 02083479971  
info@asdesignuk.com www.asdesignuk.com

