





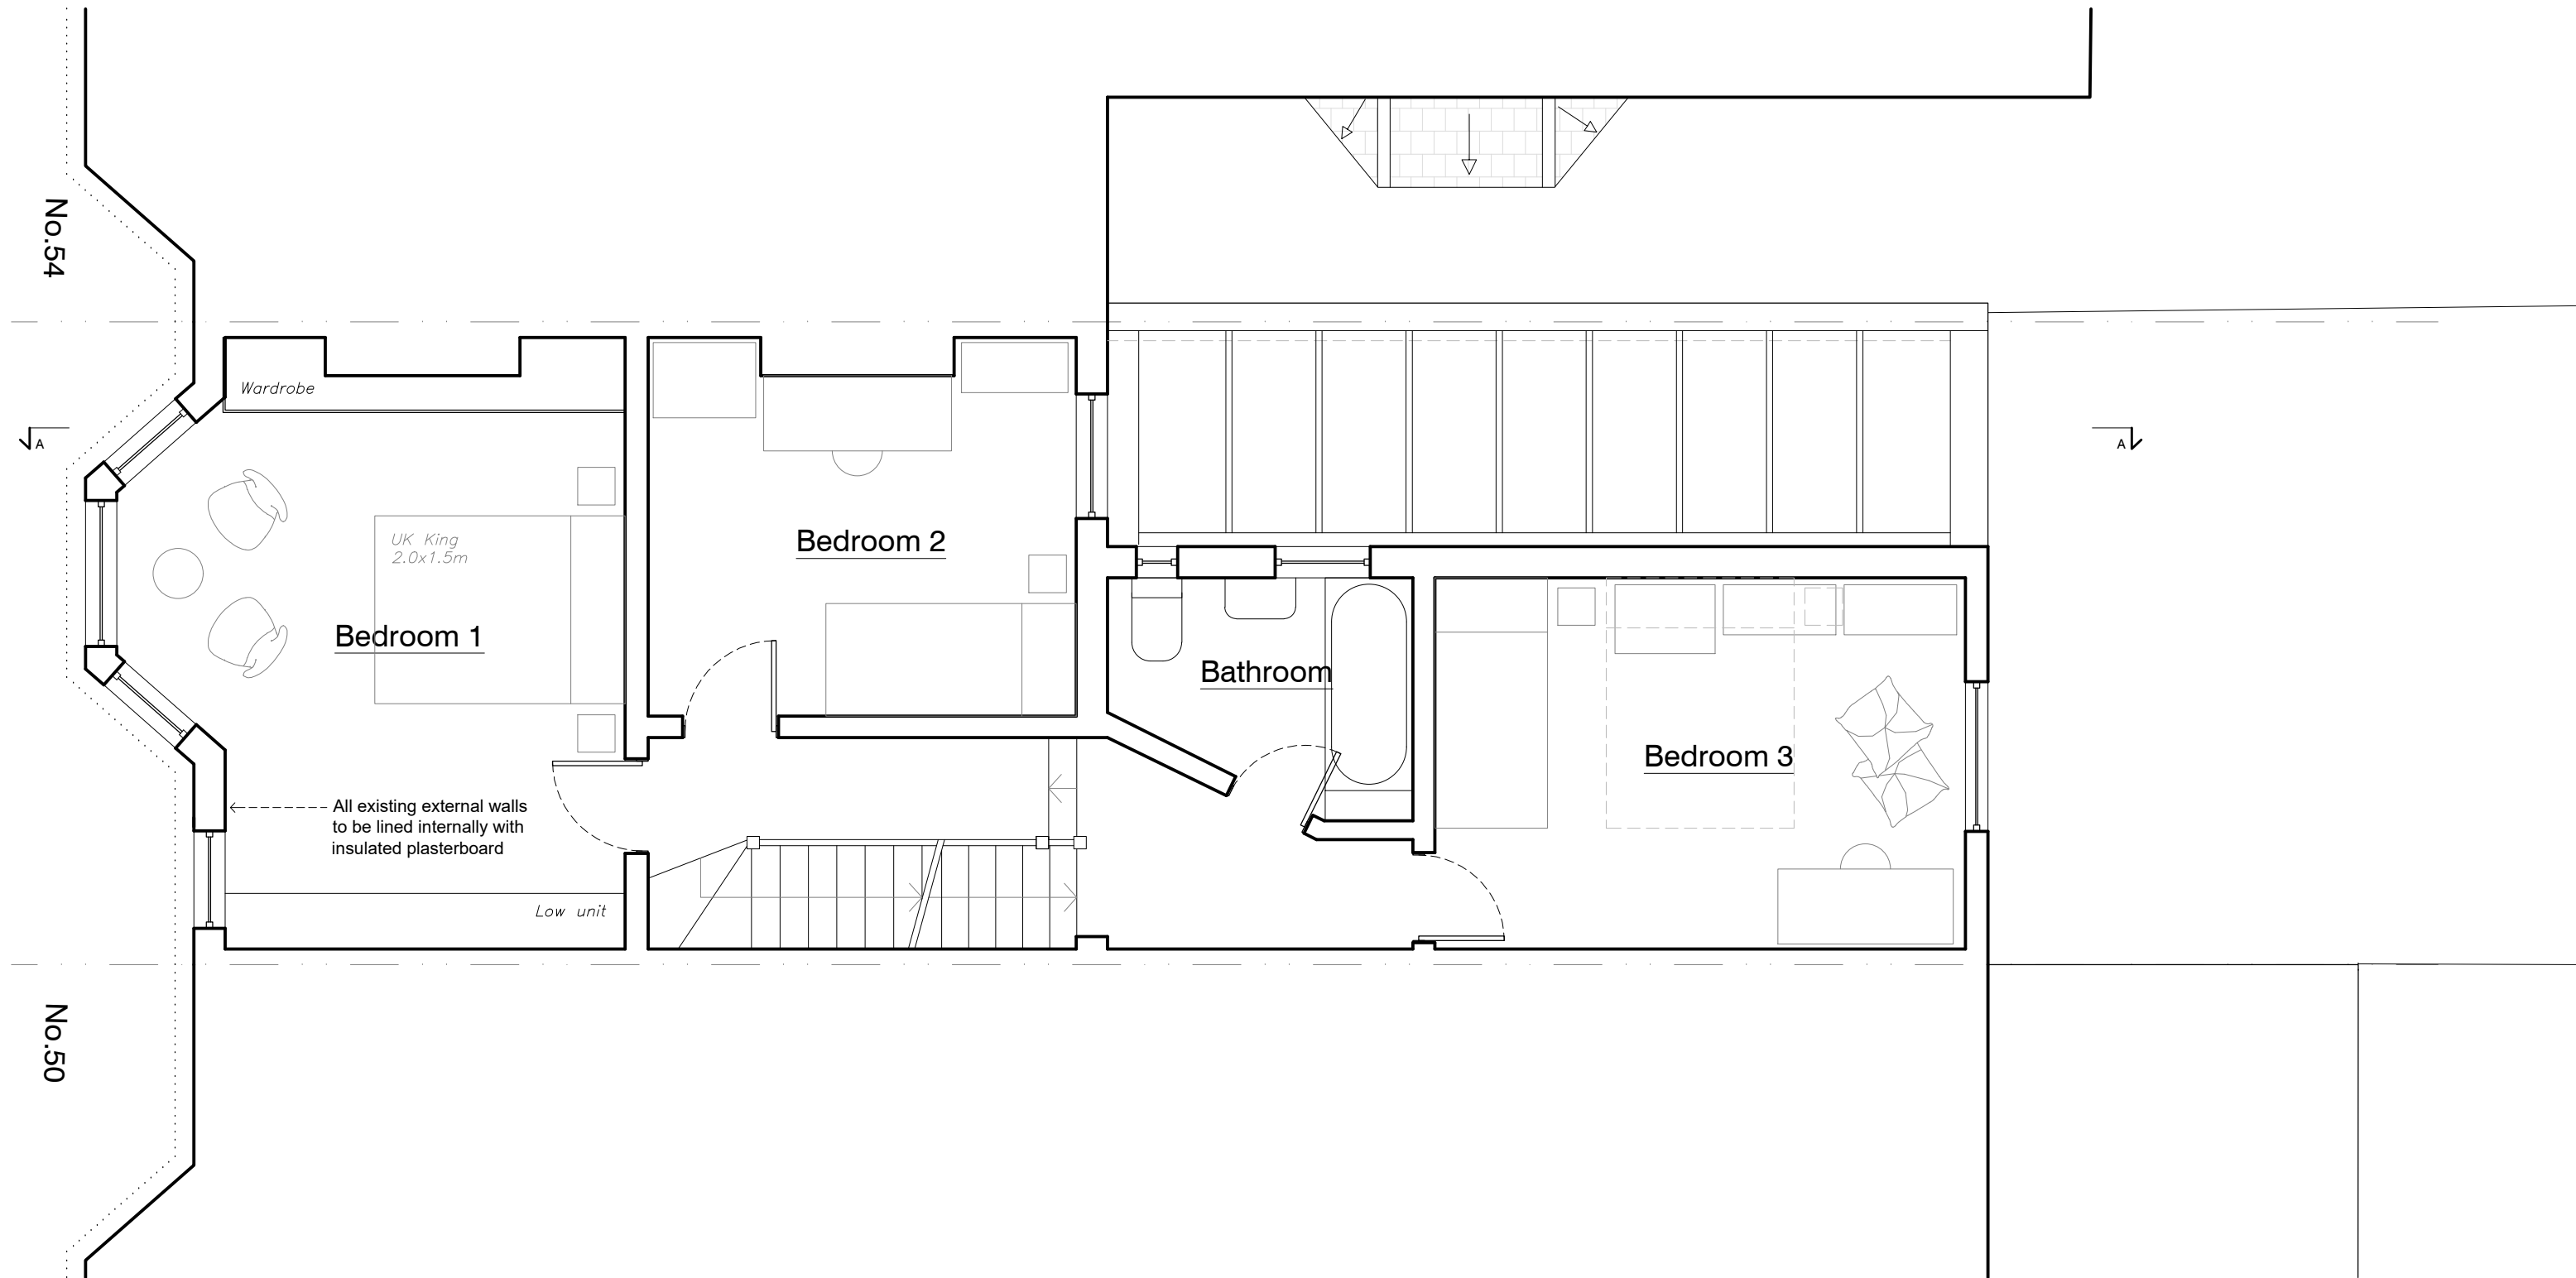

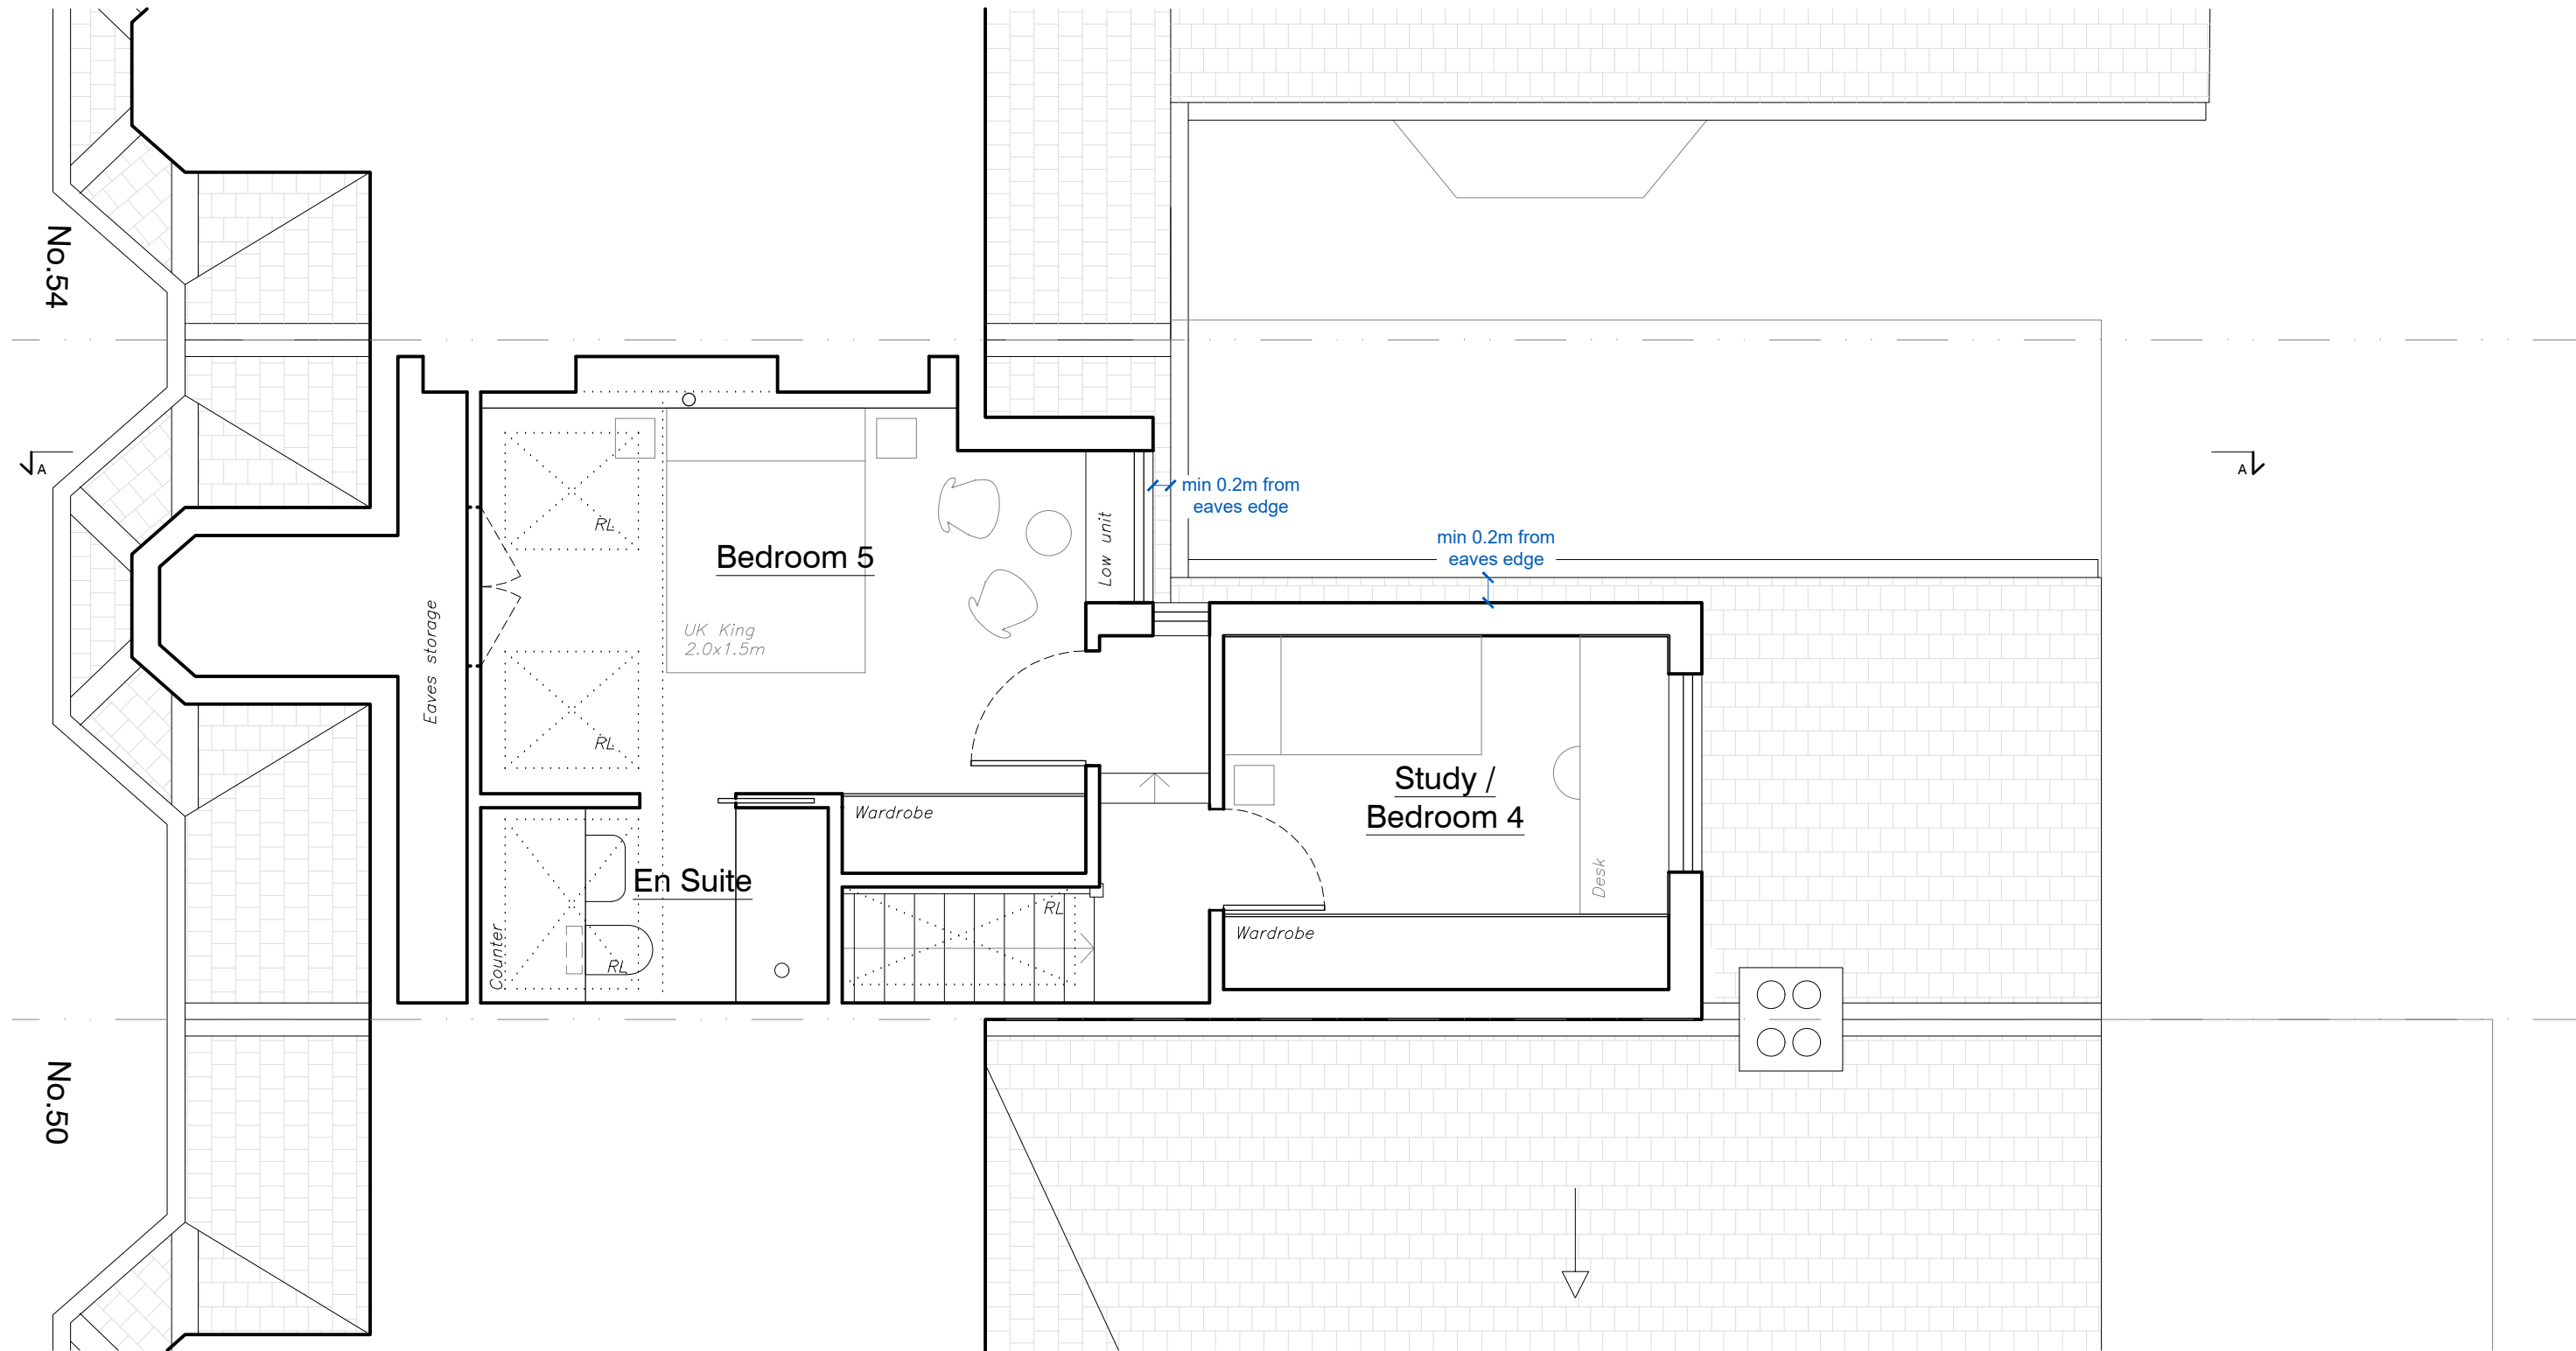

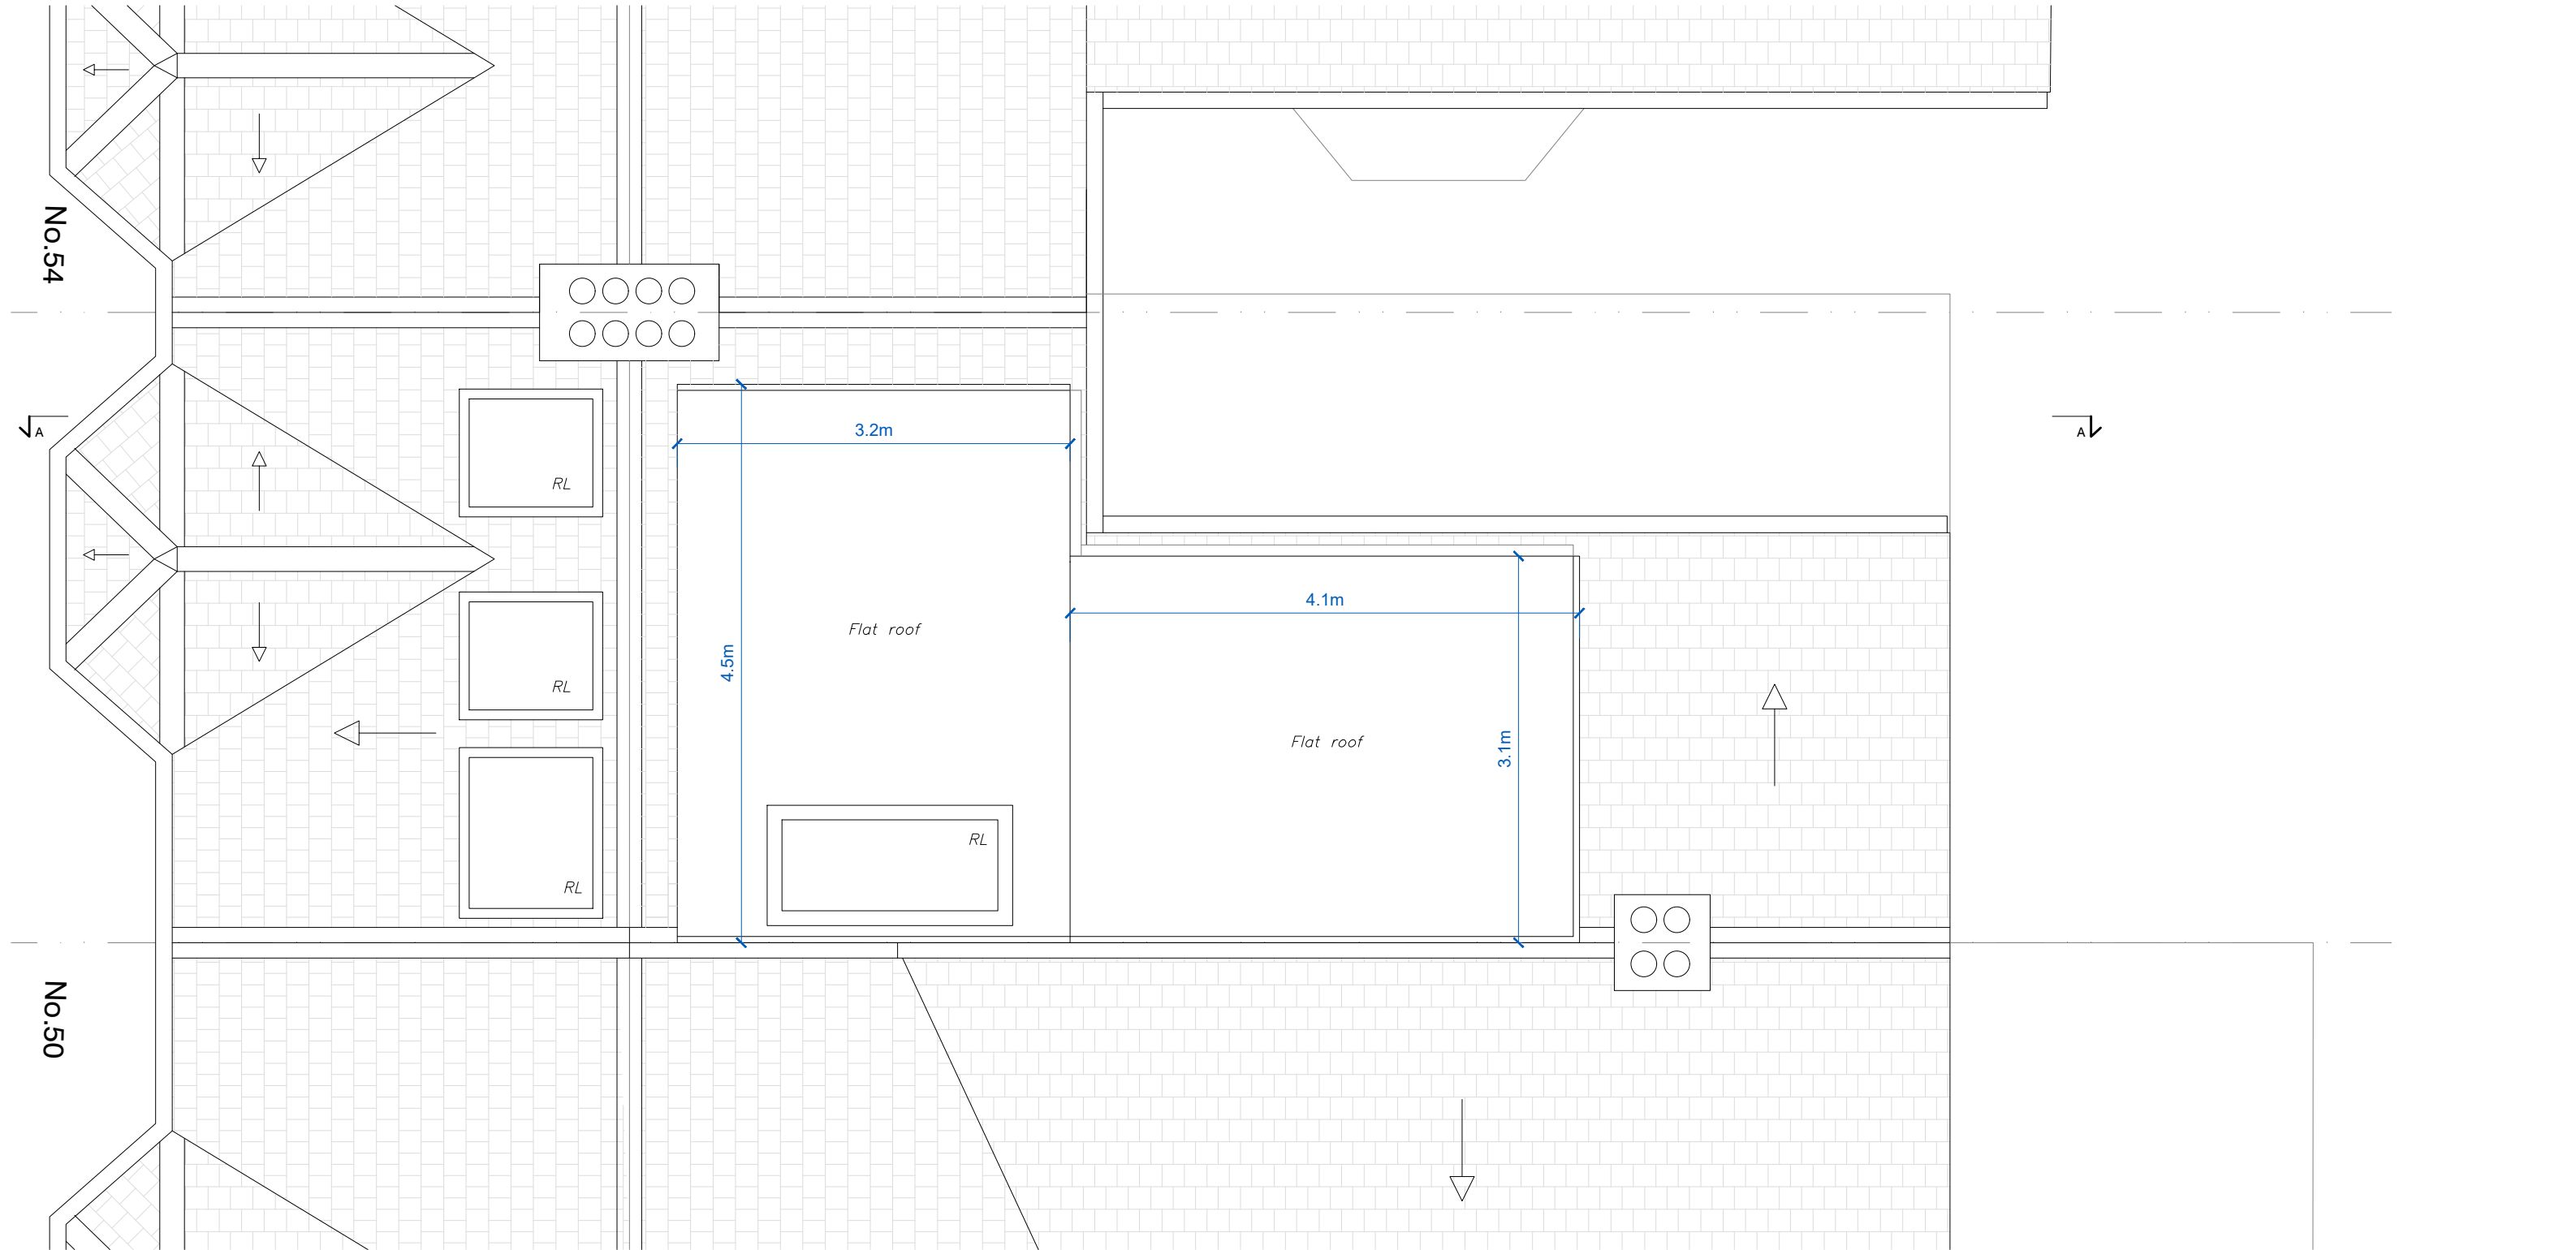

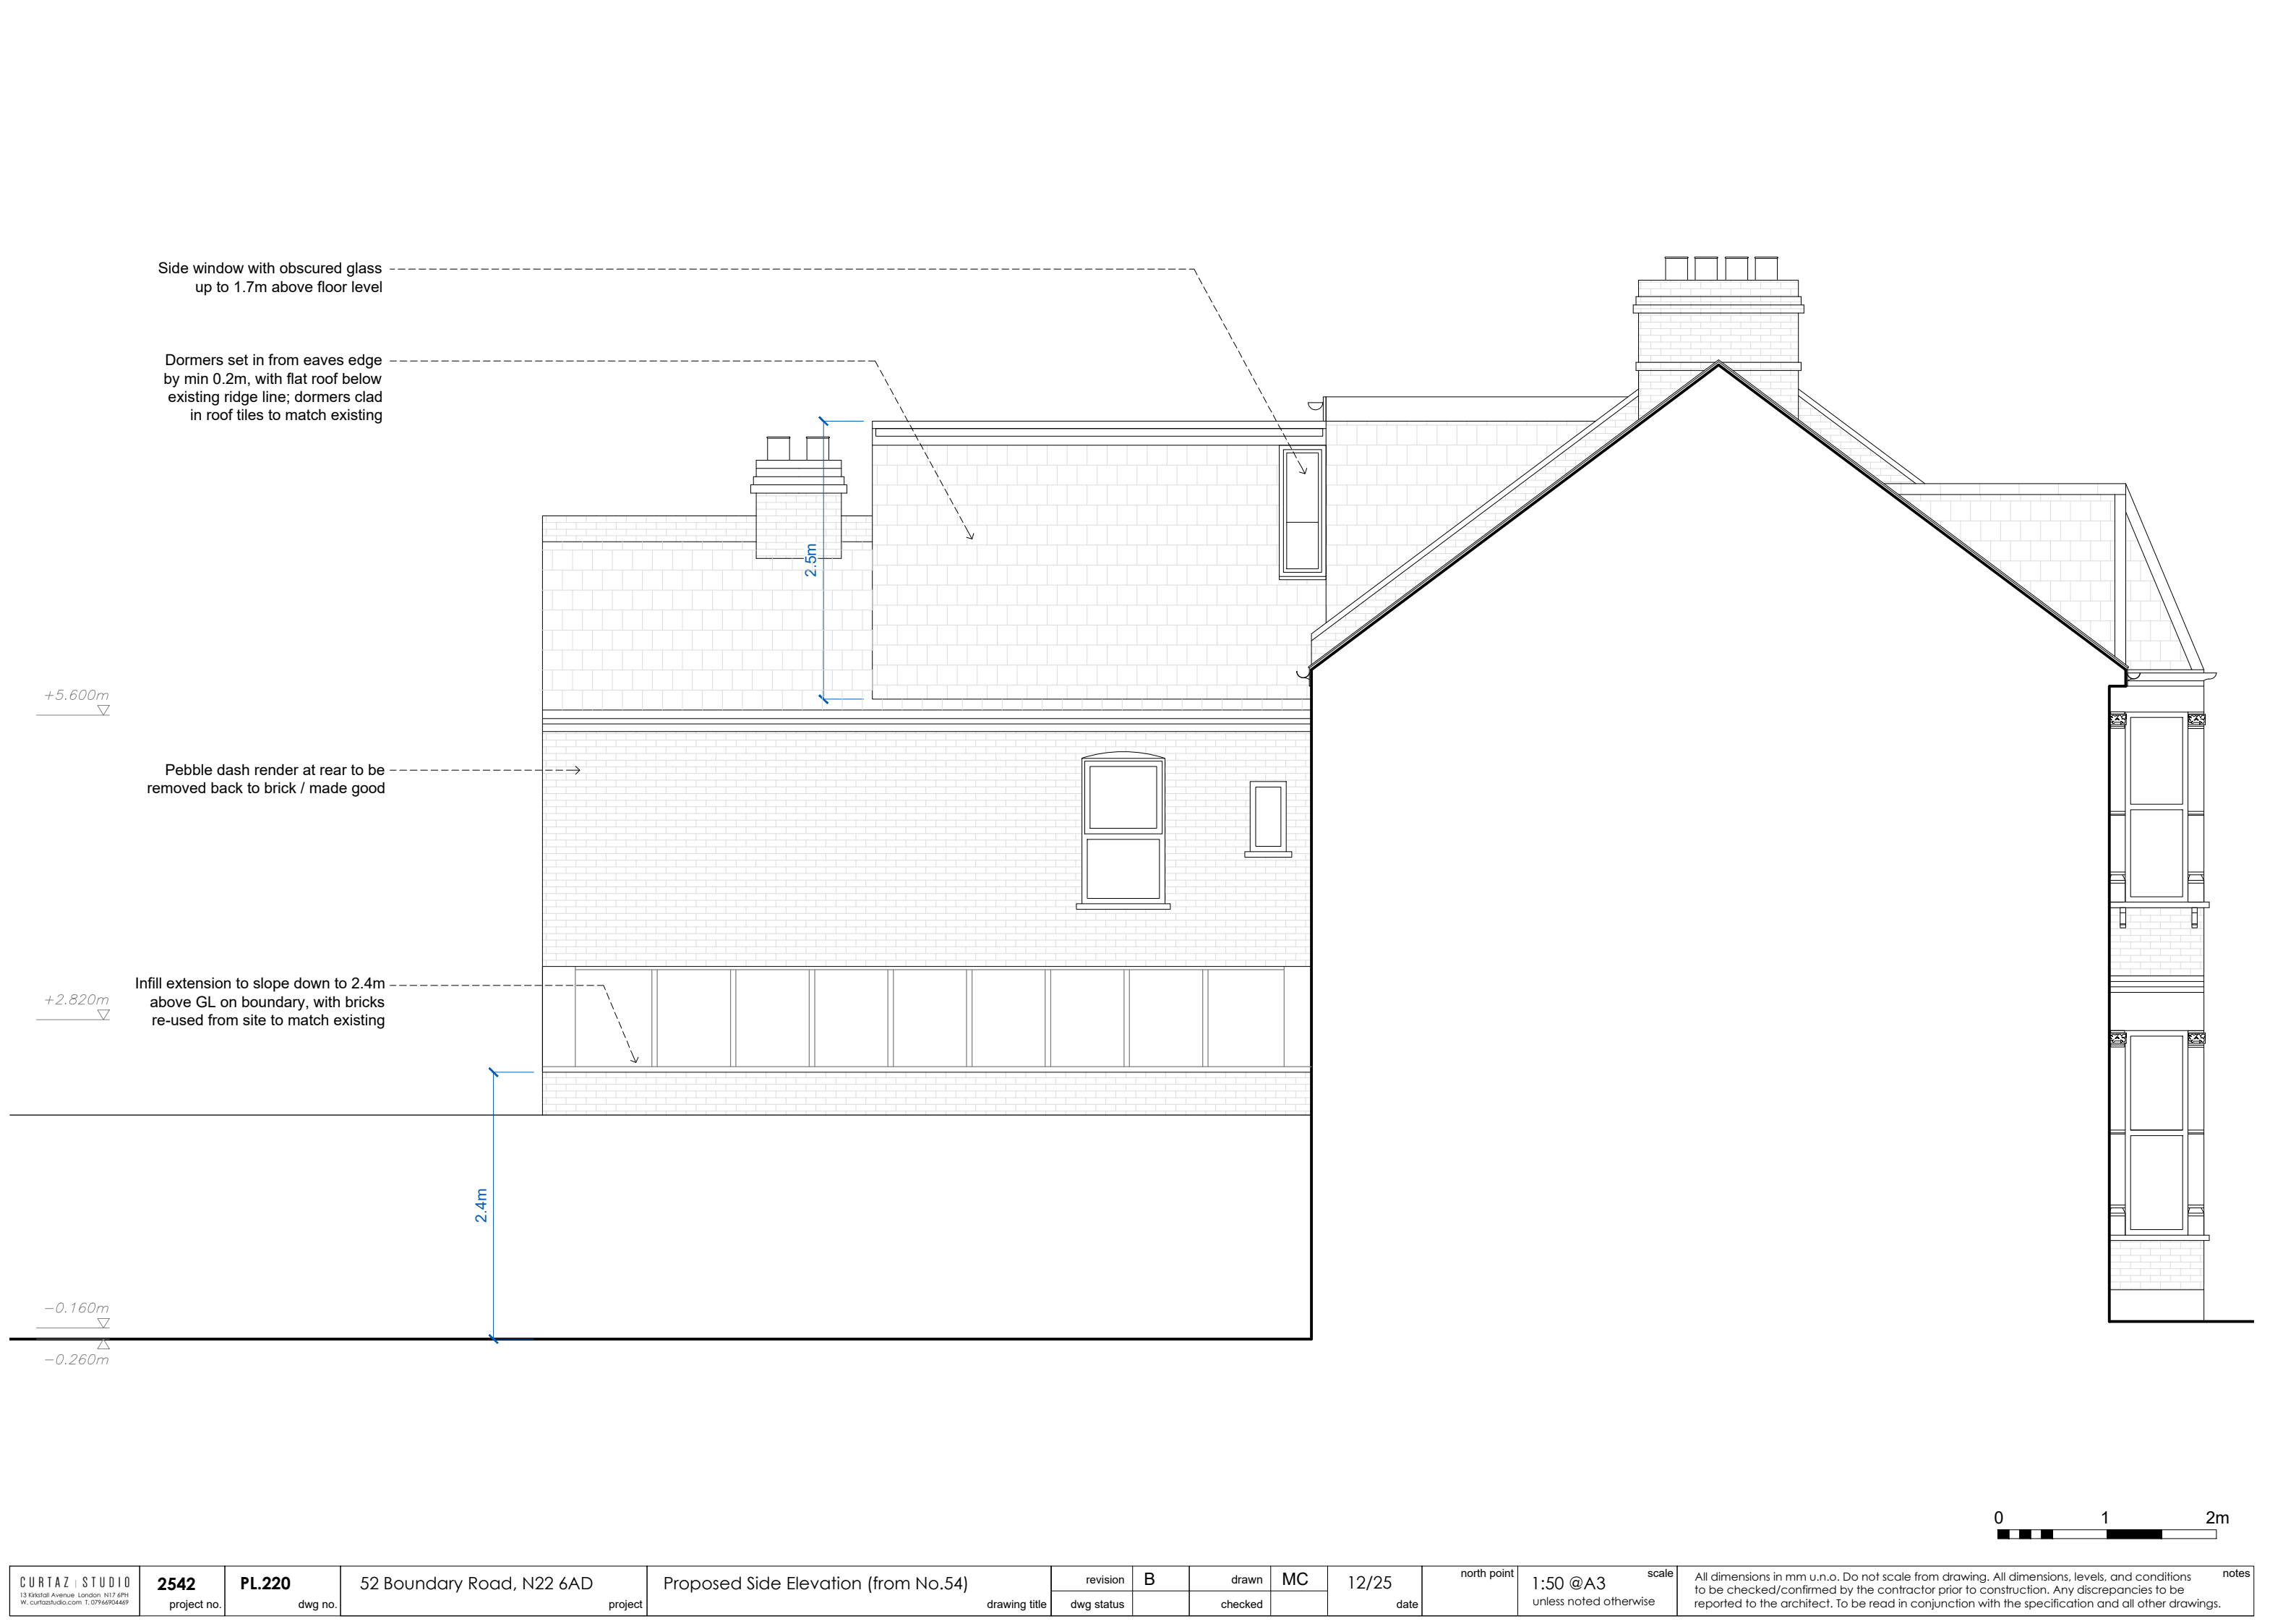

Main Dormer:
 $\frac{1}{2} (2.4 \times 3.2) \times 4.5 = 17.28 \text{ m}^3$

Outrigger Dormer:
 $1/2 (1.0 + 2.5) \times 3.1 \times 4.1 = 22.24 \text{ m}^3$

Total:
39.52 m³

