



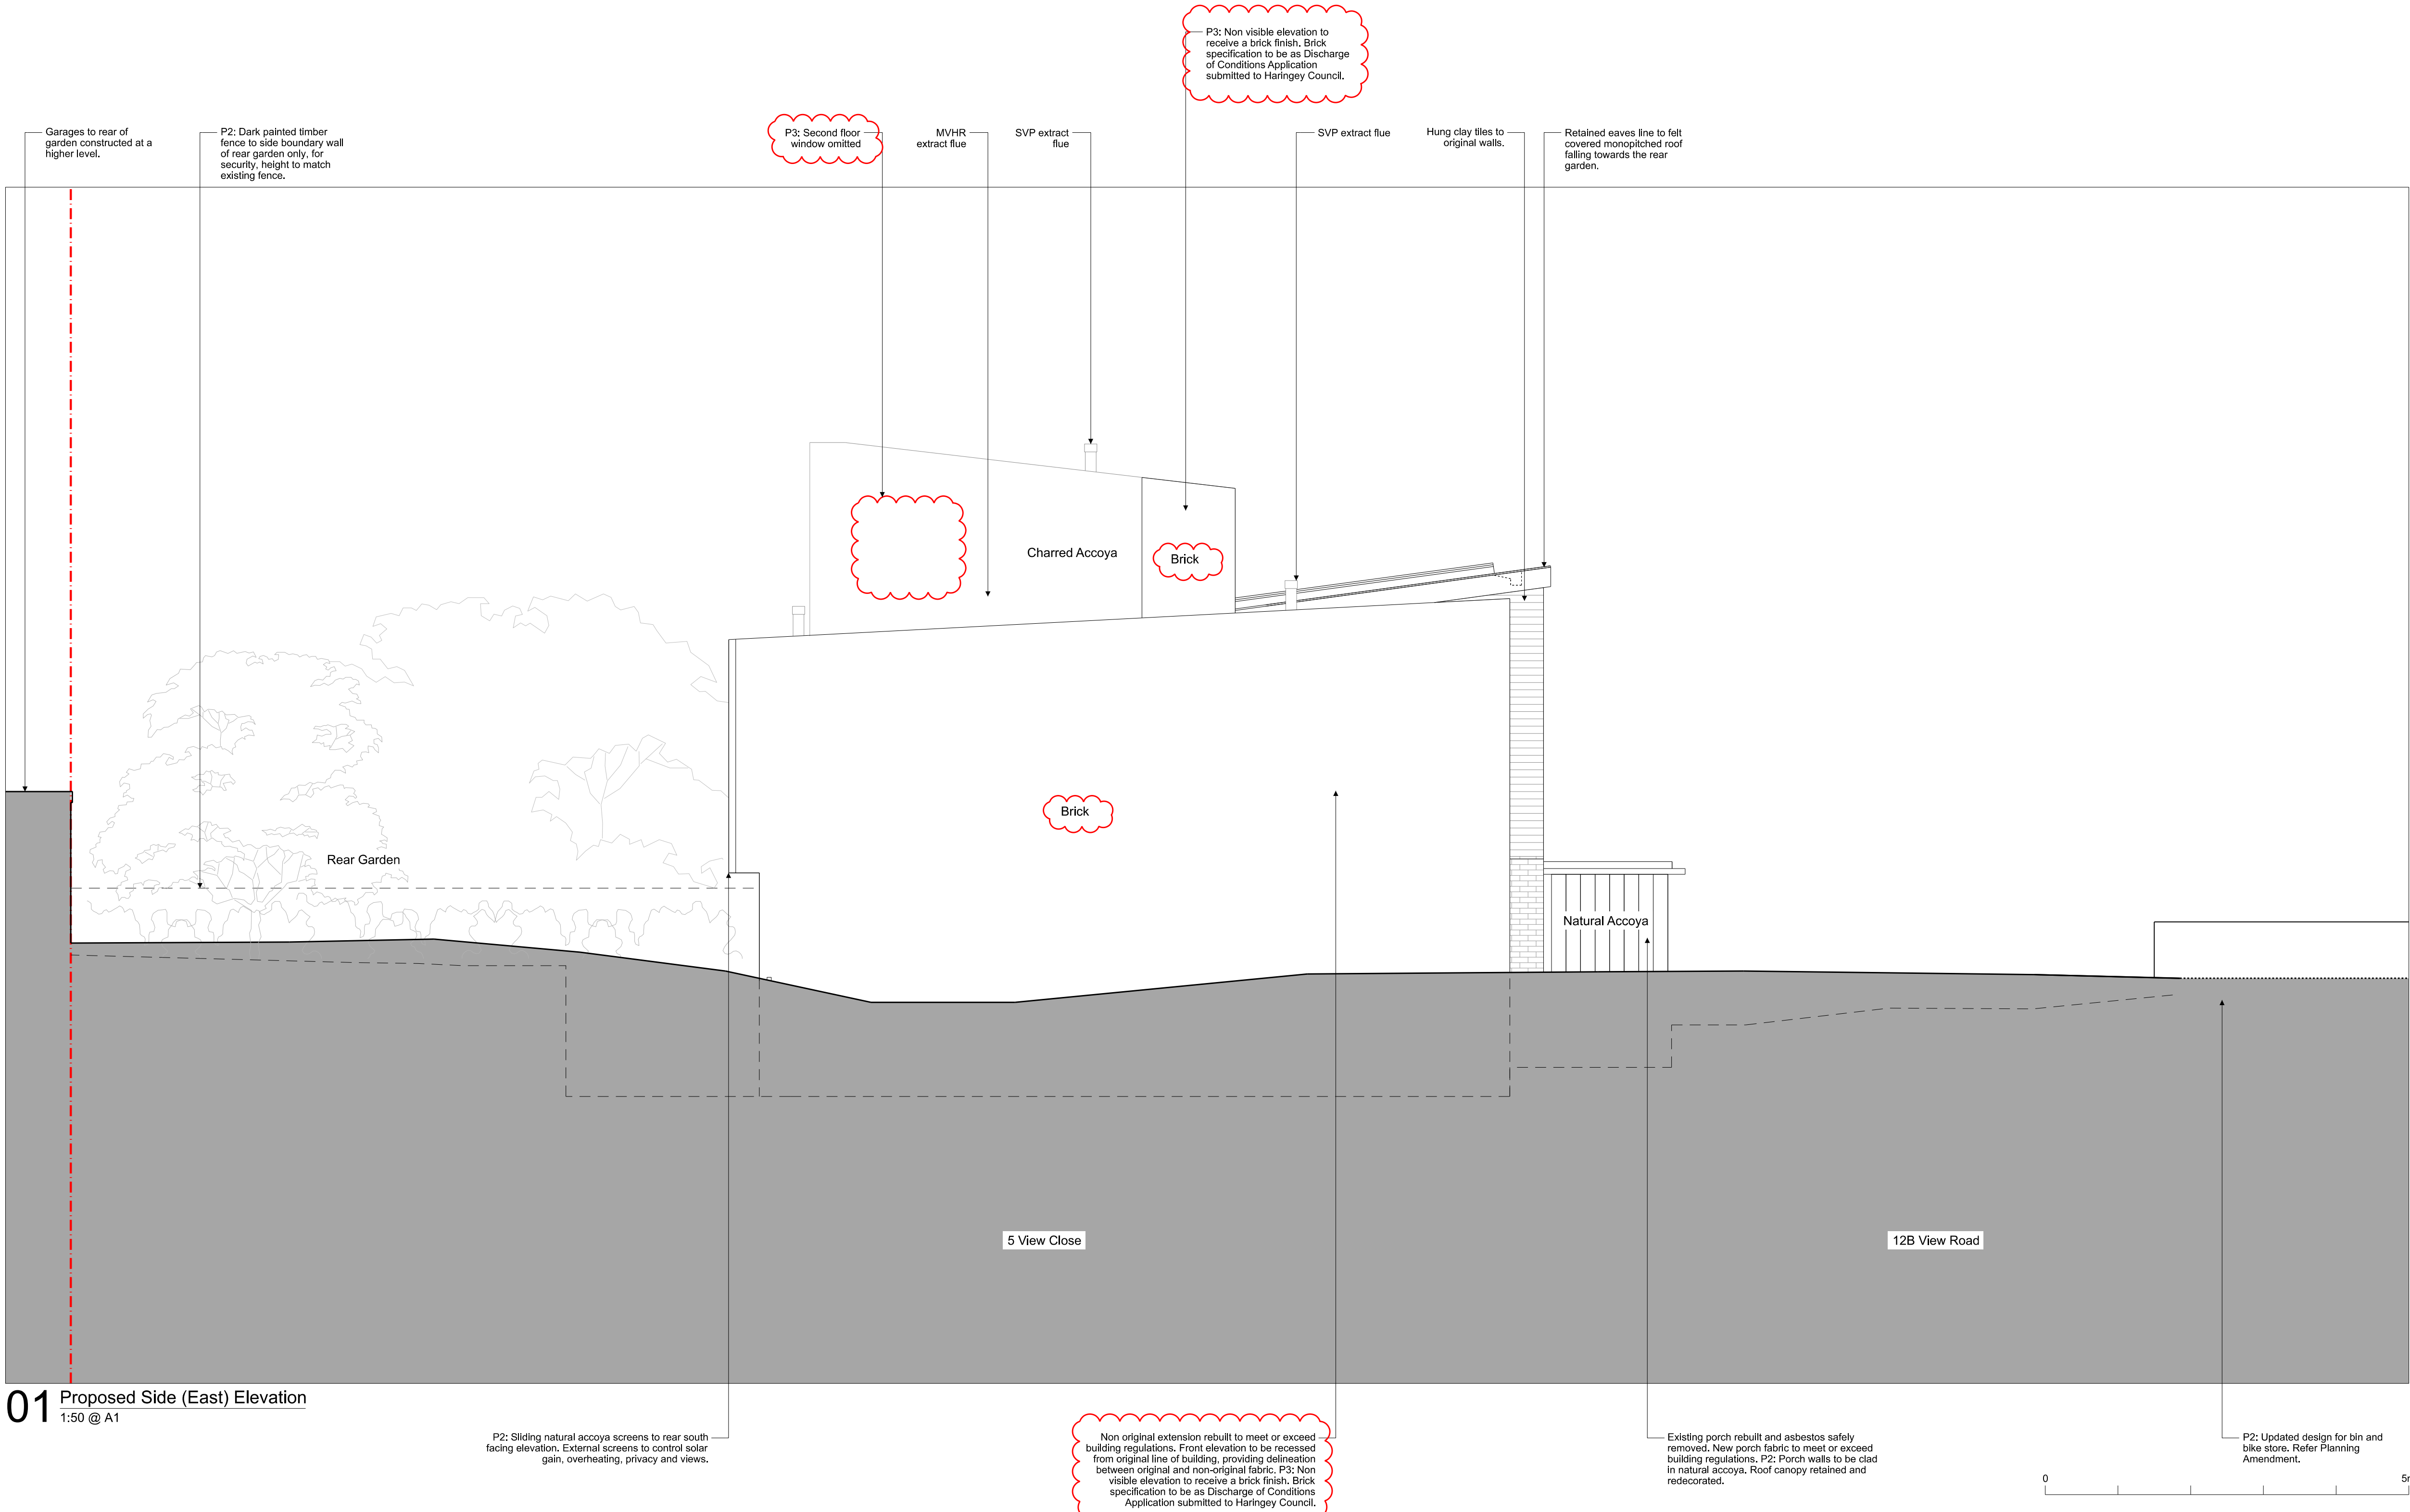

01 Proposed Side (East) Elevation
1:50 @ A1

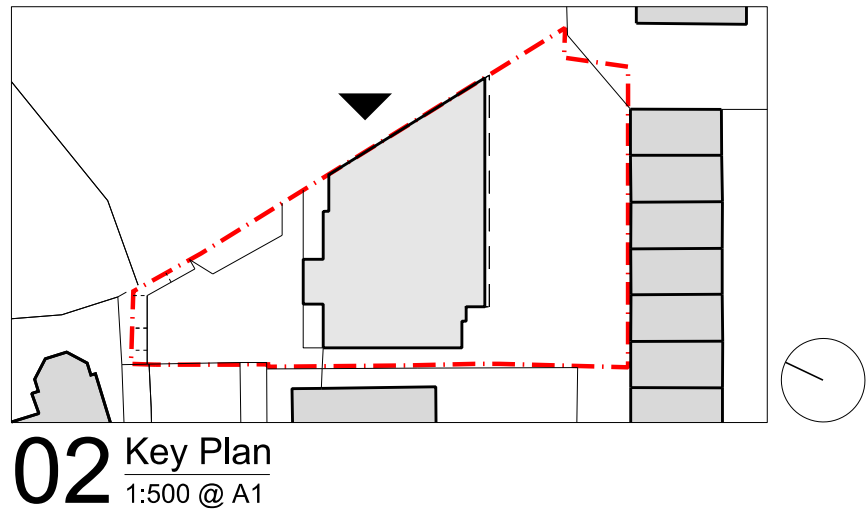

LEGEND:

Site Boundary	Site Boundary
Existing building fabric retained	Existing building fabric retained
New element	New element
Adjacent buildings	Adjacent buildings
Below ground level (not surveyed)	Below ground level (not surveyed)
Non-original extensions (refer DAS)	Non-original extensions (refer DAS)

P3	17/06/26	Planning Issue Revisions	MD	JR
P2	03/12/25	Planning Issue Revisions	MD	AM
P1	24/09/25	Issued for Planning	MD	AM
A	17/09/25	Issued for Coordination	MD	AM
Rev	Date	Reason For Issue	Rev'd	Appr'd

Project
**5 View Close
N6 4DD**

Client
Private

Title
**Proposed
Side (East) Elevation**

Status
PLANNING

Project Number	Date	Scale @ ISO A1
24006	17/06/26	1:50

Drawing Number
20_303

Revision	Suitability	Drawn By	Appr'd By	Data Classification
P3	N/A	MD	JR	CC

cousins
cousins

Cousins & Cousins Ltd.
Bedford House
125-133 Camden High Street
London
NW1 7JR
Company Reg. No.: 82138510
Info@cousinsandcousins.com
www.cousinsandcousins.com