



Copyright Info for Basemap
©OpenStreetMaps: <https://www.openstreetmap.org/copyright/>

LEGEND

-  Site Boundary
-  Proposed Phase 1 Remediation Area
-  Completed Phase 1 Remediation
-  Completed Pylon Footprint Excavation Area

Exploratory Locations

-  Borehole
-  Borehole (Terminated)
-  Window Sample

Project Title
NGET Arriva Bus Depot, Tottenham

Office Information



Copyright ©
AtkinsRéalis
(2023)

Woodcote Grove
Ashley Road
Epsom
Surrey
KT18 5BW

Client
National Grid Electricity Transmission

Drawing Title
Figure 2
Phase 1 Remediation Areas

0 10 20 30 40 50 m



9 UNKNOWN STRUCTURES (1969 - 1991)

P01	28/07/23	FIRST ISSUE	MF		
Rev.	Date	Description	By	Chk'd	App'd

Office Information  Copyright © AtkinsRéalis (2023)	Woodcote Grove Ashley Road Epsom Surrey KT18 5BW Tel +44 1372 726 140 www.atkinsrealis.com
--	---

Project Title	TOTTENHAM (SITE CODE 3506)
---------------	----------------------------

Scale 1:1000	Designed DP	Drawn MF	Checked	Authorised
Original Size A1	Date 15/03/2023	Date 28/07/2023	Date	Date
Drawing Number				Revision
FIGURE 3				P01

1. DO NOT SCALE FROM THIS DRAWING.
2. THIS DRAWING SHOULD BE READ IN FULL COLOUR.
3. SERVICES ARE SHOWN INDICATIVELY ONLY.
4. ORDNANCE SURVEY, (C) CROWN COPYRIGHT 2023. ALL RIGHTS RESERVED. LICENCE NUMBER 100022432

■ ■ ■ NGET NON-OPERATIONAL SITE BOUNDARY

- NGG GAS (LP) 2013 - CADENT GAS (LP) 2023
- NGG GAS (MP) 2013 - CADENT GAS (HP) 2023
- BT OPENREACH TELECOMS (UG)
- BT OPENREACH TELECOMS (OH)
- NATIONAL GRID ELECTRICITY (HV UG)
- UKPN ELECTRICITY (HV UG)
- UKPN ELECTRICITY (HV OH)
- NGET ELECTRICITY (HV UG)
- NGET ELECTRICITY (HV OH)
- THAMES WATER WATER MAIN
- THAMES WATER FOUL/COMBINED SEWER
- THAMES WATER SURFACE DRAINAGE

- GAS
- ELECTRICITY
- FOUL SEWER
- WATER
- OPTICS
- PIPE
- PUMP MAIN
- UNKNOWN UTILITY
- UNKNOWN RADIO FREQUENCY

 NEOS NETWORKS CABLES
 NGET FIBRE CABLES/VODAFONE CABLES
 VIRGIN MEDIA CABLES

P01	11/07/23	FOR INFORMATION			CW	
Rev.	Date	Description			By	Chk'd / App'd

FOR INFORMATION



Woodcote Grove
Ashley Road
Epsom
Surrey
KT18 5BW

Tel +44 1372 726 140

www.atkinsrealis.com

Client	
--------	--

nationalgrid


Project Title	
---------------	--

TOTTENHAM (SITE CODE 3506)

Drawing Title

COMBINED SERVICE PLAN


Scale 1:1000	Designed DP	Drawn CW	Checked	Authorised
Original Size A1	Date 15/03/2023	Date 11/07/2023	Date	Date
Drawing Number				Revision
FIGURE 4				P01

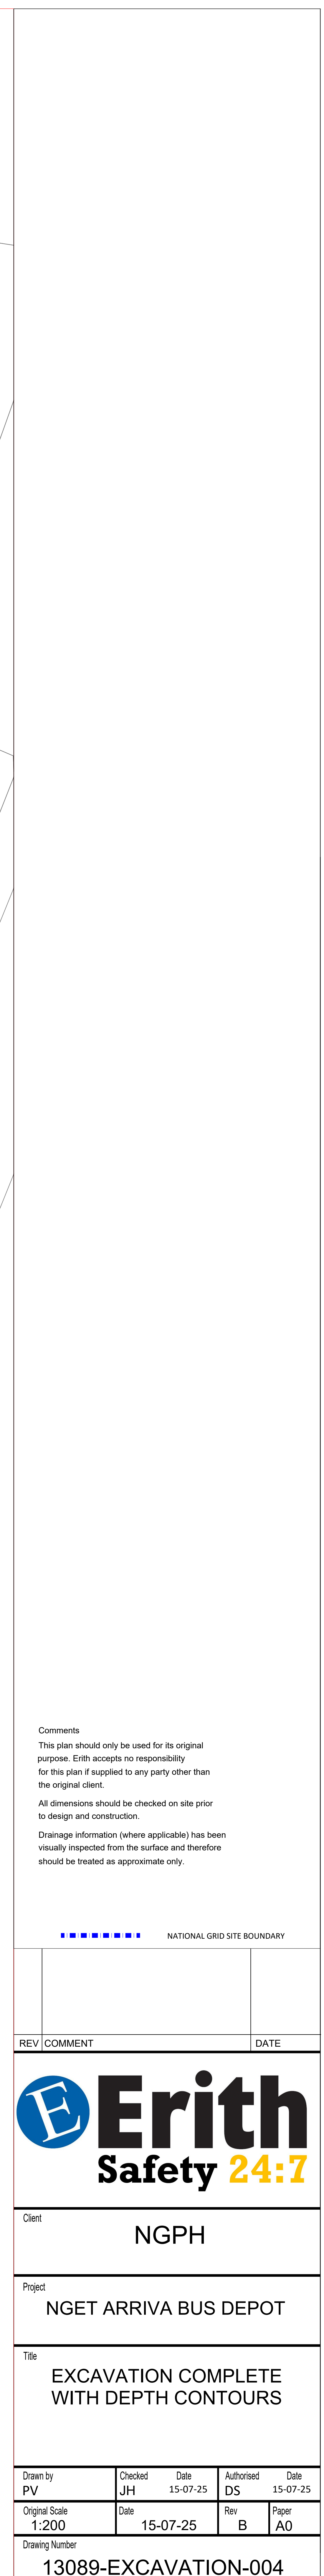

100
Millimetres
0 10

CLASSIFICATION - Baseline (Low Risk)

DO NOT SCALE

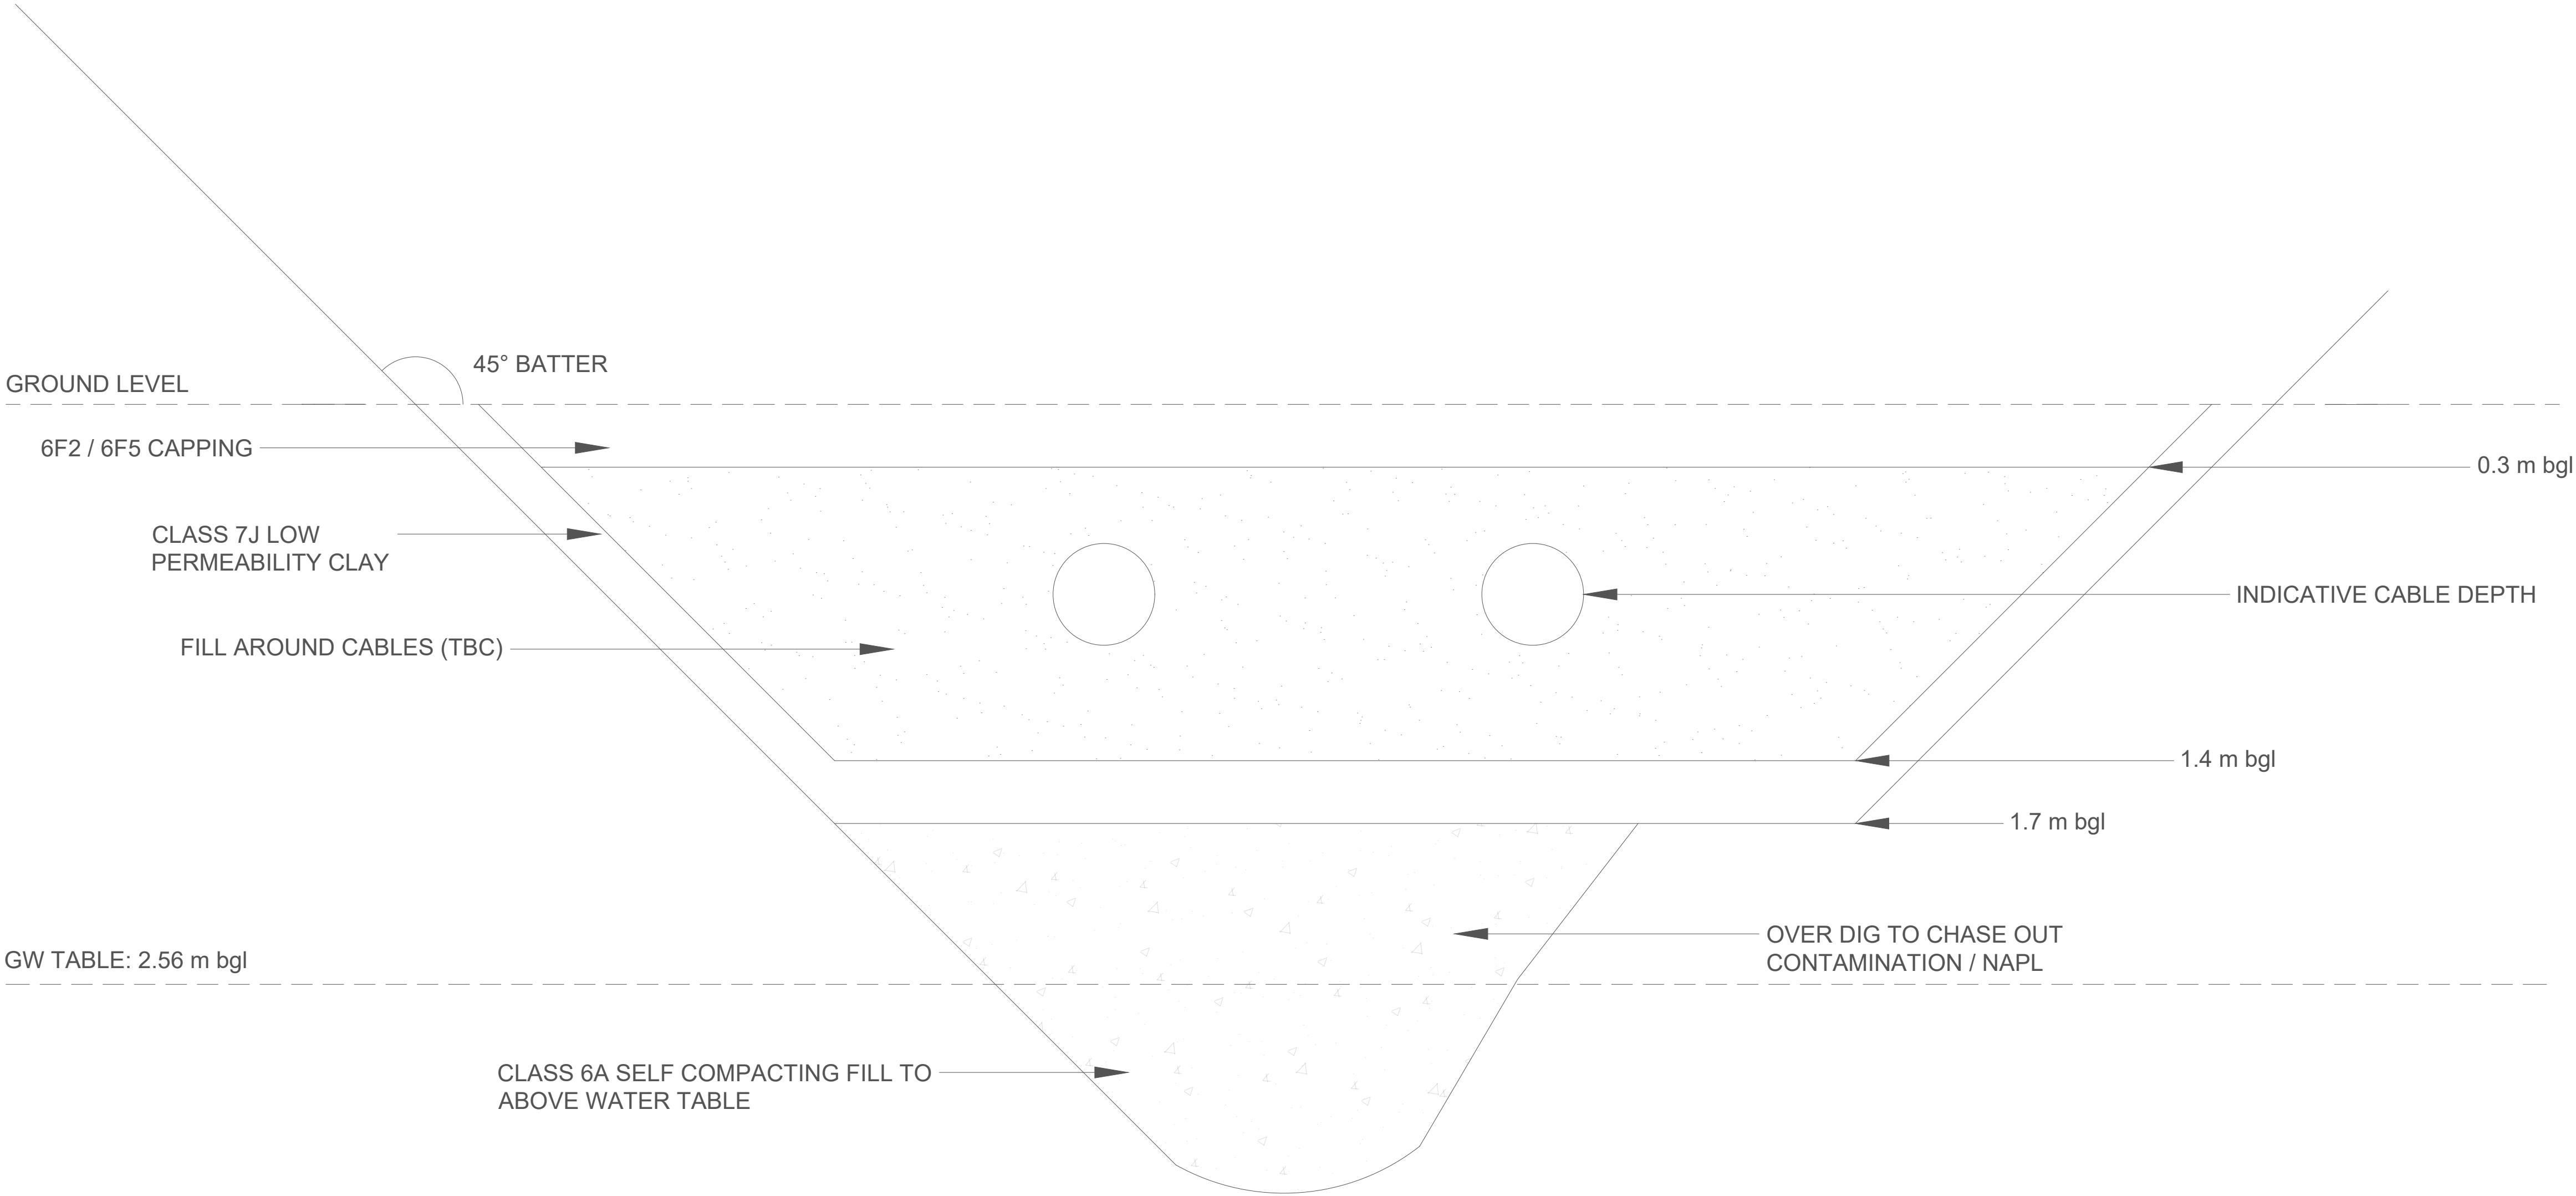

Rev.	Date	Description	By	Chk'd	App'd
Drawing Status					Suitability
FOR INFORMATION					S2
AtkinsRéalisis  Nova North 11 Bressenden Place London SW1E 5BY Tel: +44 (0) 20 7121 2000 www.atkinsrealis.com © AtkinsRéalisis (2024)					
Client					
					
Project Title					
NGET ARRIVA BUS DEPOT, TOTTENHAM (SITE CODE 8021)					
Drawing Title					
REMEDATION EXCAVATION BACKFILL SKETCH					
Scale	Designed	Drawn	Checked	Authorised	
NTS	LI	HL	LI	PH	
Original Size	Date	Date	Date	Date	
A1	08/12/2023	04/04/24	04/04/24	04/04/24	
Drawing Number					Revision
FIGURE 7					P01

CLASSIFICATION - Baseline (Low Risk)

USER: PRACTICE Date: 02/02/2024 20:17:51 File Name: C:\Users\PRACTICE\Documents\Corruption - Arriva\Arriva\Figure 6.dwg Internal Project Number: