





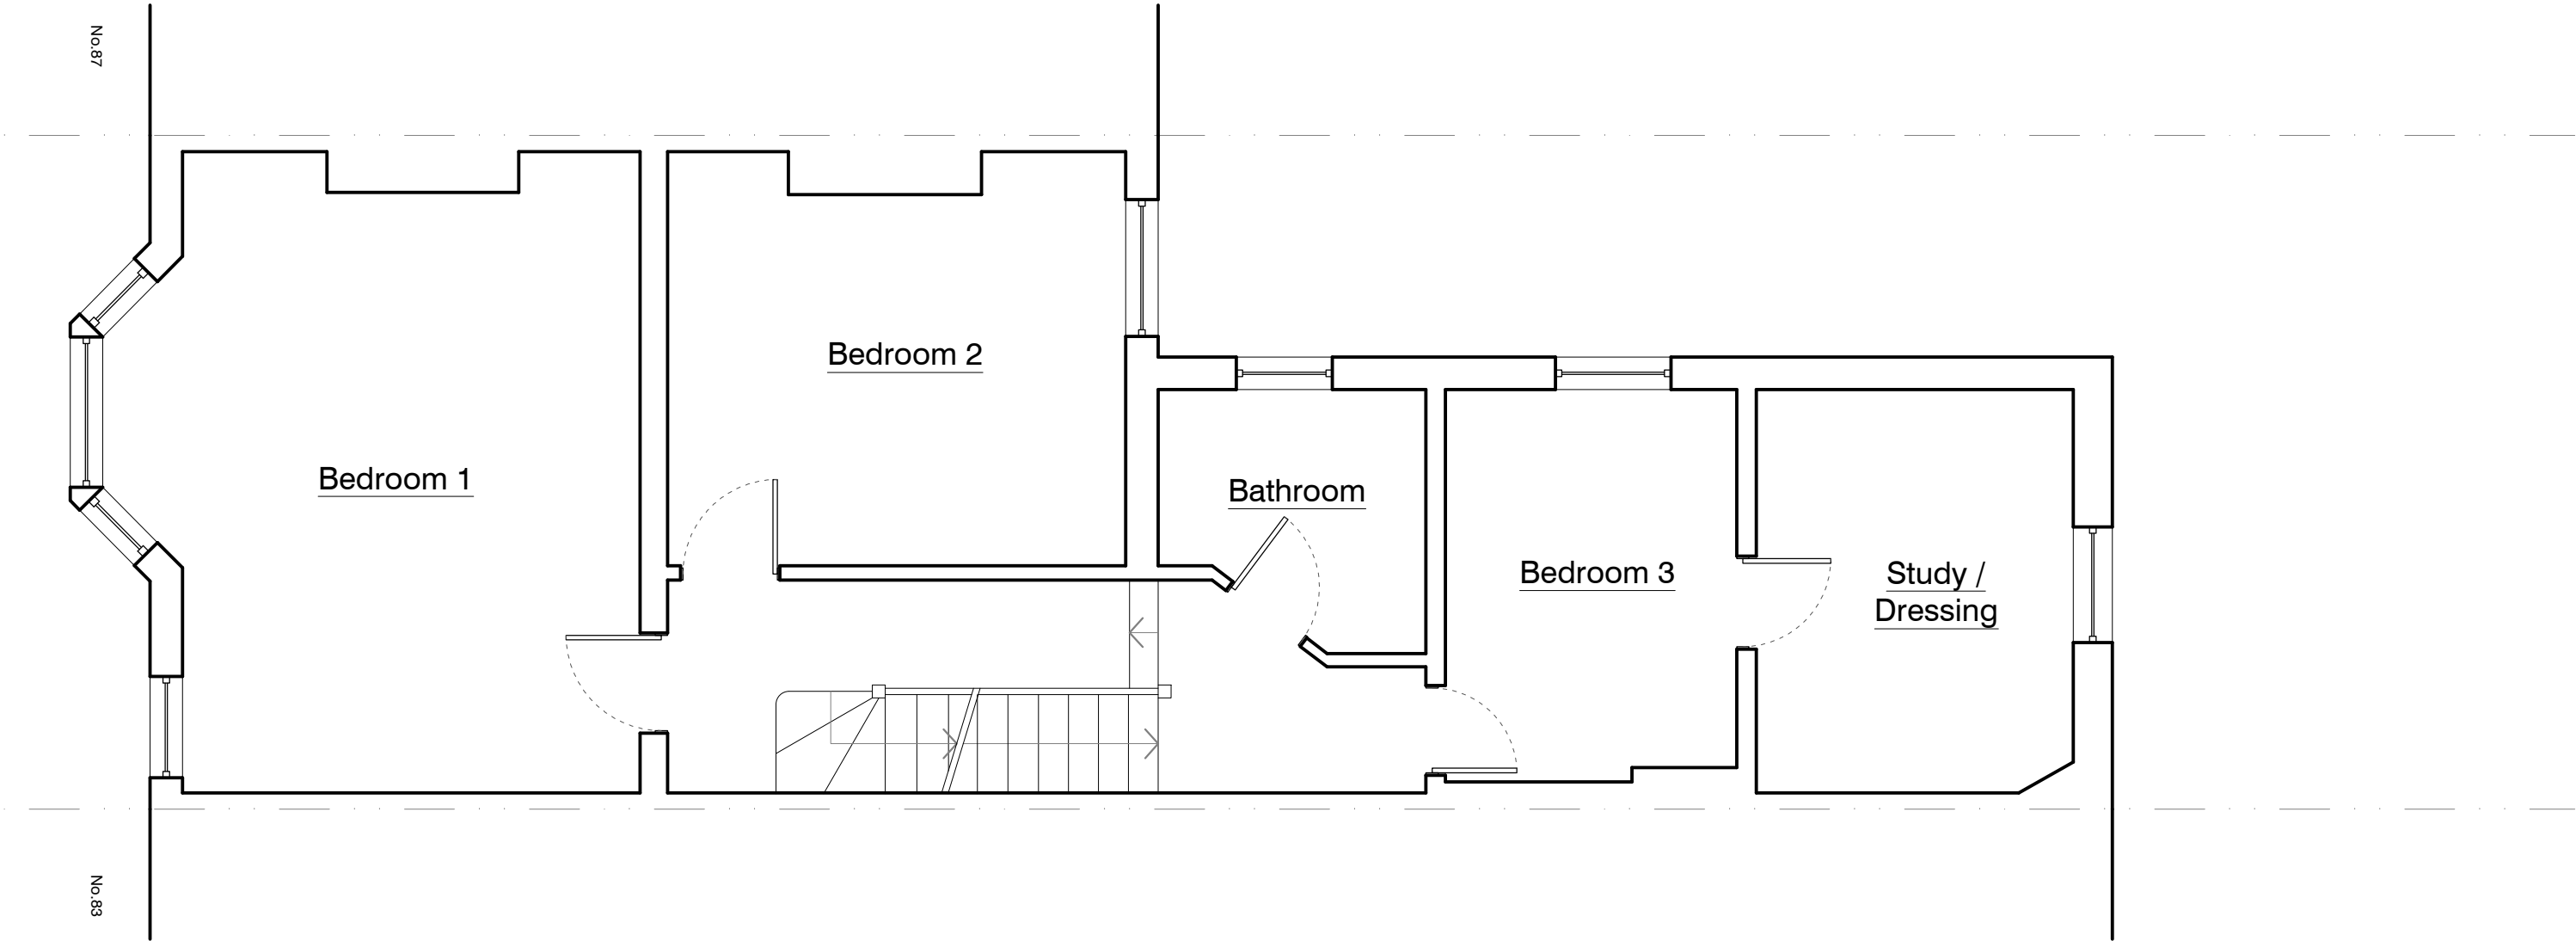

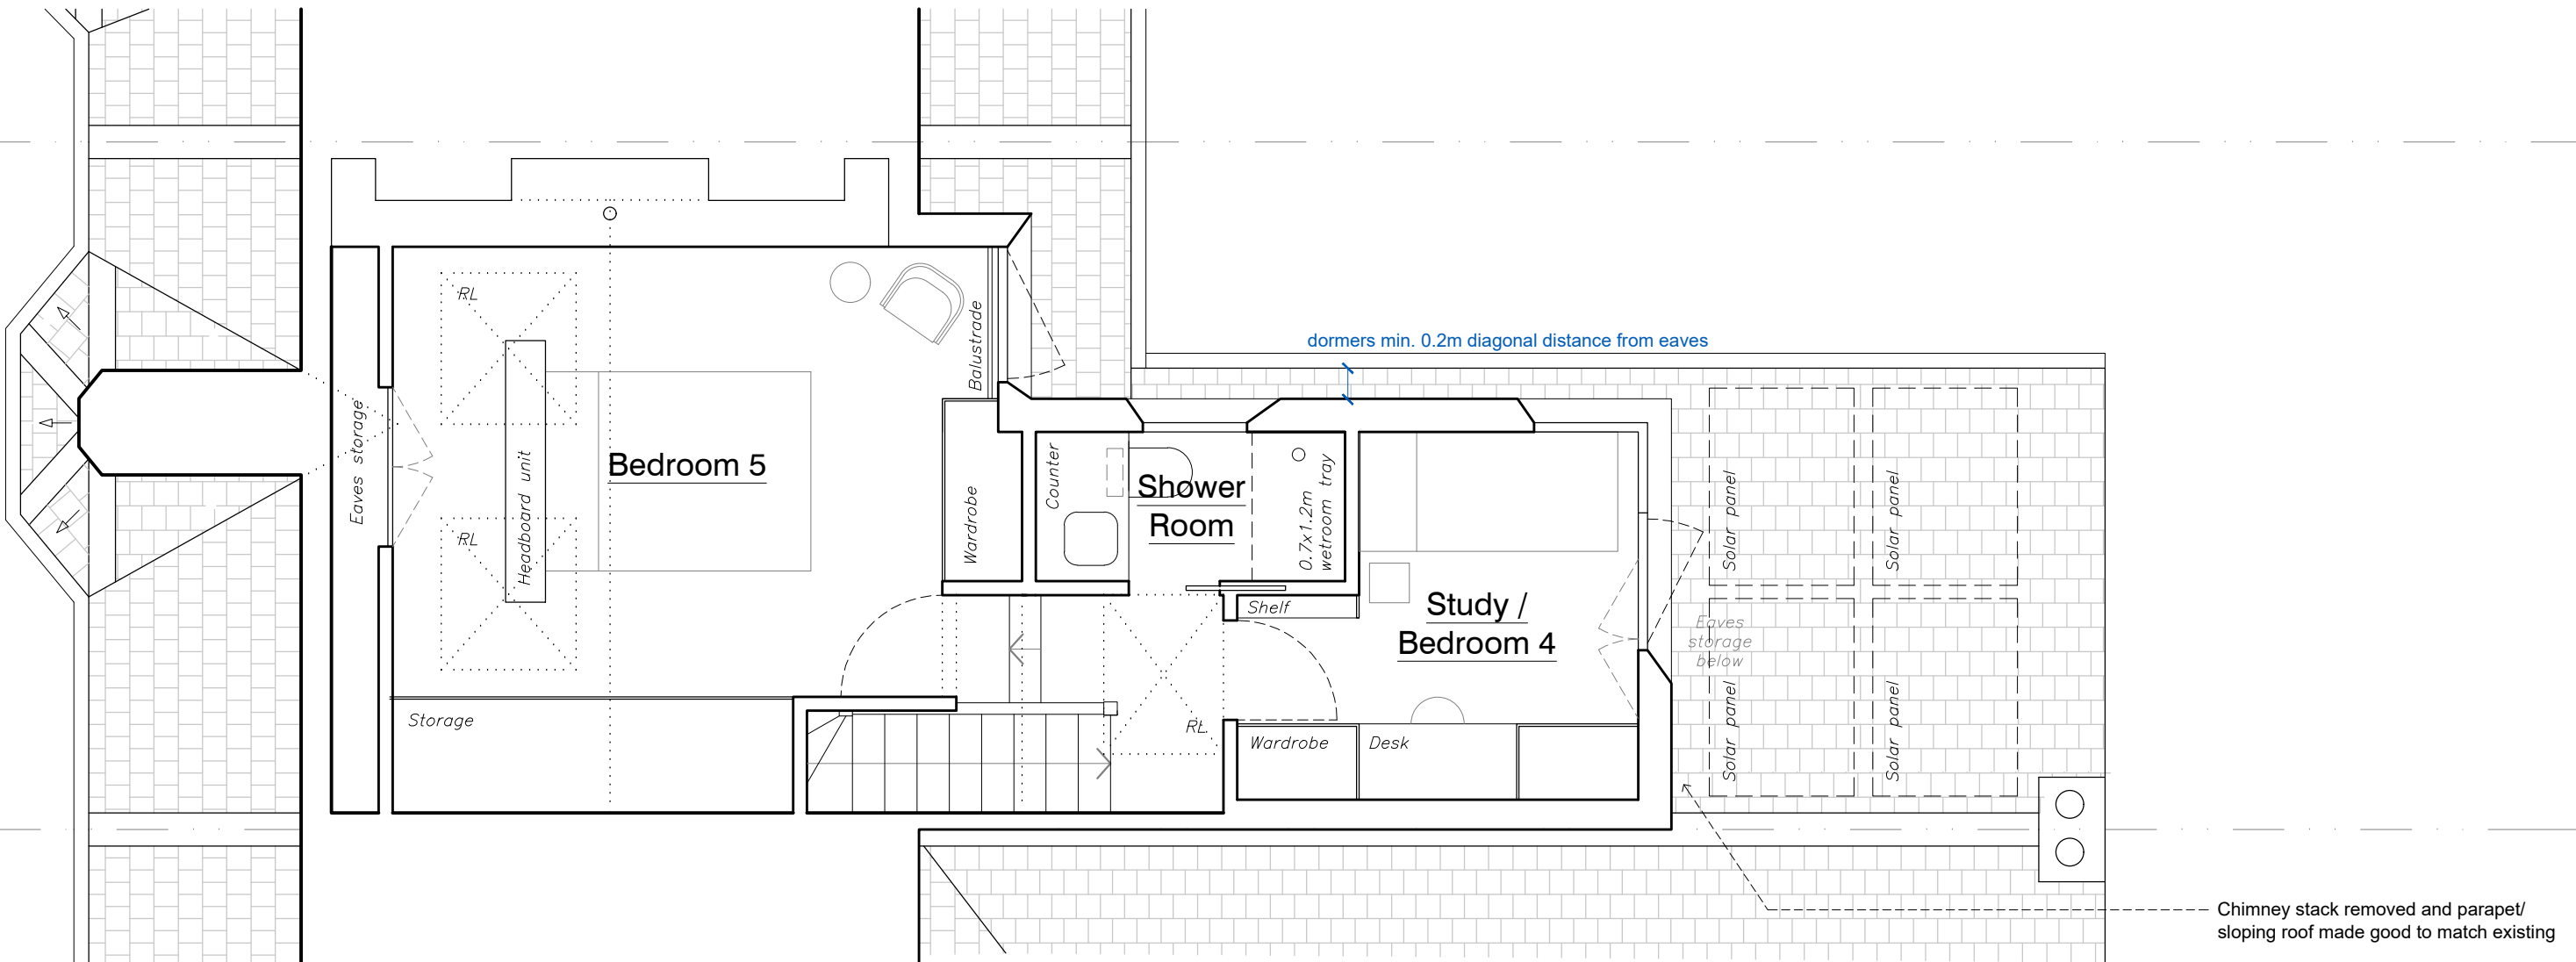

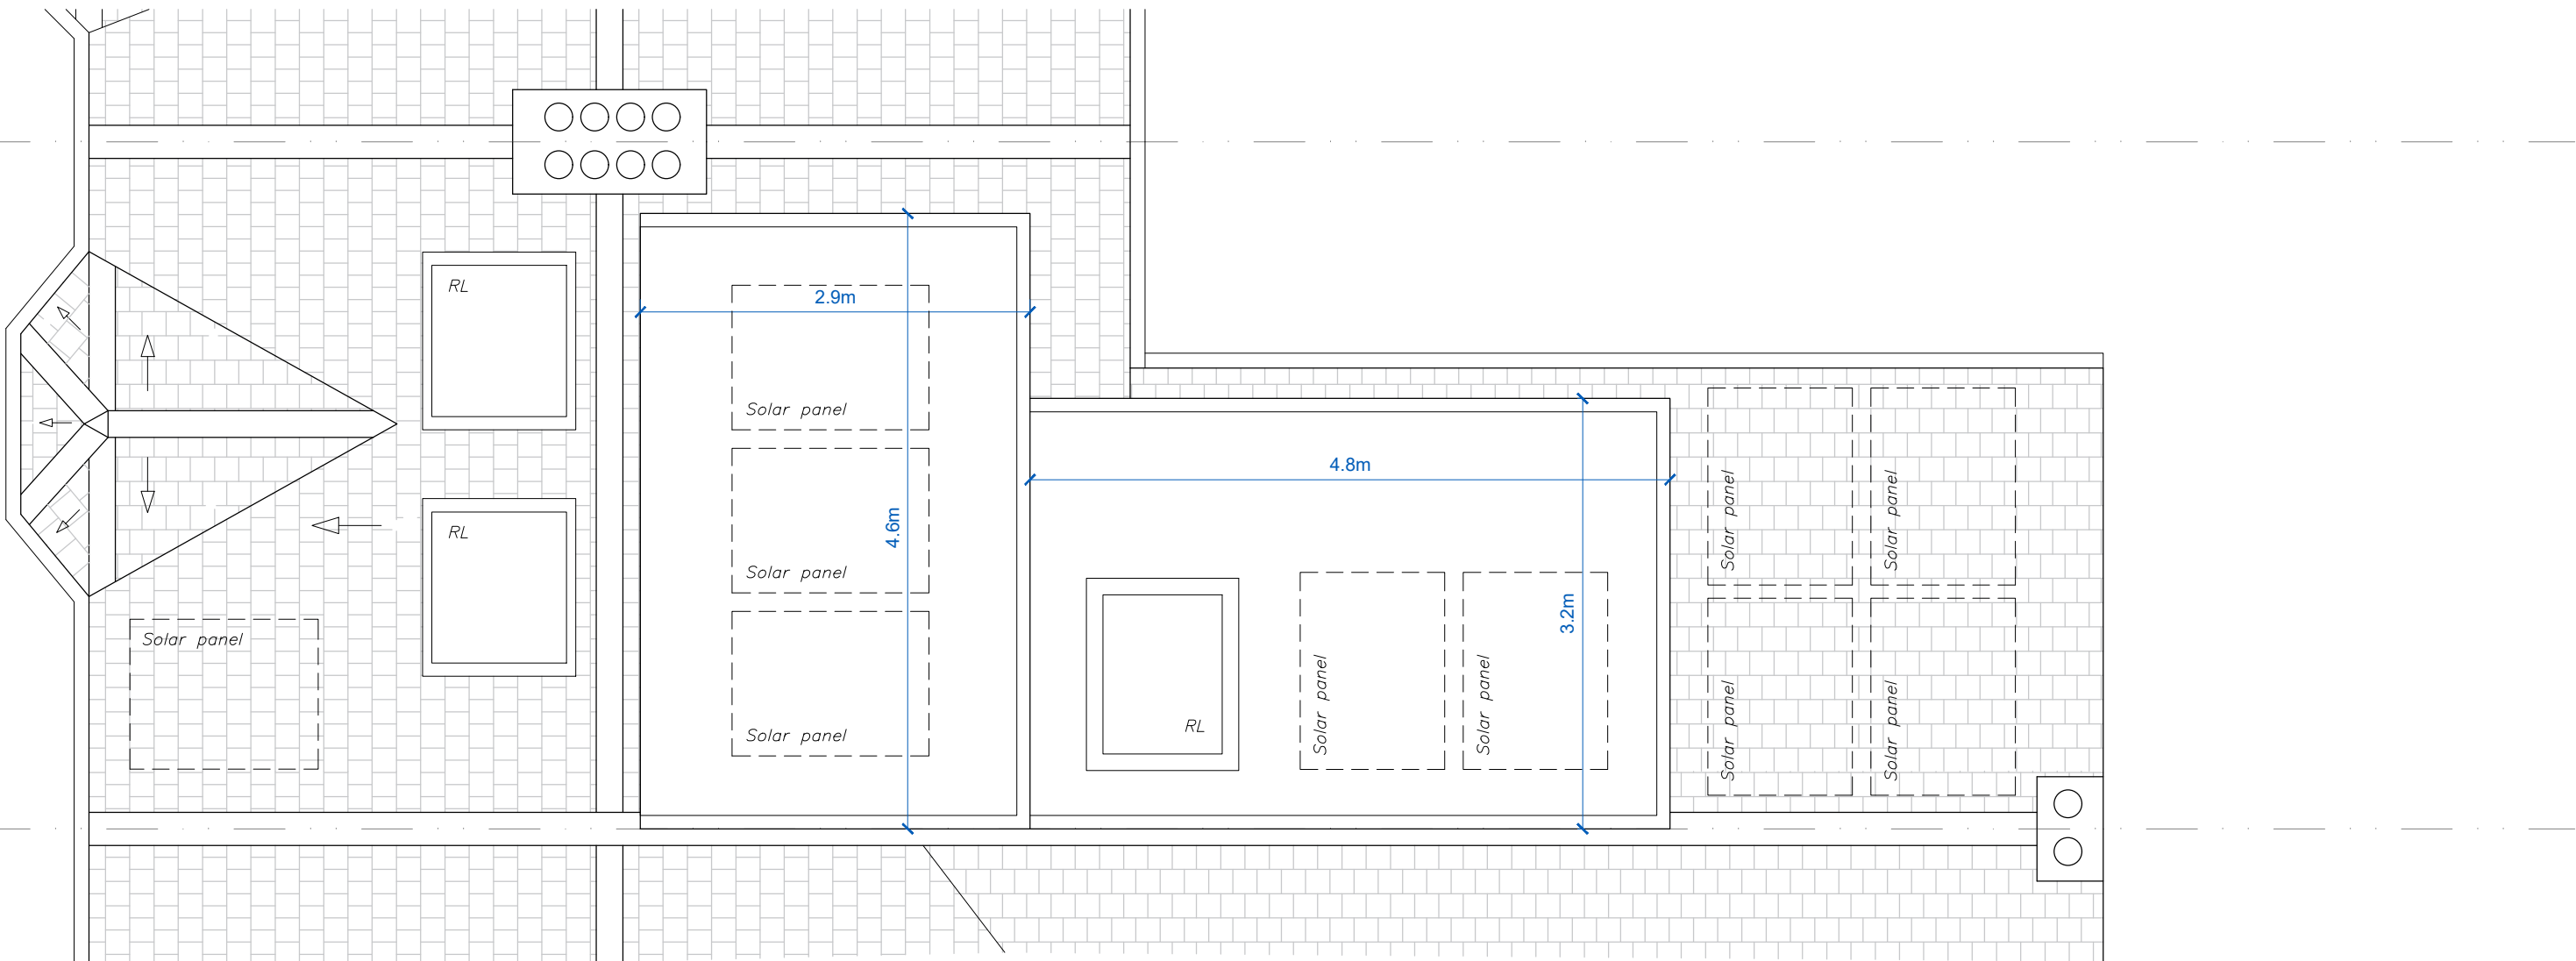

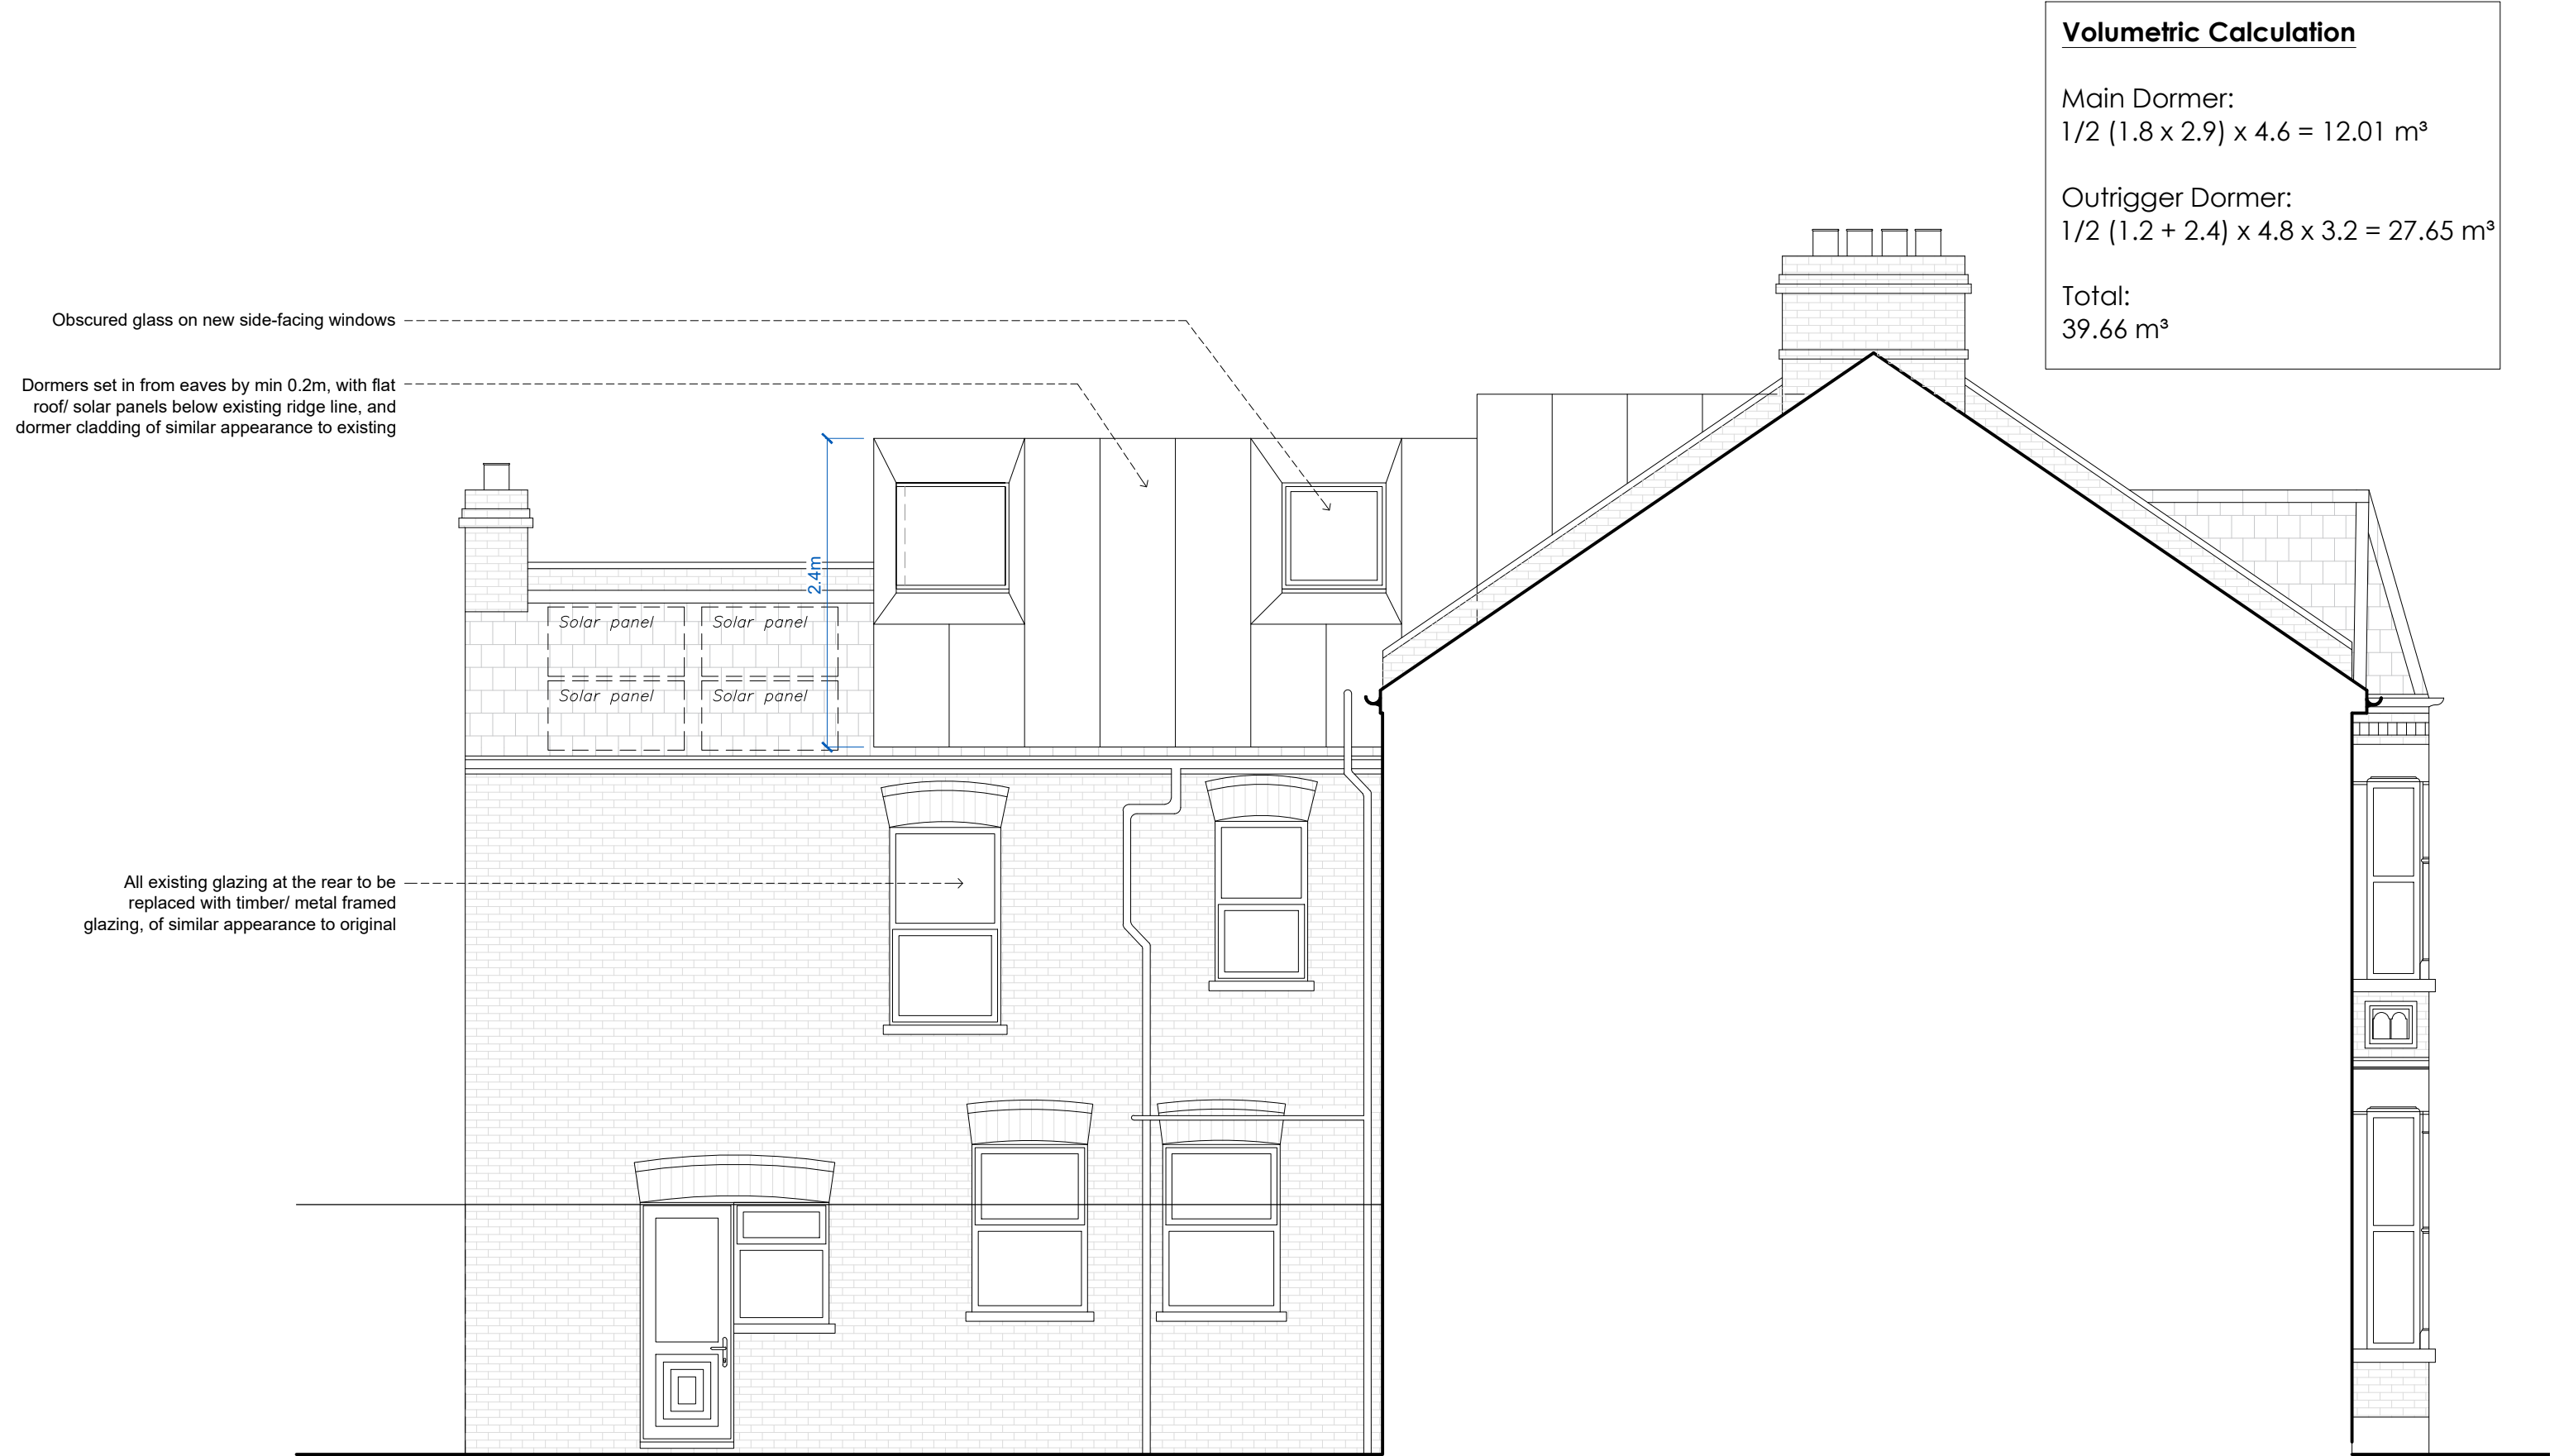


Volumetric Calculation

Main Dormer:
 $1/2 (1.8 \times 2.9) \times 4.6 = 12.01 \text{ m}^3$

Outrigger Dormer:
 $1/2 (1.2 + 2.4) \times 4.8 \times 3.2 = 27.65 \text{ m}^3$

Total:
 39.66 m^3

Dormers set in from eaves by min 0.2m, with flat roof/ solar panels below existing ridge line, and dormer cladding of similar appearance to existing

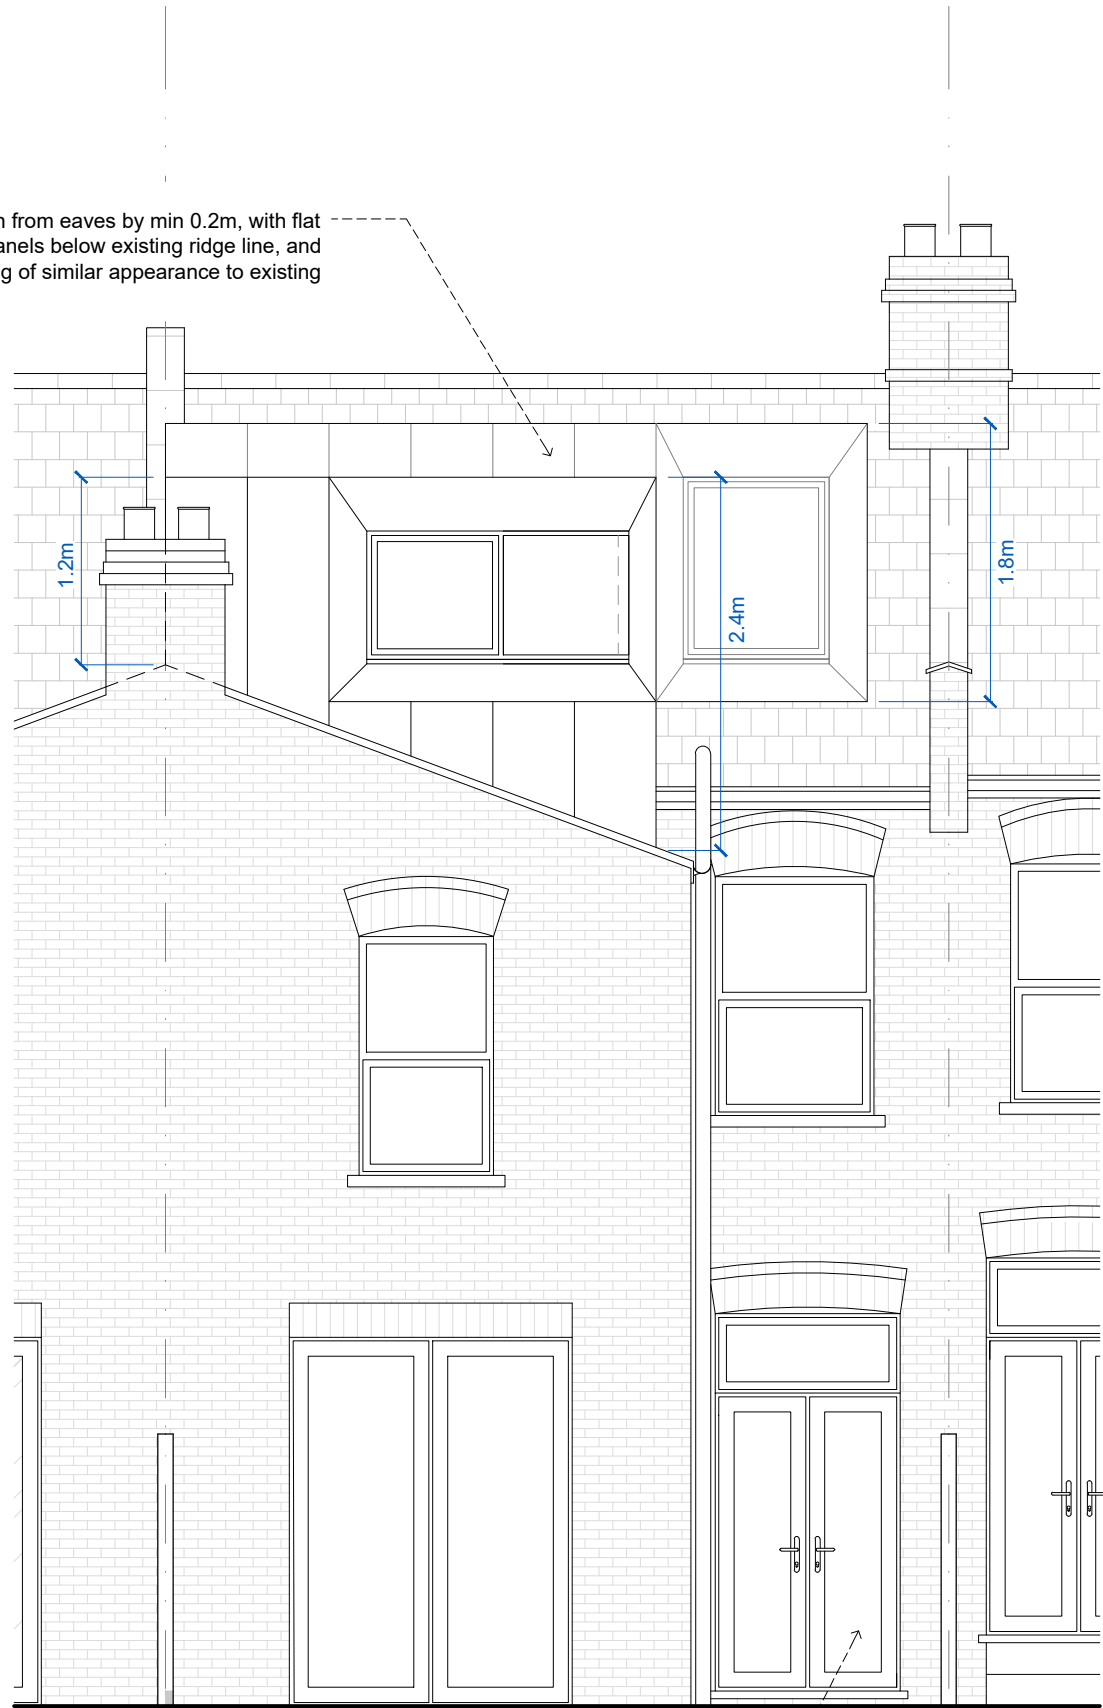

Proposed Rear Elevation



Proposed Front Elevation

