



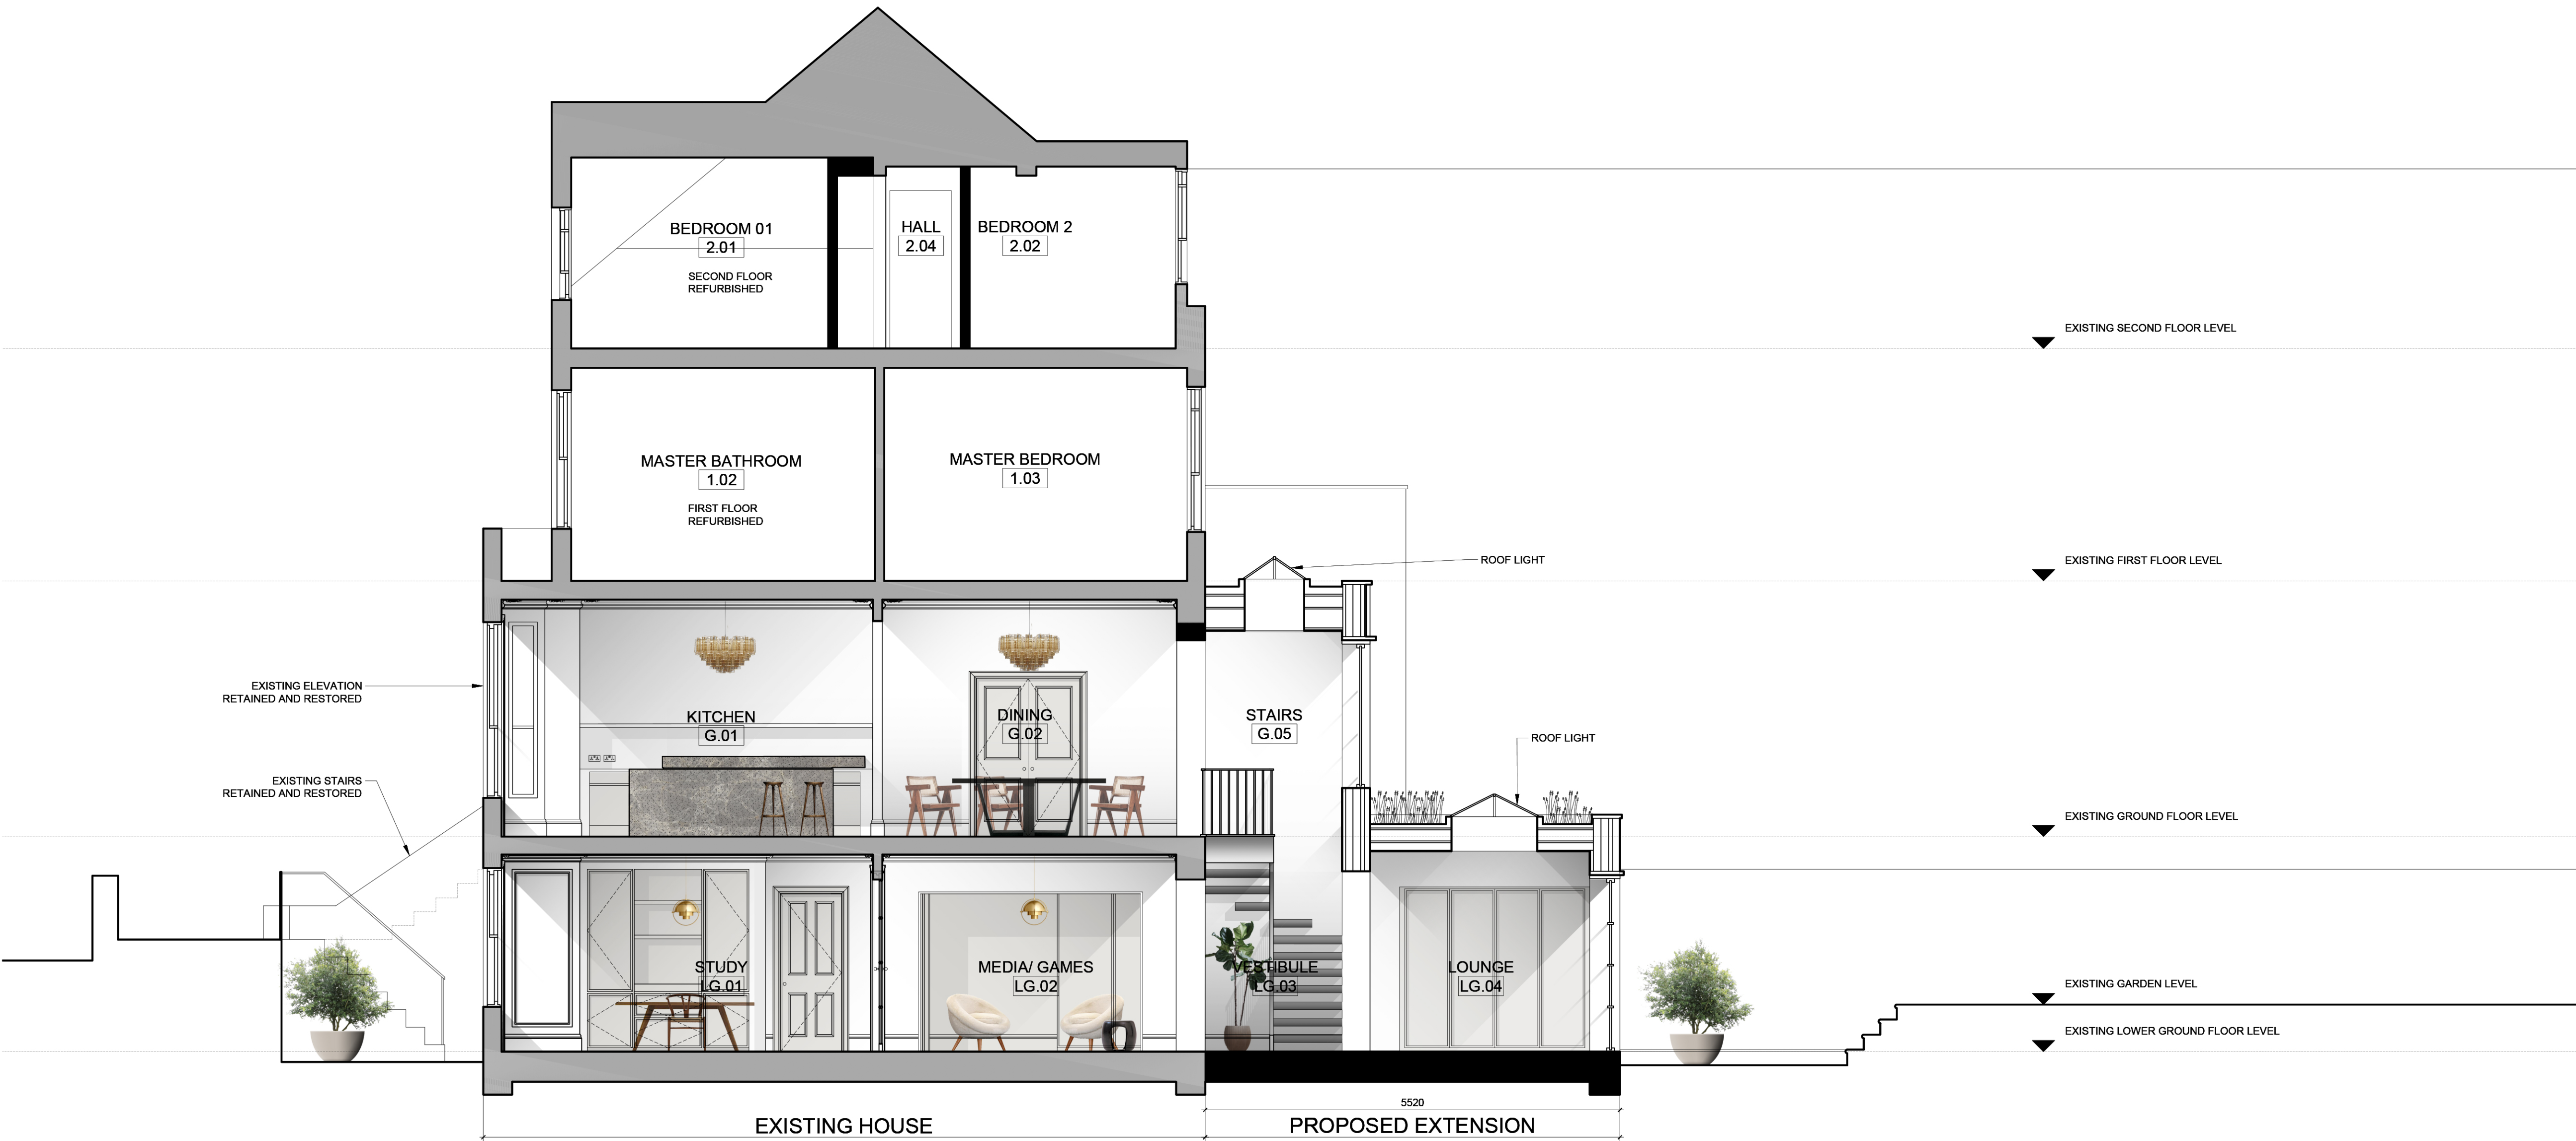


A | PROPOSED SECTION
Scale: 1:50 | SECTION

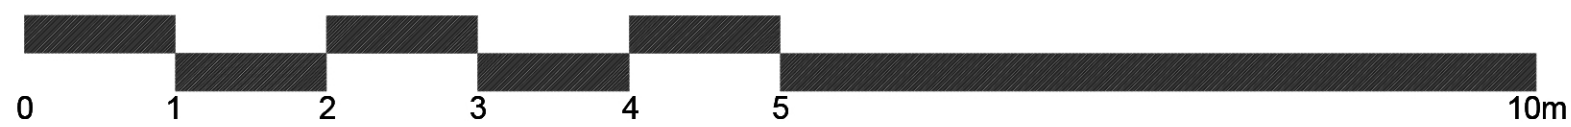

PLANNING

DRAWINGS INDICATE DESIGN INTENT ONLY.
ALL DIMENSIONS IN MILLIMETERS UNLESS NOTED OTHERWISE.
THE CONTRACTOR IS RESPONSIBLE FOR TAKING AND CHECKING ALL DIMENSIONS.
DO NOT SCALE FROM THE DRAWING.
REPORT ALL CONFLICTS OF INFORMATION TO STUDIO SB ARCHITECTURE AND SEEK
ADVICE BEFORE PROCEEDING.
THIS DRAWING IS THE COPYRIGHT OF STUDIO SB ARCHITECTURE LTD.

KEY

 

P1	22.04.26	PLANNING SUBMISSION
-	02.04.26	FINAL DRAFT ISSUED FOR CLIENT SIGN-OFF
NO.	DATE	ISSUE/REVISION

21 ENDYMION ROAD
N4 1EE

STUDIOSB

www.studiosb.co.uk

DRAWING TITLE

PROPOSED SECTION

DRAWN	SN	SCALE
CHECKED	—	1:50 @ A1/ 1:100 @ A3
		DATE
		01.08.25

PROJECT NO. DRAWING NO.

2503 P300

© 2021 STUDIO SB Architecture Ltd.