
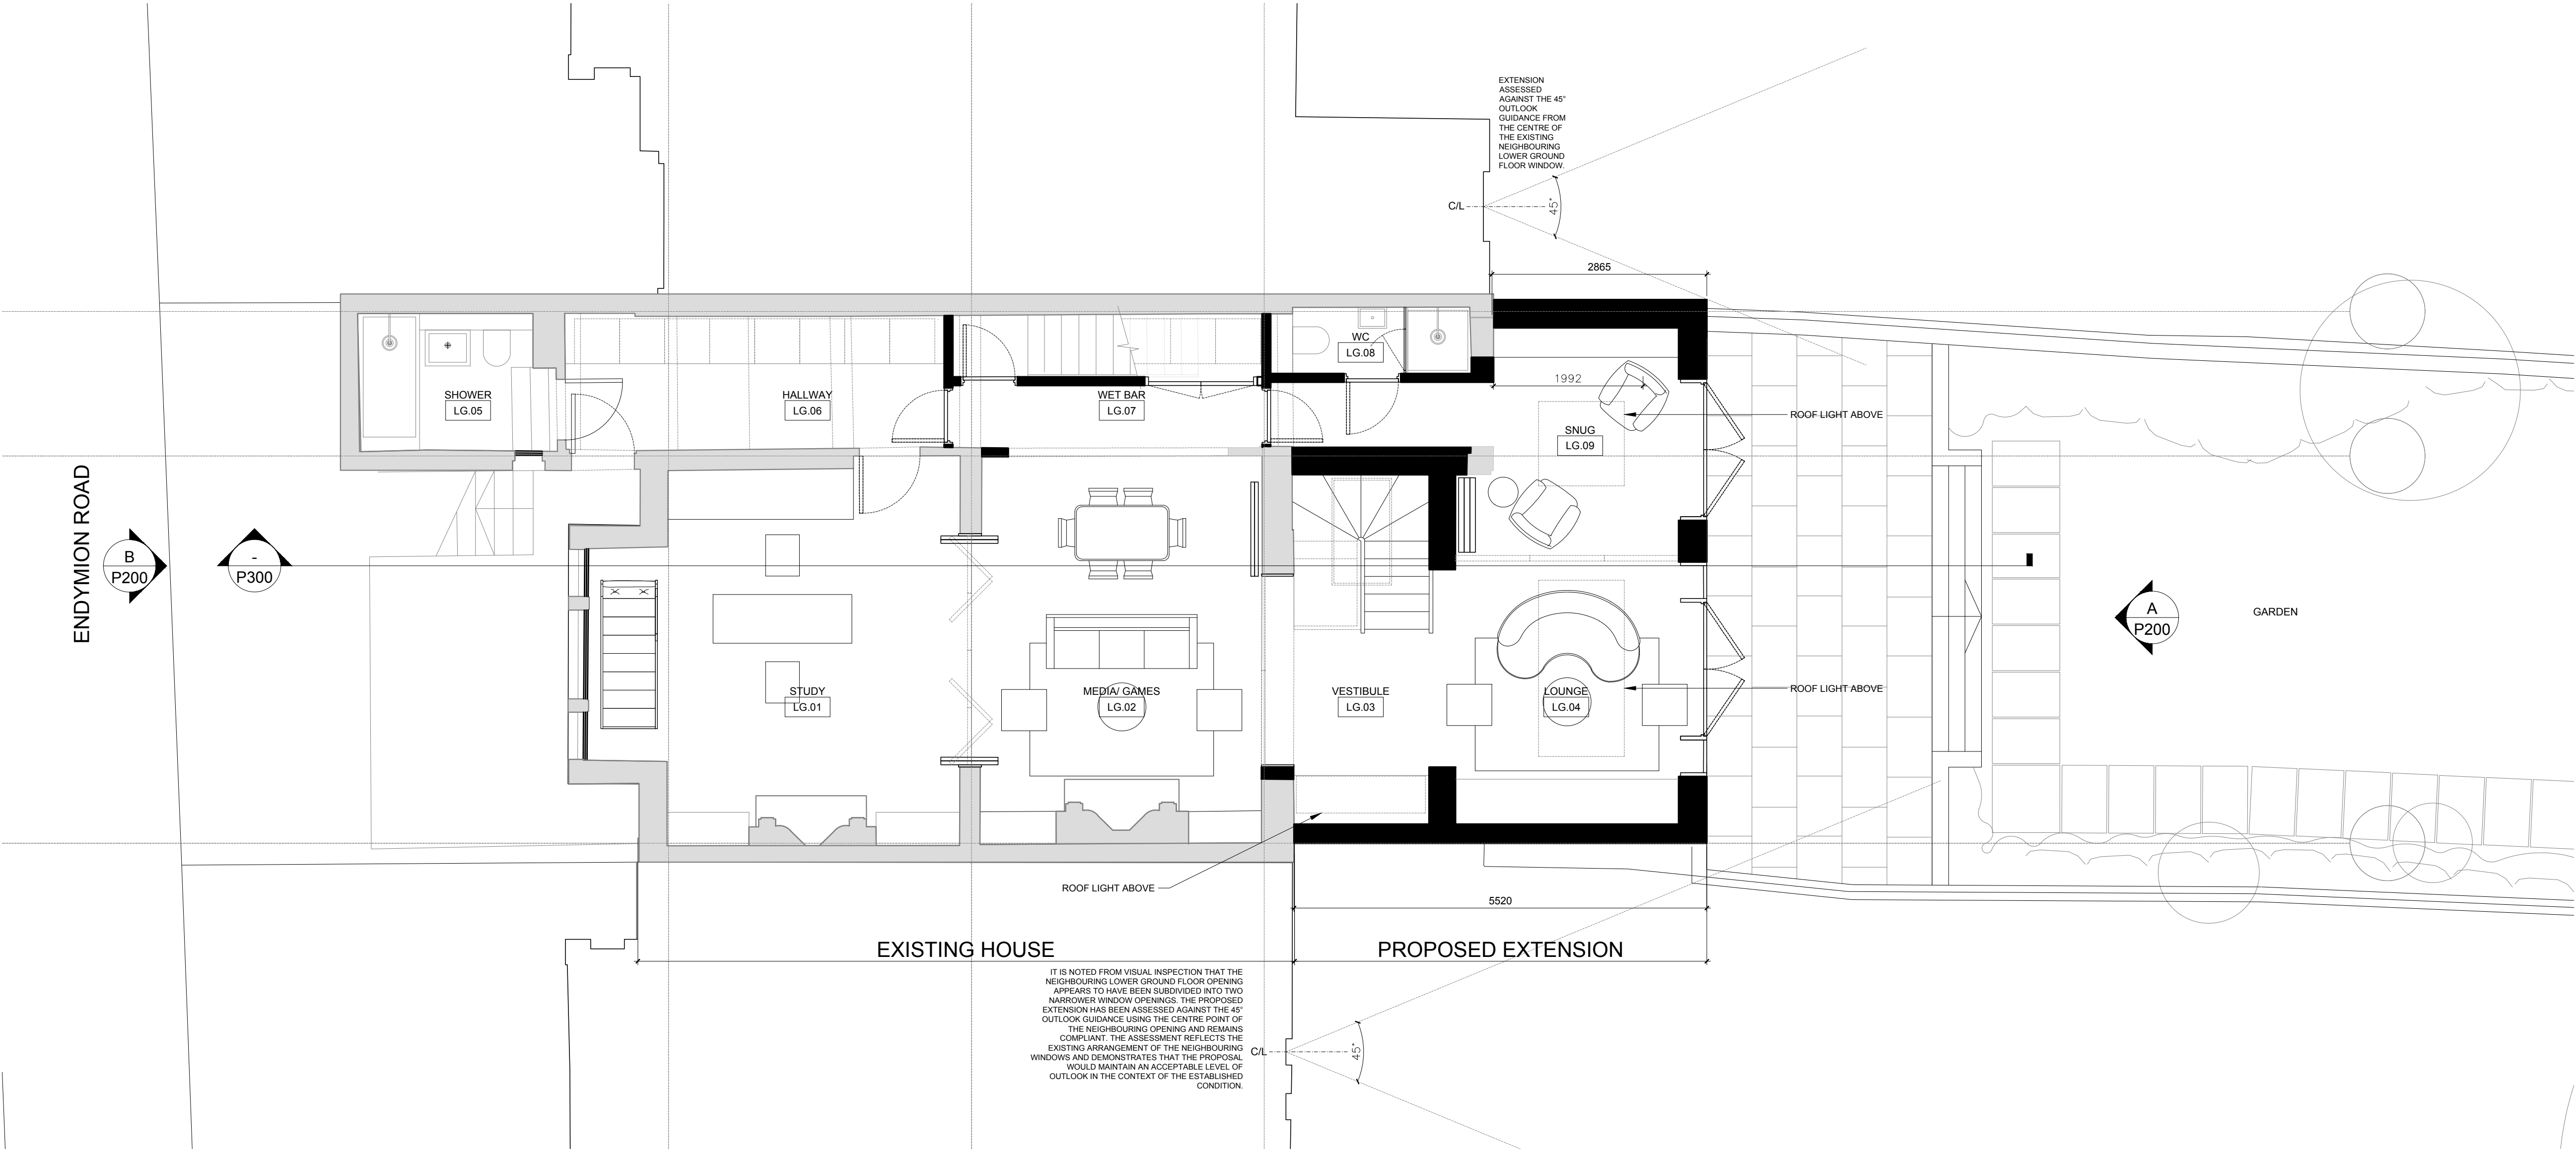


PLANNING

DRAWINGS INDICATE DESIGN INTENT ONLY.
ALL DIMENSIONS IN MILLIMETERS UNLESS NOTED OTHERWISE.
THE CONTRACTOR IS RESPONSIBLE FOR TAKING AND CHECKING ALL DIMENSIONS.
DO NOT SCALE FROM THE DRAWING.
REPORT ALL CONFLICTS OF INFORMATION TO STUDIO SB ARCHITECTURE AND SEEK ADVICE BEFORE PROCEEDING.
THIS DRAWING IS THE COPYRIGHT OF STUDIO SB ARCHITECTURE LTD.

 

P1	22.04.26	PLANNING SUBMISSION
-	02.04.26	FINAL DRAFT ISSUED FOR CLIENT SIGN-OFF
-	17.03.26	DRAFT ISSUED FOR CLIENT COMMENTS
-	13.03.26	DRAFT ISSUED FOR CLIENT COMMENTS
-	26.08.25	PRELIMINARY ISSUE
NO.	DATE	ISSUE/REVISION

21 ENDYMION ROAD
N4 1EE

STUDIOSB

www.studiosb.co.uk

DRAWING TITLE

PROPOSED LOWER
GROUND FLOOR
PLAN

DRAWN	SN	SCALE	1:50 @ A1/ 1:100 @ A3
CHECKED	—	DATE	01.08.25

PROJECT NO. DRAWING NO.

2503 P_LG

© 2021 STUDIO SB Architecture Ltd.