



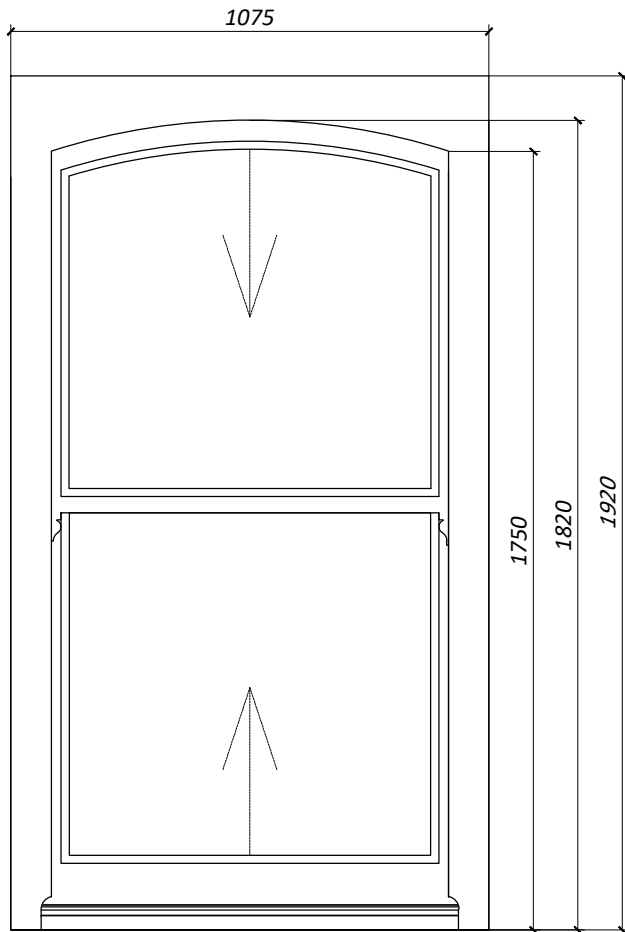


W-4
1st FLOOR FRONT WINDOW
24mm GLAZING / 4mm / 16mm / 4mm

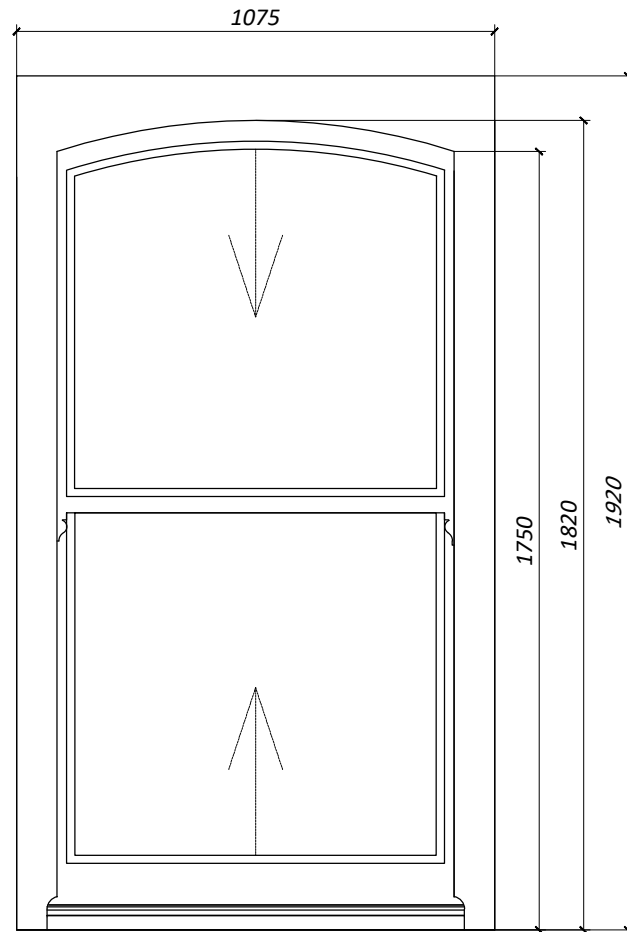


W-5
1st FLOOR FRONT WINDOW
24mm GLAZING / 4mm / 16mm / 4mm

TIMBER SPEC	SOFT WOOD
PAINT	RAL 9016 WHITE
GLASS	4 MM / 16 MM / 4 MM
SYSTEM	SASH WEIGHT
HORN	YES
INTERNAL SILL	YES
EXTERNAL SILL	NO
ARCHITRAVES	YES
FURNITURE	SATIN CHROME
RESTRICTORS	YES
TRICKLE VENT	YES

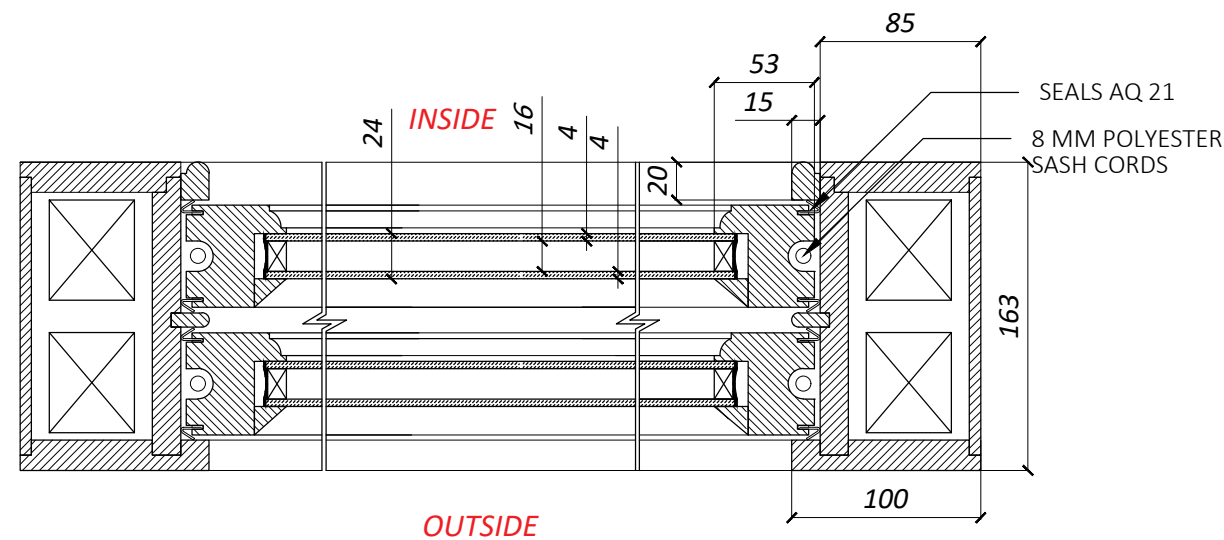


SECTION A-A / 24 mm GLAZING
SCALE 1:4

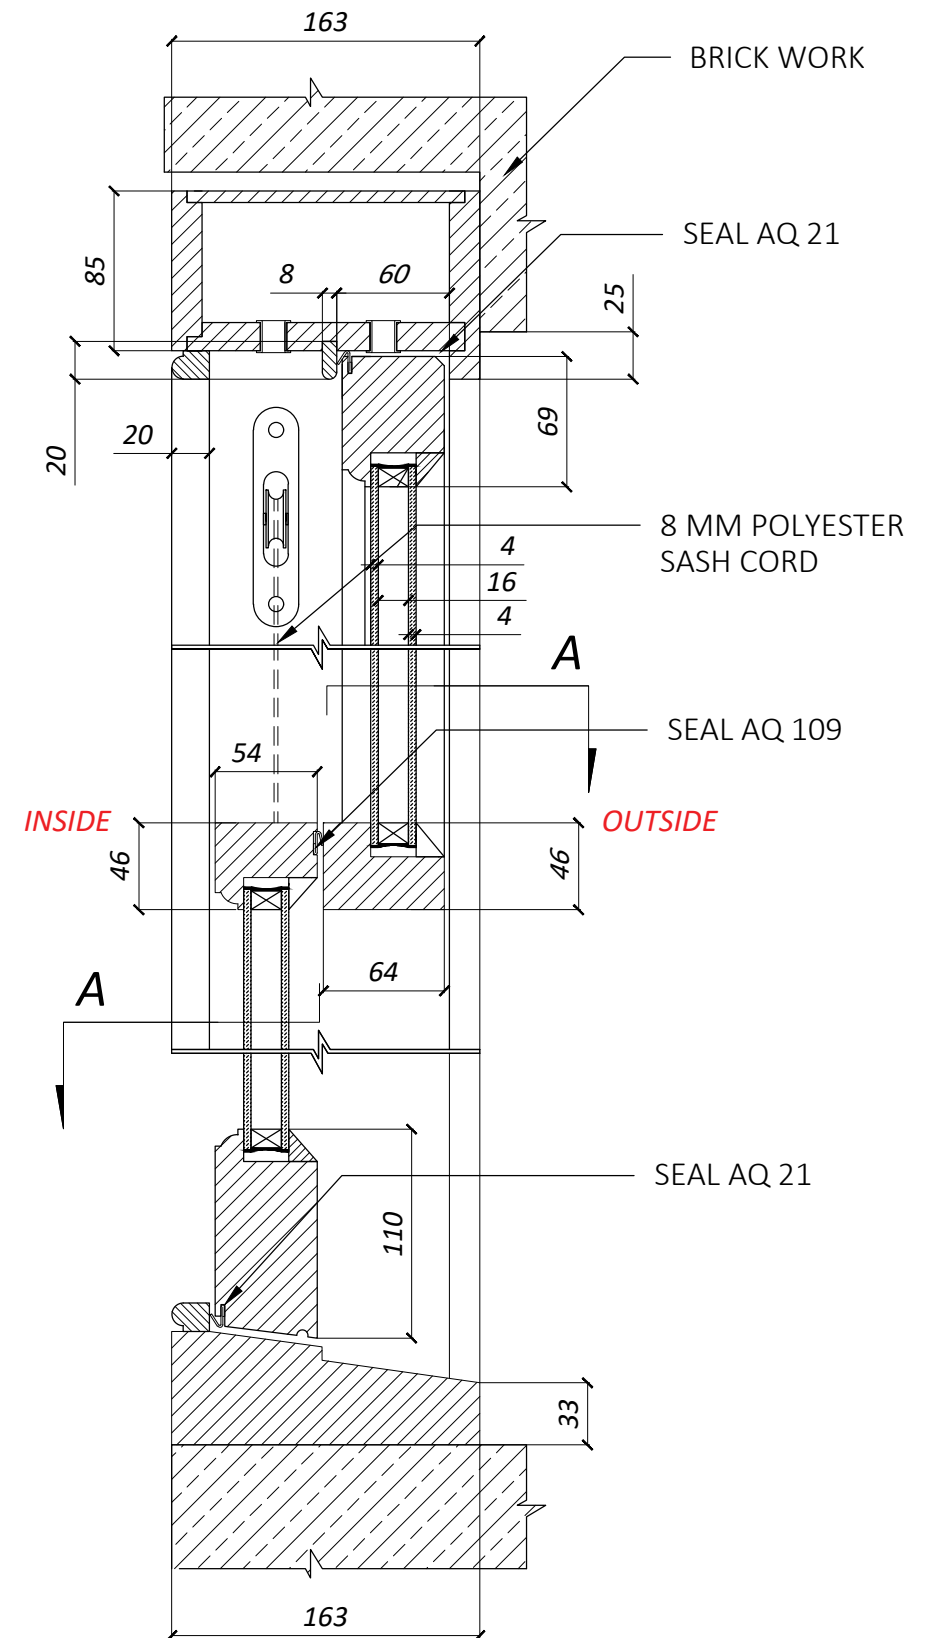

DETAIL 1 / 24 mm GLAZING
SCALE 1:4


Project	104 BEACONSFIELD ROAD N15 4QS	UK MAG PROJECT LTD	Revision	0	Scale	1:17
Title	1 ST FLOOR WINDOWS	Unit 15, 12 Horn Lane, London SE10 ORT phone 020 3659 2563 M: 0 7515 520044	Date	04/06/26	No	1 / 2

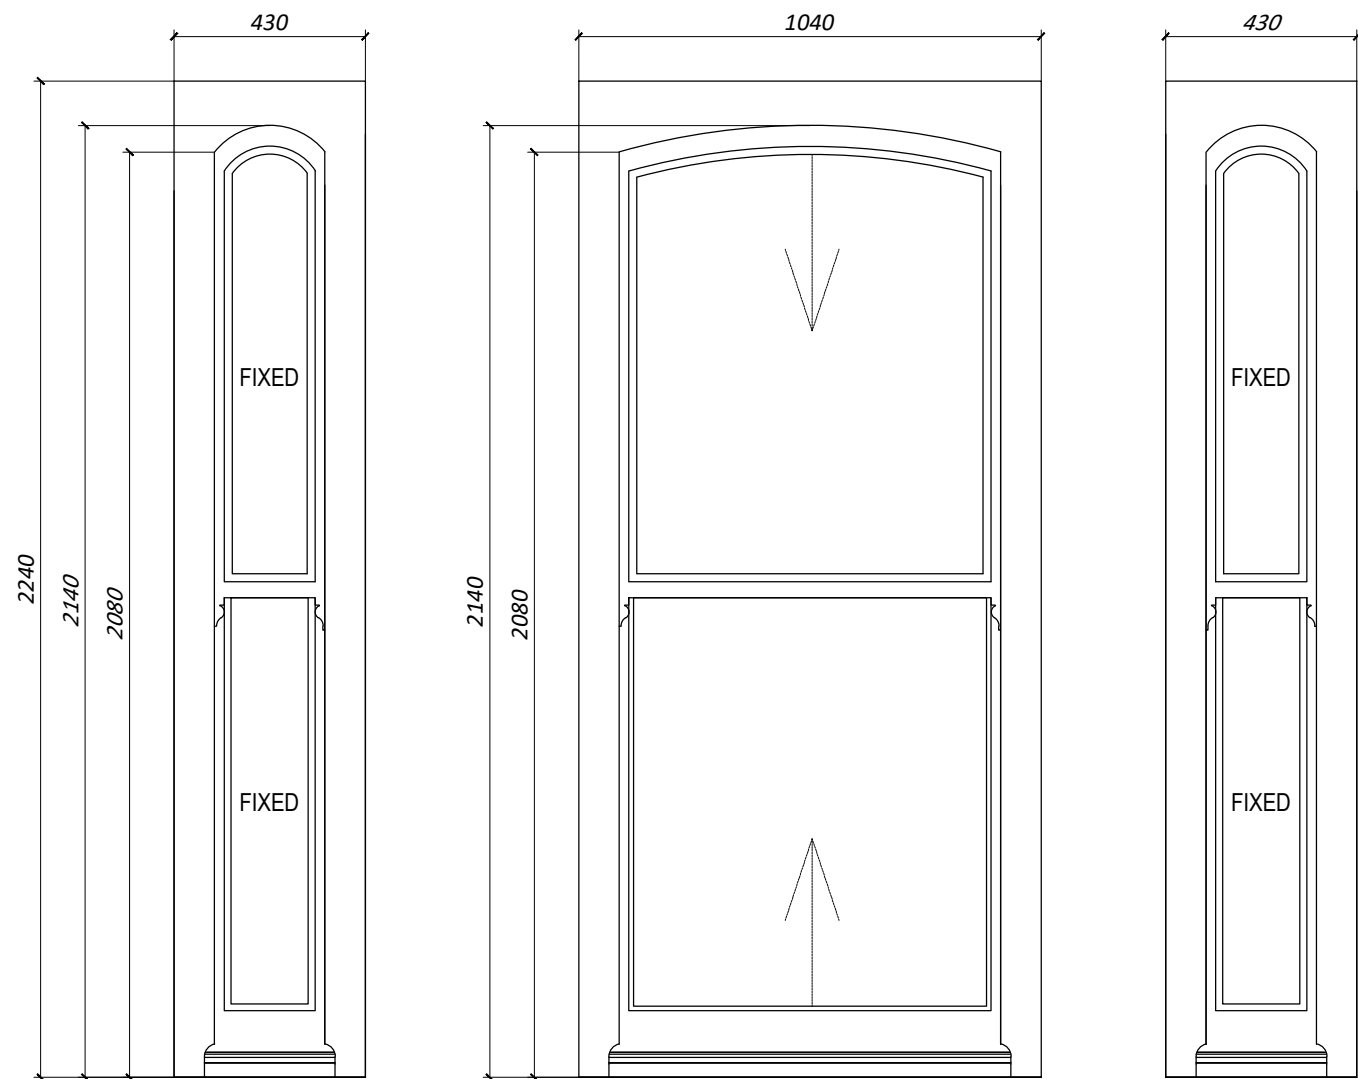


W-1 W-2 W-3

GROUNDFLOOR FRONT BAY WINDOWS
24mm GLAZING / 4mm /16mm /4mm

TIMBER SPEC	SOFT WOOD
PAINT	RAL 9016 WHITE
GLASS	4 MM / 16 MM / 4 MM
SYSTEM	SASH WEIGHT
HORN	YES
INTERNAL SILL	YES
EXTERNAL SILL	NO
ARCHITRAVES	YES
FURNITURE	SATIN CHROME
RESTRICTORS	YES
TRICKLE VENT	YES

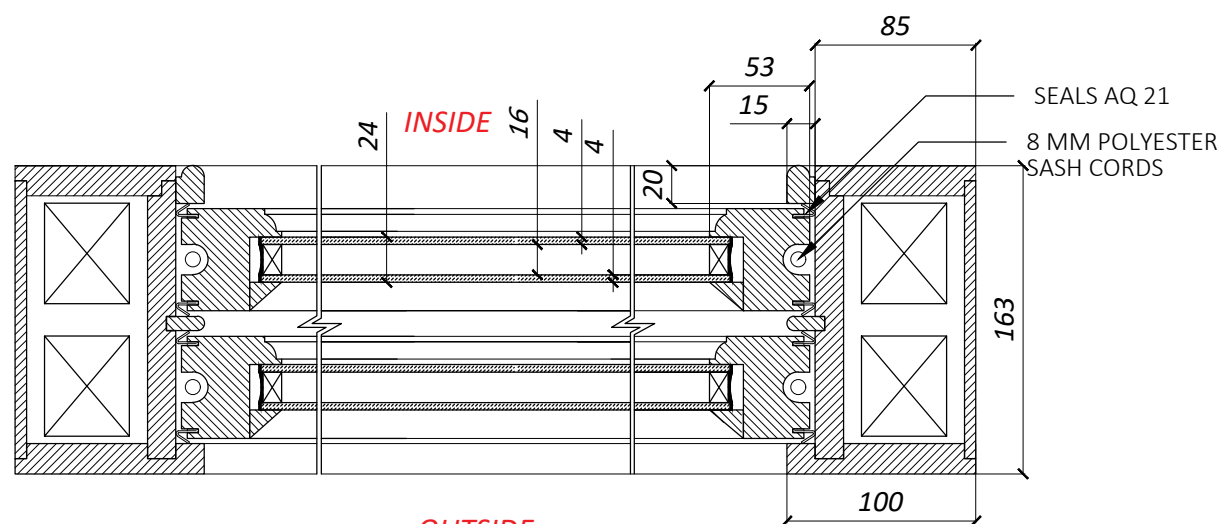

SECTION A-A / 24 mm GLAZING
SCALE 1:4

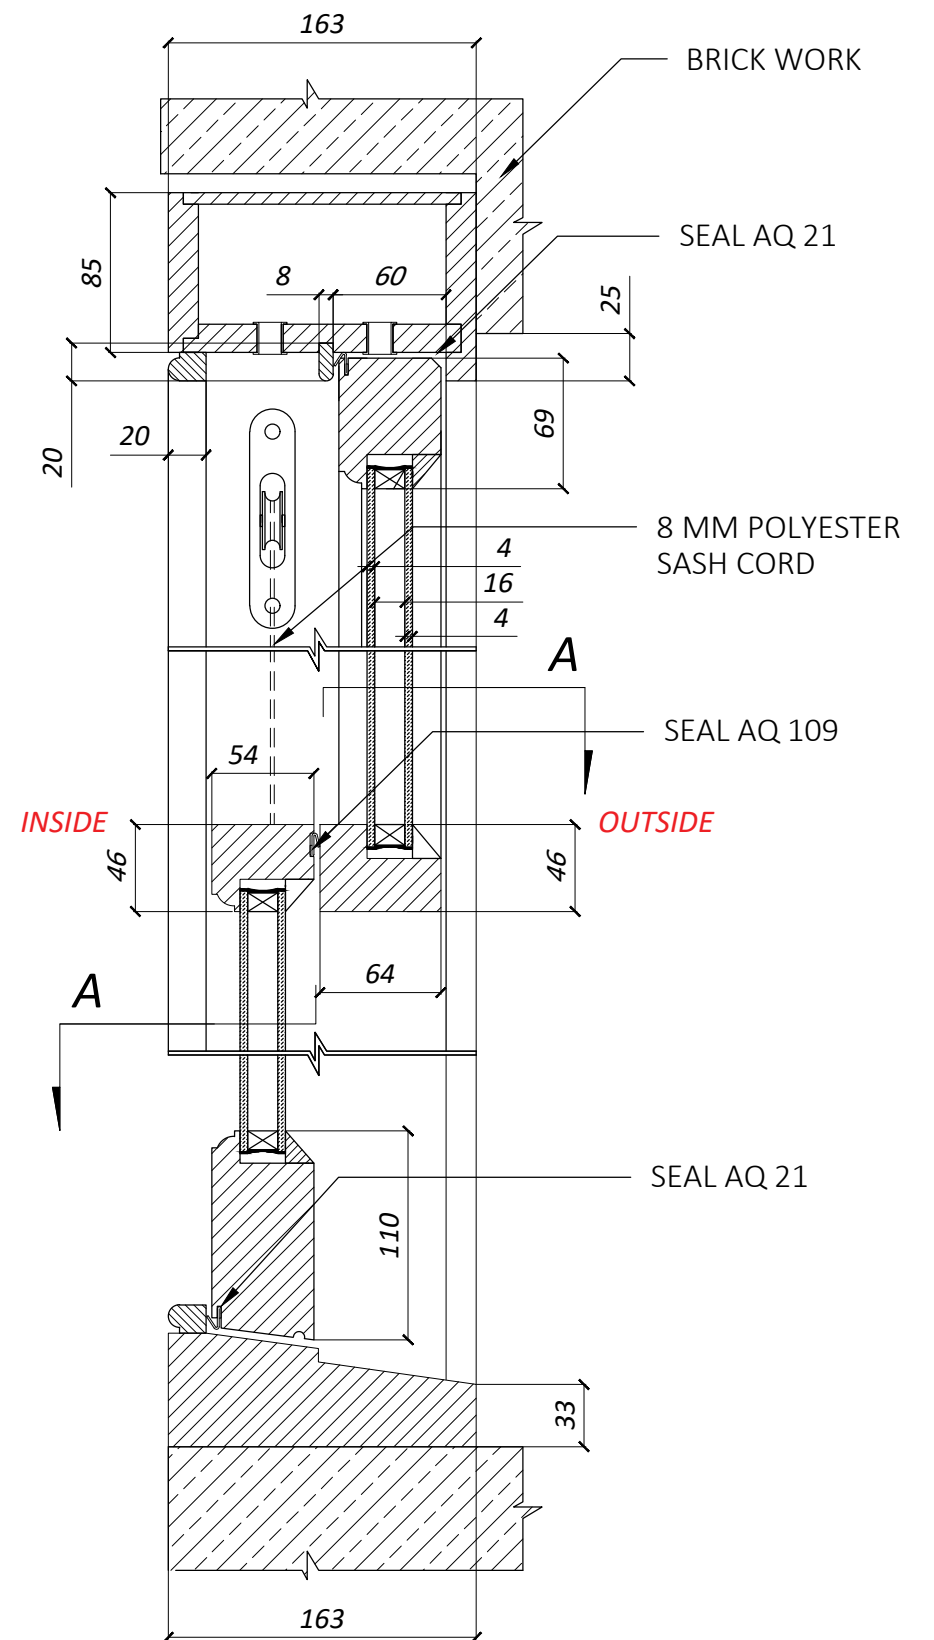

DETAIL 1 / 24 mm GLAZING
SCALE 1:4

Project	104 BEACONSFIELD ROAD N15 4QS	UK MAG PROJECT LTD	Revision	0	Scale	1:17
Title	GROUNDFLOOR WINDOWS BAY	Unit 15, 12 Horn Lane, London SE10 ORT phone 020 3659 2563 M: 0 7515 520044	Date	04/06/26	No	2 / 2