




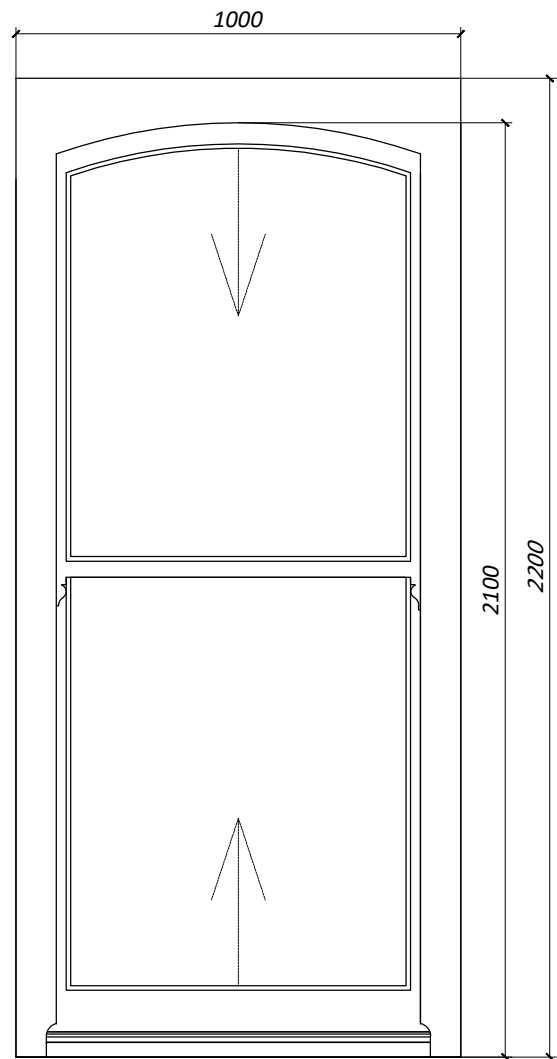


W-03
277_FLAT B FRONT WINDOW
SLIMLINE / 14mm GLAZING / 4mm/6mm/4mm

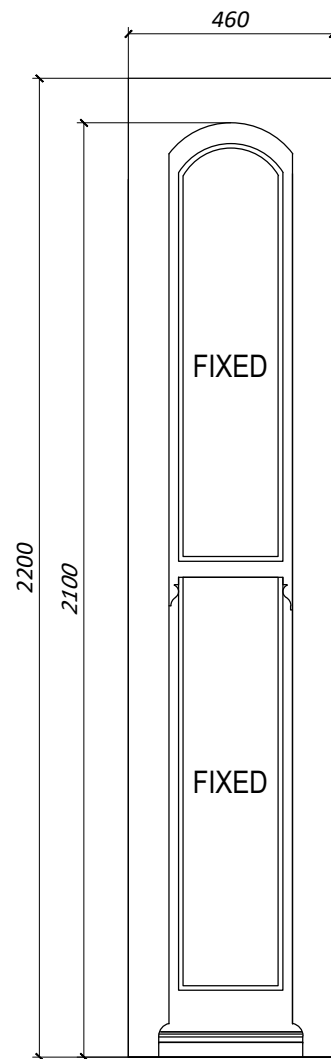

W-04
277_FLAT B FRONT WINDOW BAY
SLIMLINE / 14mm GLAZING / 4mm/6mm/4mm

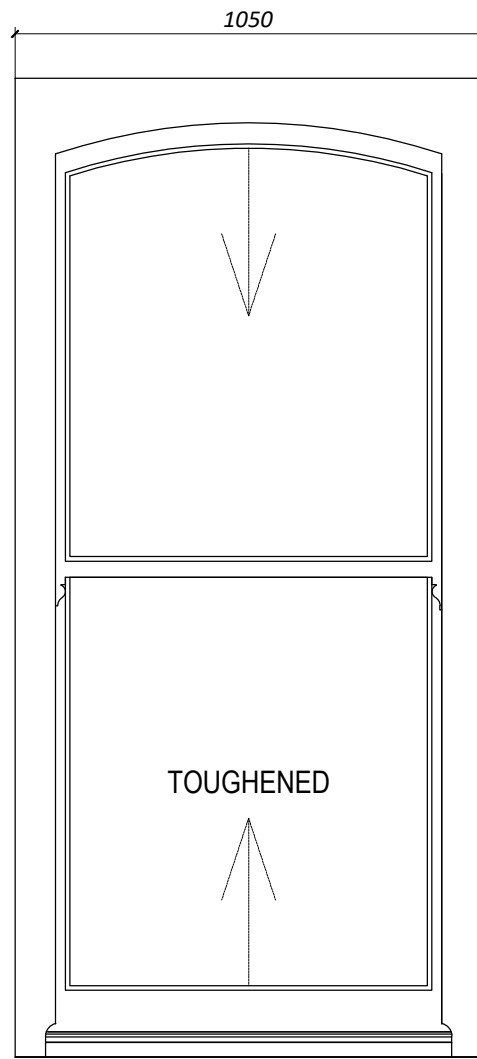


W-05
277_FLAT B FRONT WINDOW BAY
SLIMLINE / 14mm GLAZING / 4mm/6mm/4mm

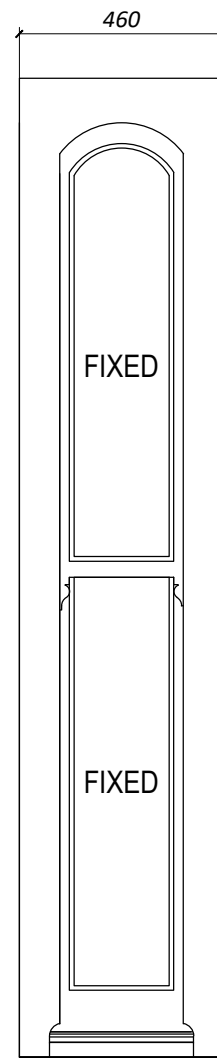


W-04

TIMBER SPEC	SOFT WOOD
PAINT	RAL 9016 WHITE
GLASS	4 MM / 6 MM / 4 MM SLIMLINE
SYSTEM	SASH WEIGHT
HORN	YES
INTERNAL SILL	YES
EXTERNAL SILL	NO
ARCHITRAVES	YES
FURNITURE	SATIN CHROME
RESTRICTORS	YES
TRICKLE VENT	YES

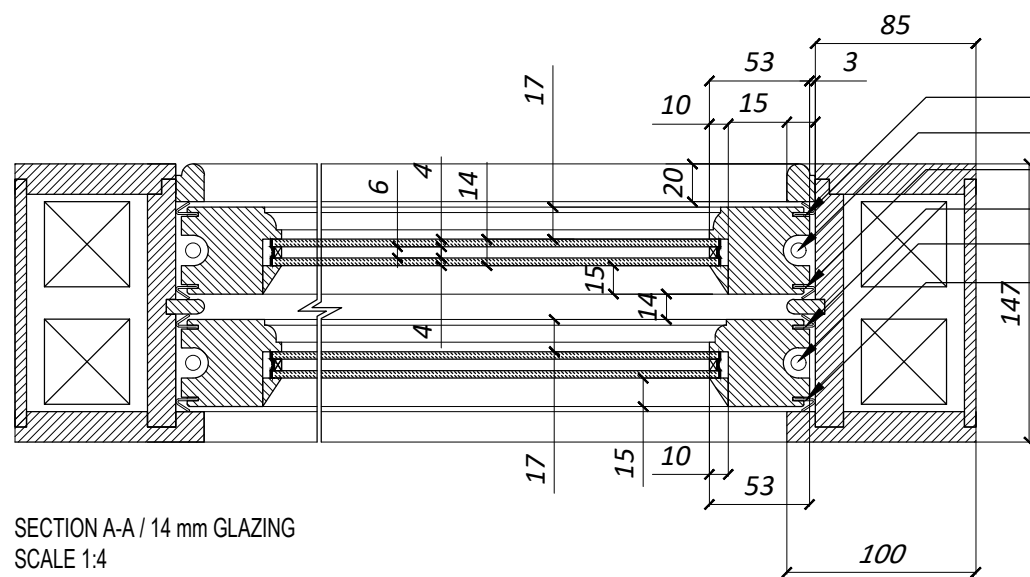


SECTION A-A / 14 mm GLAZING
SCALE 1:4

SEAL AQ 21
8 MM POLYESTER SASH CORD
SEAL AQ 21
SEAL AQ 21
8 MM POLYESTER SASH CORD
SEAL AQ 21

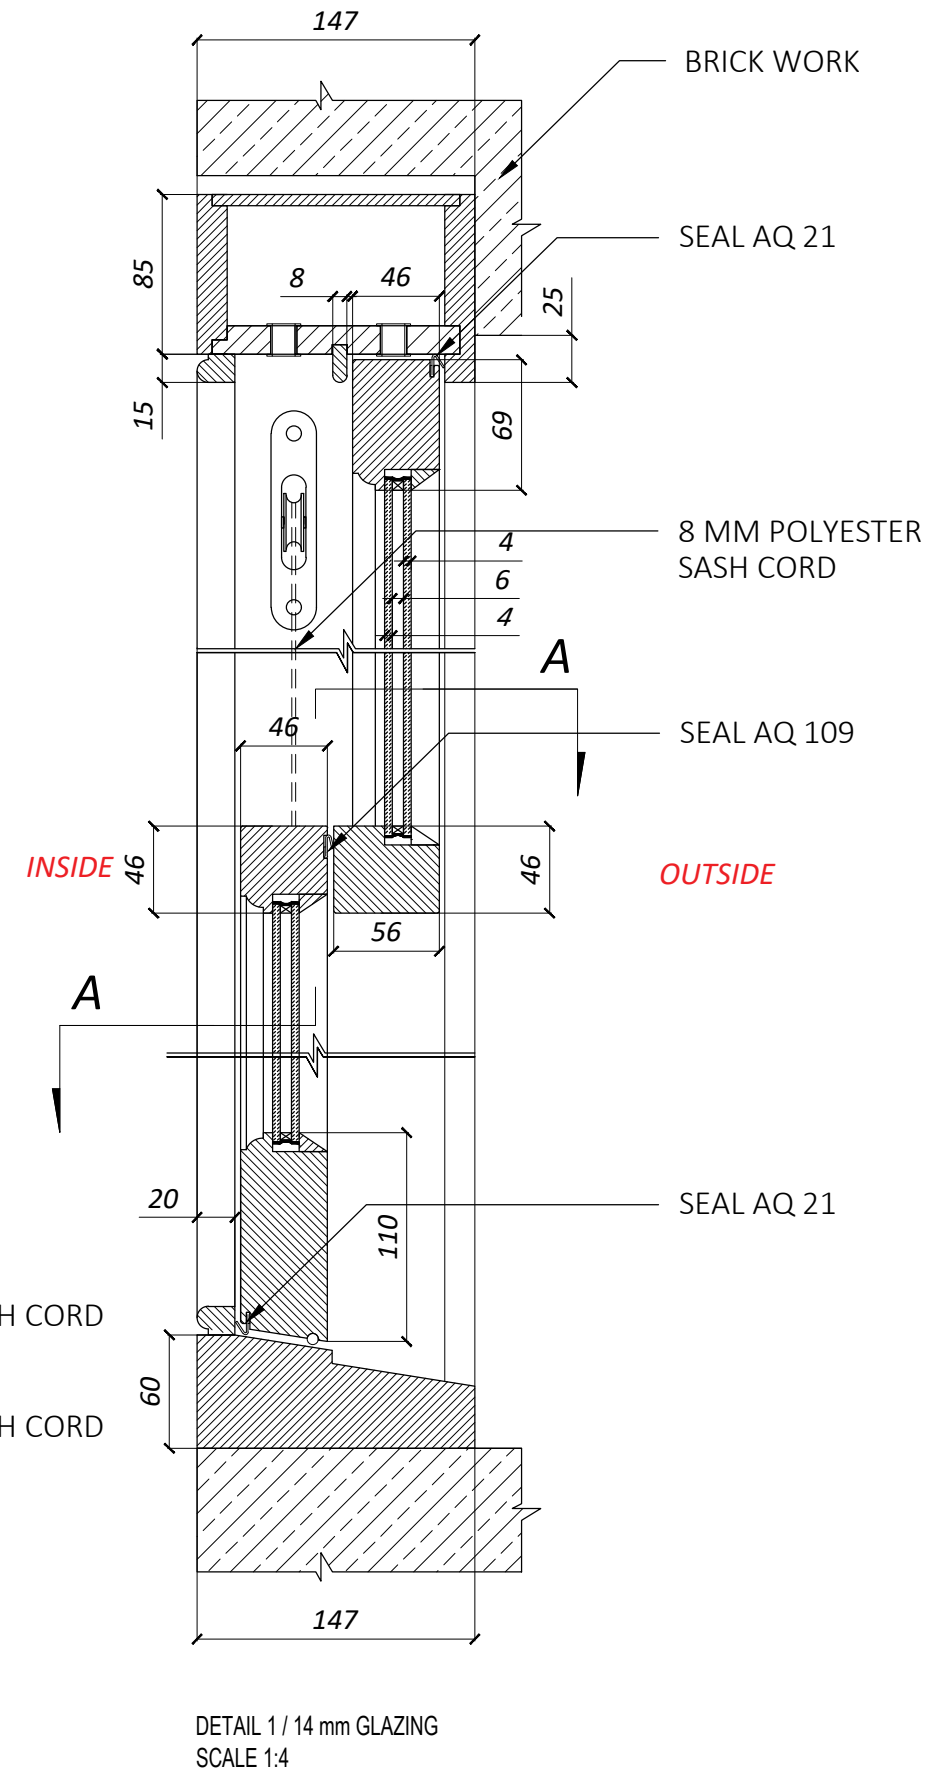


DETAIL 1 / 14 mm GLAZING
SCALE 1:4

Project	277 HIGH ROAD HARINGEY N15 4RR / FLAT B	UK MAG PROJECT LTD	Revision	0	Scale	NTS
Title	277_FLAT B WINDOWS	Unit 15, 12 Horn Lane, London SE10 ORT phone 020 3659 2563 M: 0 7515 520044	Date	01/06/26	No	1

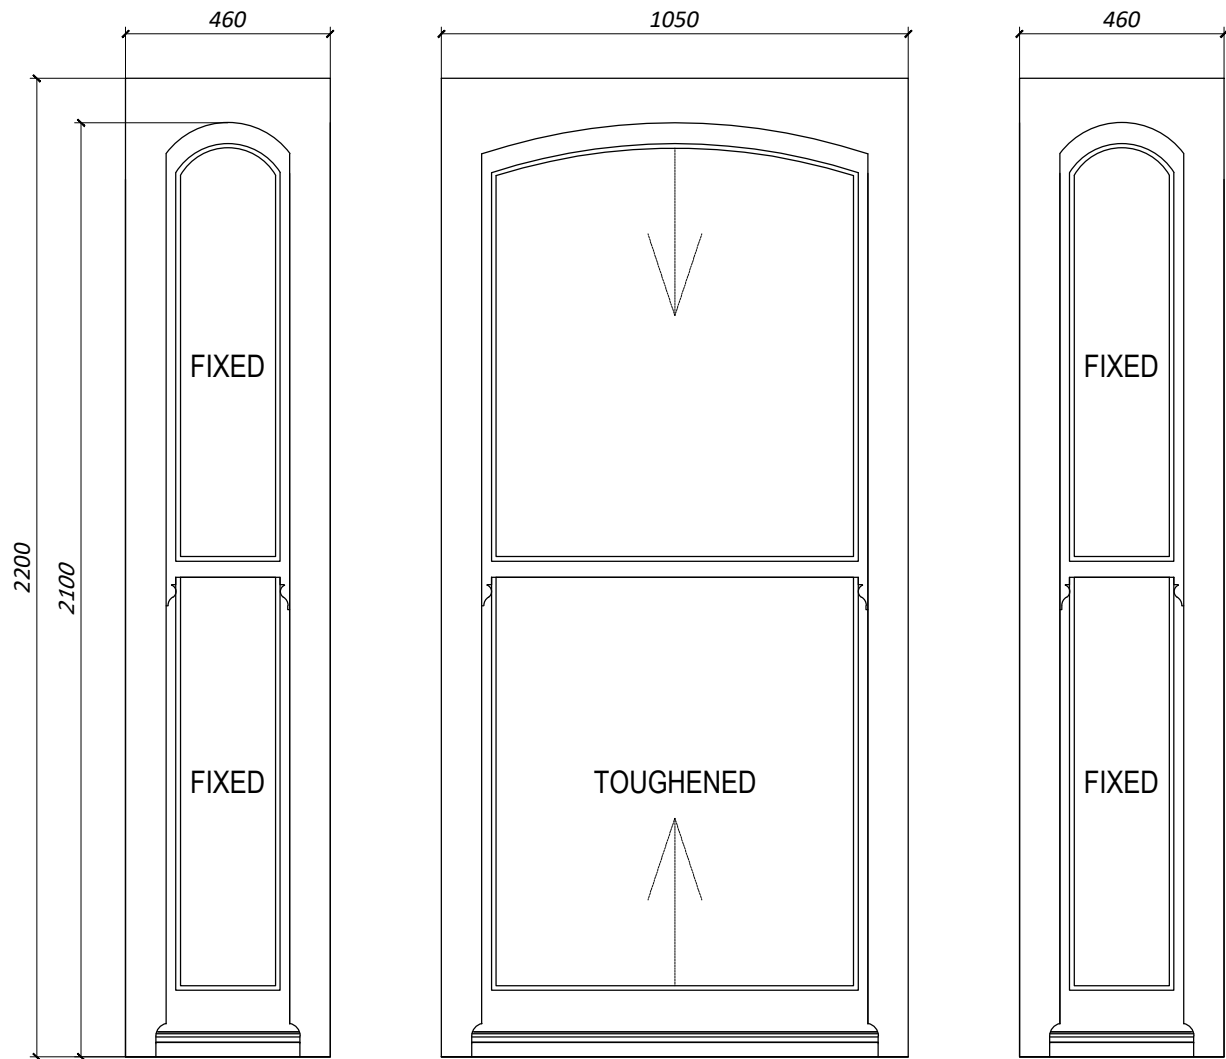


W-04 W-05
 279_FLAT A FRONT WINDOW BAY
 SLIMLINE / 14mm GLAZING / 4mm/6mm/4mm

TIMBER SPEC	SOFT WOOD
PAINT	RAL 9016 WHITE
GLASS	4 MM / 6 MM / 4 MM SLIMLINE
SYSTEM	SASH WEIGHT
HORN	YES
INTERNAL SILL	YES
EXTERNAL SILL	NO
ARCHITRAVES	YES
FURNITURE	SATIN CHROME
RESTRICTORS	YES
TRICKLE VENT	YES

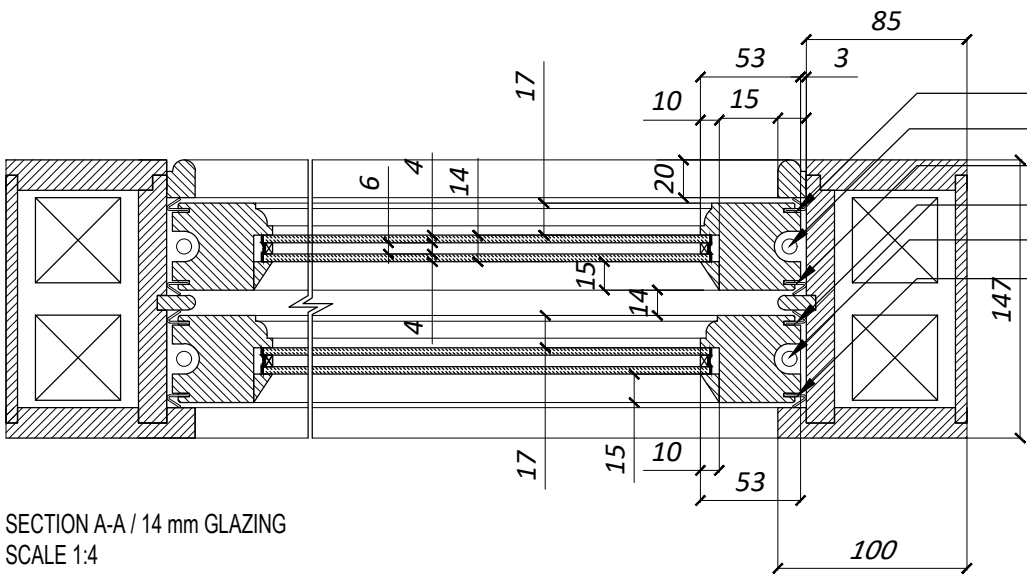


SECTION A-A / 14 mm GLAZING
 SCALE 1:4

- SEAL AQ 21
- 8 MM POLYESTER SASH CORD
- SEAL AQ 21
- SEAL AQ 21
- 8 MM POLYESTER SASH CORD
- SEAL AQ 21

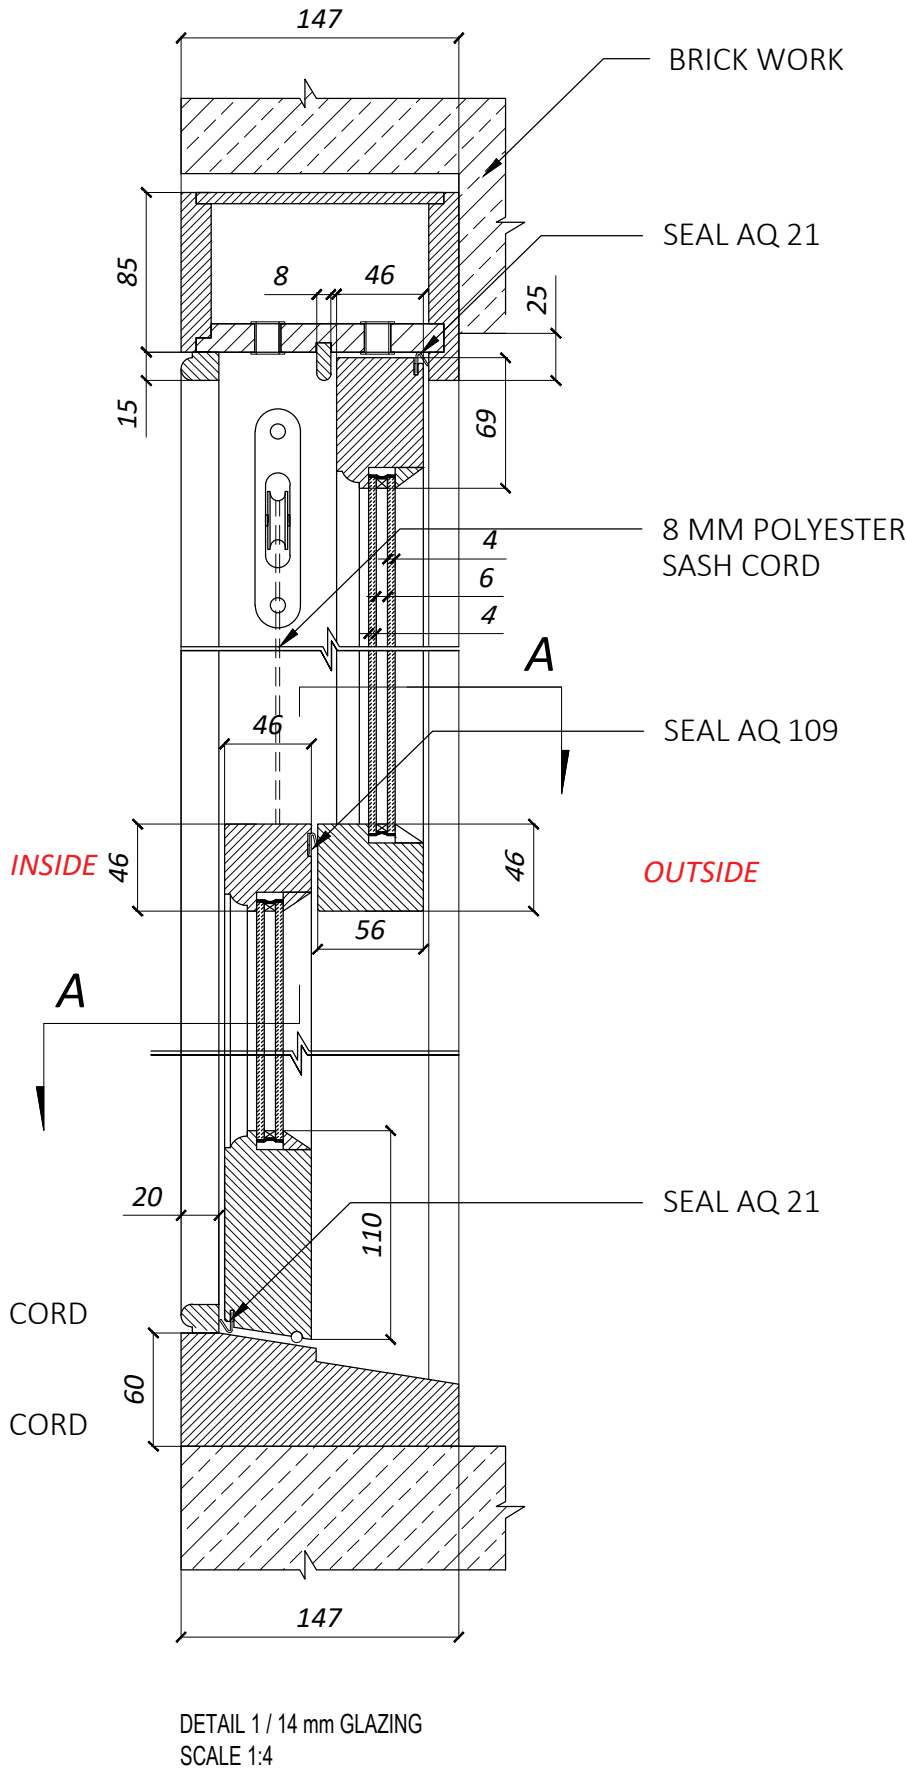


DETAIL 1 / 14 mm GLAZING
 SCALE 1:4


Project	279 HIGH ROAD HARINGEY N15 4RR / FLAT A	UK MAG PROJECT LTD	Revision	0	Scale	NTS
Title	279_FLAT A_WINDOWS	Unit 15, 12 Horn Lane, London SE10 ORT phone 020 3659 2563 M: 0 7515 520044	Date	01/06/26	No	3

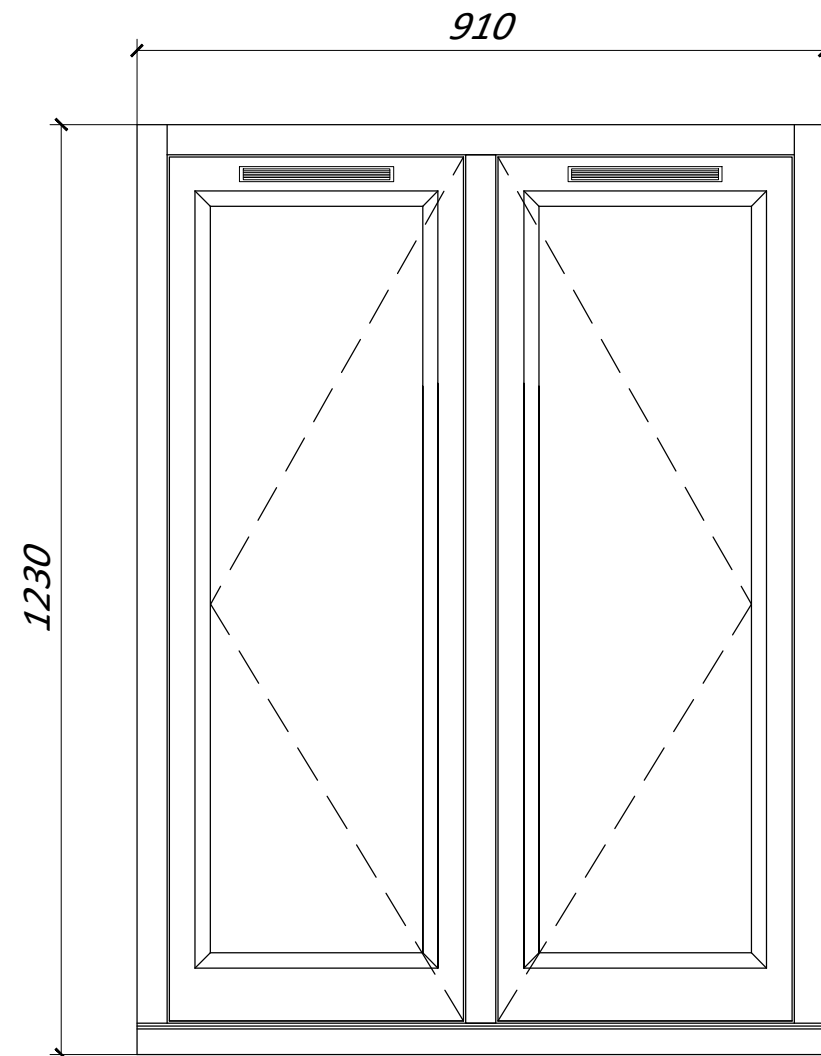


W-15

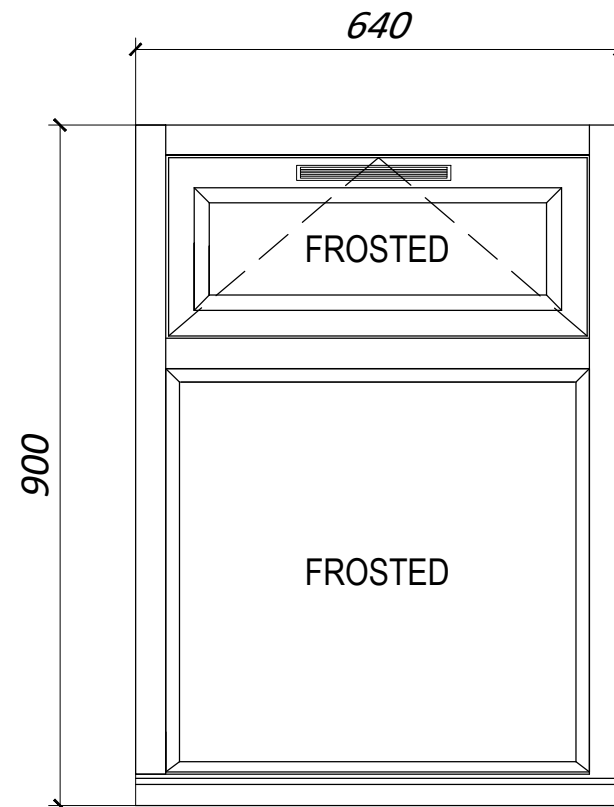

W-18

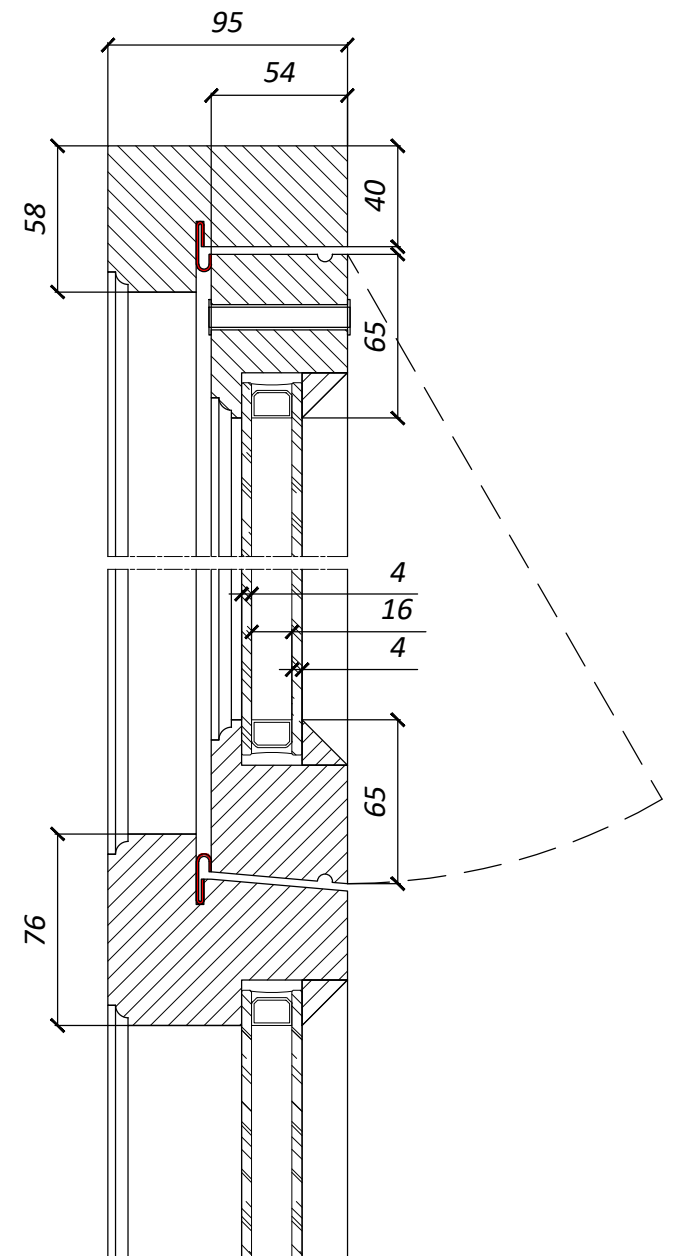


DETAIL 2 / 24 mm GLAZING
SCALE 1:3

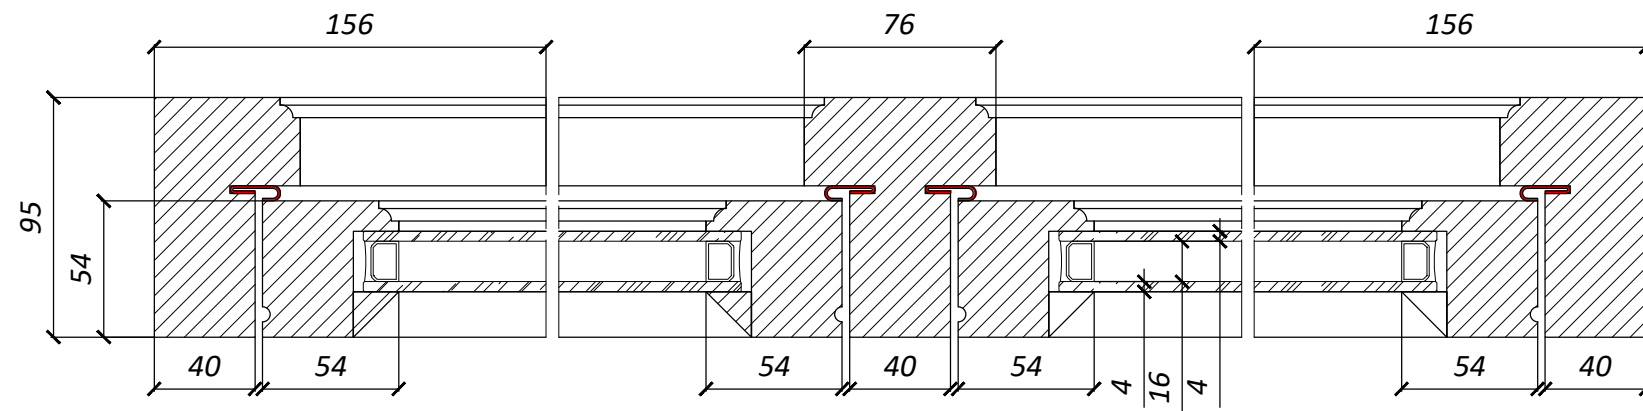


DETAIL 1 / 24 mm GLAZING
SCALE 1:3

TIMBER SPEC	SOFT WOOD
PAINT	RAL 9016 WHITE
GLASS	4 MM / 16 MM / 4 MM
SYSTEM	CASEMENT WINDOW
HORN	NO
INTERNAL SILL	NO
EXTERNAL SILL	YES
ARCHITRAVES	YES
FURNITURE	SATIN CHROME
RESTRICTORS	NO
TRICKLE VENT	YES


Project	279 HIGH ROAD HARINGEY N15 4RR / FLAT A	UK MAG PROJECT LTD	Revision	0	Scale	NTS
Title	279_FLAT A_WINDOWS	Unit 24, 12 Horn Lane, London SE10 ORT phone 020 3659 2563 M: 0 7515 520044	Date	01/06/26	No	4

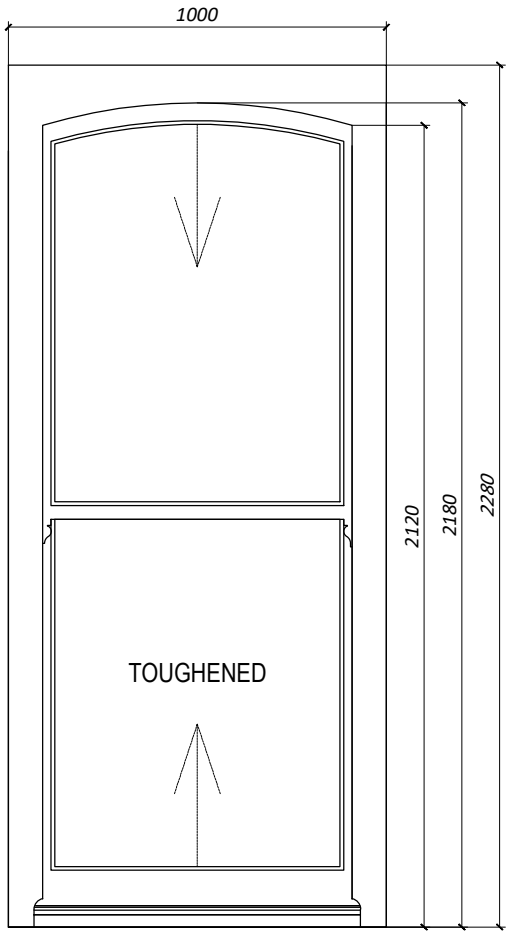


W-03
279_FLAT B FRONT WINDOW
SLIMLINE / 14mm GLAZING / 4mm/6mm/4mm

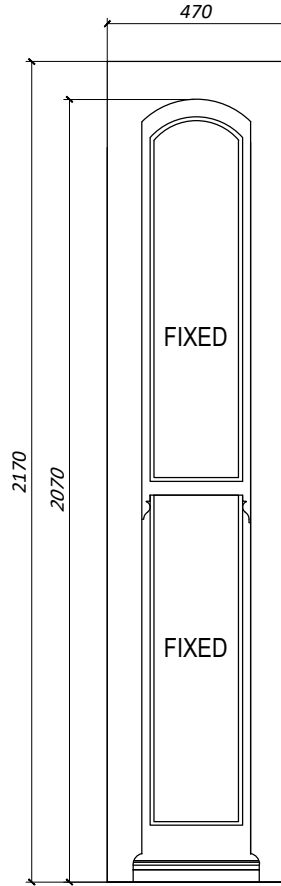

W-04
279_FLAT B FRONT WINDOW BAY
SLIMLINE / 14mm GLAZING / 4mm/6mm/4mm

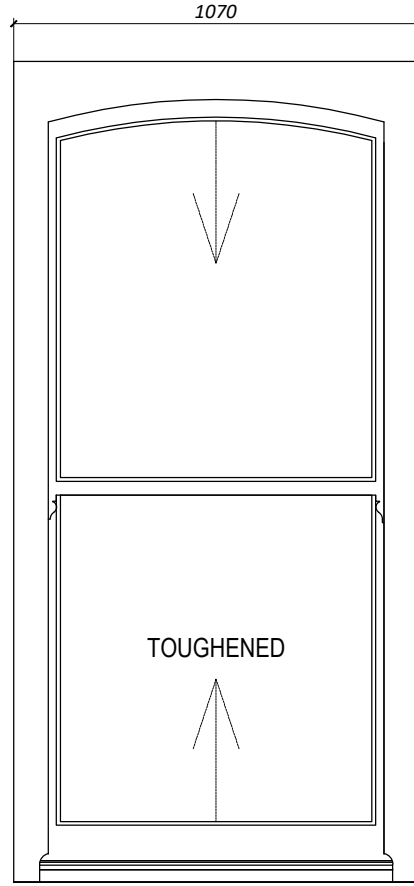


W-05

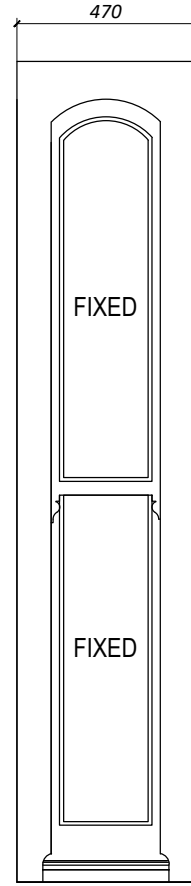


W-04

TIMBER SPEC	SOFT WOOD
PAINT	RAL 9016 WHITE
GLASS	4 MM / 6 MM / 4 MM SLIMLINE
SYSTEM	SASH WEIGHT
HORN	YES
INTERNAL SILL	YES
EXTERNAL SILL	NO
ARCHITRAVES	YES
FURNITURE	SATIN CHROME
RESTRICTORS	YES
TRICKLE VENT	YES

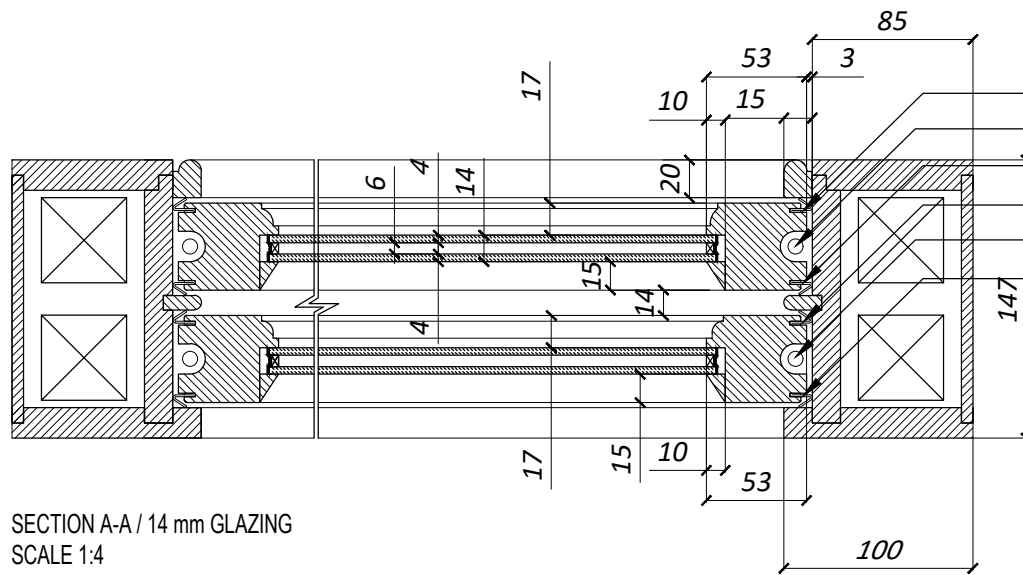


SECTION A-A / 14 mm GLAZING
SCALE 1:4

SEAL AQ 21
8 MM POLYESTER SASH CORD
SEAL AQ 21
SEAL AQ 21
8 MM POLYESTER SASH CORD
SEAL AQ 21

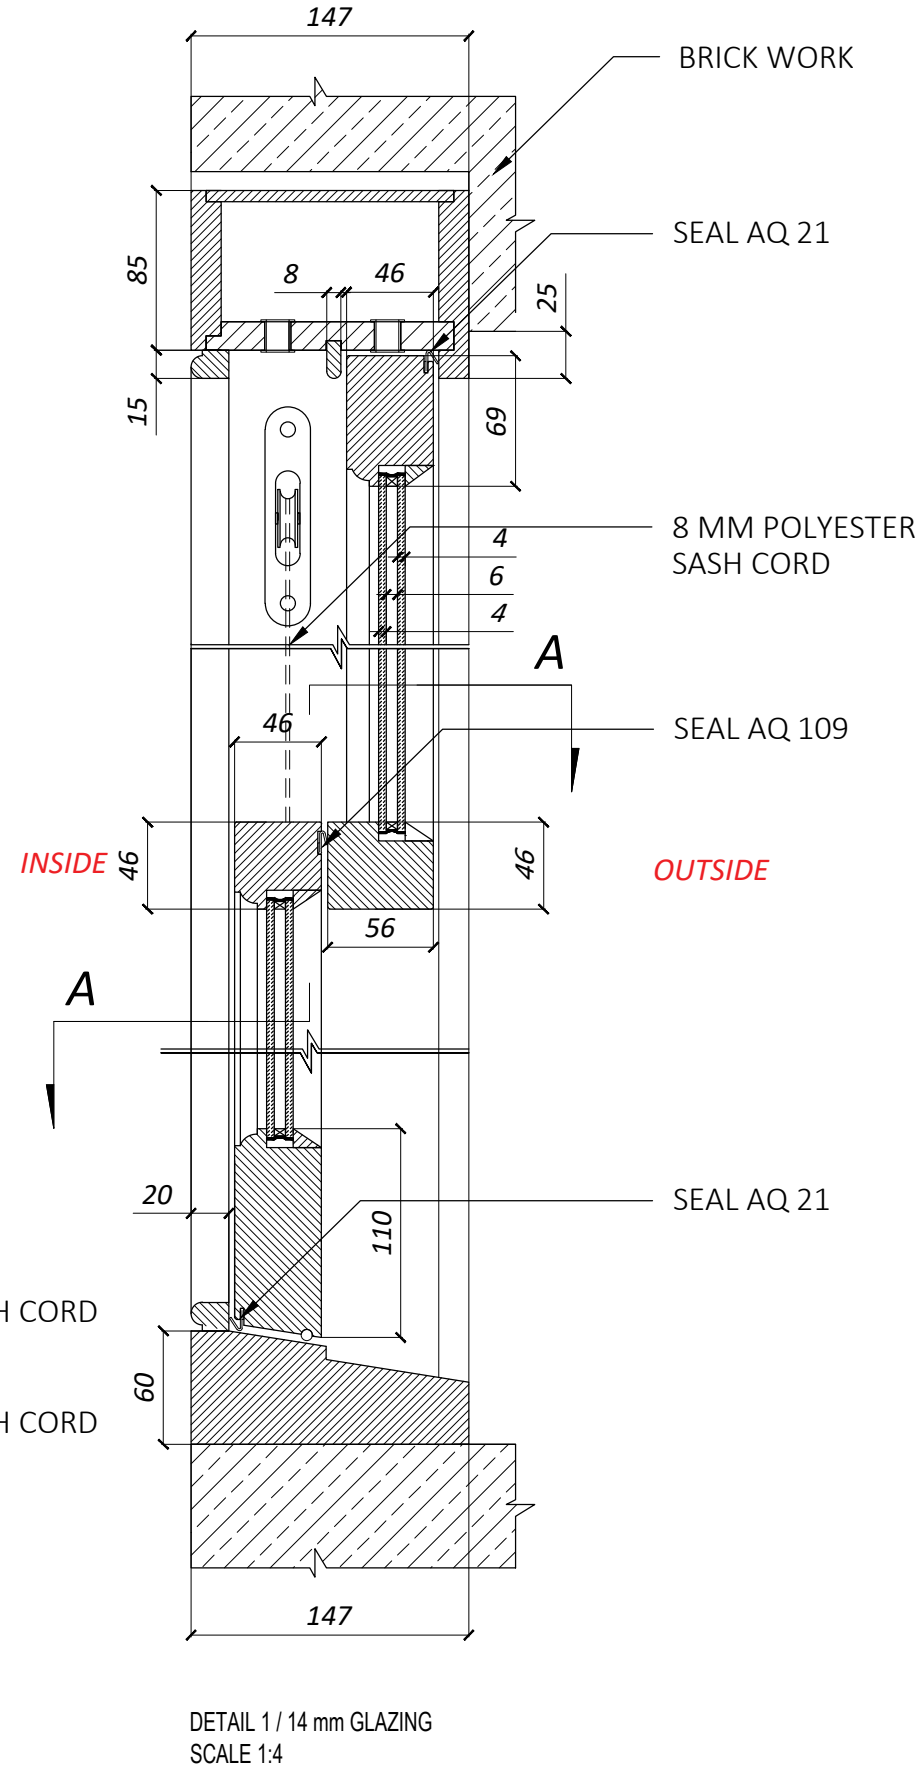


DETAIL 1 / 14 mm GLAZING
SCALE 1:4

Project	279 HIGH ROAD HARINGEY N15 4RR / FLAT B	UK MAG PROJECT LTD	Revision	0	Scale	NTS
Title	279_FLAT B WINDOWS	Unit 15, 12 Horn Lane, London SE10 ORT phone 020 3659 2563 M: 0 7515 520044	Date	01/06/26	No	5

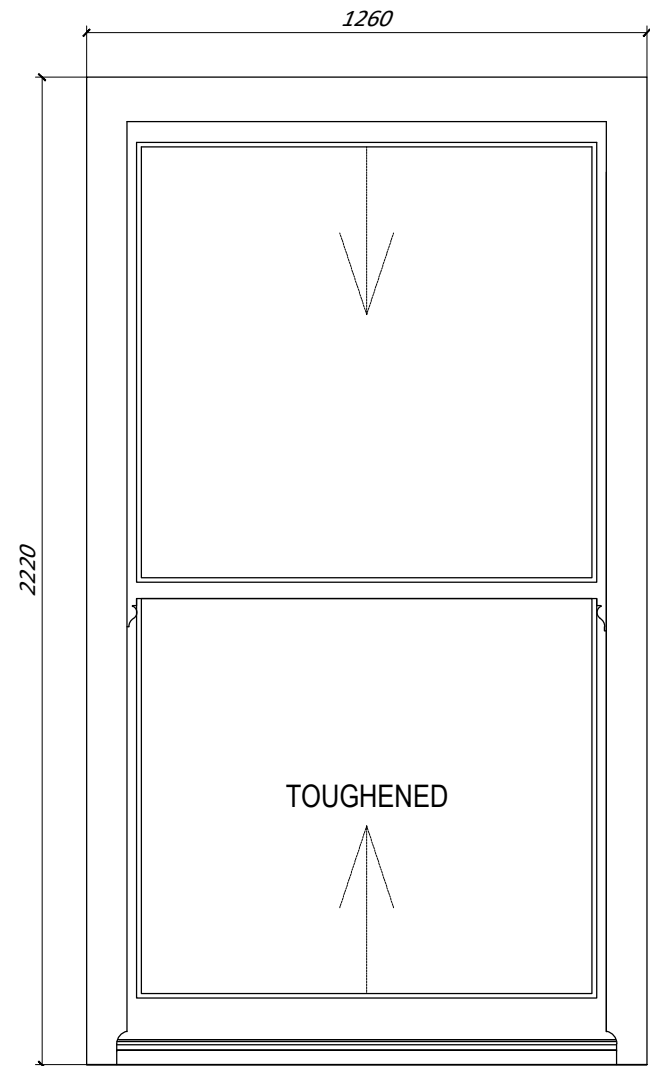


W-11
279_FLAT B
24mm GLAZING / 4mm / 16mm / 4mm

TIMBER SPEC	SOFT WOOD
PAINT	RAL 9016 WHITE
GLASS	4 MM / 16 MM / 4 MM
SYSTEM	SASH WEIGHT
HORN	YES
INTERNAL SILL	YES
EXTERNAL SILL	NO
ARCHITRAVES	YES
FURNITURE	SATIN CHROME
RESTRICTORS	YES
TRICKLE VENT	YES

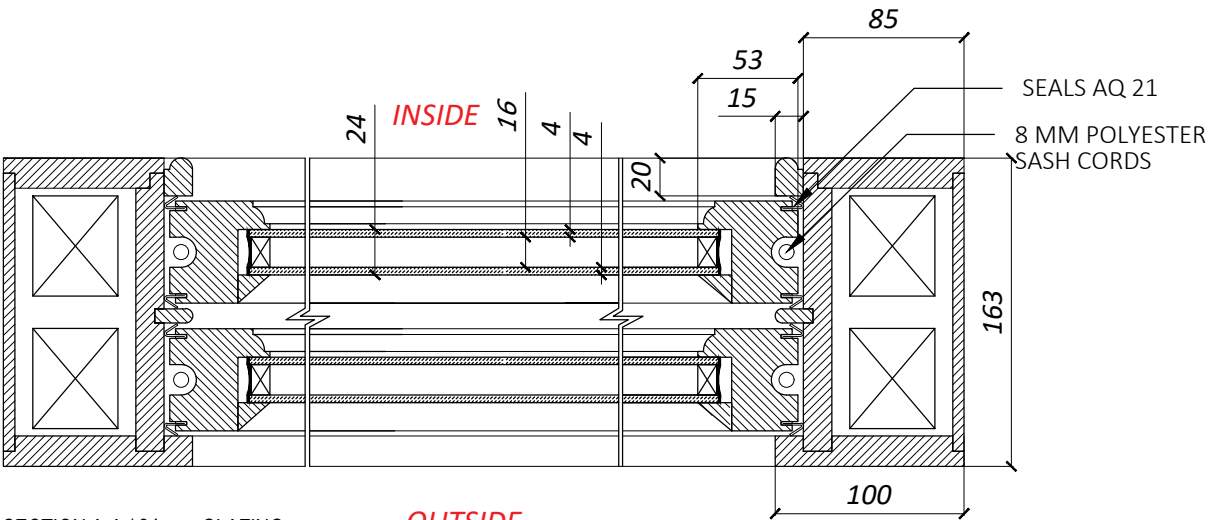


SECTION A-A / 24 mm GLAZING
SCALE 1:4

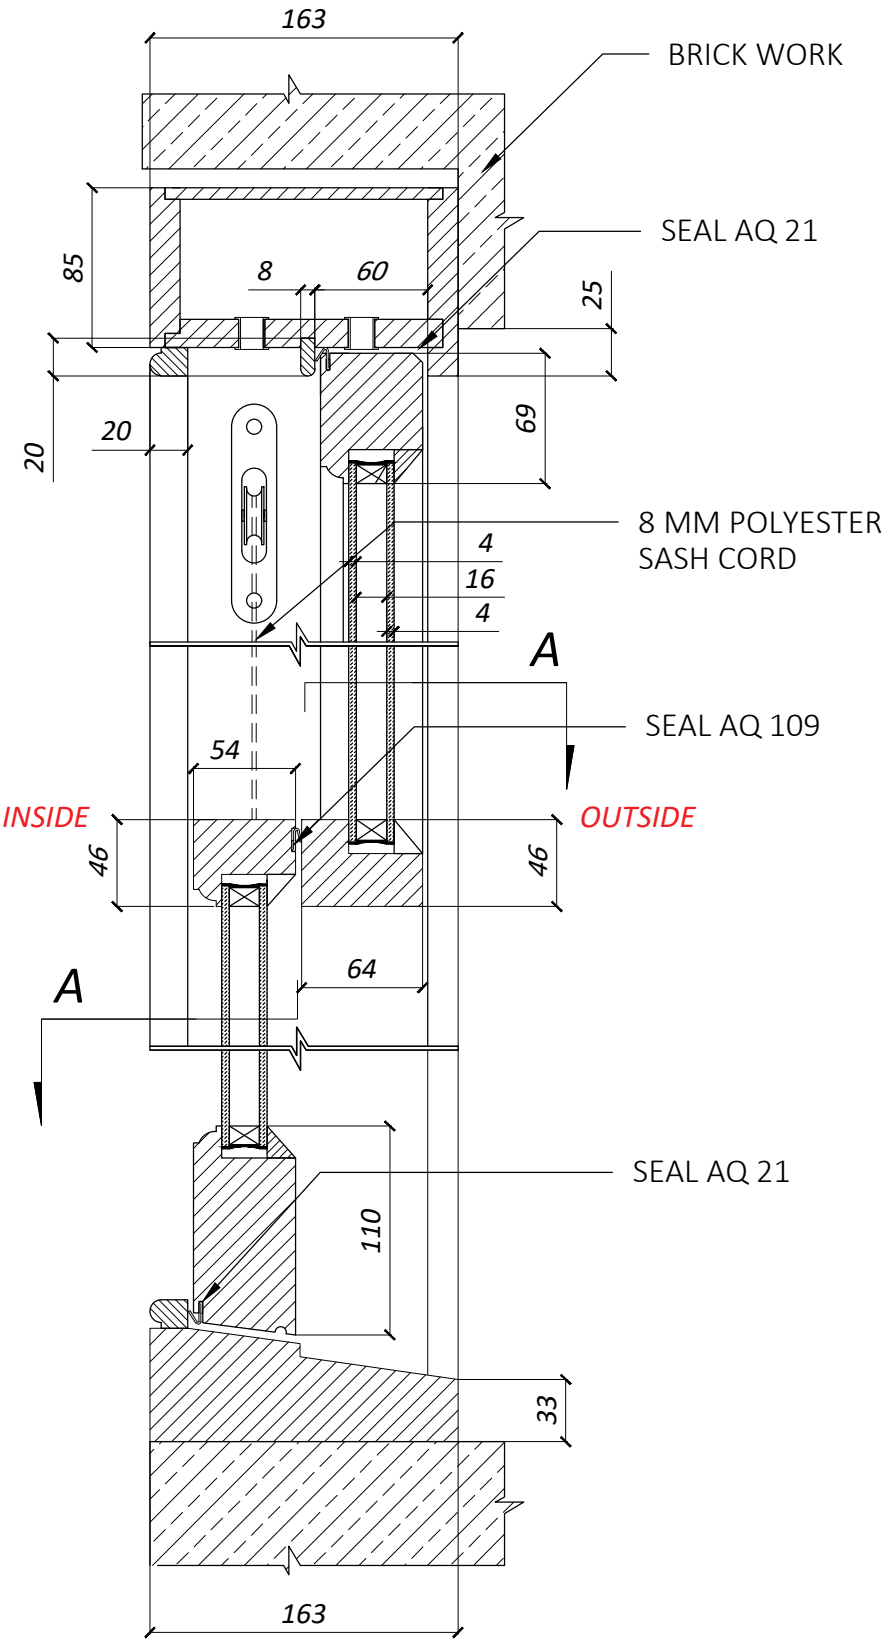


DETAIL 1 / 24 mm GLAZING
SCALE 1:4

Project	279 HIGH ROAD HARINGEY N15 4RR / FLAT B	UK MAG PROJECT LTD Unit 15, 12 Horn Lane, London SE10 ORT phone 020 3659 2563 M: 0 7515 520044	Revision	0	Scale	NTS
Title	279_FLAT B_WINDOWS		Date	01/06/26	No	6

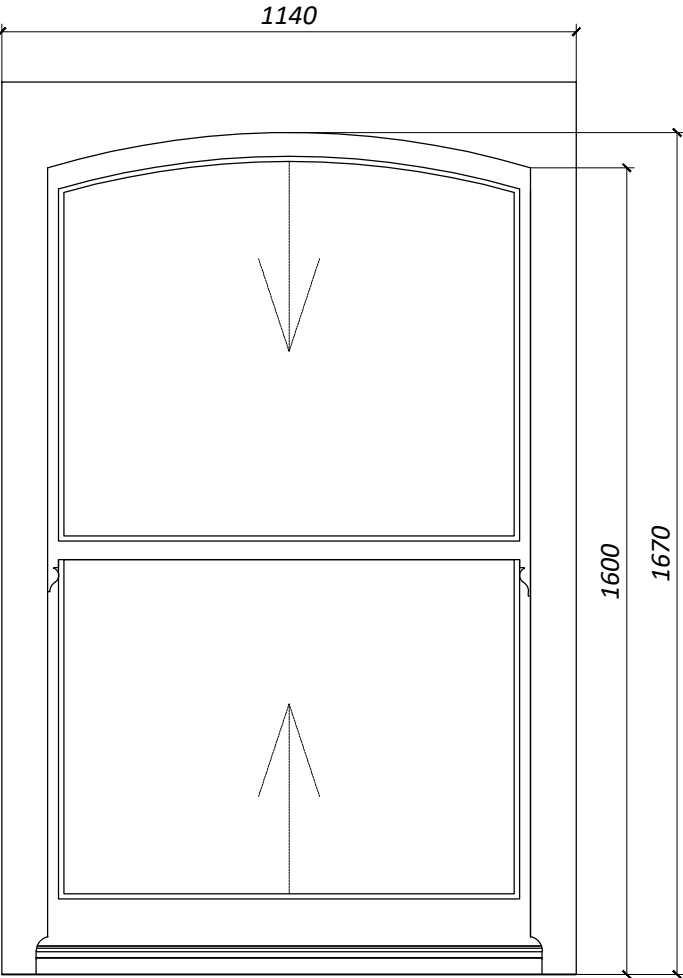


W-02 / 2 PCS
279_FLAT C FRONT LIVING ROOM
SLIMLINE / 14mm GLAZING / 4mm/6mm/4mm

TIMBER SPEC	SOFT WOOD
PAINT	RAL 9016 WHITE
GLASS	4 MM / 6 MM / 4 MM SLIMLINE
SYSTEM	SASH WEIGHT
HORN	YES
INTERNAL SILL	YES
EXTERNAL SILL	NO
ARCHITRAVES	YES
FURNITURE	SATIN CHROME
RESTRICTORS	YES
TRICKLE VENT	YES

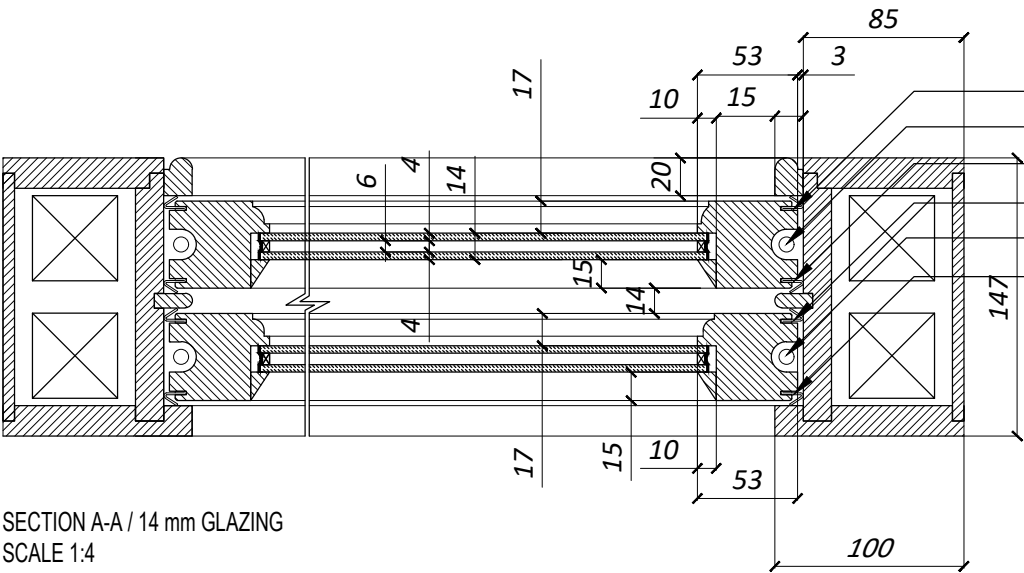


SECTION A-A / 14 mm GLAZING
SCALE 1:4

- SEAL AQ 21
- 8 MM POLYESTER SASH CORD
- SEAL AQ 21
- SEAL AQ 21
- 8 MM POLYESTER SASH CORD
- SEAL AQ 21

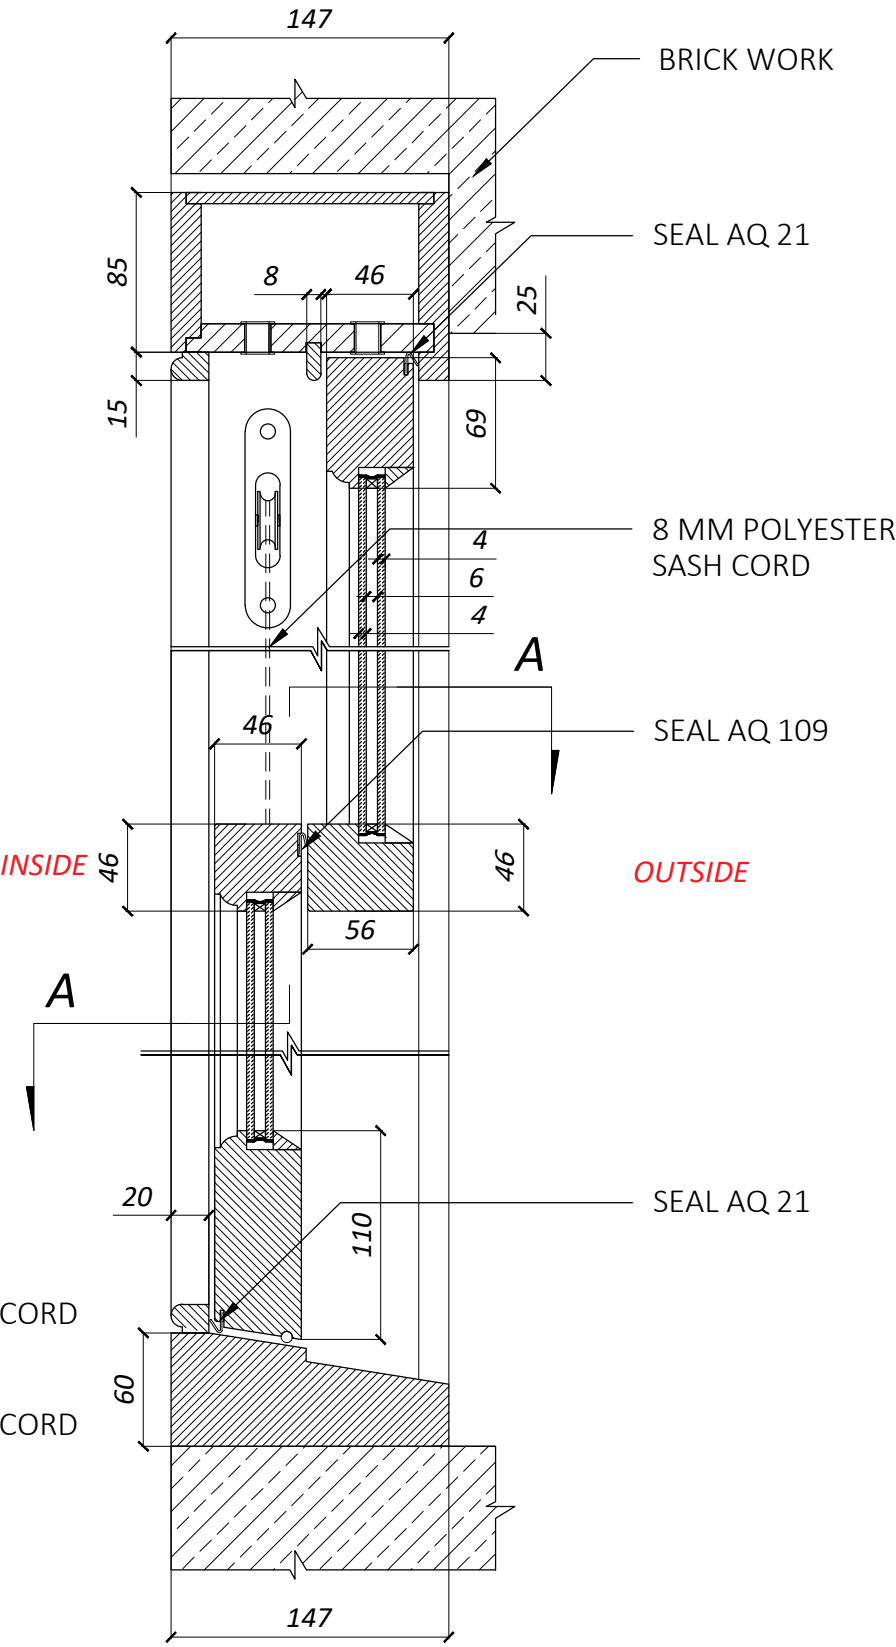


DETAIL 1 / 14 mm GLAZING
SCALE 1:4

Project	279 HIGH ROAD HARINGEY N15 4RR / FLAT C	UK MAG PROJECT LTD Unit 15, 12 Horn Lane, London SE10 ORT phone 020 3659 2563 M: 0 7515 520044	Revision	0	Scale	NTS
Title	279_FLAT C_WINDOWS		Date	01/06/26	No	7

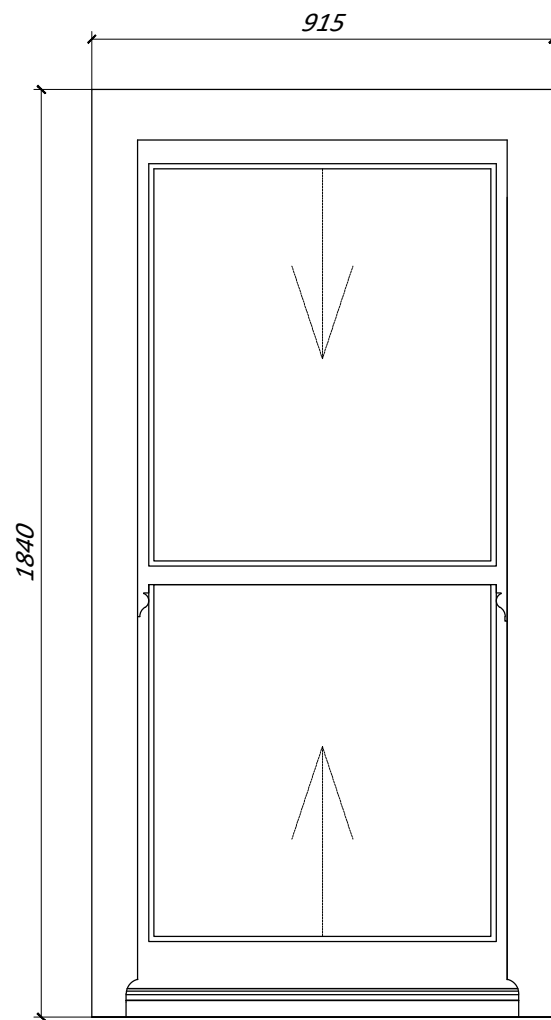


TIMBER SPEC	SOFT WOOD
PAINT	RAL 9016 WHITE
GLASS	4 MM / 16 MM / 4 MM
SYSTEM	SASH SPIRAL BALANCE
HORN	YES
INTERNAL SILL	NO
EXTERNAL SILL	NO
ARCHITRAVES	YES
FURNITURE	SATIN CHROME
RESTRICTORS	YES
TRICKLE VENT	YES

W-08
279_HALL
24mm GLAZING / 4mm / 16mm / 4mm

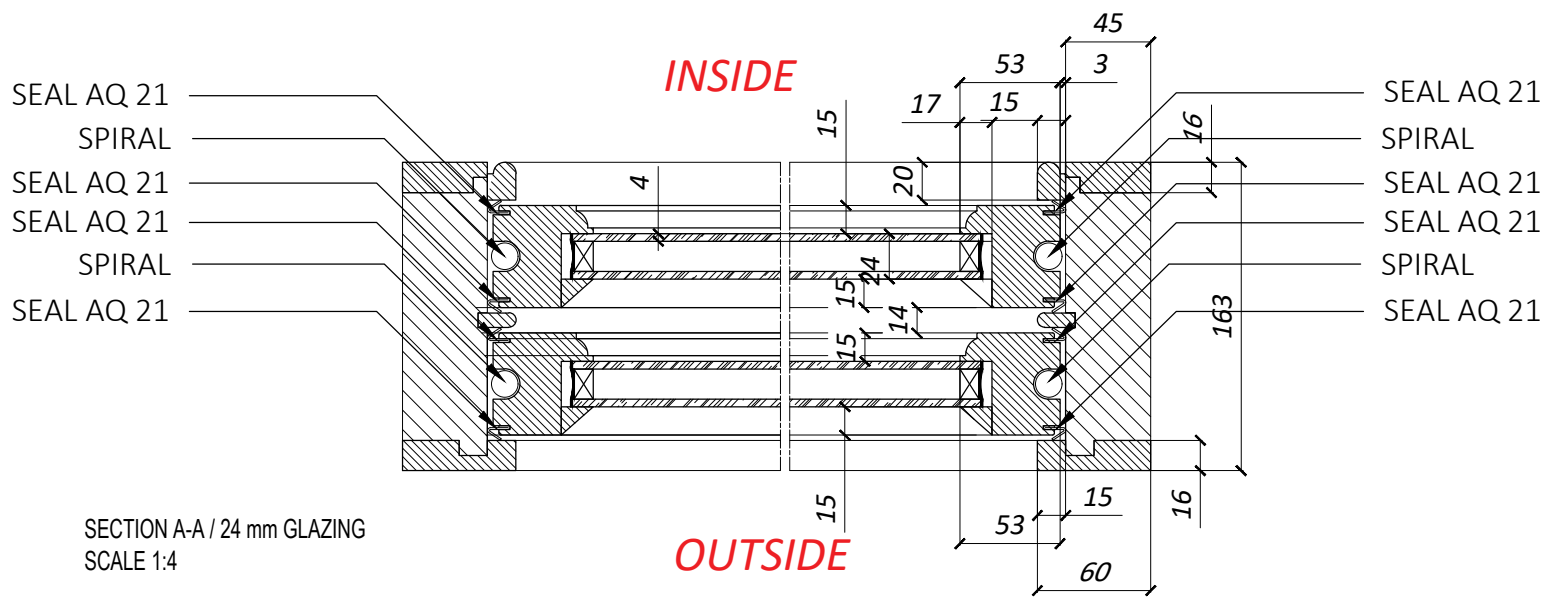


INSIDE

OUTSIDE

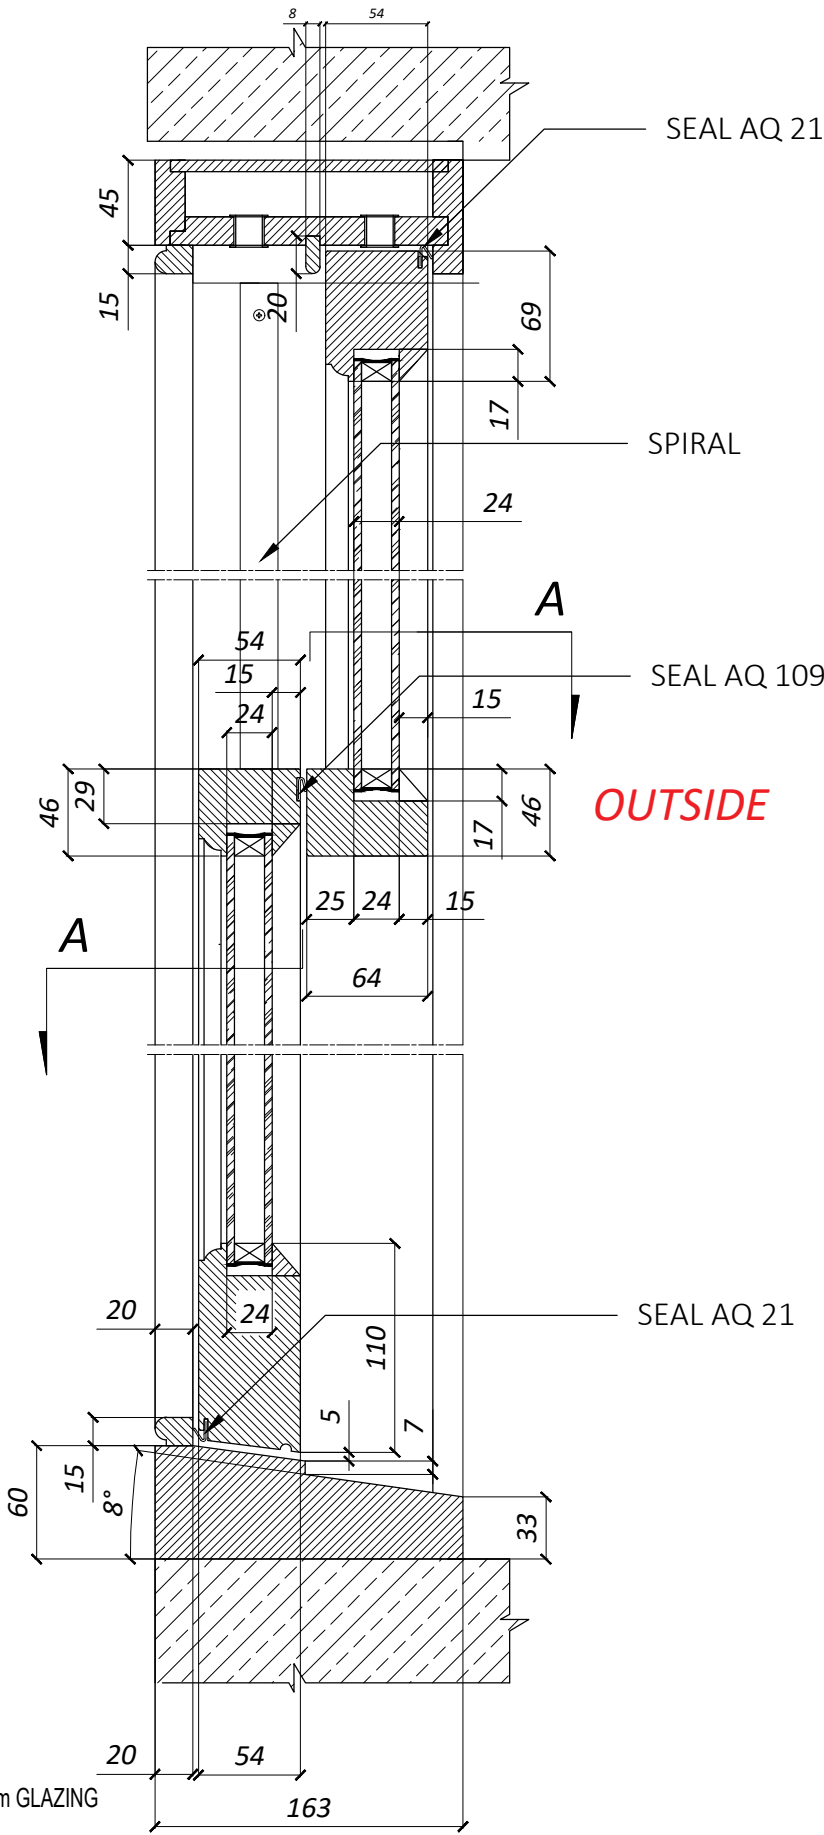


Project	279 HIGH ROAD HARINGEY N15 4RR / FLAT C	UK MAG PROJECT LTD Unit 15, 12 Horn Lane, London SE10 ORT phone 020 3659 2563 M: 0 7515 520044	Revision	0	Scale	NTS
Title	279_FLAT C_WINDOWS		Date	01/06/26	No	8

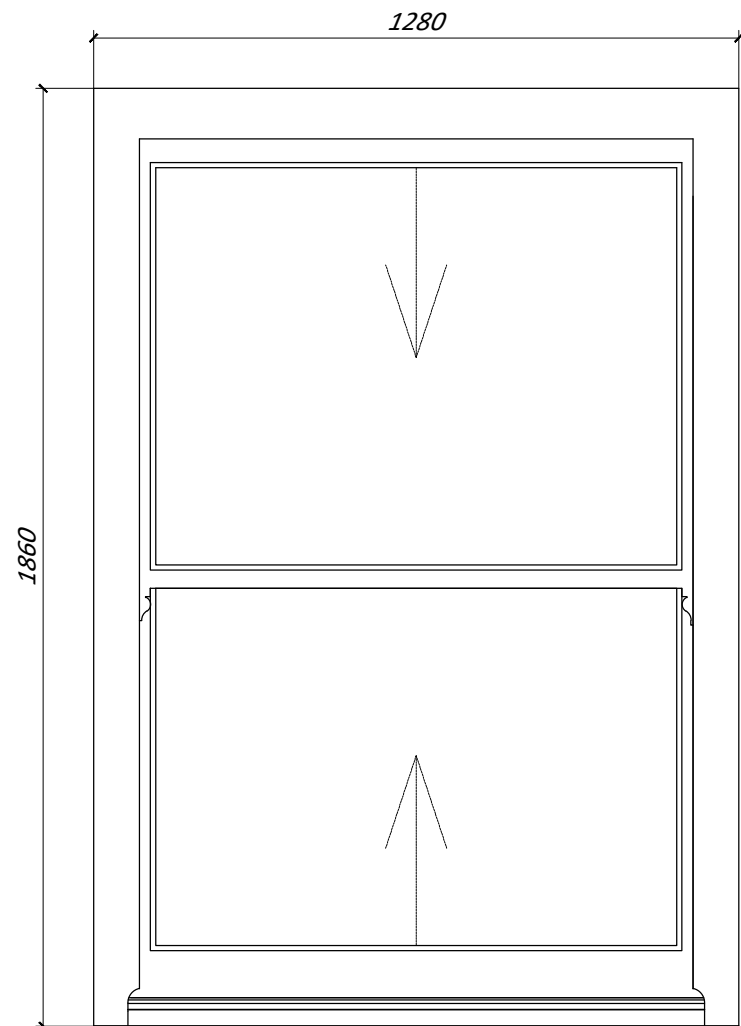


W-09
279_FLAT C / KITCHEN / BACK
24mm GLAZING / 4mm / 16mm / 4mm

TIMBER SPEC	SOFT WOOD
PAINT	RAL 9016 WHITE
GLASS	4 MM / 16 MM / 4 MM
SYSTEM	SASH WEIGHT
HORN	YES
INTERNAL SILL	YES
EXTERNAL SILL	NO
ARCHITRAVES	YES
FURNITURE	SATIN CHROME
RESTRICTORS	YES
TRICKLE VENT	YES

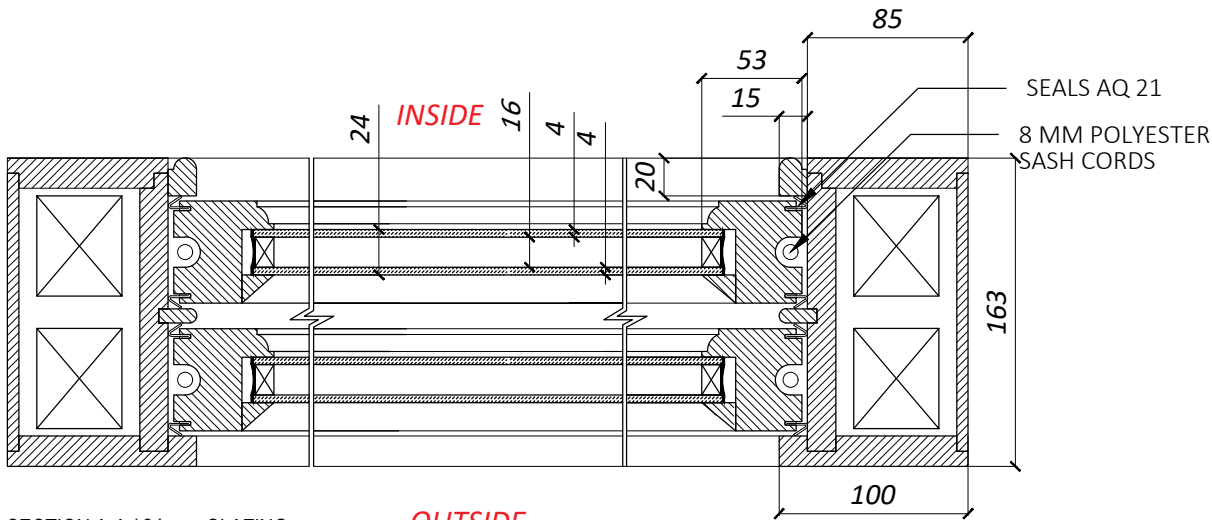

SECTION A-A / 24 mm GLAZING
SCALE 1:4

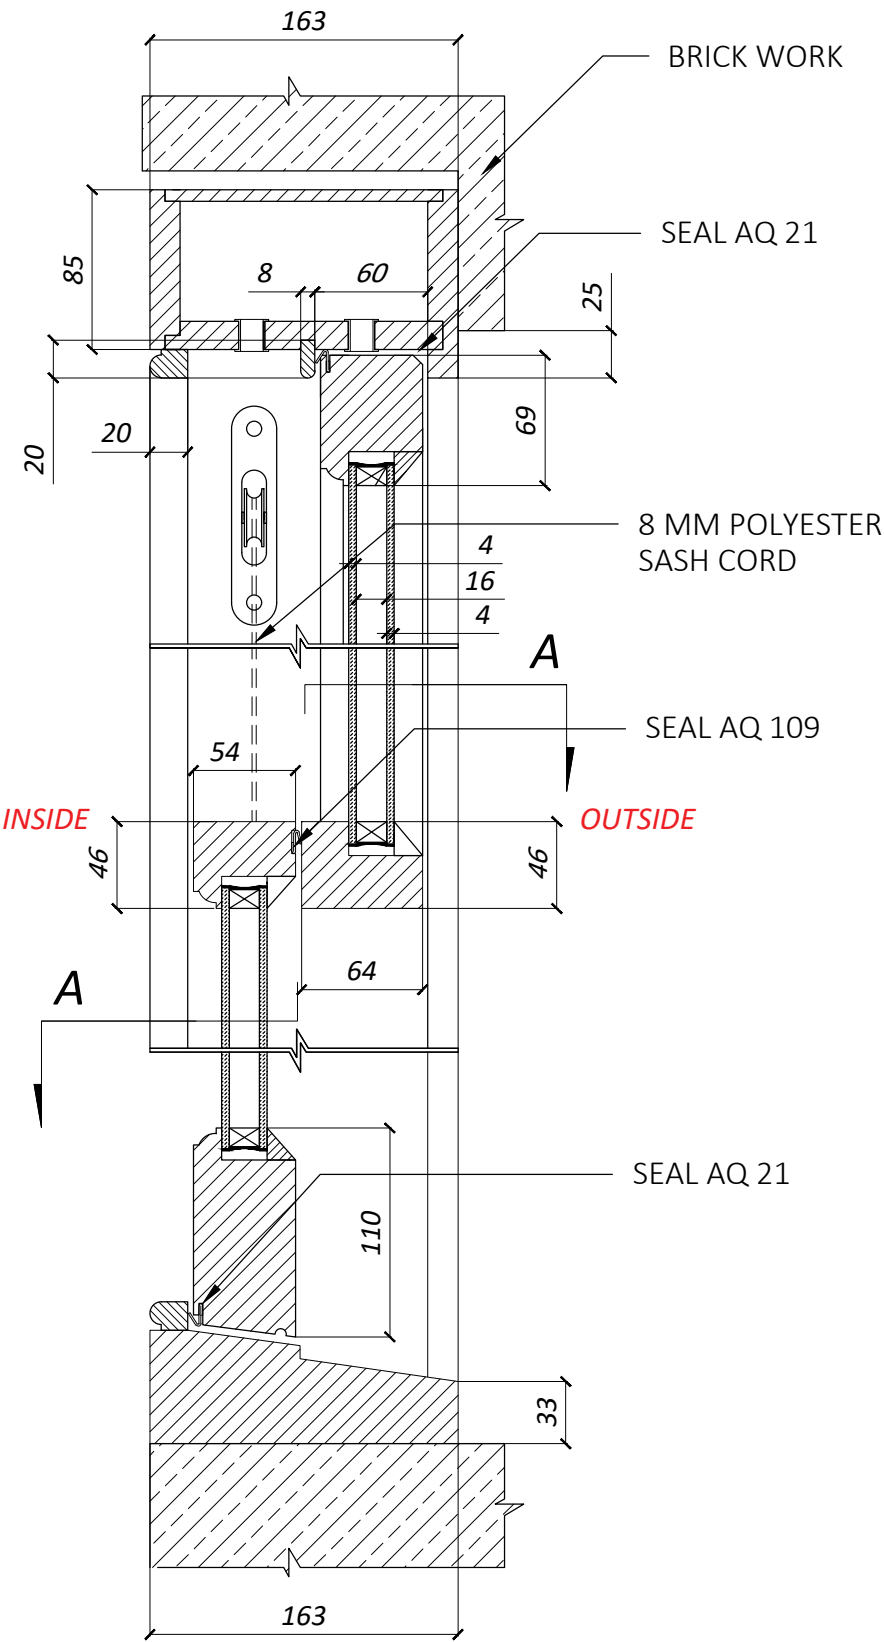

DETAIL 1 / 24 mm GLAZING
SCALE 1:4

Project	279 HIGH ROAD HARINGEY N15 4RR / FLAT C	UK MAG PROJECT LTD	Revision	0	Scale	NTS
Title	279_FLAT C_WINDOWS	Unit 15, 12 Horn Lane, London SE10 ORT phone 020 3659 2563 M: 0 7515 520044	Date	01/06/26	No	9