




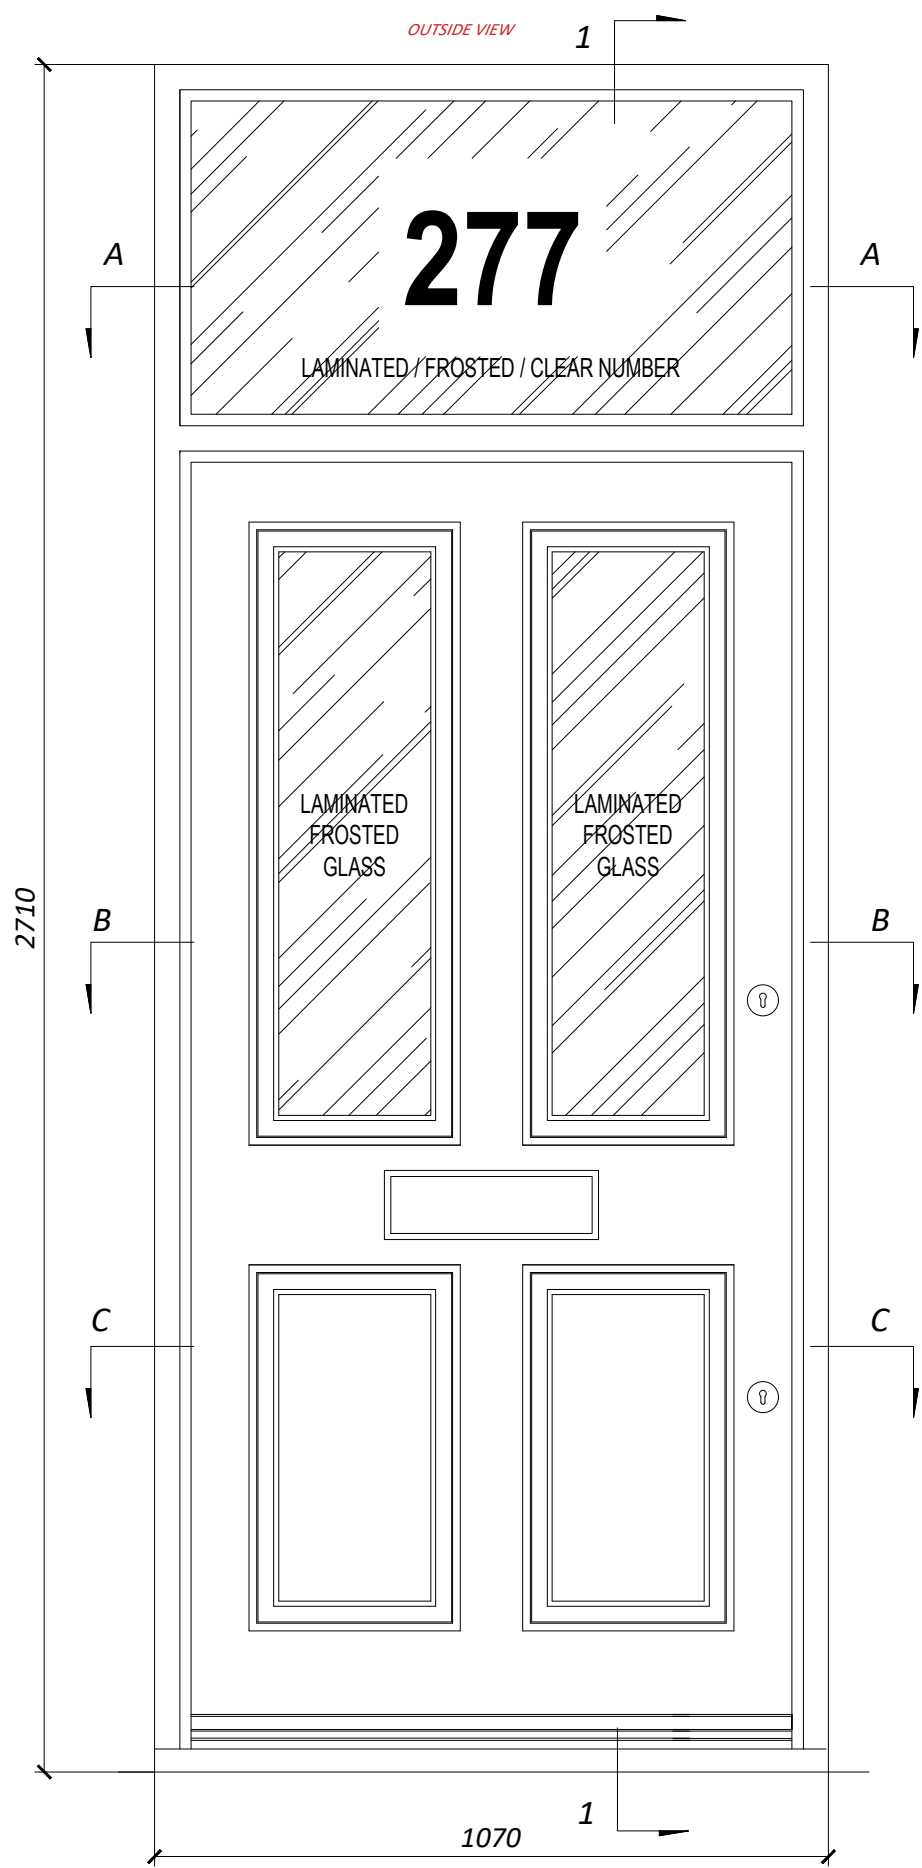



PLAN A
GLAZING 24mm / 4mm / 16mm / 4mm

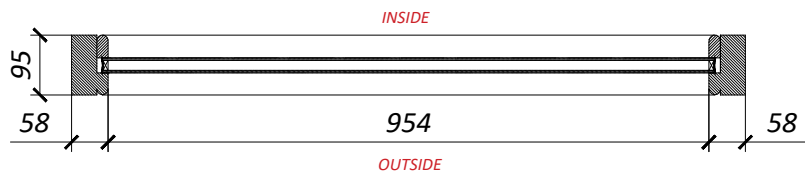

PLAN A
GLAZING 24mm / 4mm / 16mm / 4mm

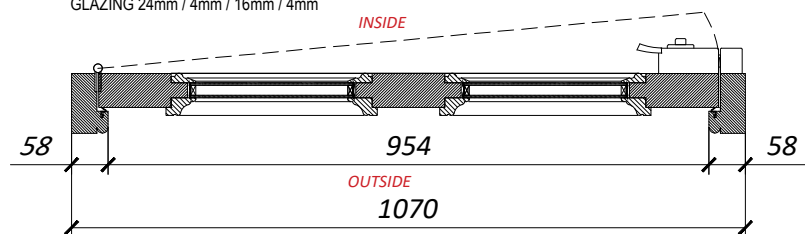

PLAN C

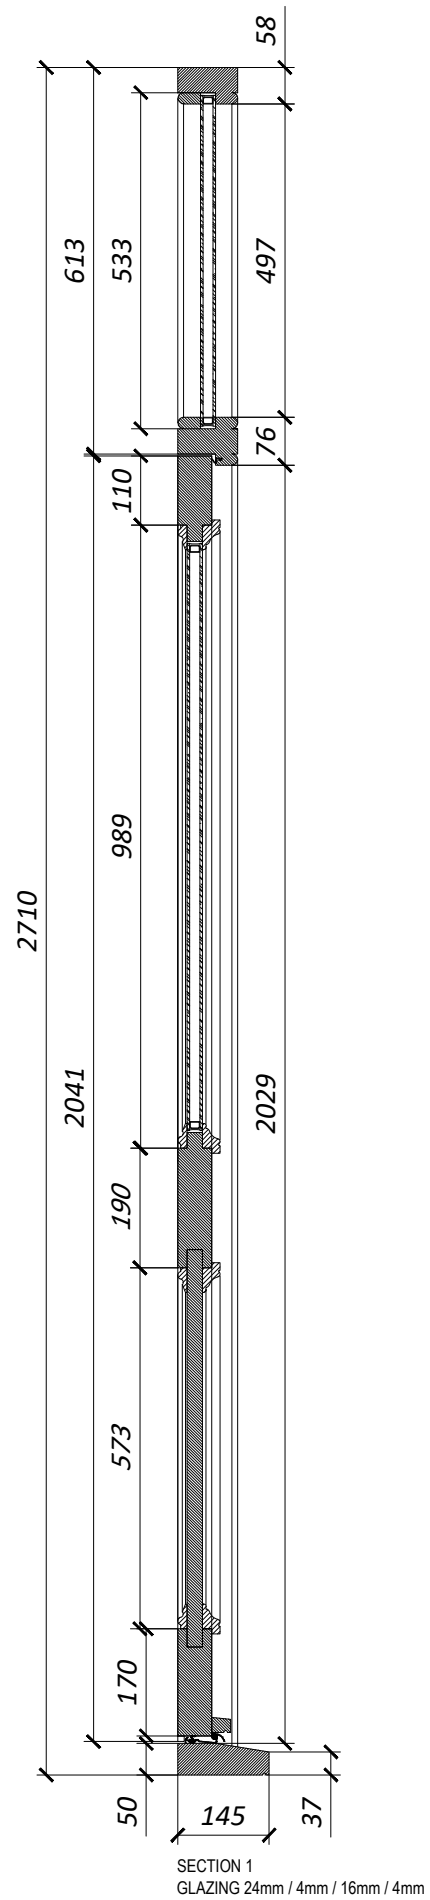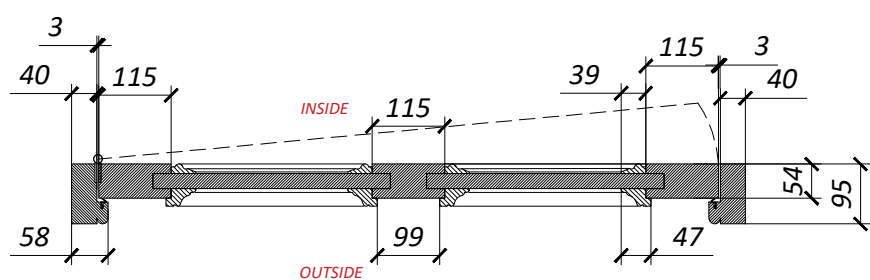

TIMBER SPEC	HARD WOOD / LAMINATED MERANTI
PAINT	RAL 9016
GLASS	6.4 MM / 12 MM / 6.4 MM LAMINATED, FROSTED
SYSTEM	BUTT HINGES, ERA - SET OF TWO LOCKS NIGHTLATCH AND DEADLOCK
INTERNAL SILL	NO
EXTERNAL SILL	YES
ARCHITRAVES	NO
FURNITURE	SATIN CHROME / LETTER BOX
RESTRICTORS	NO
TRICKLE VENT	NO

Project	277 HIGH ROAD HARINGEY N15 4RR	Revision	0	Scale	1:12
Title	FRONT DOOR		Date	23/06/26	No 1 / 1