





Front elevation




Rear elevation

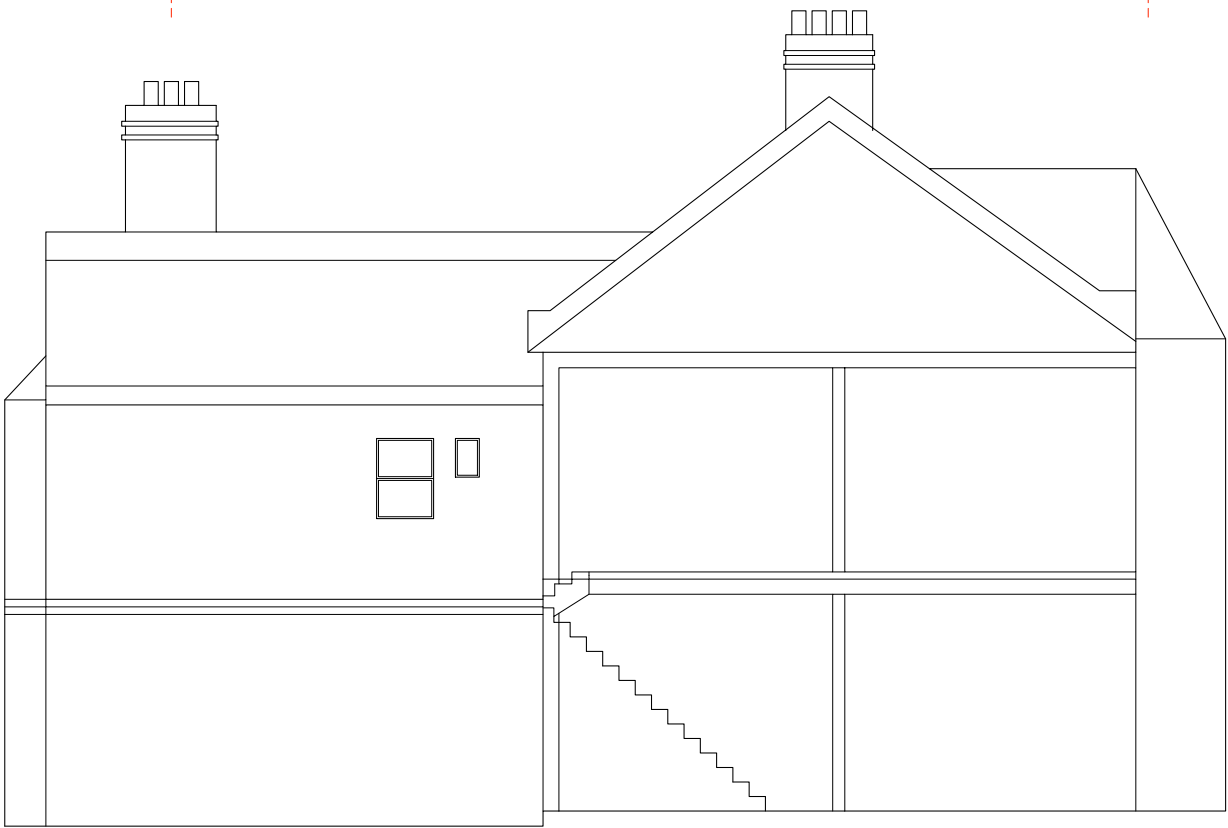


Section

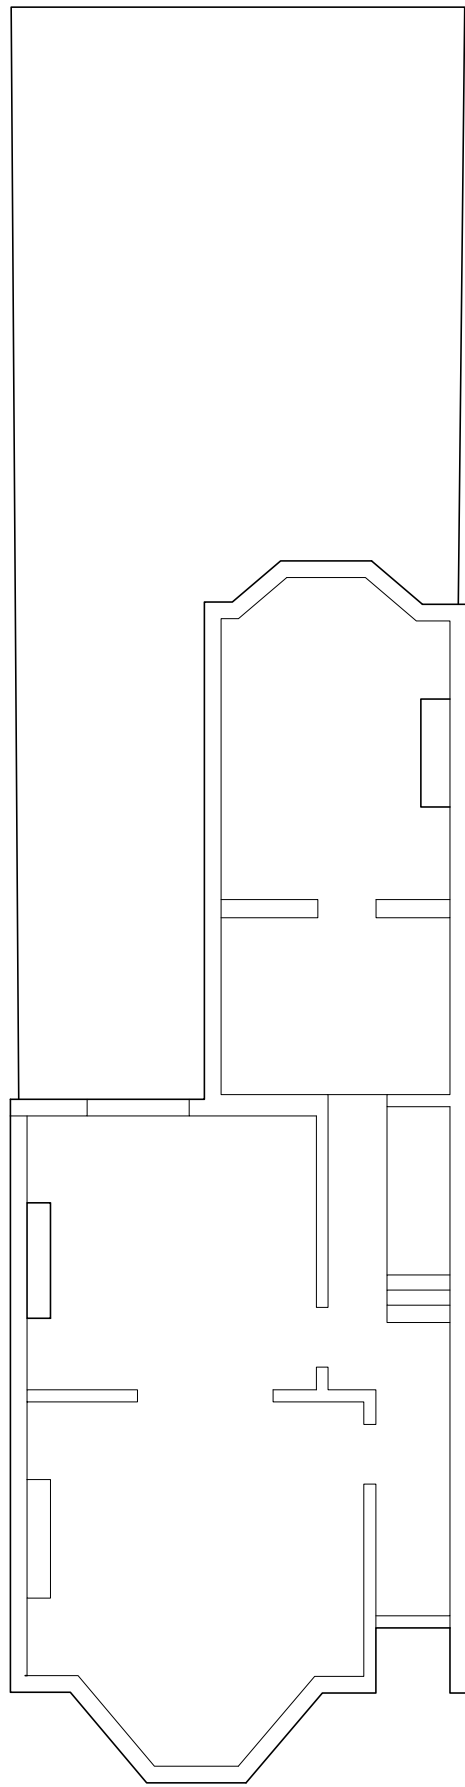

Ground floor

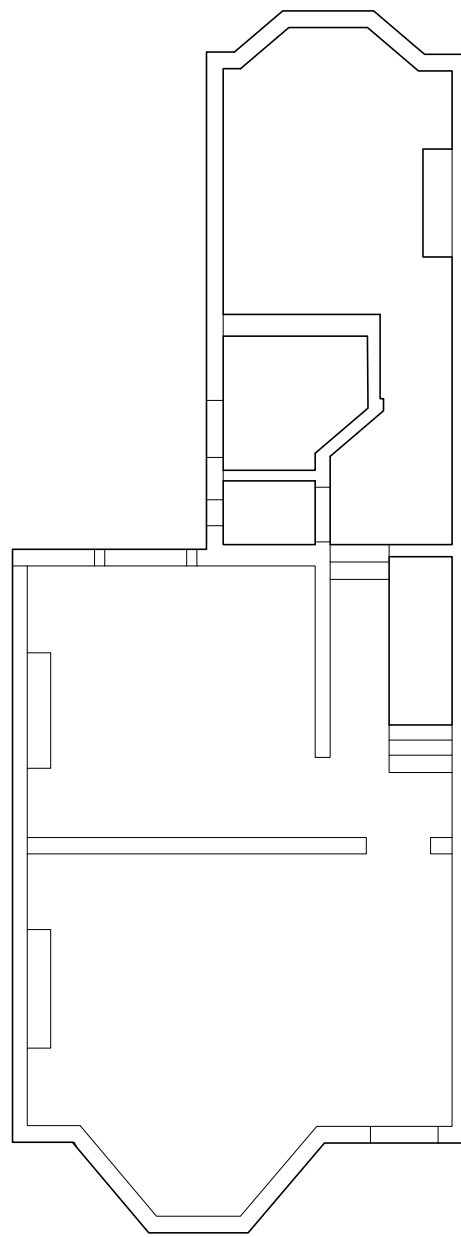


First floor

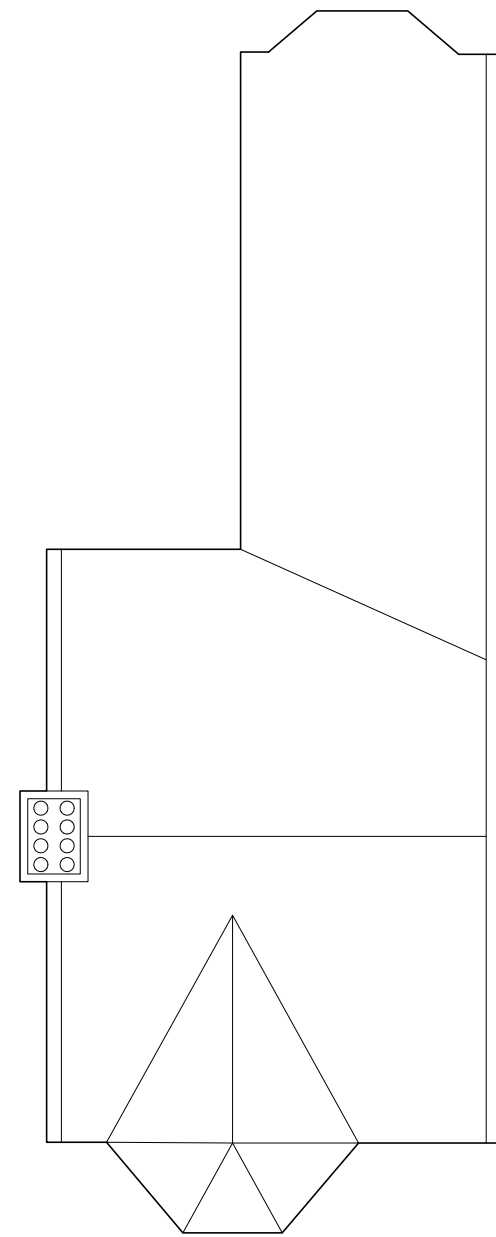


Roof

0m 1m 2m 3m 4m 5m

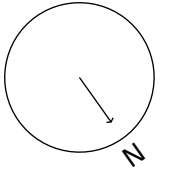




Front elevation

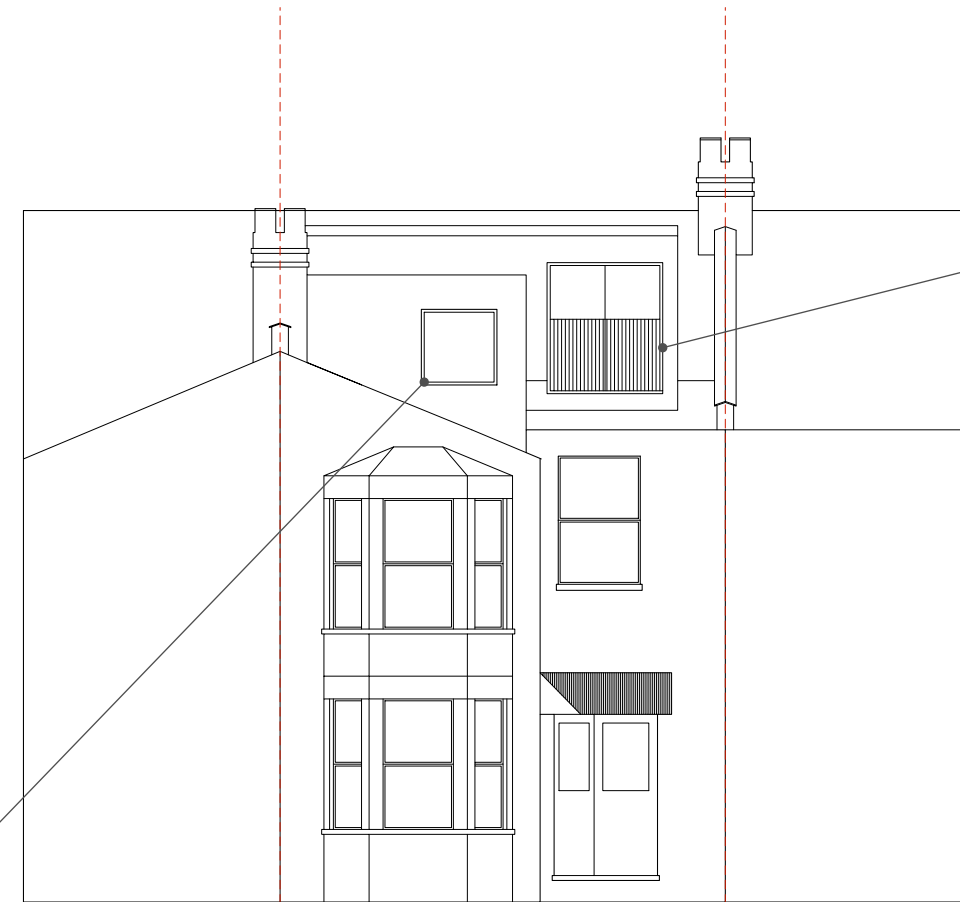

Rear elevation

Juliette balcony,
Black, with black
Aluminium sliding door/window

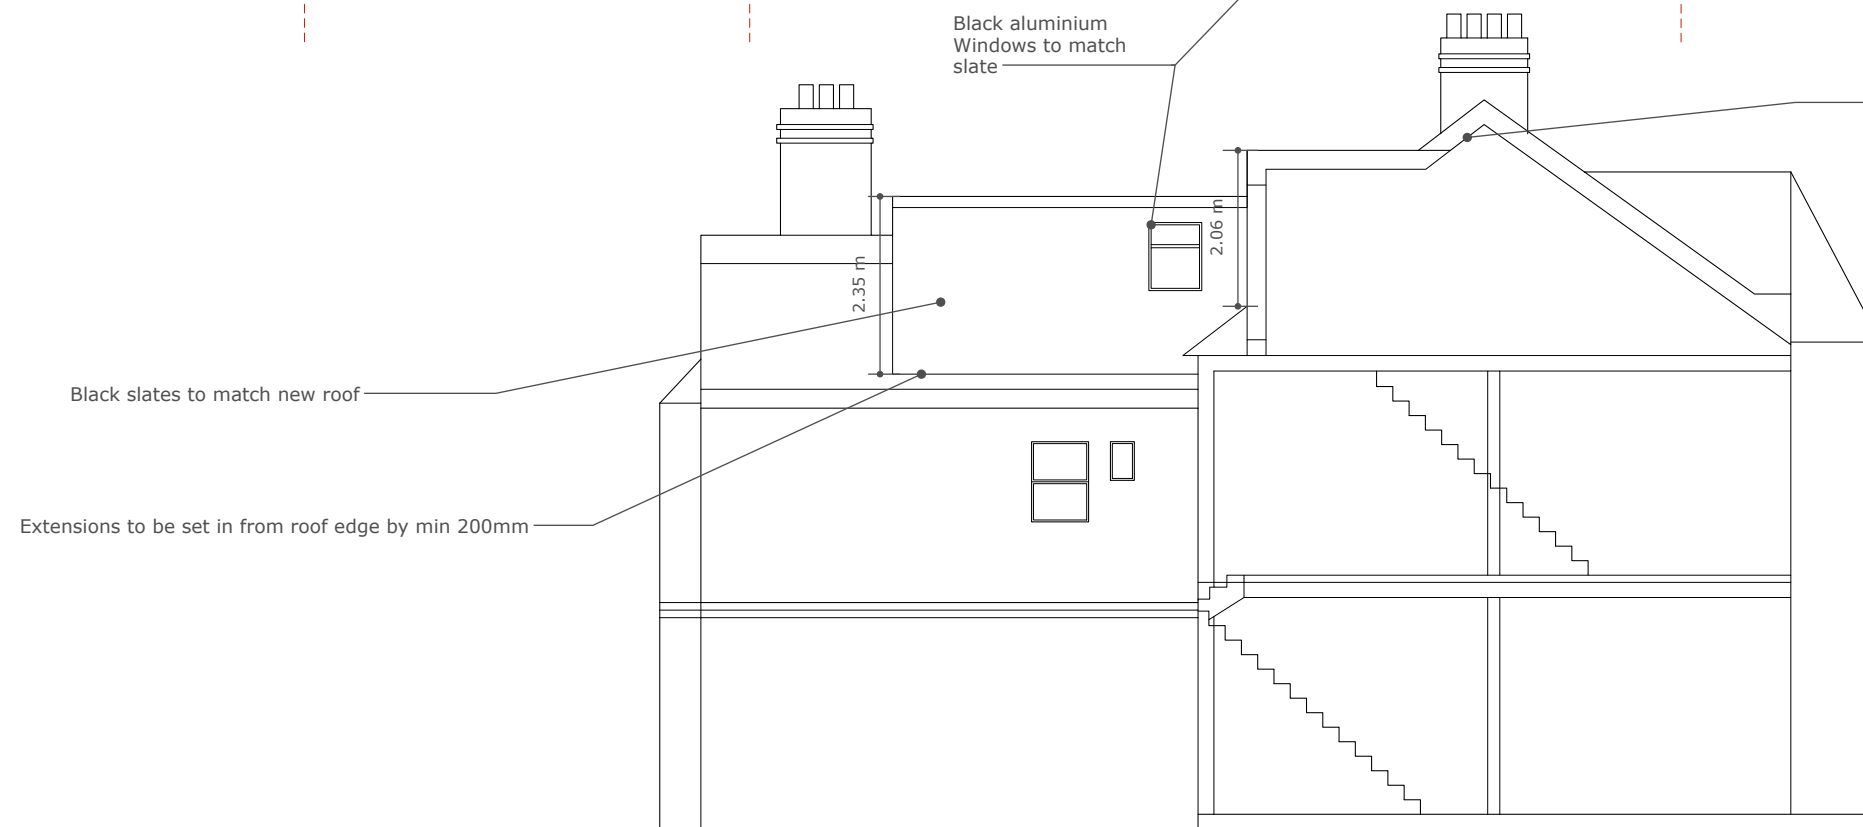




Rear section

Flat roof below ridge line



Black slates to match new roof




Extensions to be set in from roof edge by min 200mm

Black aluminium
Windows to match
slate

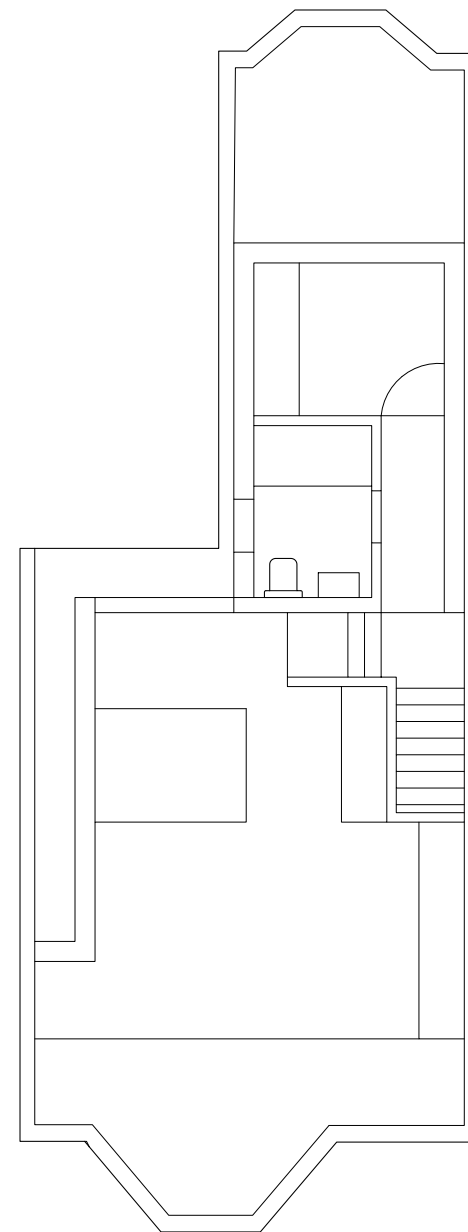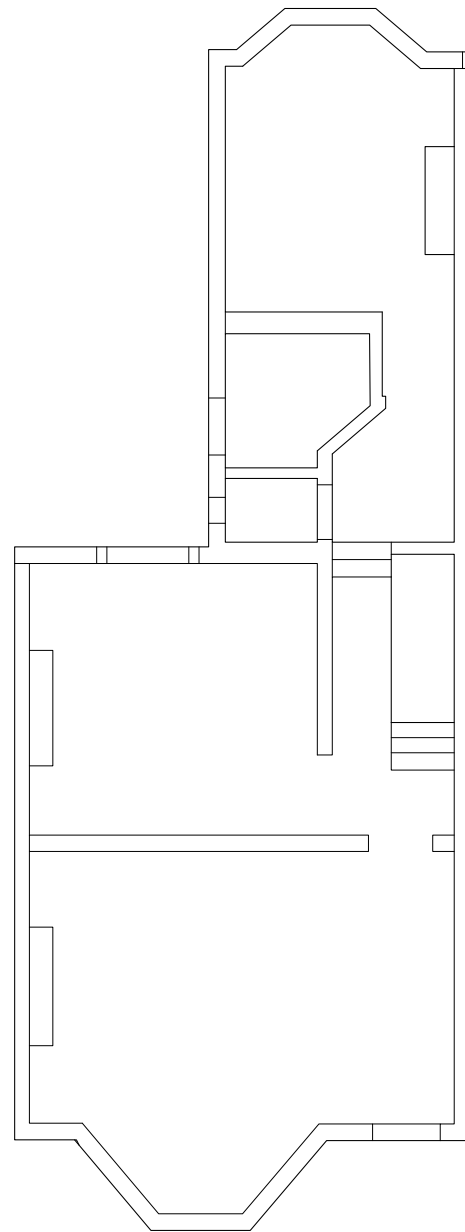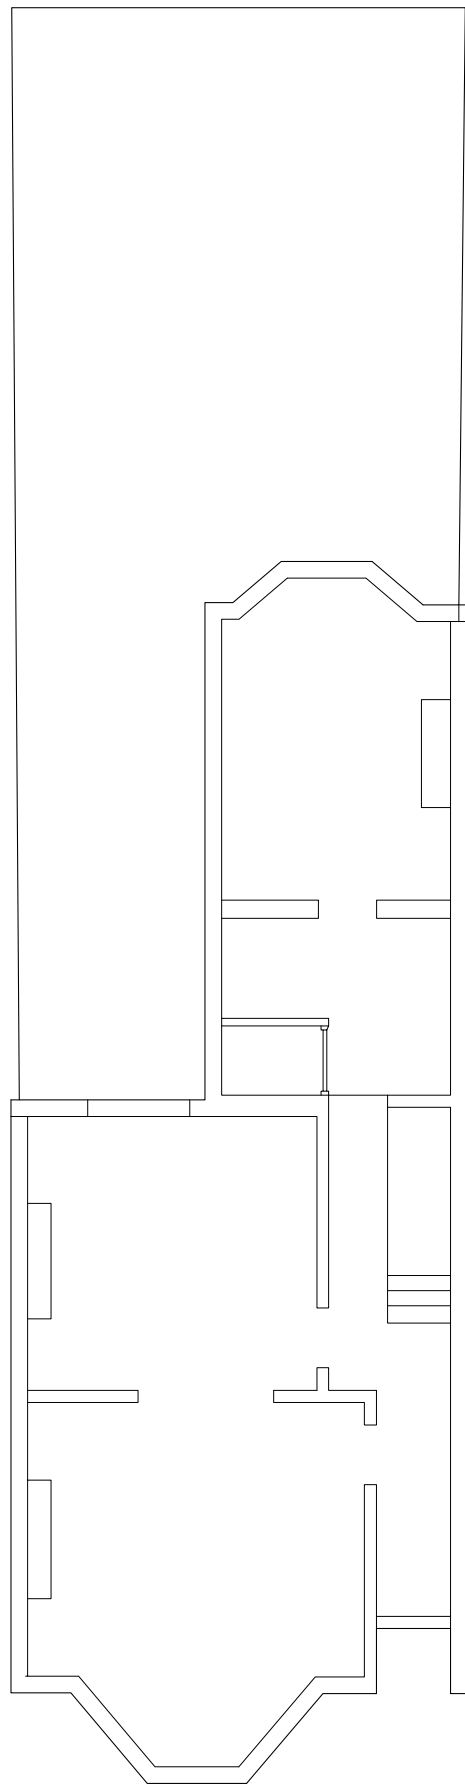

0m 1m 2m 3m 4m 5m

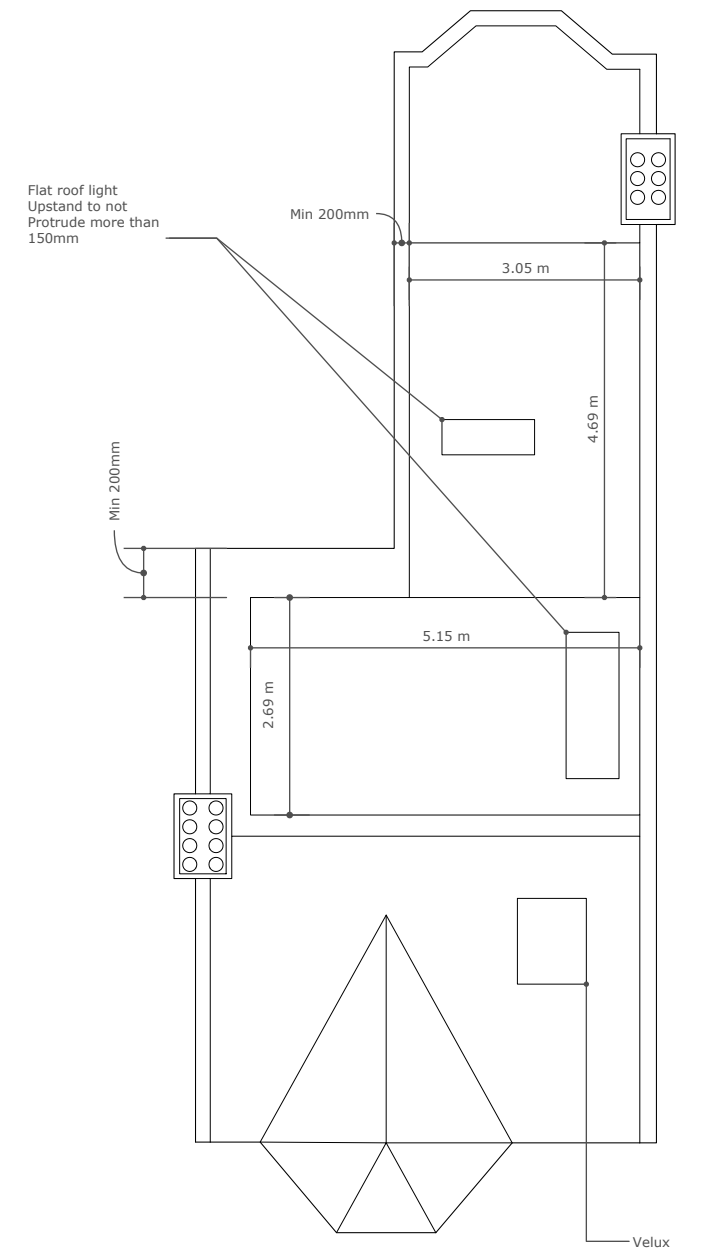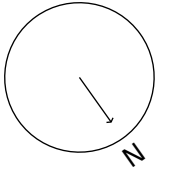

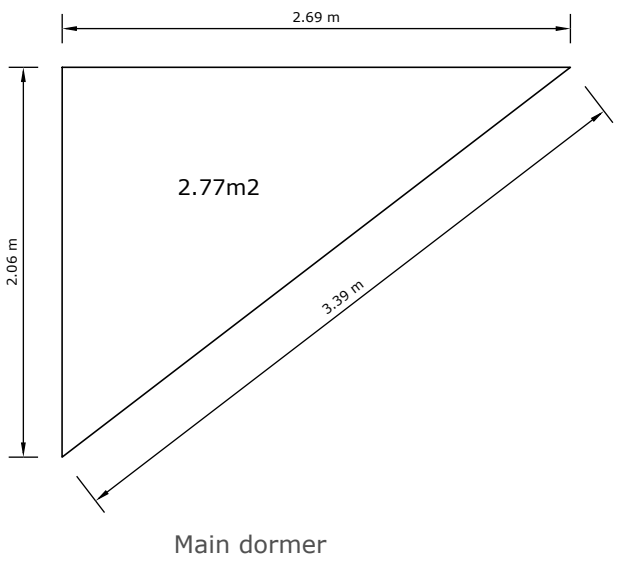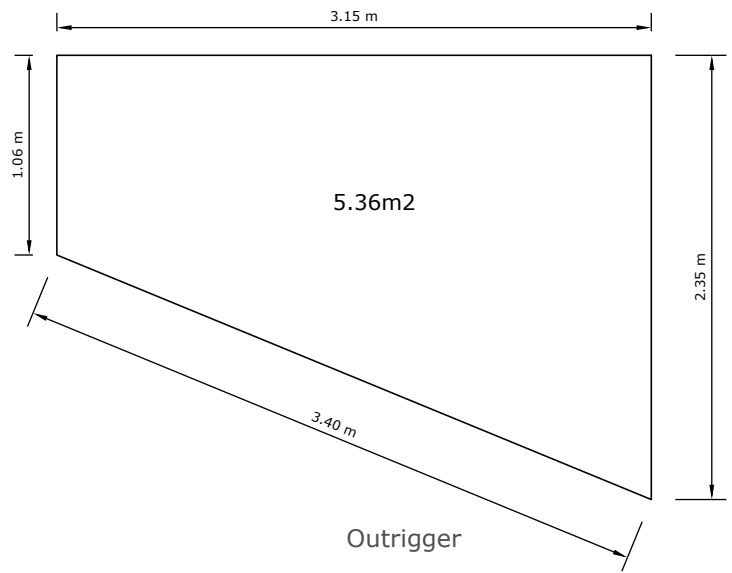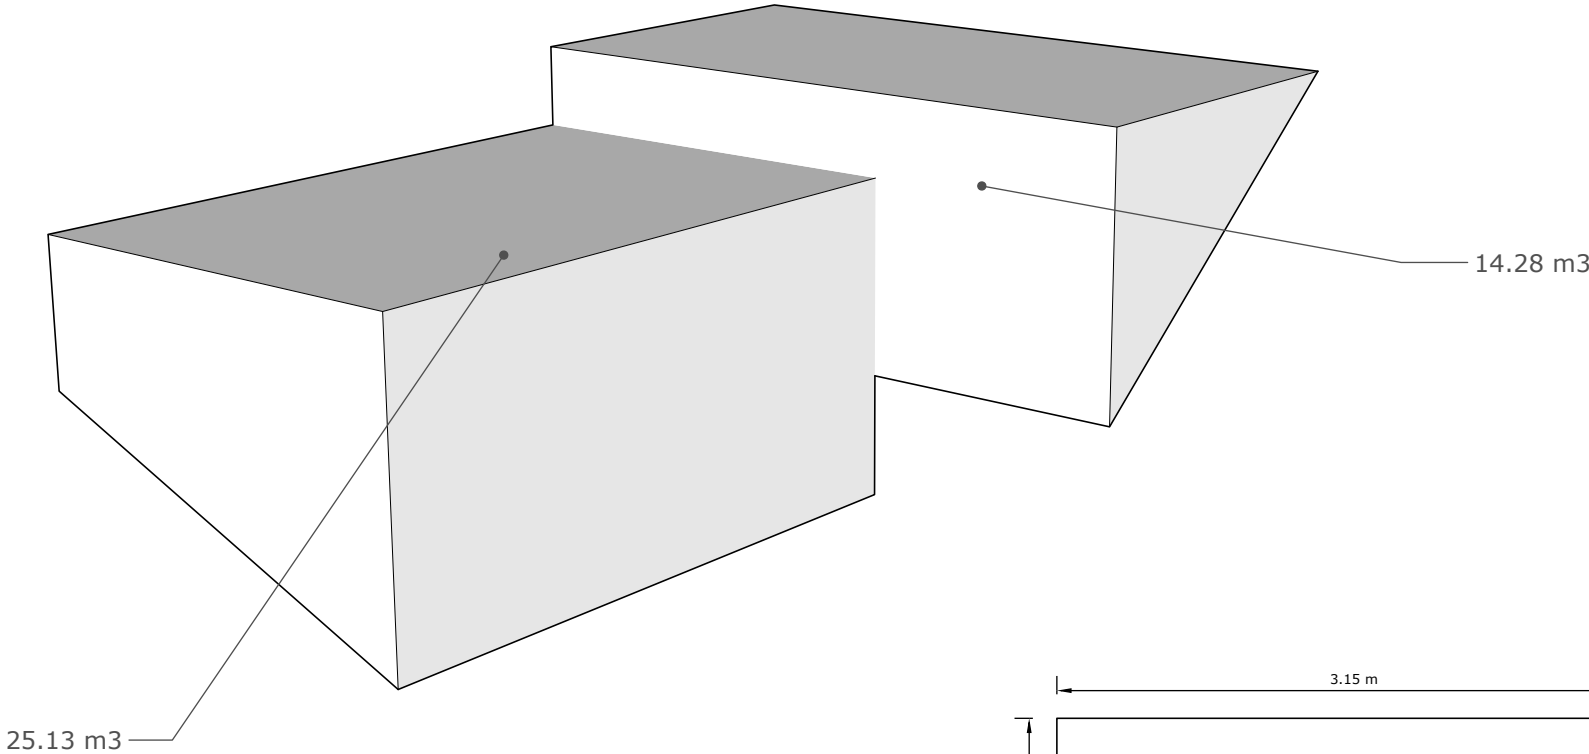

Main Dormer = 14.28 m3
Outrigger = 25.13 m3
Total = 39.41 m3

