




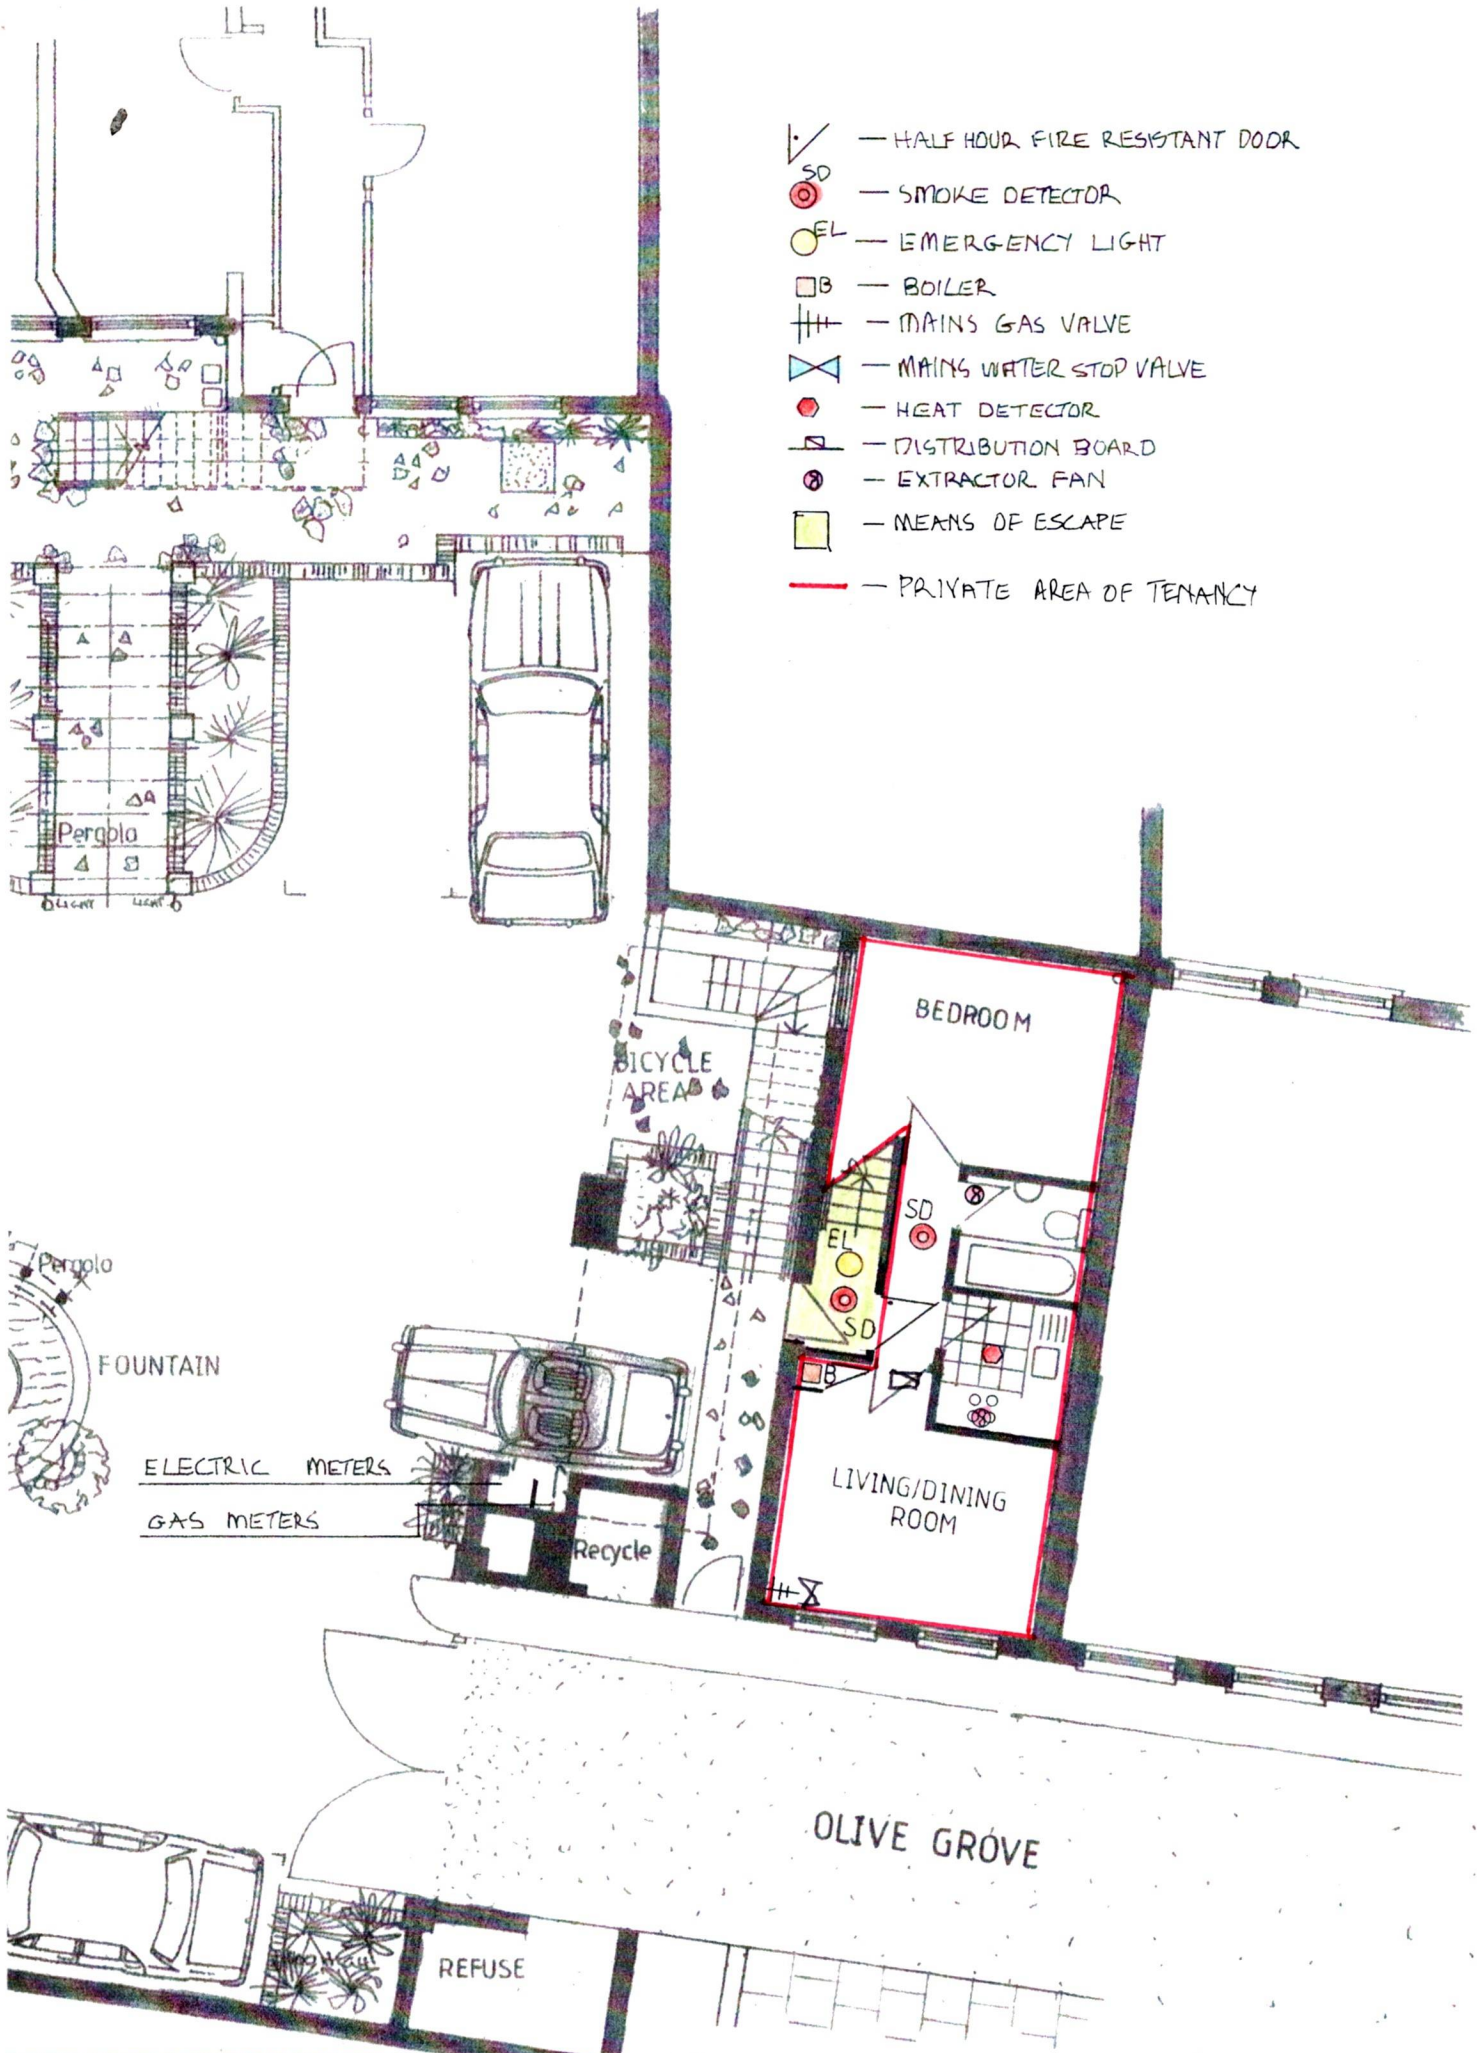

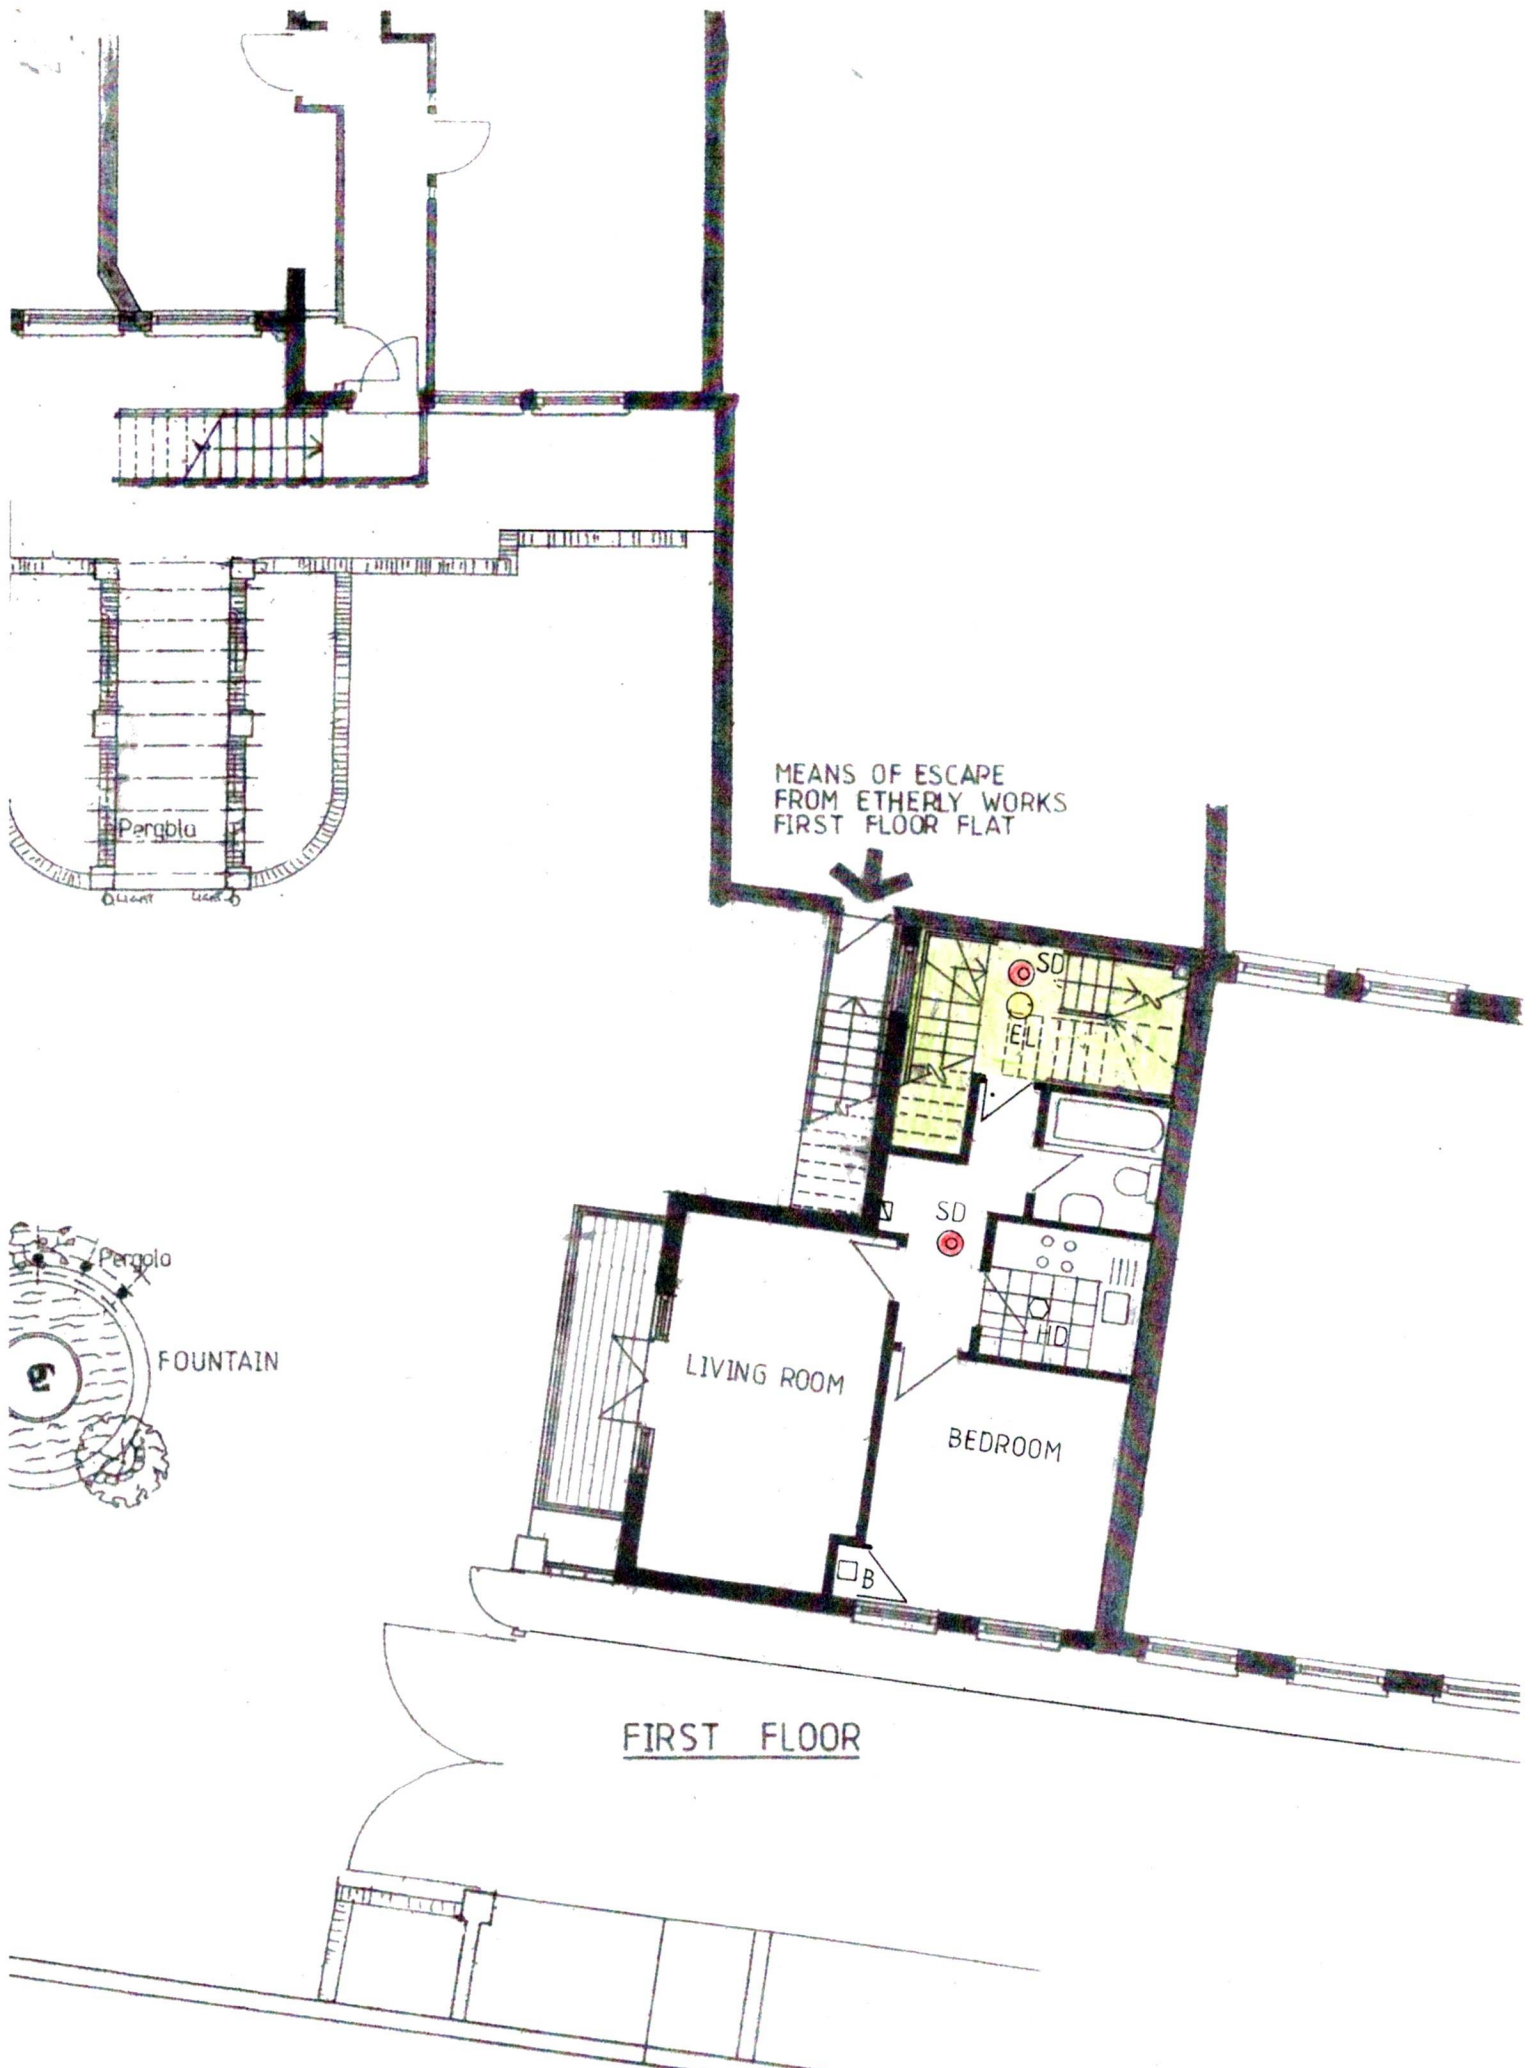

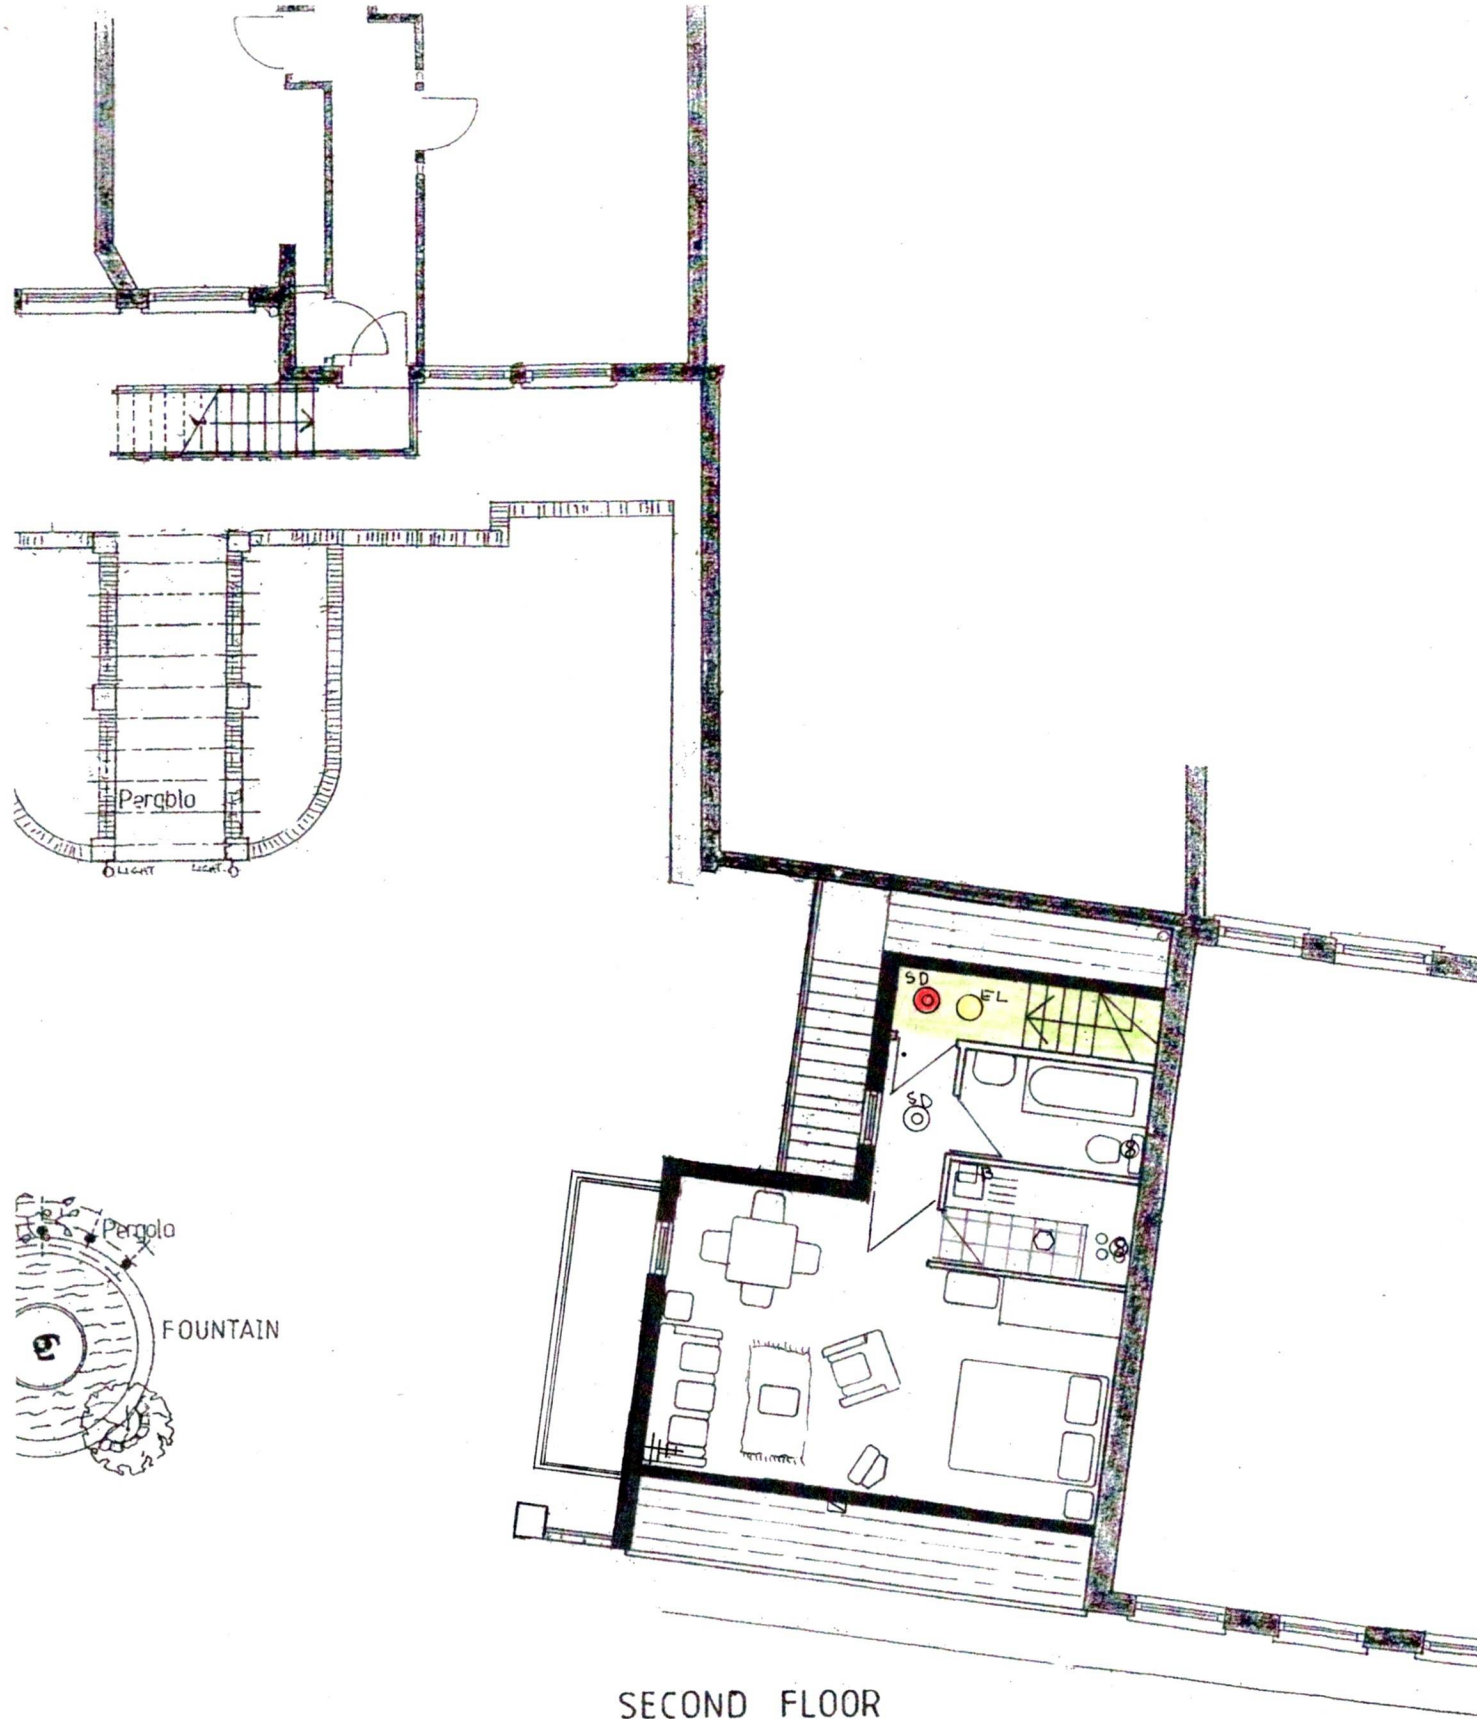

SECOND FLOOR