




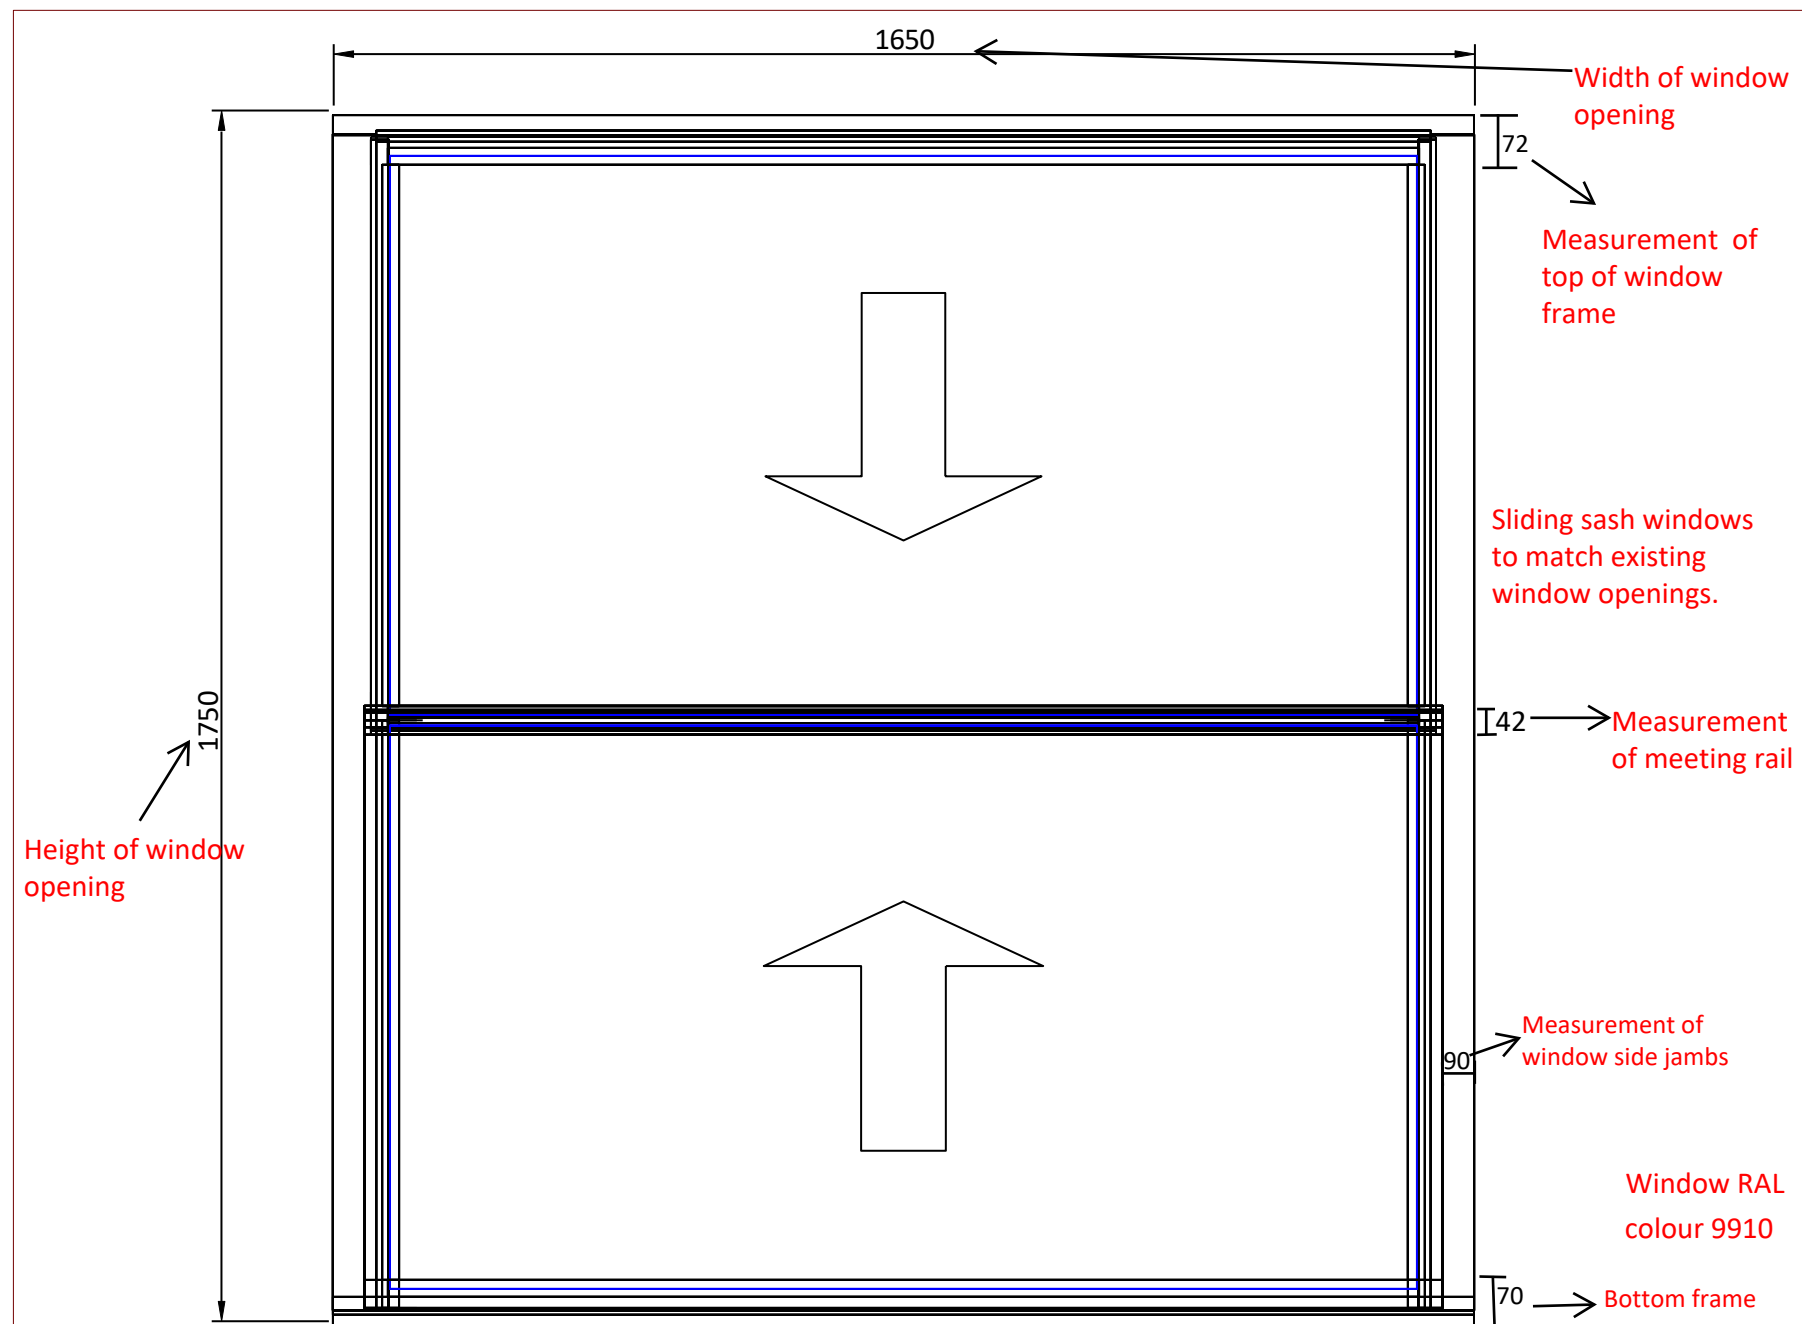

Viewed from outside

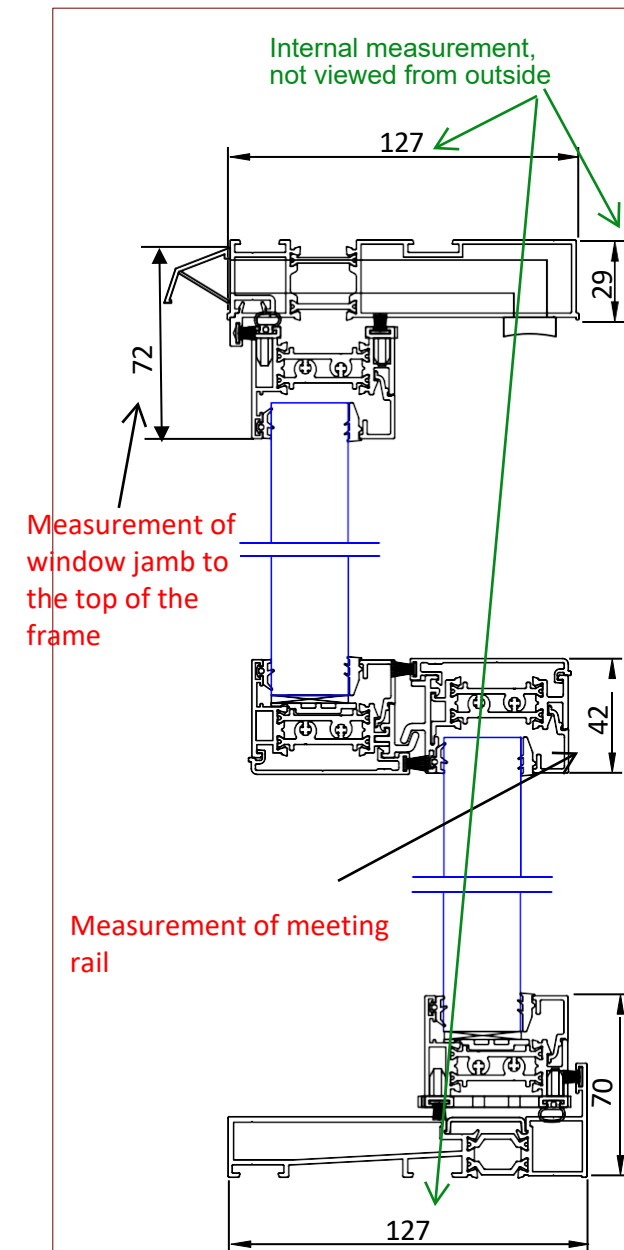

Frame dimensions have been matched to the existing windows, ensuring the overall appearance remains consistent with the existing.

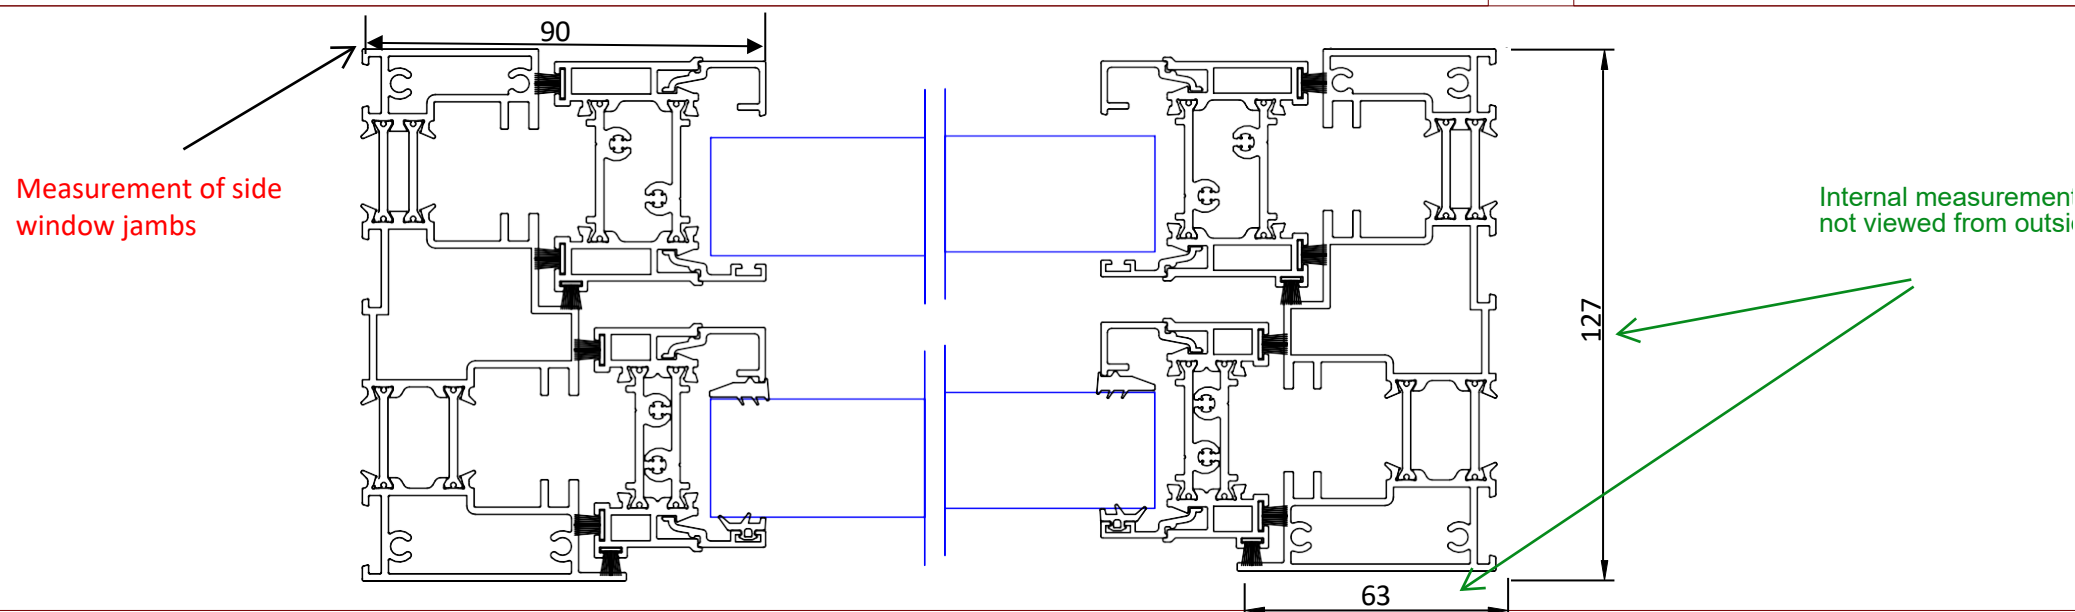

<<<<FULL WIDTH CUT THROUGH - CUT B>>>>

SIZES PROVIDED BY CUSTOMER

Quantity:

External finish: White
Internal finish: White

Framework:	Smart
------------	-------

Doors:

Locking:

Cylinder:

Closer:

Handles:

Hinges:

Trickle Vent:

Cill:

Windows:	Smart VS 600
----------	--------------

Handle:	Lift handles - White
---------	----------------------

Hinge type: Spring Balance

Restrict

Trickle Vent: Sightline 400 - White

Cill:	Within frame
-------	--------------

Glazing Type 1: 28mm unit

External pane: 4mm Clear toughened

External panel:	4mm clear toughened
Cavity:	20mm Argon filled

Internal pane: 4mm Clear tough low 'e'

Fabrication instructions

Drainage	Across frame
Glazing	Internally glazed
Lock height	
Handle height	

[illegible]

4 Aluminium Ltd
Unit 7 Stapledon Road
Orton Southgate
Peterborough
PE2 6TB

4 Aluminium

CONTRACT No.:- C1

CLIENT:- 0

PROJECT:- Highgate

TITLE:-	Proposed Window Type 1
---------	------------------------

DRG No: C1 -001

