



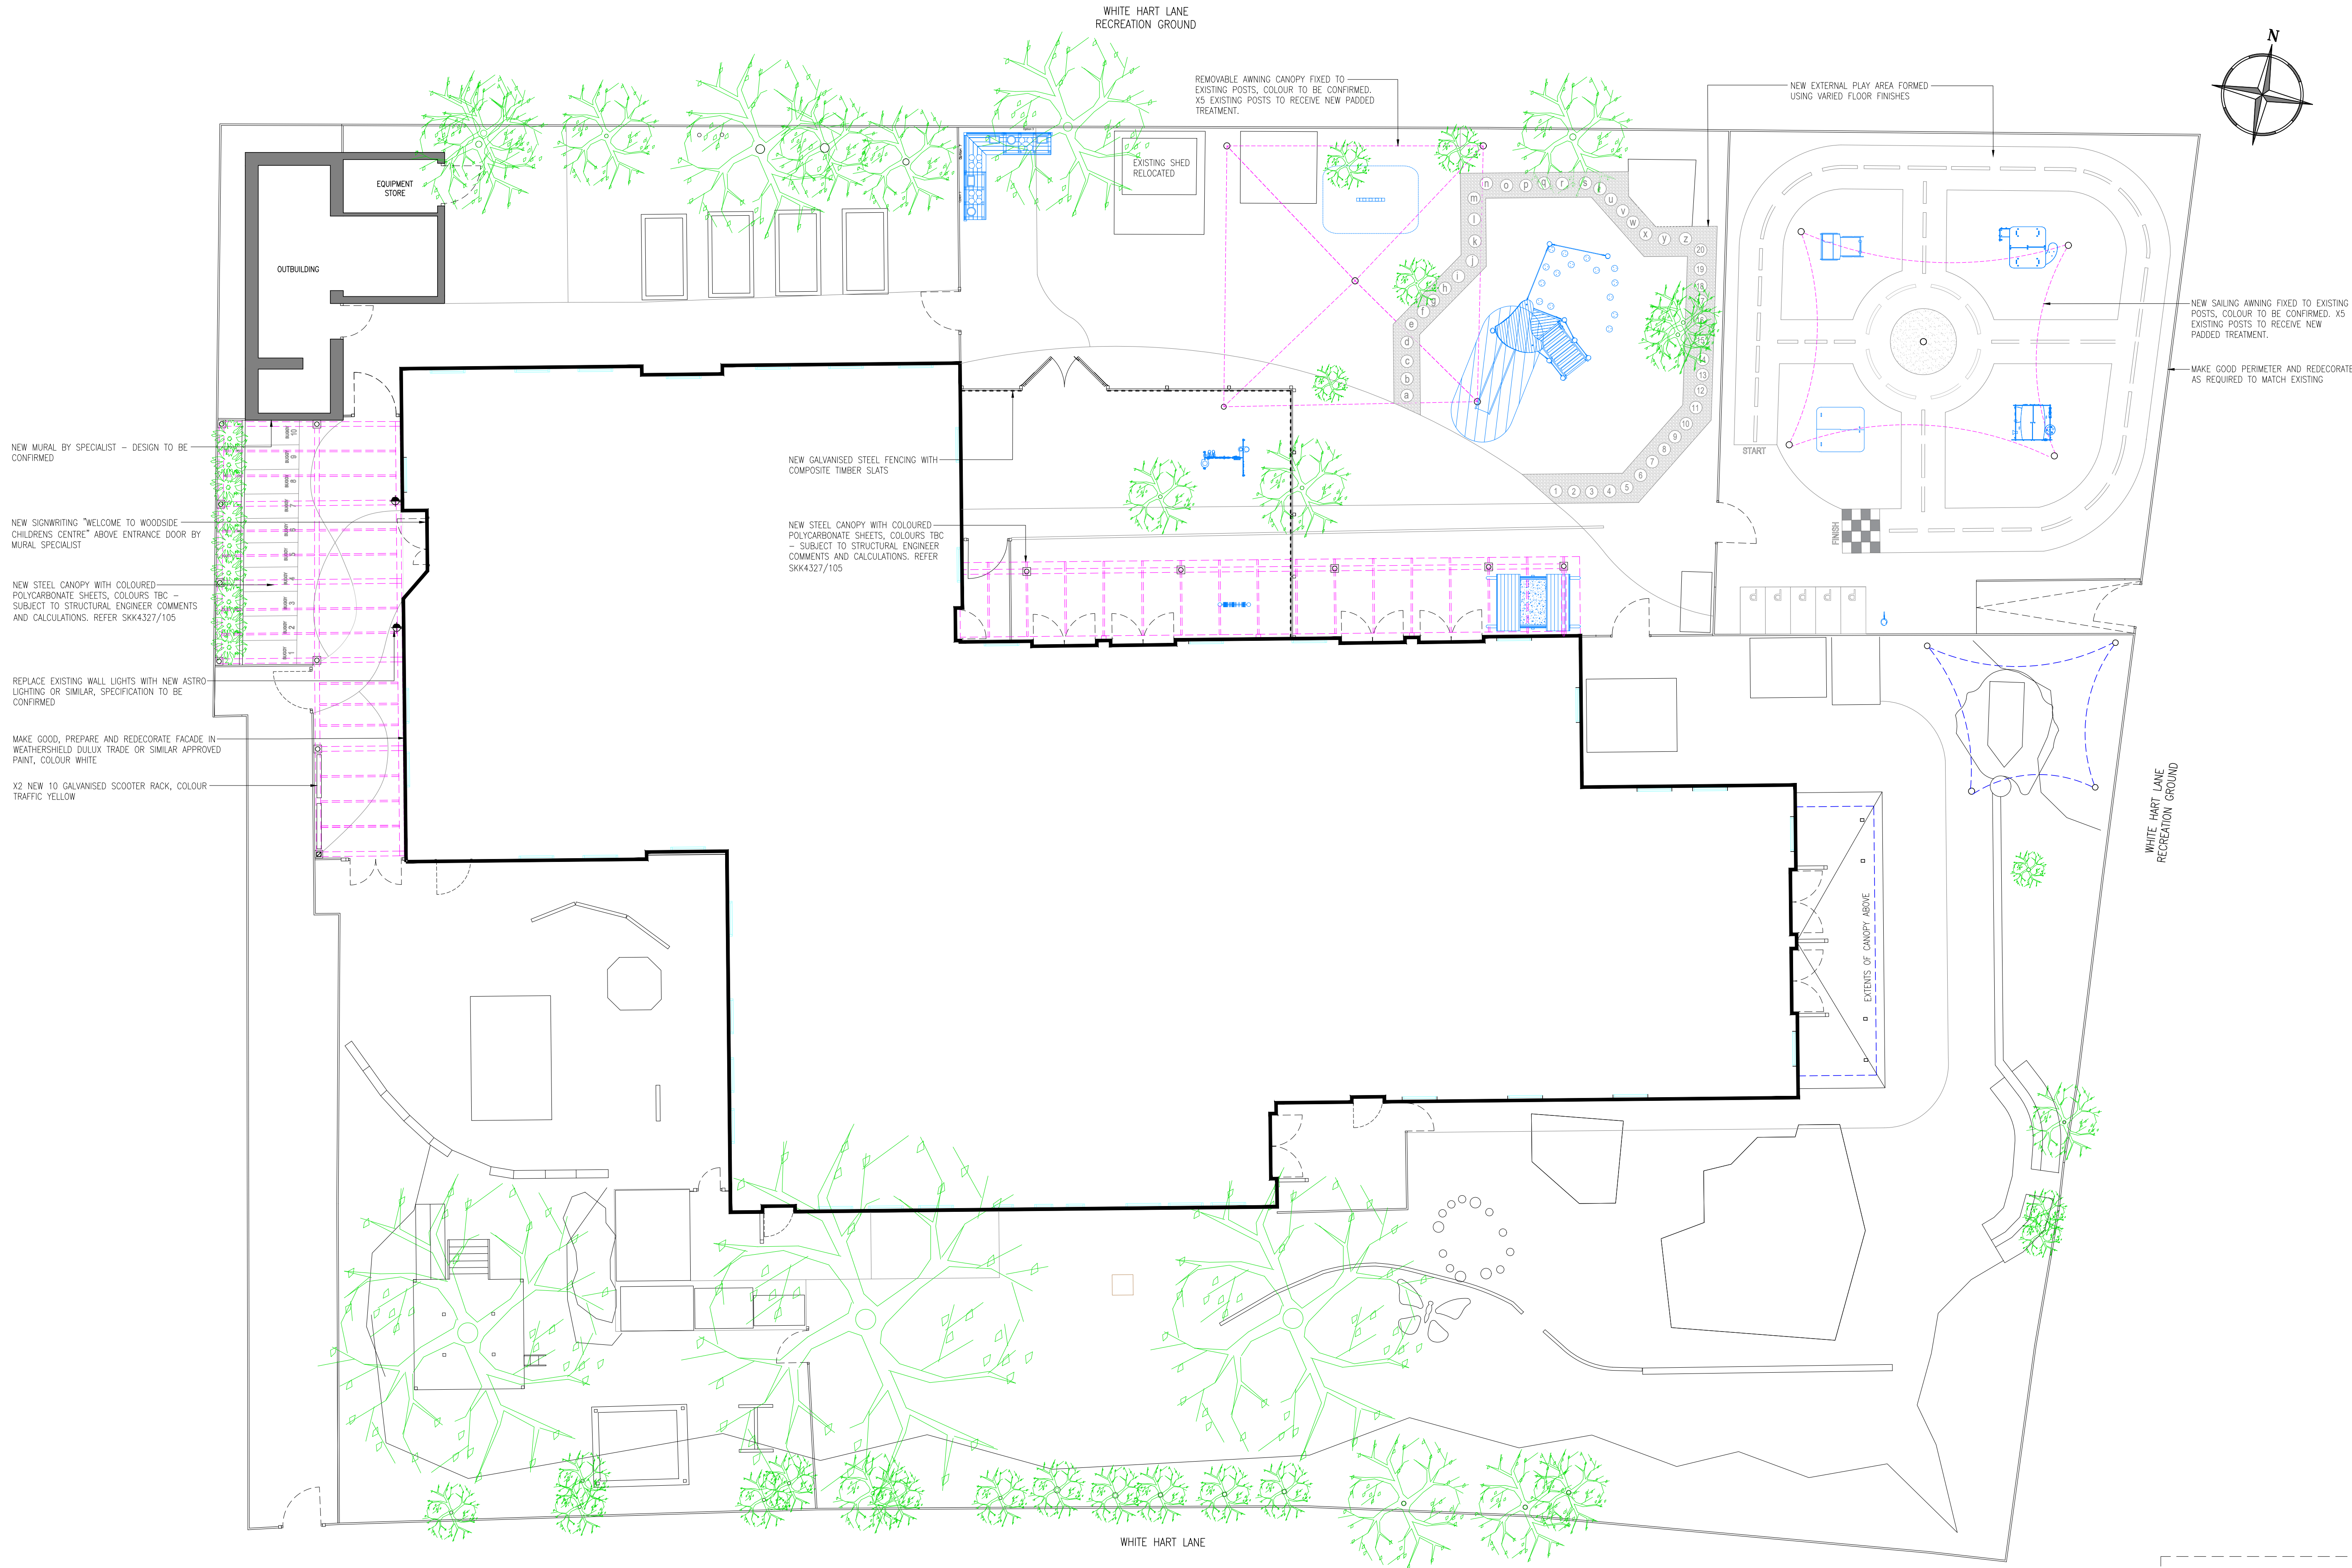

- NEW MURAL BY SPECIALIST - DESIGN TO BE CONFIRMED
- NEW SIGNWRITING "WELCOME TO WOODSIDE CHILDRENS CENTRE" ABOVE ENTRANCE DOOR BY MURAL SPECIALIST
- NEW STEEL CANOPY WITH COLOURED POLYCARBONATE SHEETS, COLOURS TBC - SUBJECT TO STRUCTURAL ENGINEER COMMENTS AND CALCULATIONS. REFER SKK4327/105
- REPLACE EXISTING WALL LIGHTS WITH NEW ASTRO LIGHTING OR SIMILAR, SPECIFICATION TO BE CONFIRMED
- MAKE GOOD, PREPARE AND REDECORATE FACADE IN WEATHERSHIELD DULUX TRADE OR SIMILAR APPROVED PAINT, COLOUR WHITE
- X2 NEW 10 GALVANISED SCOOTER RACK, COLOUR TRAFFIC YELLOW

KEY	
	EXISTING COVERED AREA
	NEW COVERED AREA
	NEW PLAYGROUND EQUIPMENT

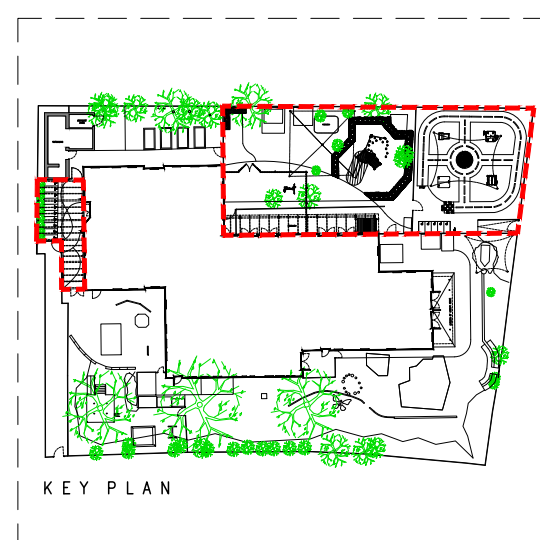

REV	A	28/05/28	ISSUED FOR INFORMATION	IS
DATE			PURPOSE	DRAWN
CLIENT	HARINGEY COUNCIL			
PROJECT	WOODSIDE CHILDRENS CENTRE, LONDON N22 5UJ			
TITLE	PROPOSED GENERAL ARRANGEMENT PLAN			
REVISION	DWG No.	SKK4315/103	SCALE	1:100 @ A1
A	DATE	JUN 28	DRAWN	IS
			CHECKED	APF

SKK DESIGN
INTERIOR, ARCHITECTURAL & RETAIL DESIGN
NEW MEAD BARN
WICKHAM HALL
HADHAM ROAD
BISHOP'S STORTFORD
CM23 1JG
Tel: 02031 502247
www.senkenken.com