


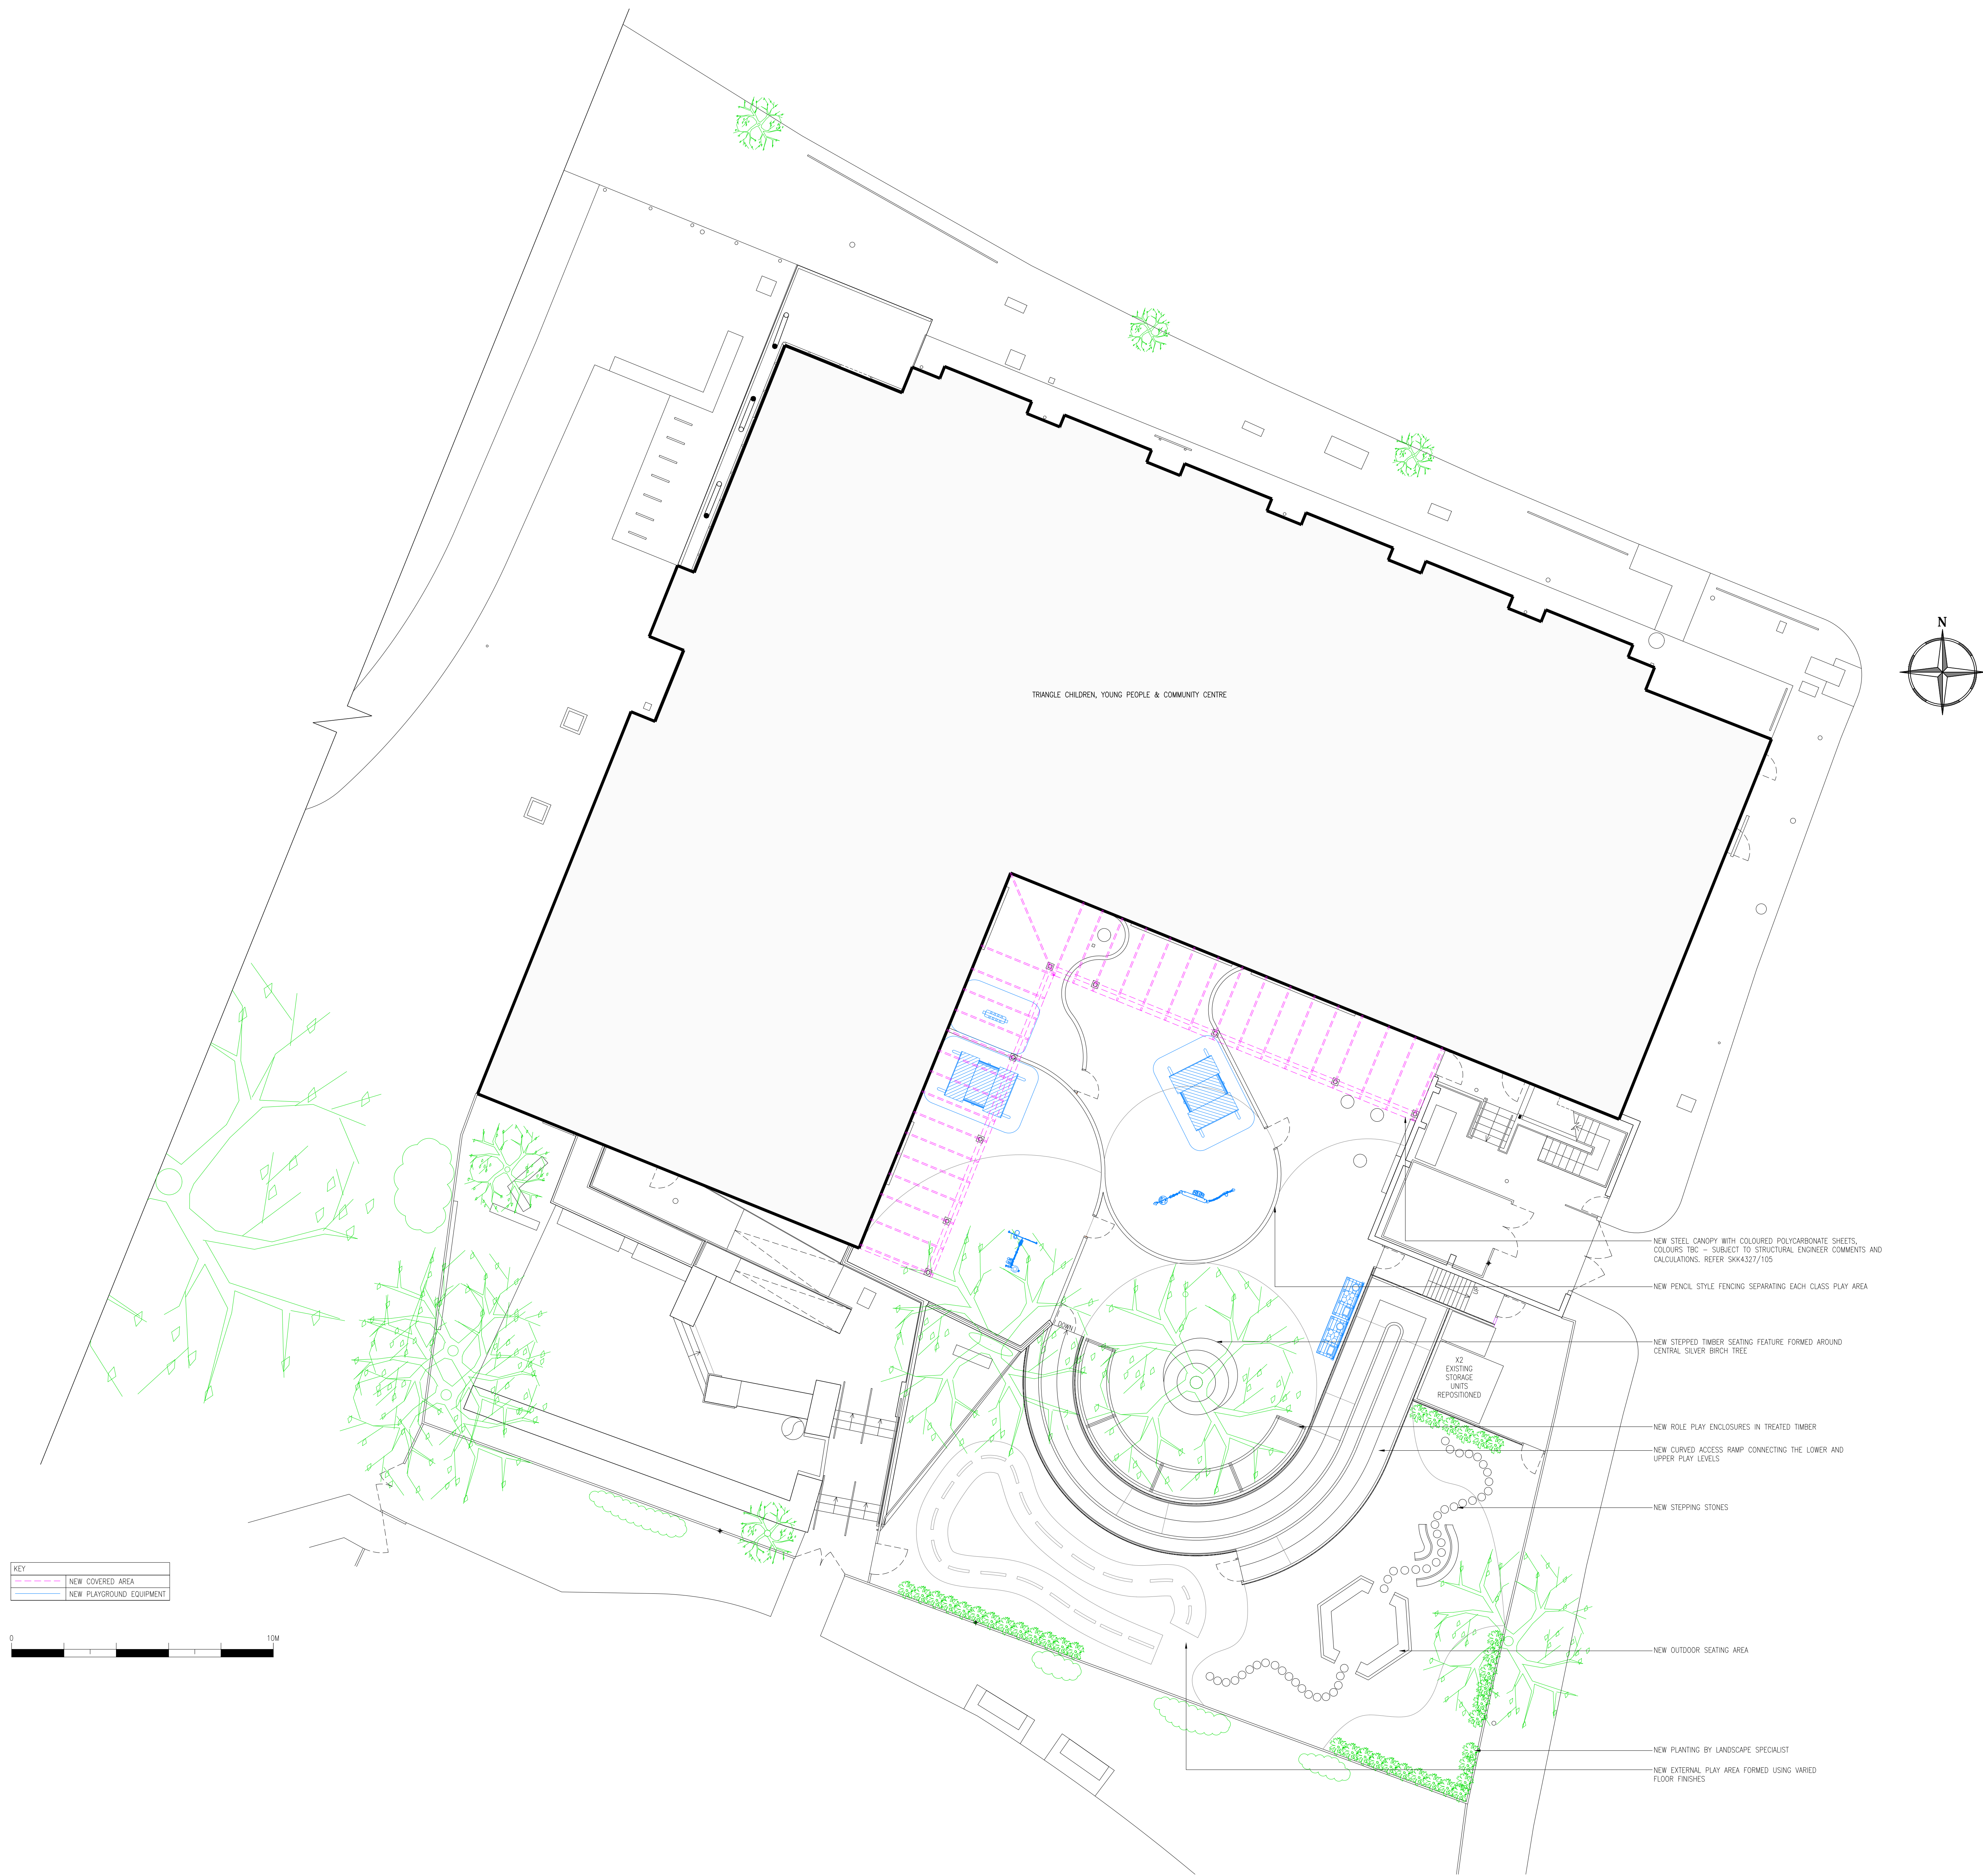

A. DOWNSIDE (ISSUED FOR INFORMATION)			ID
REV	DATE	REVISION	ORIGIN
CLIENT	HARVEY COUNCIL		
PROJECT	TRIANGLE CHILDREN'S CENTRE, LONDON W15 0NU		
TITLE	PROPOSED LANDSCAPE ARRANGEMENT PLAN		
REVISION	10/01/16	SKK4316/103	SCALE 1:100 @ A4
DATE	JUN 16	BY: SKK	CHECKED: SKK

SKK DESIGN

INTERIOR, ARCHITECTURAL & RETAIL DESIGN

NEW AREAS: BARN
WICKHAM HALL
WICKHAM ROAD
BISHOPS STORTFORD
CM23 1JG

Tel: 02031 502247
www.skkdesign.co.uk

