
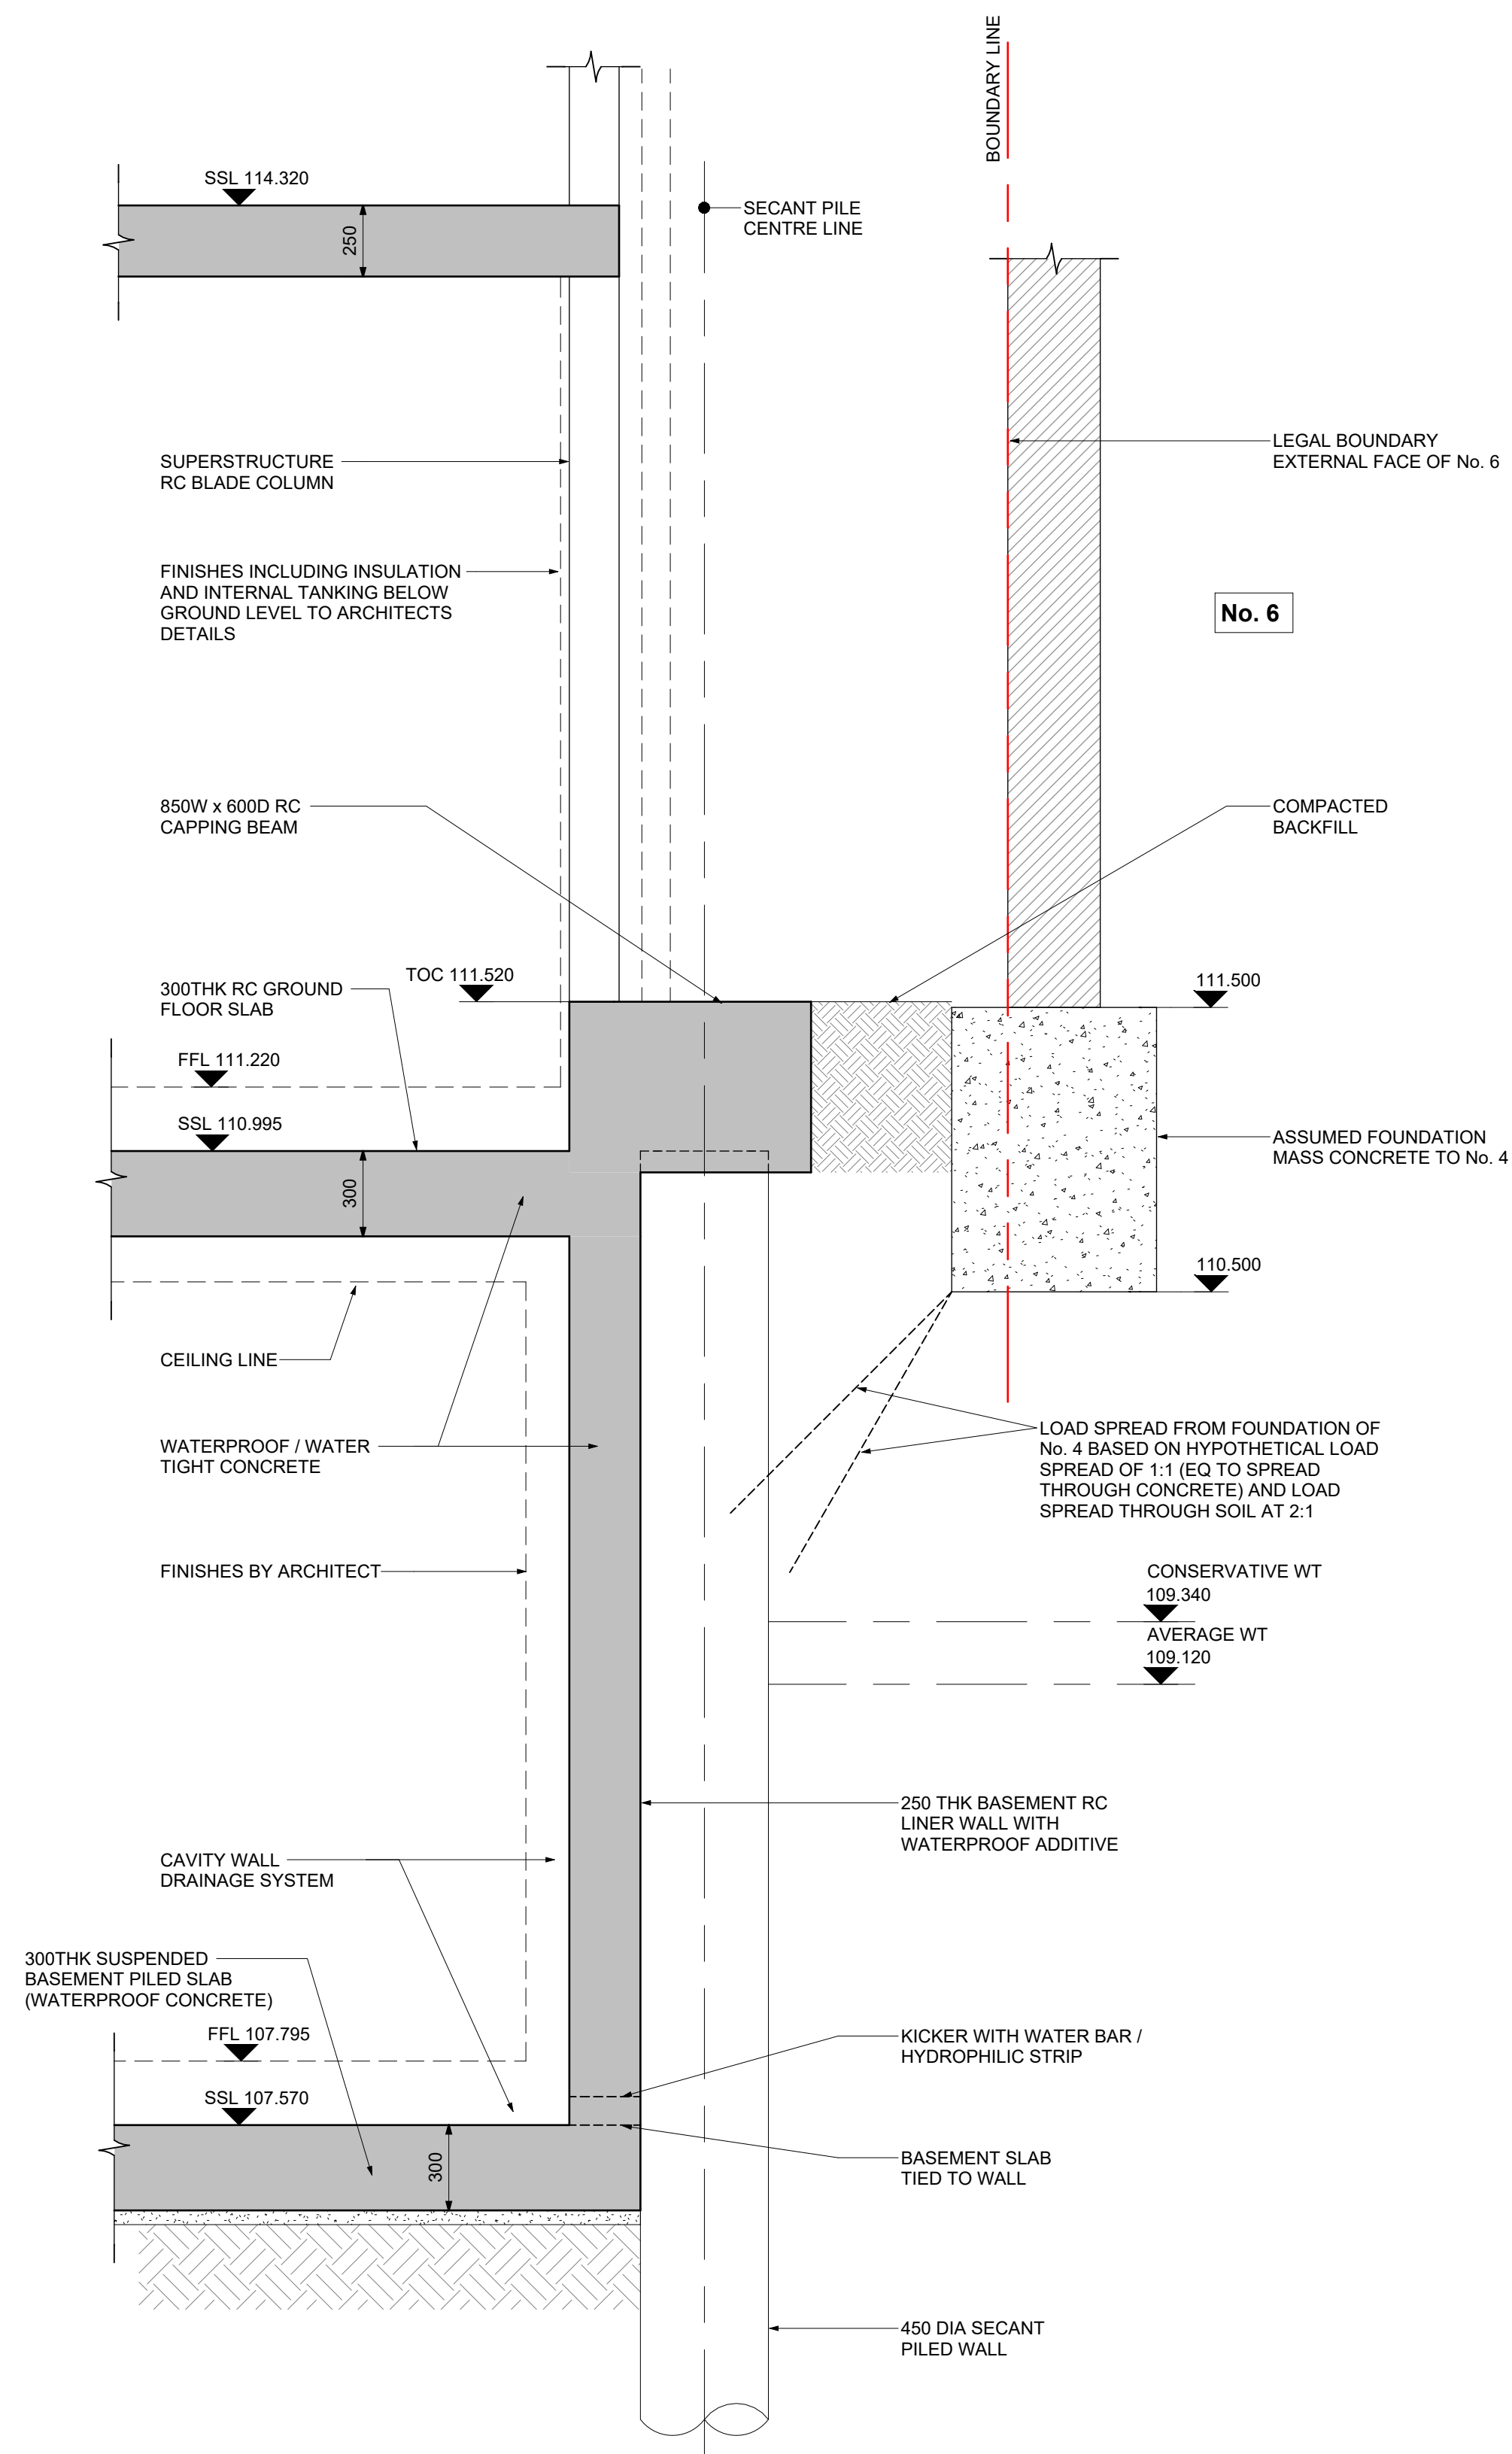


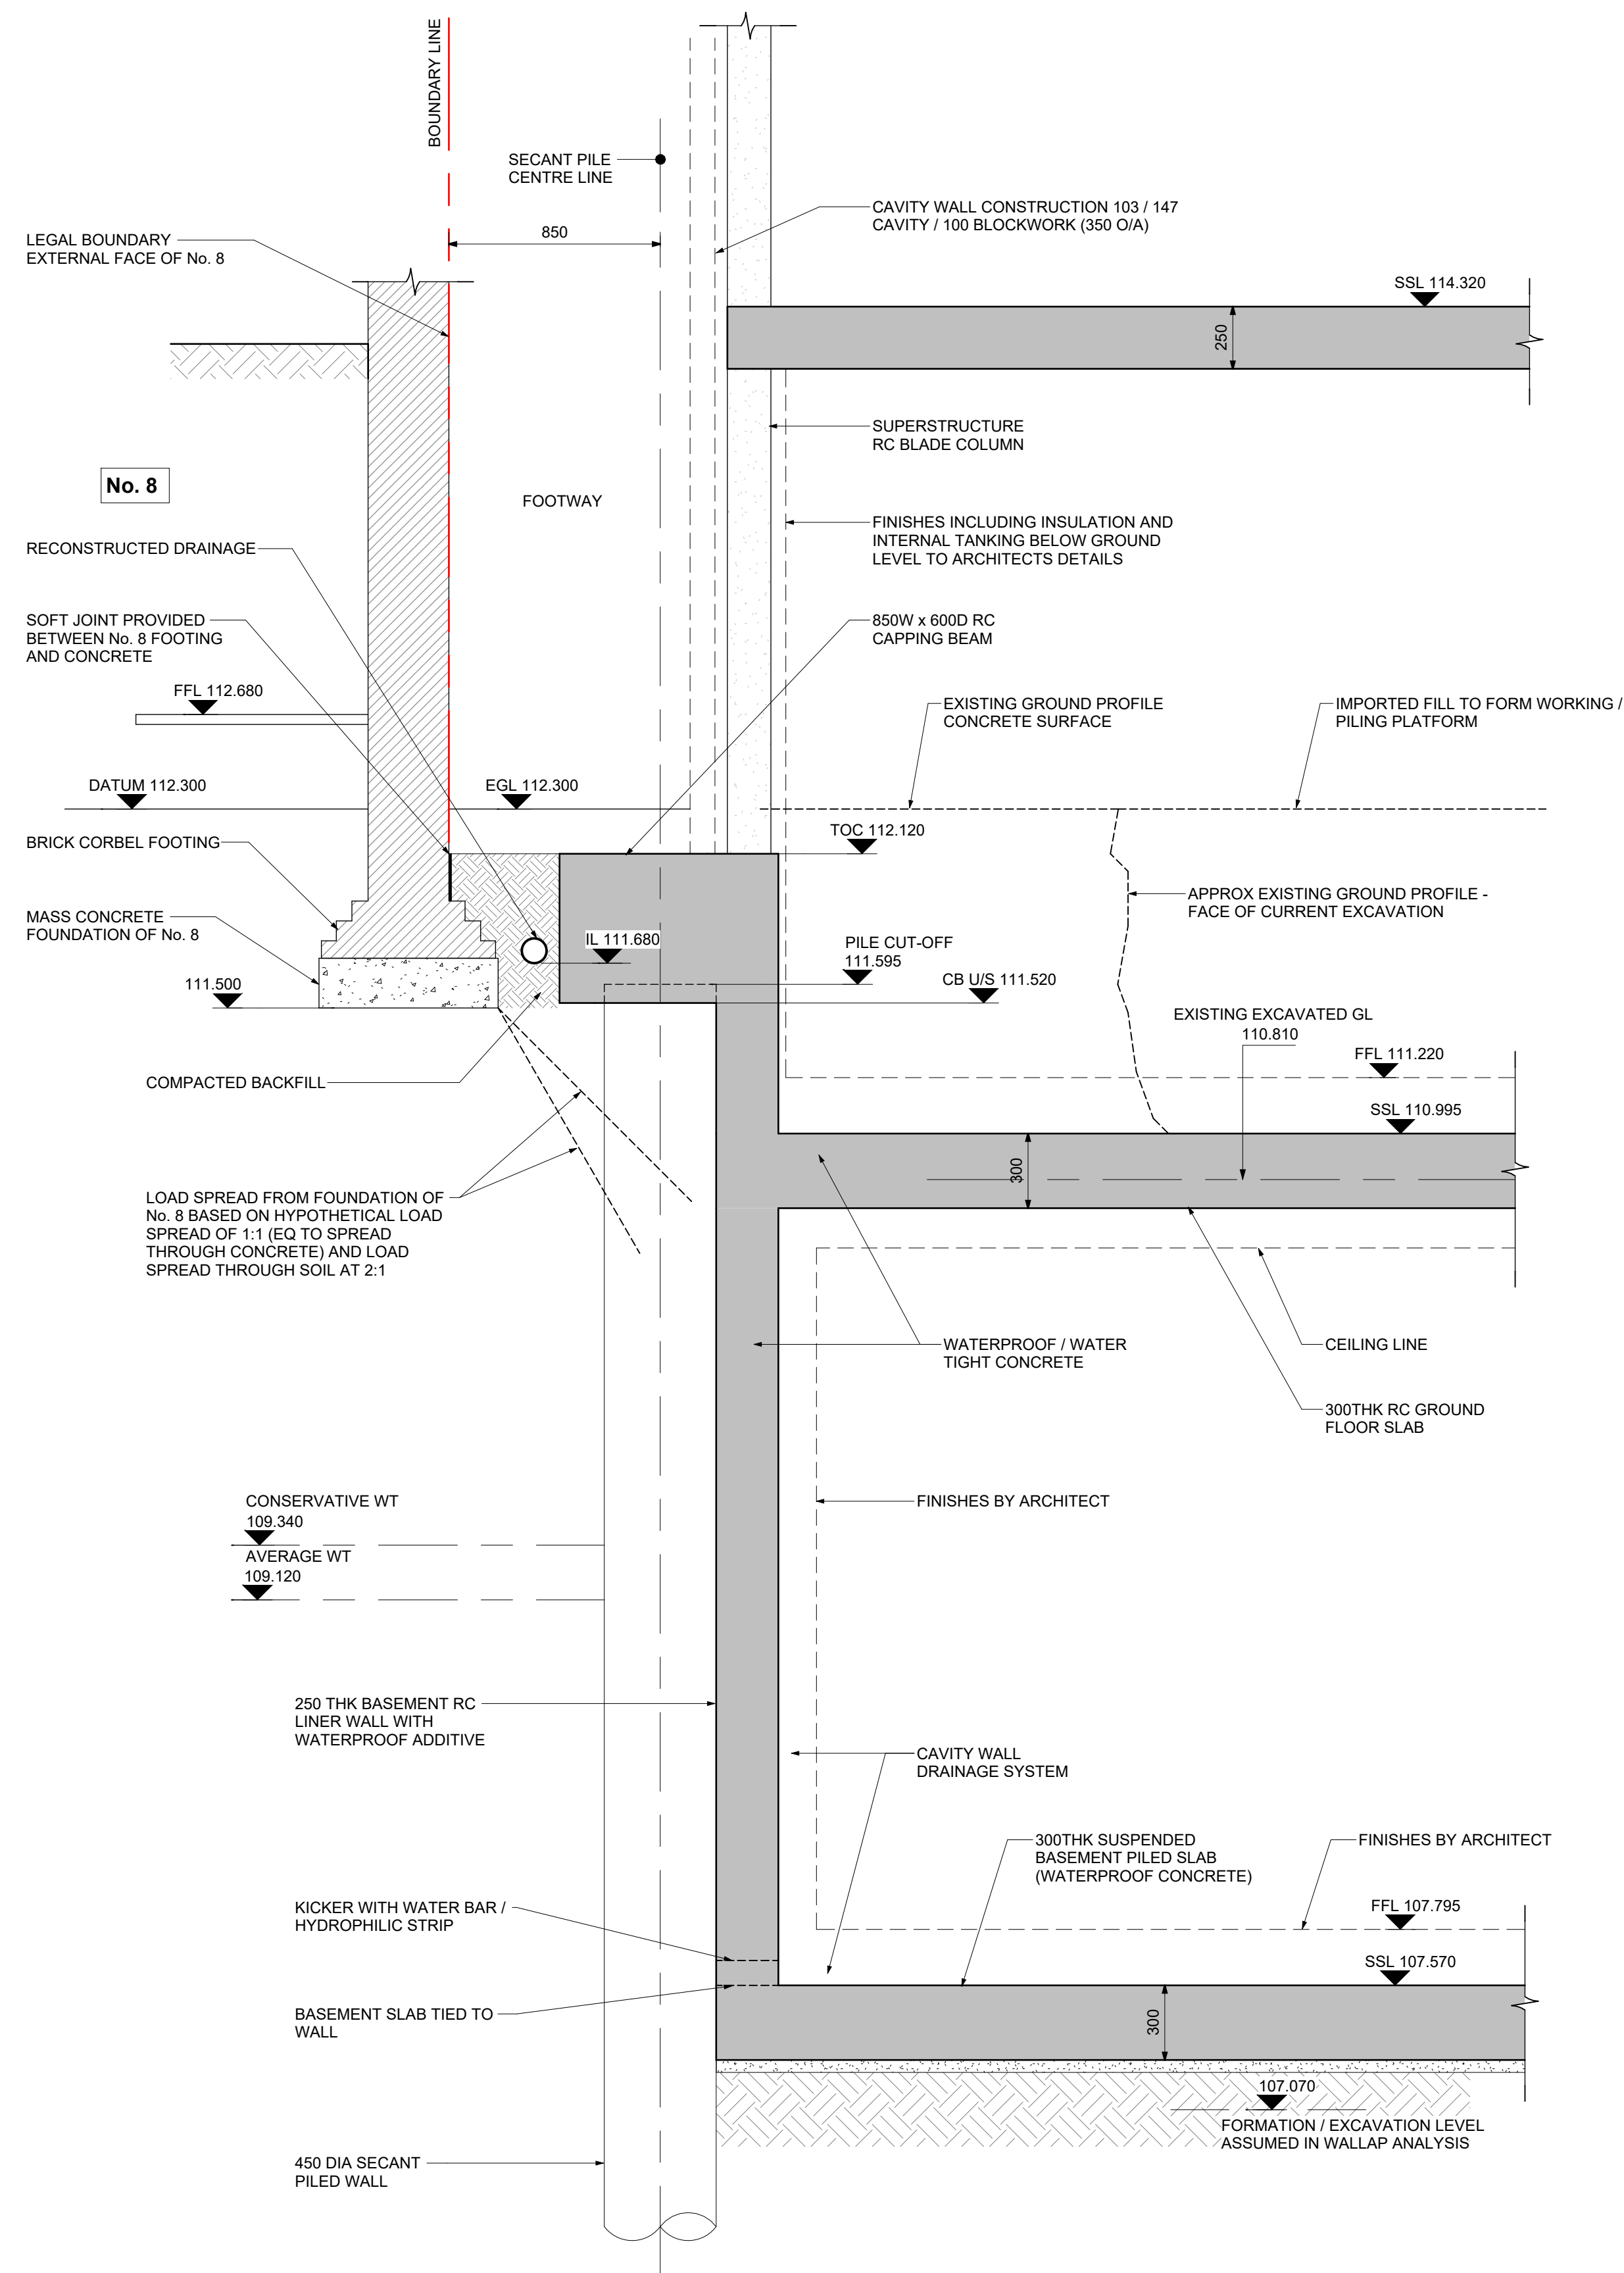

NOTES

1. DO NOT SCALE FROM THIS DRAWING
2. THESE DRAWINGS ARE TO BE READ IN CONJUNCTION WITH ARCHITECTS AND OTHER CONSULTANTS INFORMATION

P2	12.06.26	FOR INFORMATION	DJP	BS
P1	29.05.26	FOR INFORMATION	RKS	BS
Rev	Date	Amendments	By	Chk'd

engineersHRW

London 0207 407 9575 Oxford 01865 957360 www.ehrw.co.uk

Project:
6A Grange Road

Drawing title:

**Proposed
Basement Sections
Sheet 1**

Scale at A1: 1 : 20	Drawn by: RKS	Date: 05/29/26	Chk'd by: BS
-------------------------------	-------------------------	--------------------------	------------------------

Status:	Purpose For Issue:
---------	--------------------

S4 INFORMATION

Drawing Number: **2630-HRW-ZZ-ZZ-DR-S-0200** Rev: **P2**

