



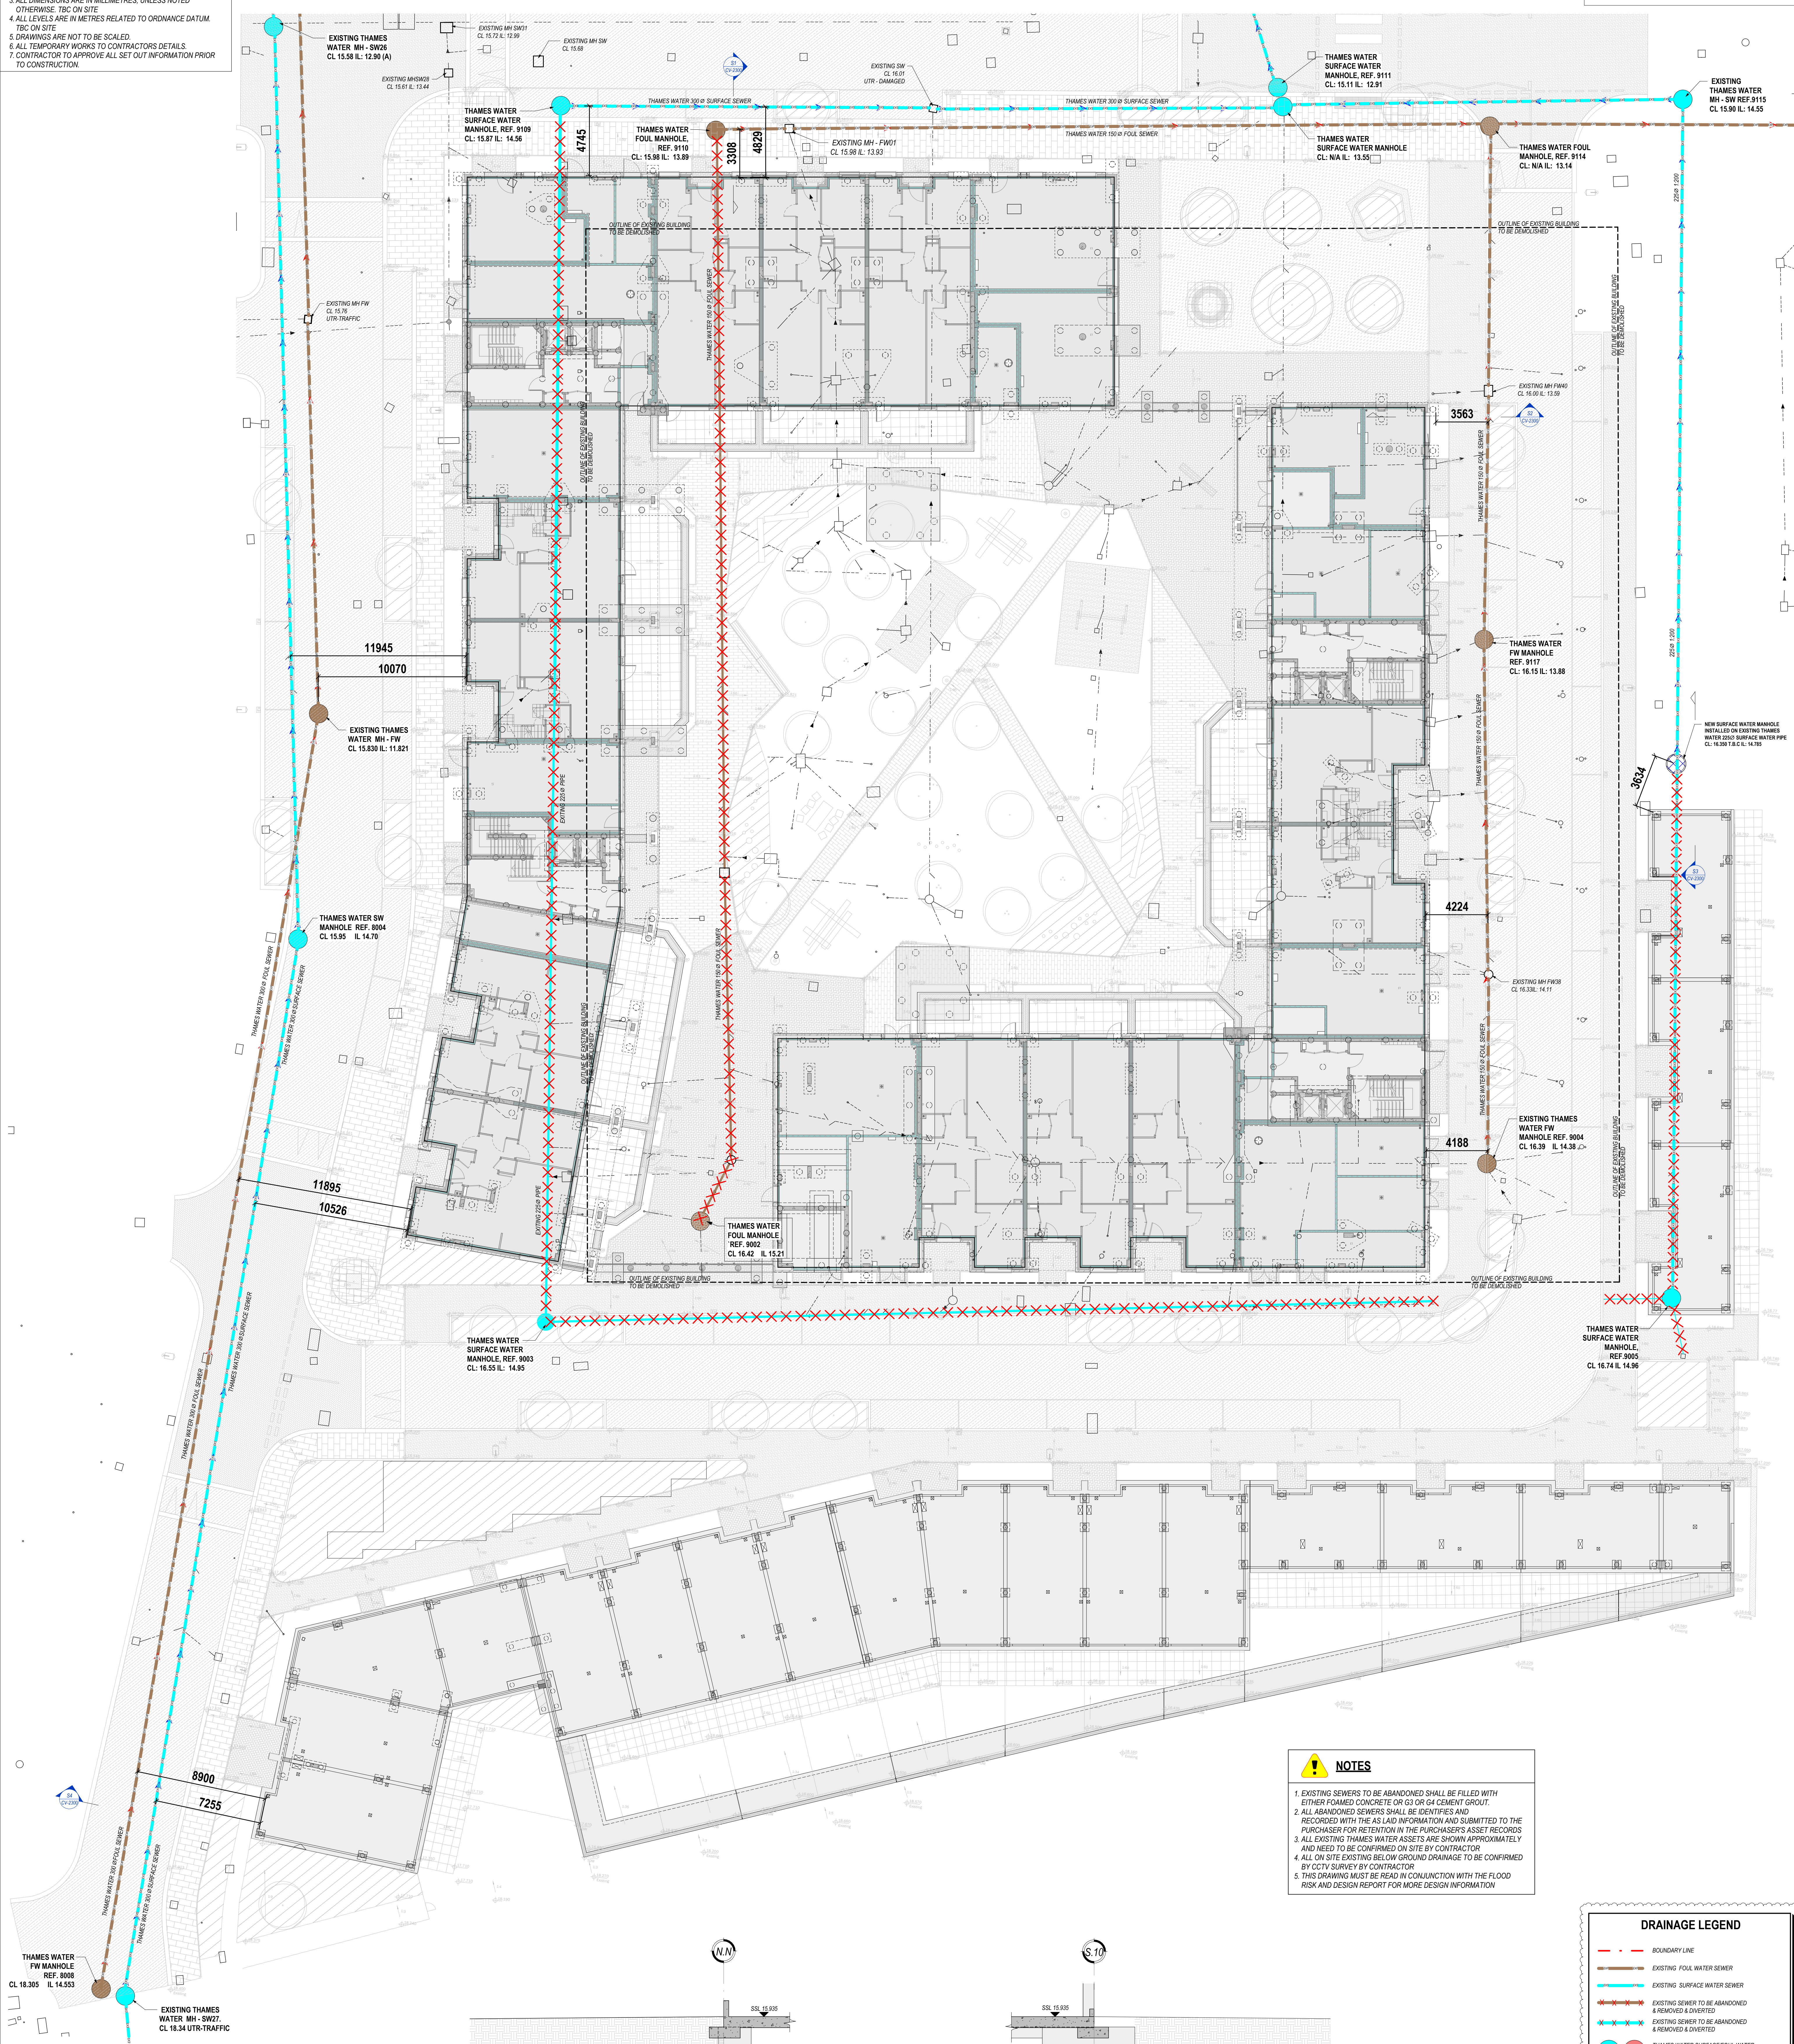


Abandoned Sewer Layout
SCALE 1 : 150

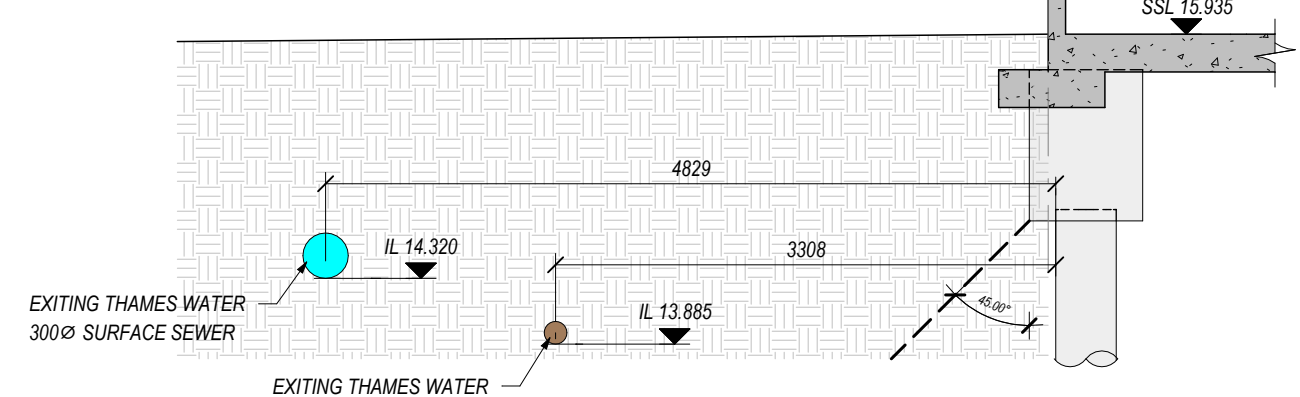


SECTION 1:50


S1
CV-2113

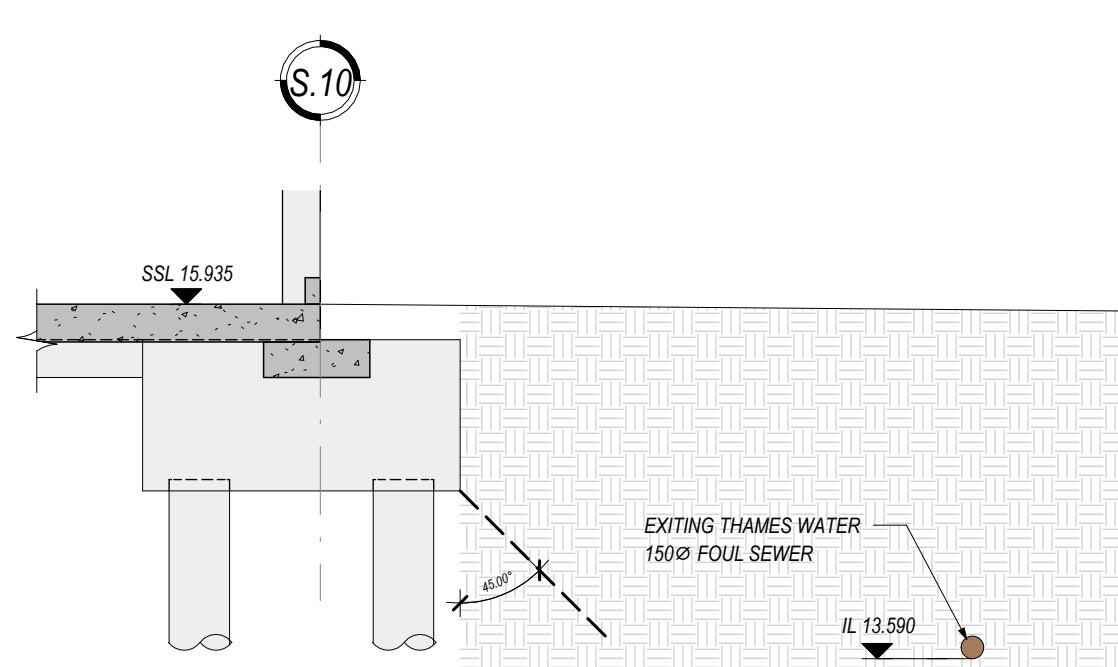

SECTION S2
1:50 CV-2116

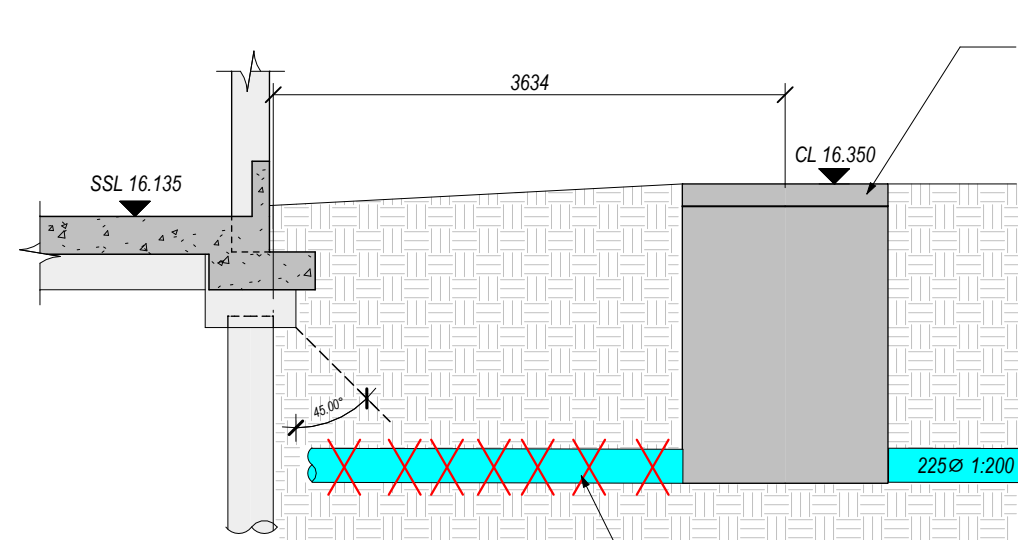

SECTION 1:50 S3
CV-2115

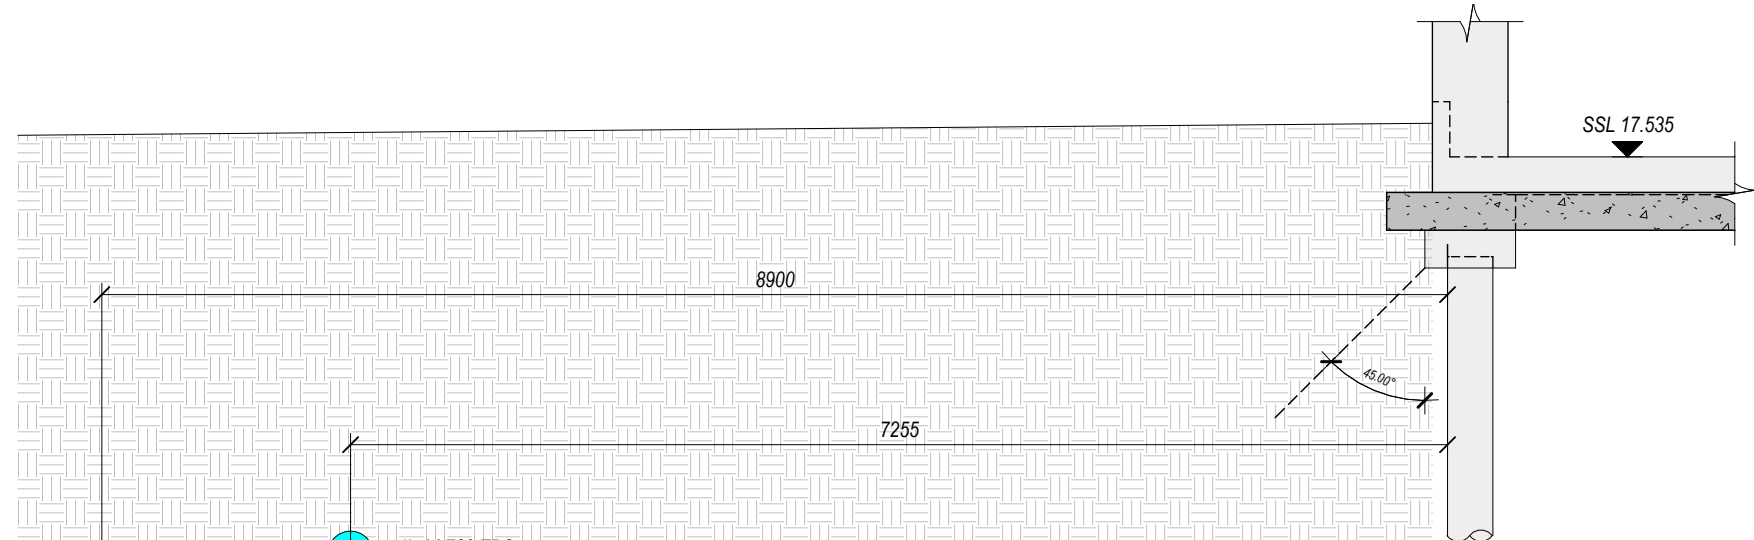

SECTION S4
1:50 CV-2111

 NOTES

1. EXISTING SEWERS TO BE ABANDONED SHALL BE FILLED WITH EITHER FOAMED CONCRETE OR G3 OR G4 CEMENT GROUT.
2. ALL ABANDONED SEWERS SHALL BE IDENTIFIED AND RECORDED WITH THE AS LAID INFORMATION AND SUBMITTED TO THE PURCHASER FOR RETENTION IN THE PURCHASER'S ASSET RECORDS
3. ALL EXISTING THAMES WATER ASSETS ARE SHOWN APPROXIMATELY AND NEED TO BE CONFIRMED ON SITE BY CONTRACTOR
4. ALL ON SITE EXISTING BELOW GROUND DRAINAGE TO BE CONFIRMED BY CCTV SURVEY BY CONTRACTOR
5. THIS DRAWING MUST BE READ IN CONJUNCTION WITH THE FLOOD RISK AND DESIGN REPORT FOR MORE DESIGN INFORMATION

DRAINAGE LEGEND

-
-  BOUNDARY LINE
 EXISTING FOUL WATER SEWER
 EXISTING SURFACE WATER SEWER
 EXISTING SEWER TO BE ABANDONED & REMOVED & DIVERTED
 EXISTING SEWER TO BE ABANDONED & REMOVED & DIVERTED
 THAMES WATER SURFACE/FOUL WATER SEWER MANHOLES

P02	12.06.28	Revised As Indicated	VH	R5
P01	02.02.28	Issued for information	VH	R5
REV	DATE	DESCRIPTION	BY	APP

Tangmere

Abandoned Sewer Layout

Formation D&B Ltd

MWP
ENGINEERING AND ENVIRONMENTAL CONSULTANTS
COKE | TRAFF | LONDON | LINDSAY

ENGINEERING AND ENVIRONMENTAL CONSULTANTS

mmalish.co.uk

	CHECKED:	APPROVED:
--	----------	-----------

VH	SZ	RS
----	----	----

NUMBER:	DATE:	SCALE @ A0:
06045	02/02/06	As

26015	02/02/26	indica
-------	----------	--------

DESCRIPTION:	STATUS:
FOR INFORMATION	

1	2	
---	---	---	---	---	---	---	---	---	----	----	-----	-----	

NUMBER: TAN-MWP-XX-00-DR-CV-2300