



Copyright Info for Basemap
©OpenStreetMaps: <https://www.openstreetmap.org/copyright/>

LEGEND

- Site Boundary
- Phase 1 Remediation Area
- Completed Phase 1 Remediation
- Phase 2 Remediation SVE - Further investigation to be completed
- Phase 2 Remediation - Gross Contamination Excavation Areas
- Phase 2 Remediation - Proposed DNAPL Recovery Wells
- DNAPL Area - Further Ground Investigation to be carried out
- DNAPL Pool Height Above 0.102 m
- DNAPL Pool Height Below 0.102 m

Exploratory Locations

Historical Exploratory Locations

- BH
- WS
- Borehole (Terminated)

Project Title

NGET Arriva Bus Depot, Tottenham



Copyright ©
AtkinsRéal
(2023)

Woodcote Grove
Ashley Road
Epsom
Surrey
KT18 5BW

Client



Drawing Title

Proposed Ground Investigation for Remediation Purposes

0 15 30 45 60 75 m




Original Size:	A3	Scale:	1:1,750	Project Ref. No	8021	Sheet	1 of 1	Rev	001
----------------	----	--------	---------	-----------------	------	-------	--------	-----	-----

100
Millimetres
0 10

CLASSIFICATION - Baseline (Low Risk)


DO NOT SCALE

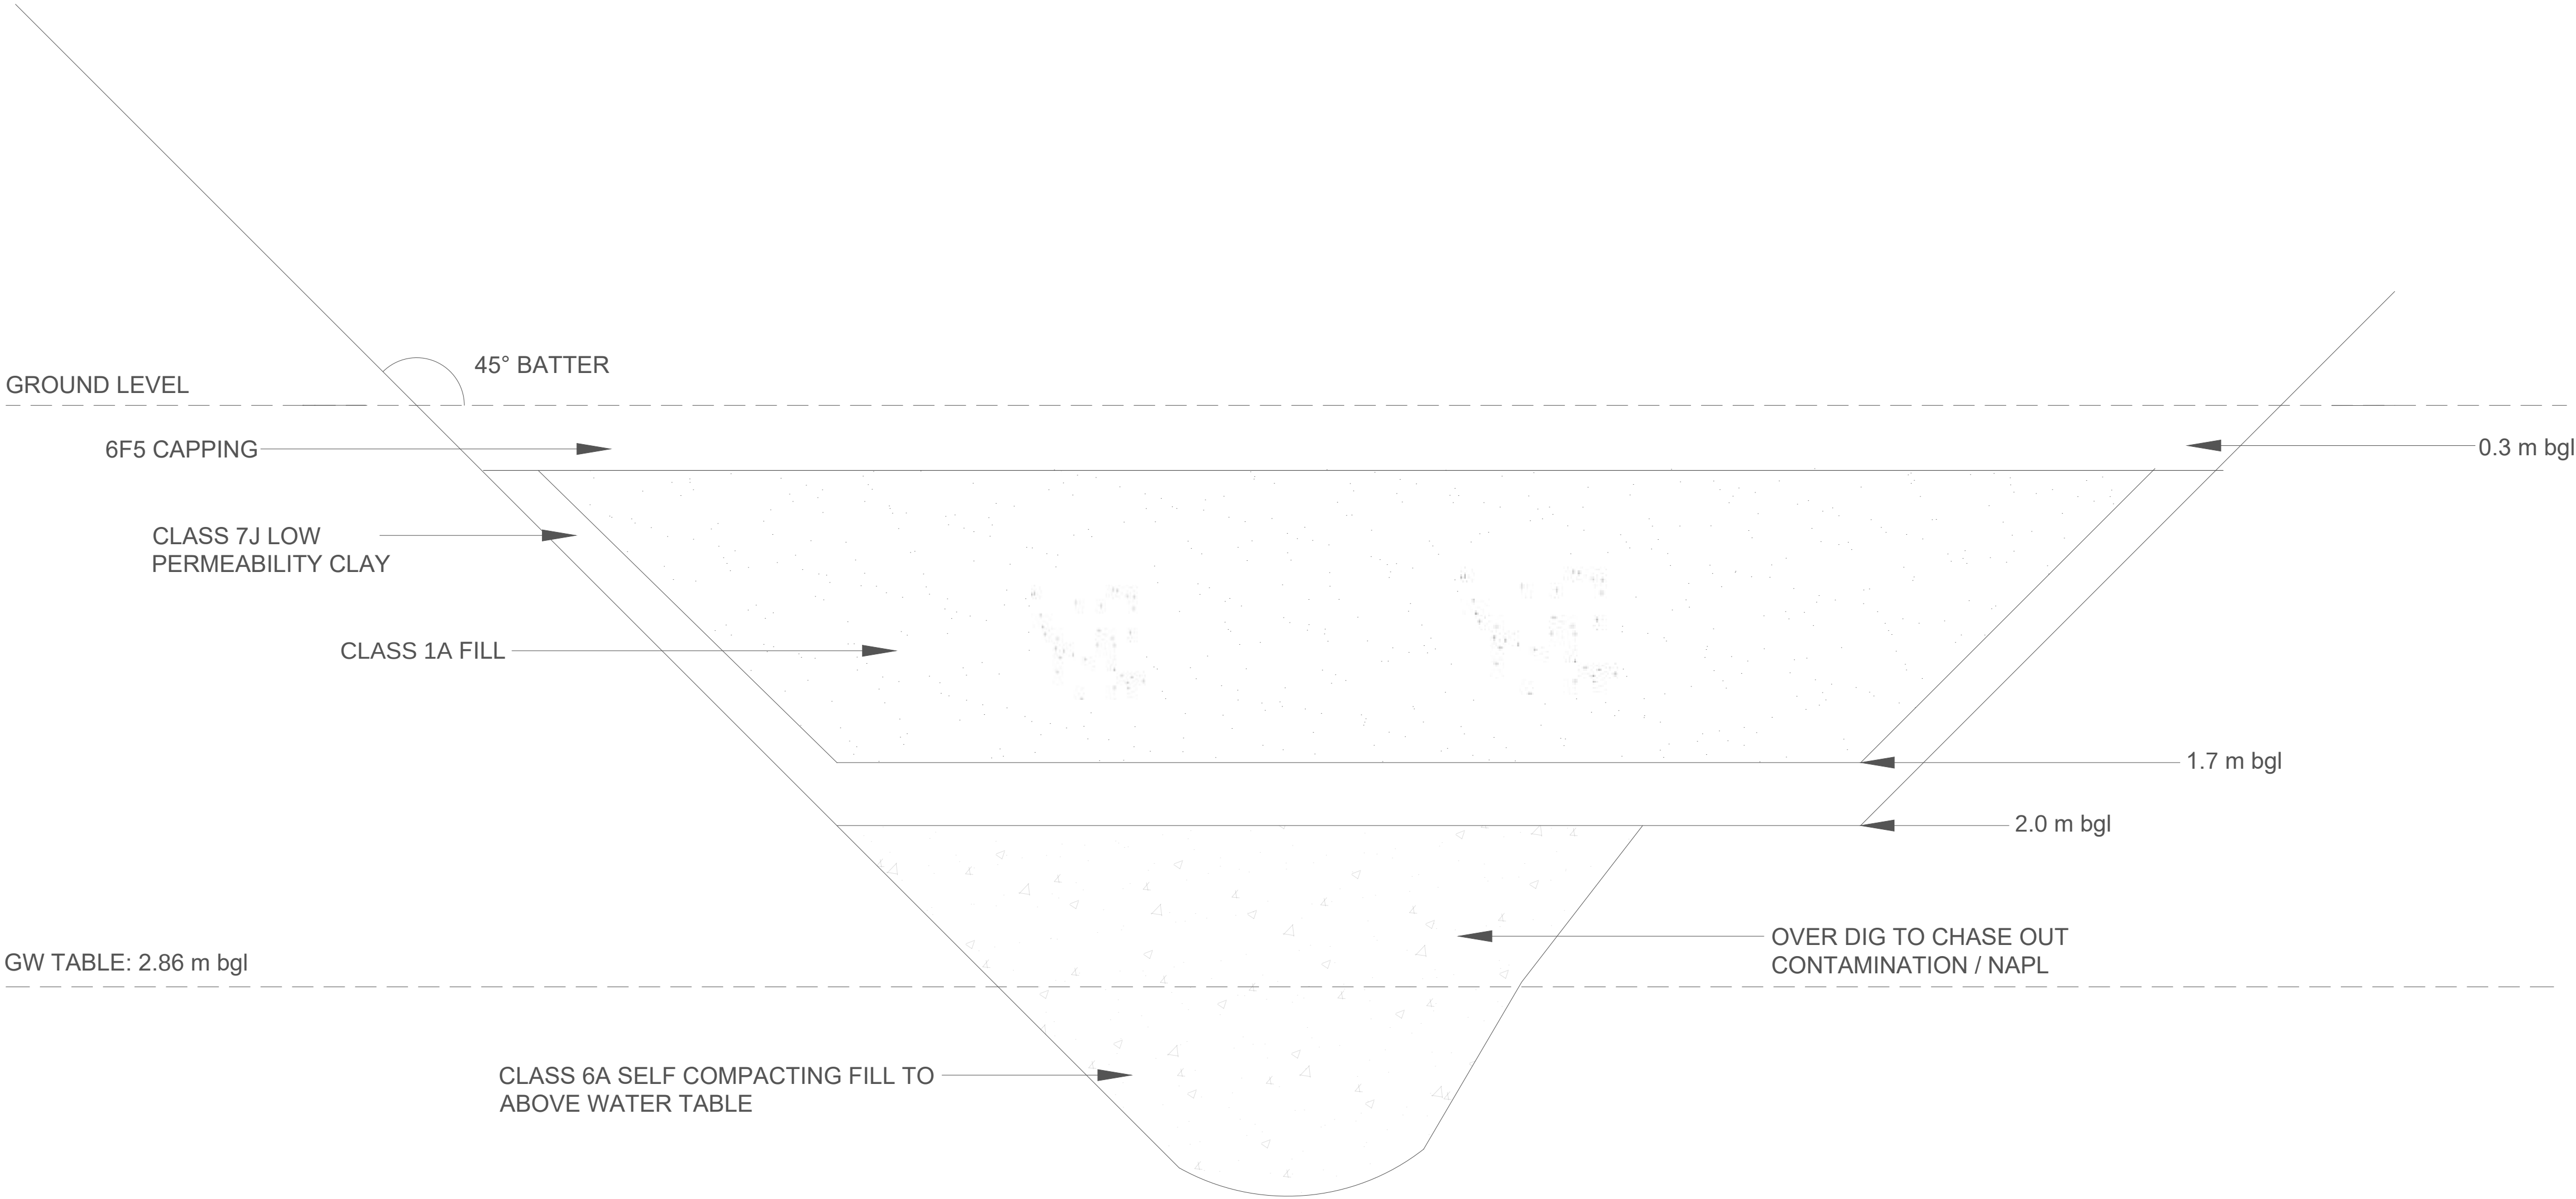

Rev.	Date	Description	By	Chk'd	App'd
Drawing Status					Suitability
FOR INFORMATION					S2
AtkinsRéalis  Nova North 11 Bressenden Place London SW1E 5BY Tel: +44 (0) 20 7121 2000 www.atkinsrealis.com © AtkinsRéalis (2024)					
Client					
					
Project Title					
NGET ARRIVA BUS DEPOT, TOTTENHAM (SITE CODE 8021)					
Drawing Title					
GROSS CONTAMINATION EXCAVATION AREA BACKFILL SKETCH					
Scale	Designed	Drawn	Checked	Authorised	
NTS	LI	HL	LI	PH	
Original Size	Date	Date	Date	Date	
A1	11/02/2026	11/02/26	11/02/26	11/02/26	
Drawing Number				Revision	
FIGURE 6				P01	

CLASSIFICATION - Baseline (Low Risk)

USER: PMACT768 Date: 02/02/2024 20:17:51 Filename: C:\Users\PMACT768\OneDrive - AtkinsRéalis\Figure 6.dwg Internal Project Number:

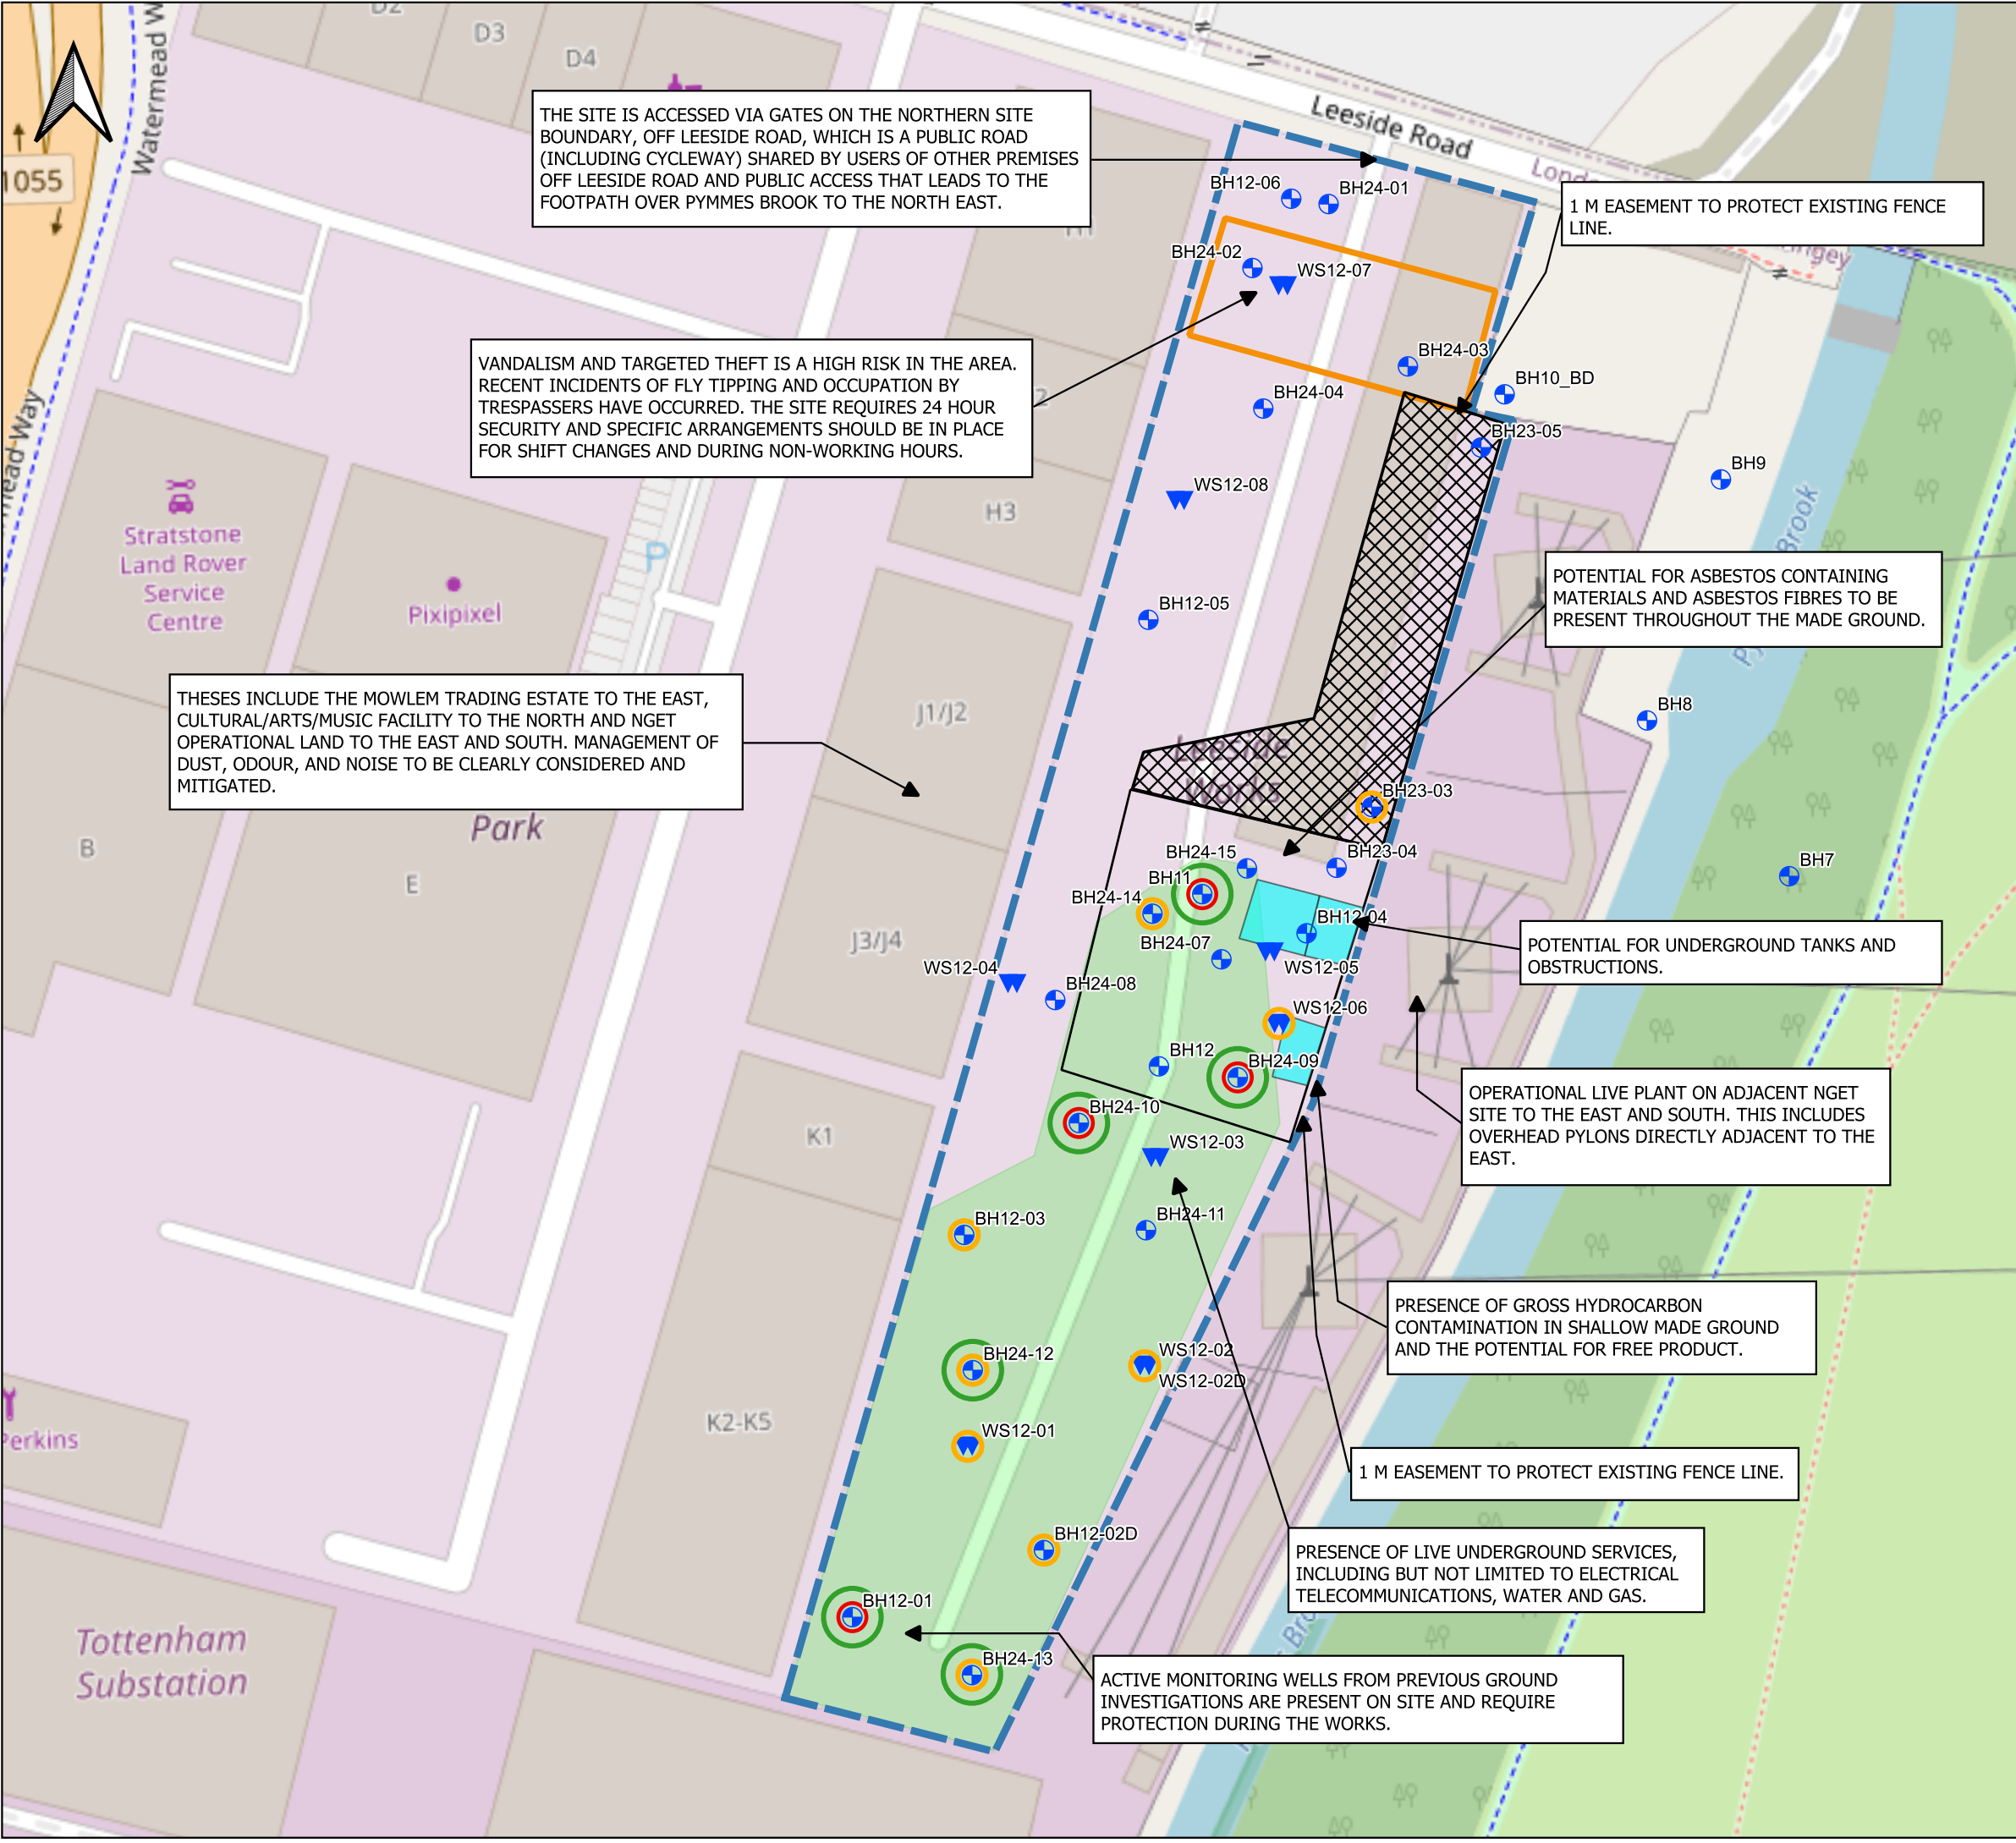

Copyright Info for Basemap
©OpenStreetMaps: <https://www.openstreetmap.org/copyright/>

LEGEND

- Site Boundary
- Phase 1 Remediation Area
- Completed Phase 1 Remediation
- Phase 2 Remediation - Soil Vapour Extraction
- Phase 2 Remediation - Gross Contamination Excavation Areas
- Phase 2 Remediation - Proposed DNAPL Recovery Wells
- DNAPL Area - Further Ground Investigation to be carried out
- DNAPL Pool Height Below 0.102 m Thickness
- DNAPL Pool Height Above 0.102 m Thickness

Exploratory Locations

- Borehole
- Window Sample

Project Title

NGET Arriva Bus Depot, Tottenham

Office Information



Woodcote Grove
Ashley Road
Epsom
Surrey
KT18 5BW

Copyright ©
AtkinsRéalis
(2023)

Client



Drawing Title

Figure 7. Remediation Constraints Plan

0 15 30 45 60 75 m



Original Size:	A3	Scale:	1:1,750	Project Ref. No	8021	Sheet	1 of 1	Rev	001
----------------	----	--------	---------	-----------------	------	-------	--------	-----	-----