



■ ■ ■ NGET NON-OPERATIONAL SITE BOUNDARY

P01	11/07/23	FOR INFORMATION	CW		
Rev.	Date	Description	By	Chk'd	App'd


SNC • LAVALIN

ATKINS

Member of the SNC-Lavalin Group

3100 Century Way
Thorpe Park
Leeds
LS15 8ZB

Tel: +44 (0)1133 066000
Fax: +44 (0)1133 066001
www.atkinsglobal.com

© SNC-Lavalin (2023)

Project Title	TOTTENHAM (SITE CODE 8021)
---------------	----------------------------

Drawing Title
SITE LAYOUT PLAN

Scale 1:1000	Designed DP	Drawn CW	Checked LI	Aurished PH
Original Size A1	Date 15/03/2023	Date 11/07/2023	Date 20/12/2023	Date 20/12/2023
Drawing Number				Revision P01
FIGURE 2				



10 POTENTIAL UNDERGROUND TANK (DATE UNKNOWN)

P01	28/07/23	FIRST ISSUE	MF		
Rev.	Date	Description	By	Chk'd	App'd

Suitability
S2





HISTORICAL FEATURES PLAN

Drawing Number	FIGURE 3	Revision	P01
----------------	----------	----------	-----

P01

DO NOT SCALE

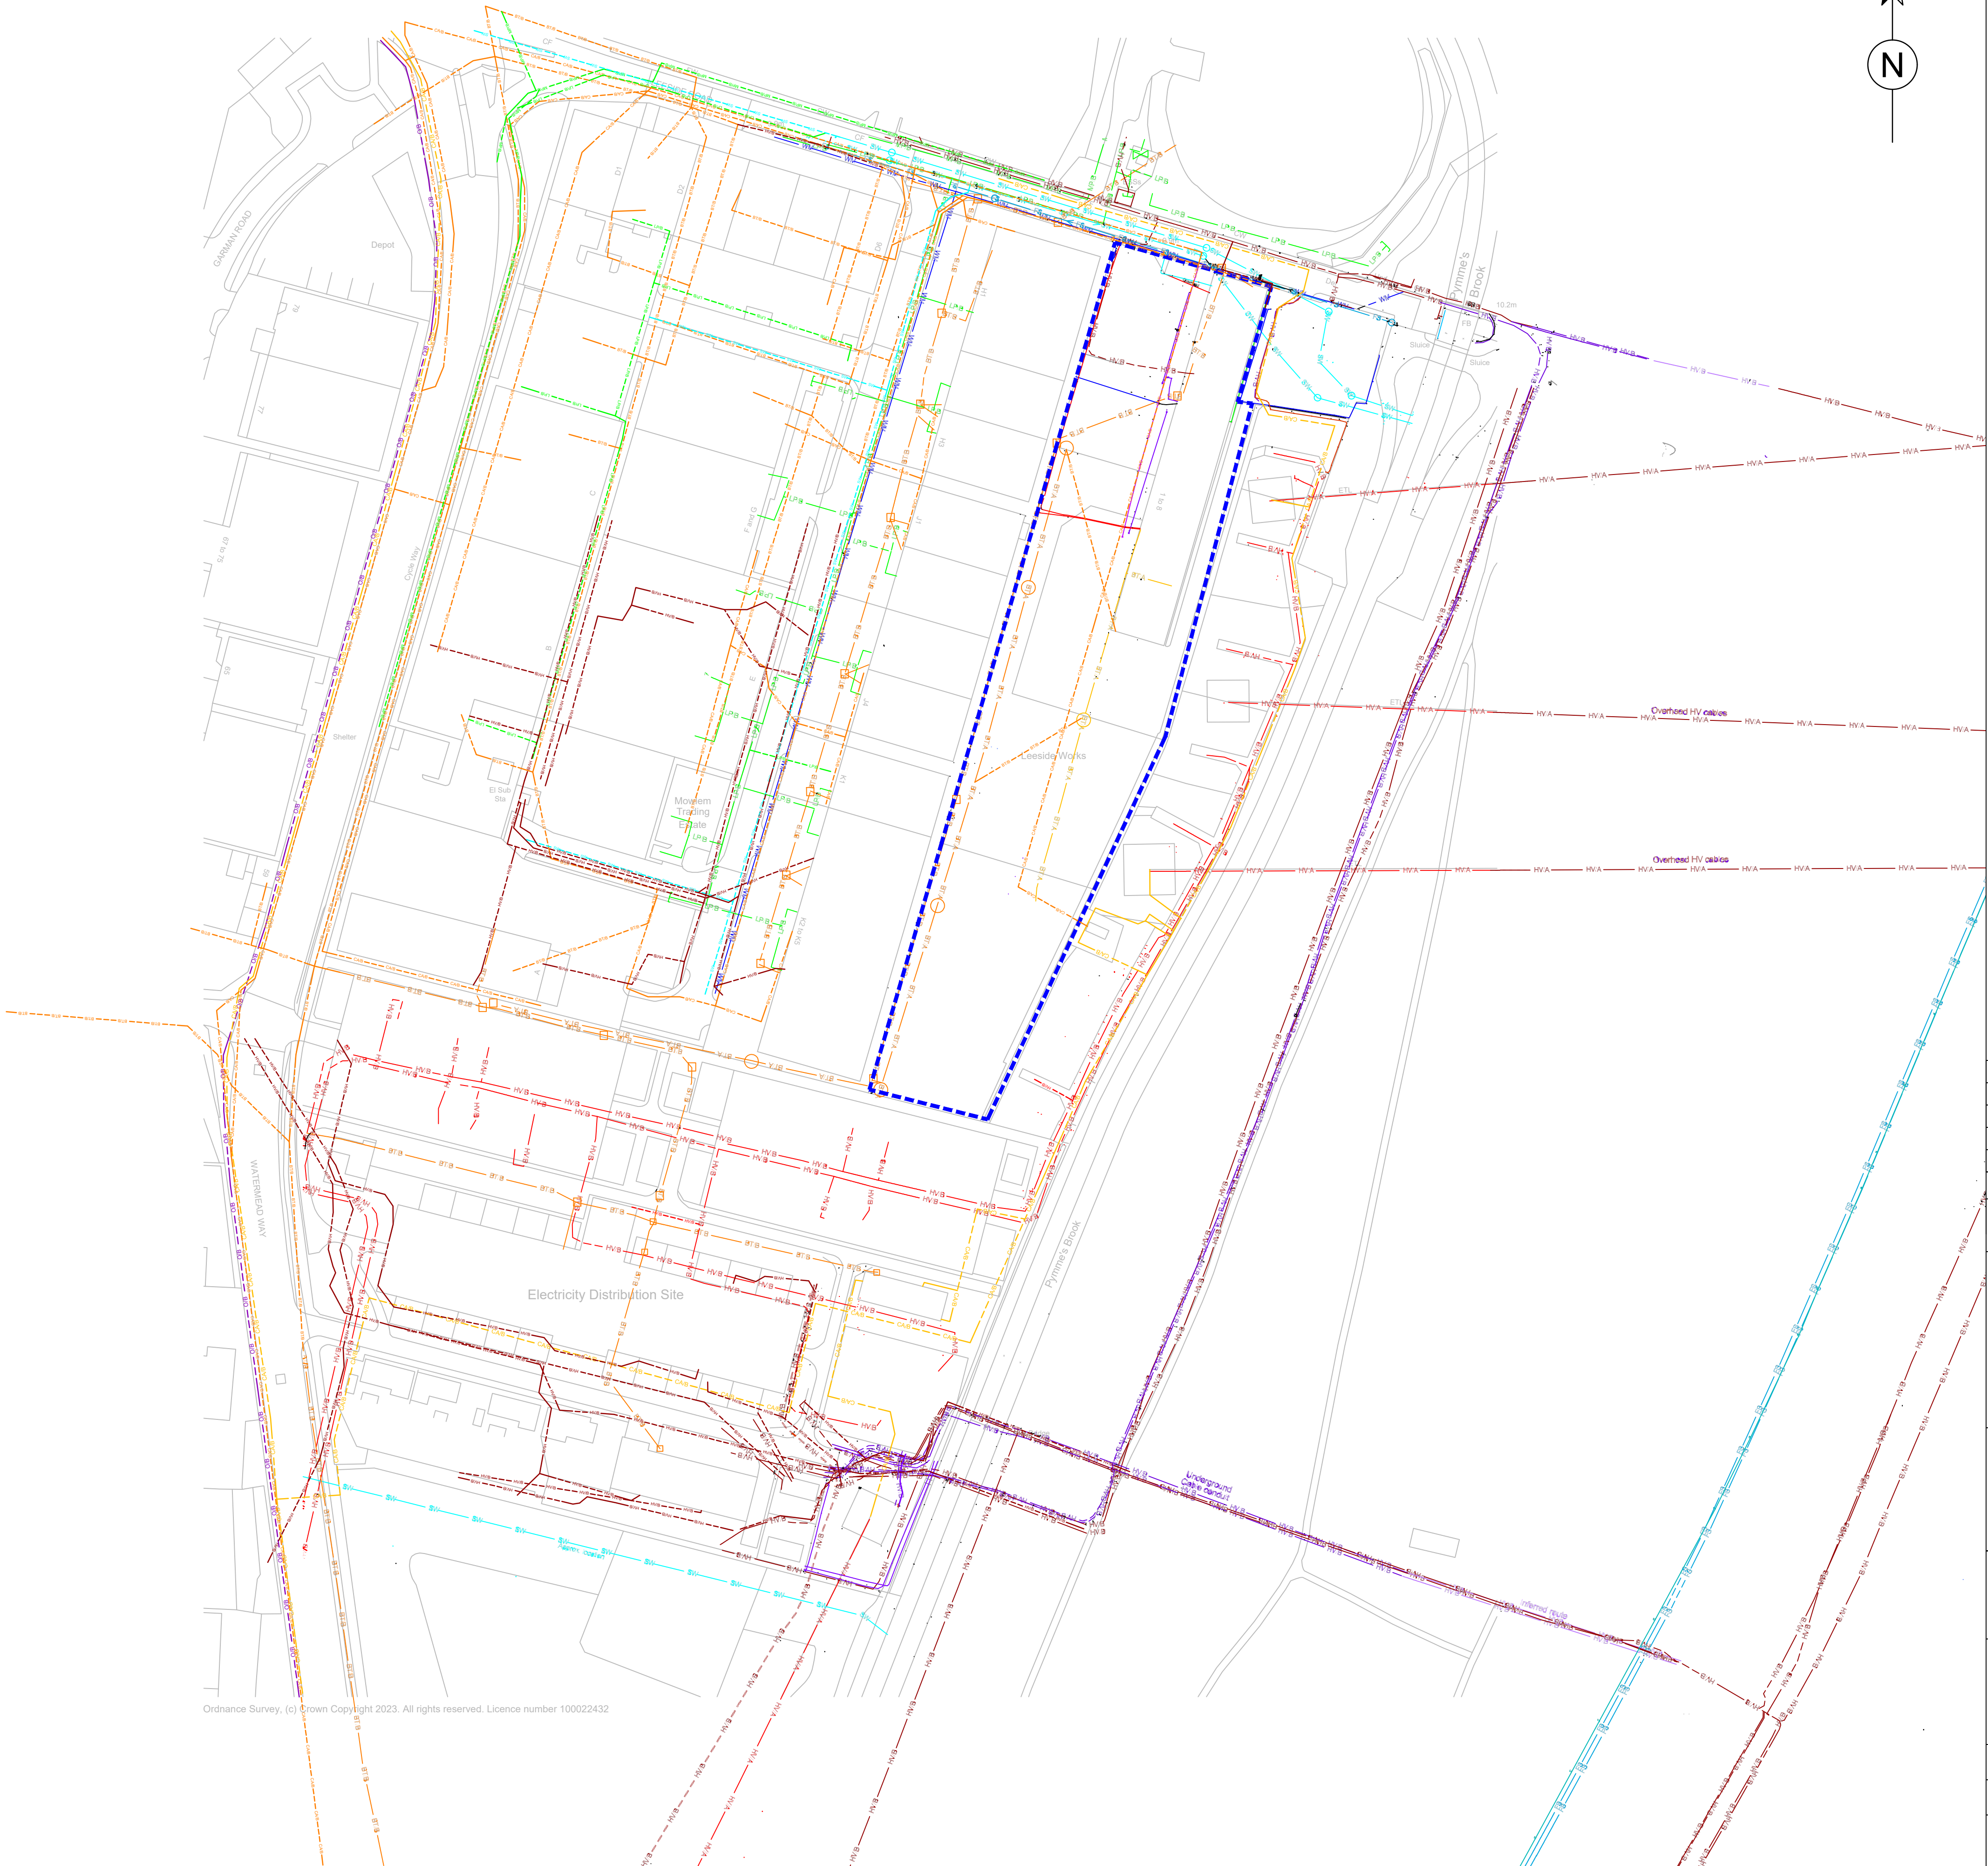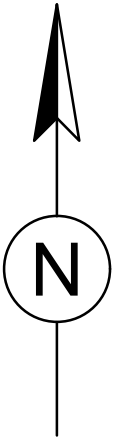

Ordnance Survey, (c) Crown Copyright 2023. All rights reserved. Licence number 100022432

NOTES:

- DO NOT SCALE FROM THIS DRAWING.
- THIS DRAWING SHOULD BE READ IN FULL COLOUR.
- SERVICES ARE SHOWN INDICATIVELY ONLY.
- ORDNANCE SURVEY, (C) CROWN COPYRIGHT 2023. ALL RIGHTS RESERVED. LICENCE NUMBER 100022432

KEY:

--- NGET NON-OPERATIONAL SITE BOUNDARY

SERVICES OVERLAID FROM WORLEY PARSONS SITE LAYOUT AND SERVICE PLAN 2013 (ORIGINALLY OVERLAID FROM PLANS) AND FROM ATKINS 2023 SEARCH REPORT :

- NGG GAS (LP) 2013 - CADENT GAS (LP) 2023
- NGG GAS (MP) 2013 - CADENT GAS (HP) 2023
- BT OPENREACH TELECOMS (UG)
- BT OPENREACH TELECOMS (OH)
- NATIONAL GRID ELECTRICITY (HV UG)
- UKPN ELECTRICITY (HV UG)
- UKPN ELECTRICITY (HV OH)
- NGET ELECTRICITY (HV UG)
- NGET ELECTRICITY (HV OH)
- THAMES WATER WATER MAIN
- THAMES WATER FOUL/COMBINED SEWER
- THAMES WATER SURFACE DRAINAGE

SERVICES OVERLAID FROM WORLEY PARSONS SITE LAYOUT AND SERVICE PLAN 2013 (ORIGINALLY SURVEYED ON SITE 1999 AND TAKEN FROM BELFOUR BEATTY PLAN 2012):

- GAS
- ELECTRICITY
- FOUL SEWER
- WATER
- OPTICS
- PIPE
- PUMP MAIN
- UNKNOWN UTILITY
- UNKNOWN RADIO FREQUENCY

SERVICES OVERLAID FROM ATKINS SEARCH REPORT 2023:

- NEOS NETWORKS CABLES
- NGET FIBRE CABLES/VODAFONE CABLES
- VIRGIN MEDIA CABLES

P01	11/07/23	FOR INFORMATION			CW		
Rev.	Date	Description			By	Chk'd	App'd
Drawing Status						Suitability	
FOR INFORMATION						S2	

**SNC • LAVALIN**

**ATKINS**

Member of the SNC-Lavalin Group

3100 Century Way
Thorpe Park
Leeds
LS15 8ZB

Tel: +44 (0)1133 066000
Fax: +44 (0)1133 066001
www.atkinsglobal.com

© SNC-Lavalin (2023)

Client



Project Title

TOTTENHAM (SITE CODE 3506)

Drawing Title

COMBINED SERVICE PLAN

Scale	Designed	Drawn	Checked	Authorised
1:1000	DP	CW		
Original Size	Date	Date	Date	Date
A1	15/03/2023	11/07/2023		
Drawing Number				Revision
FIGURE 4				P01