


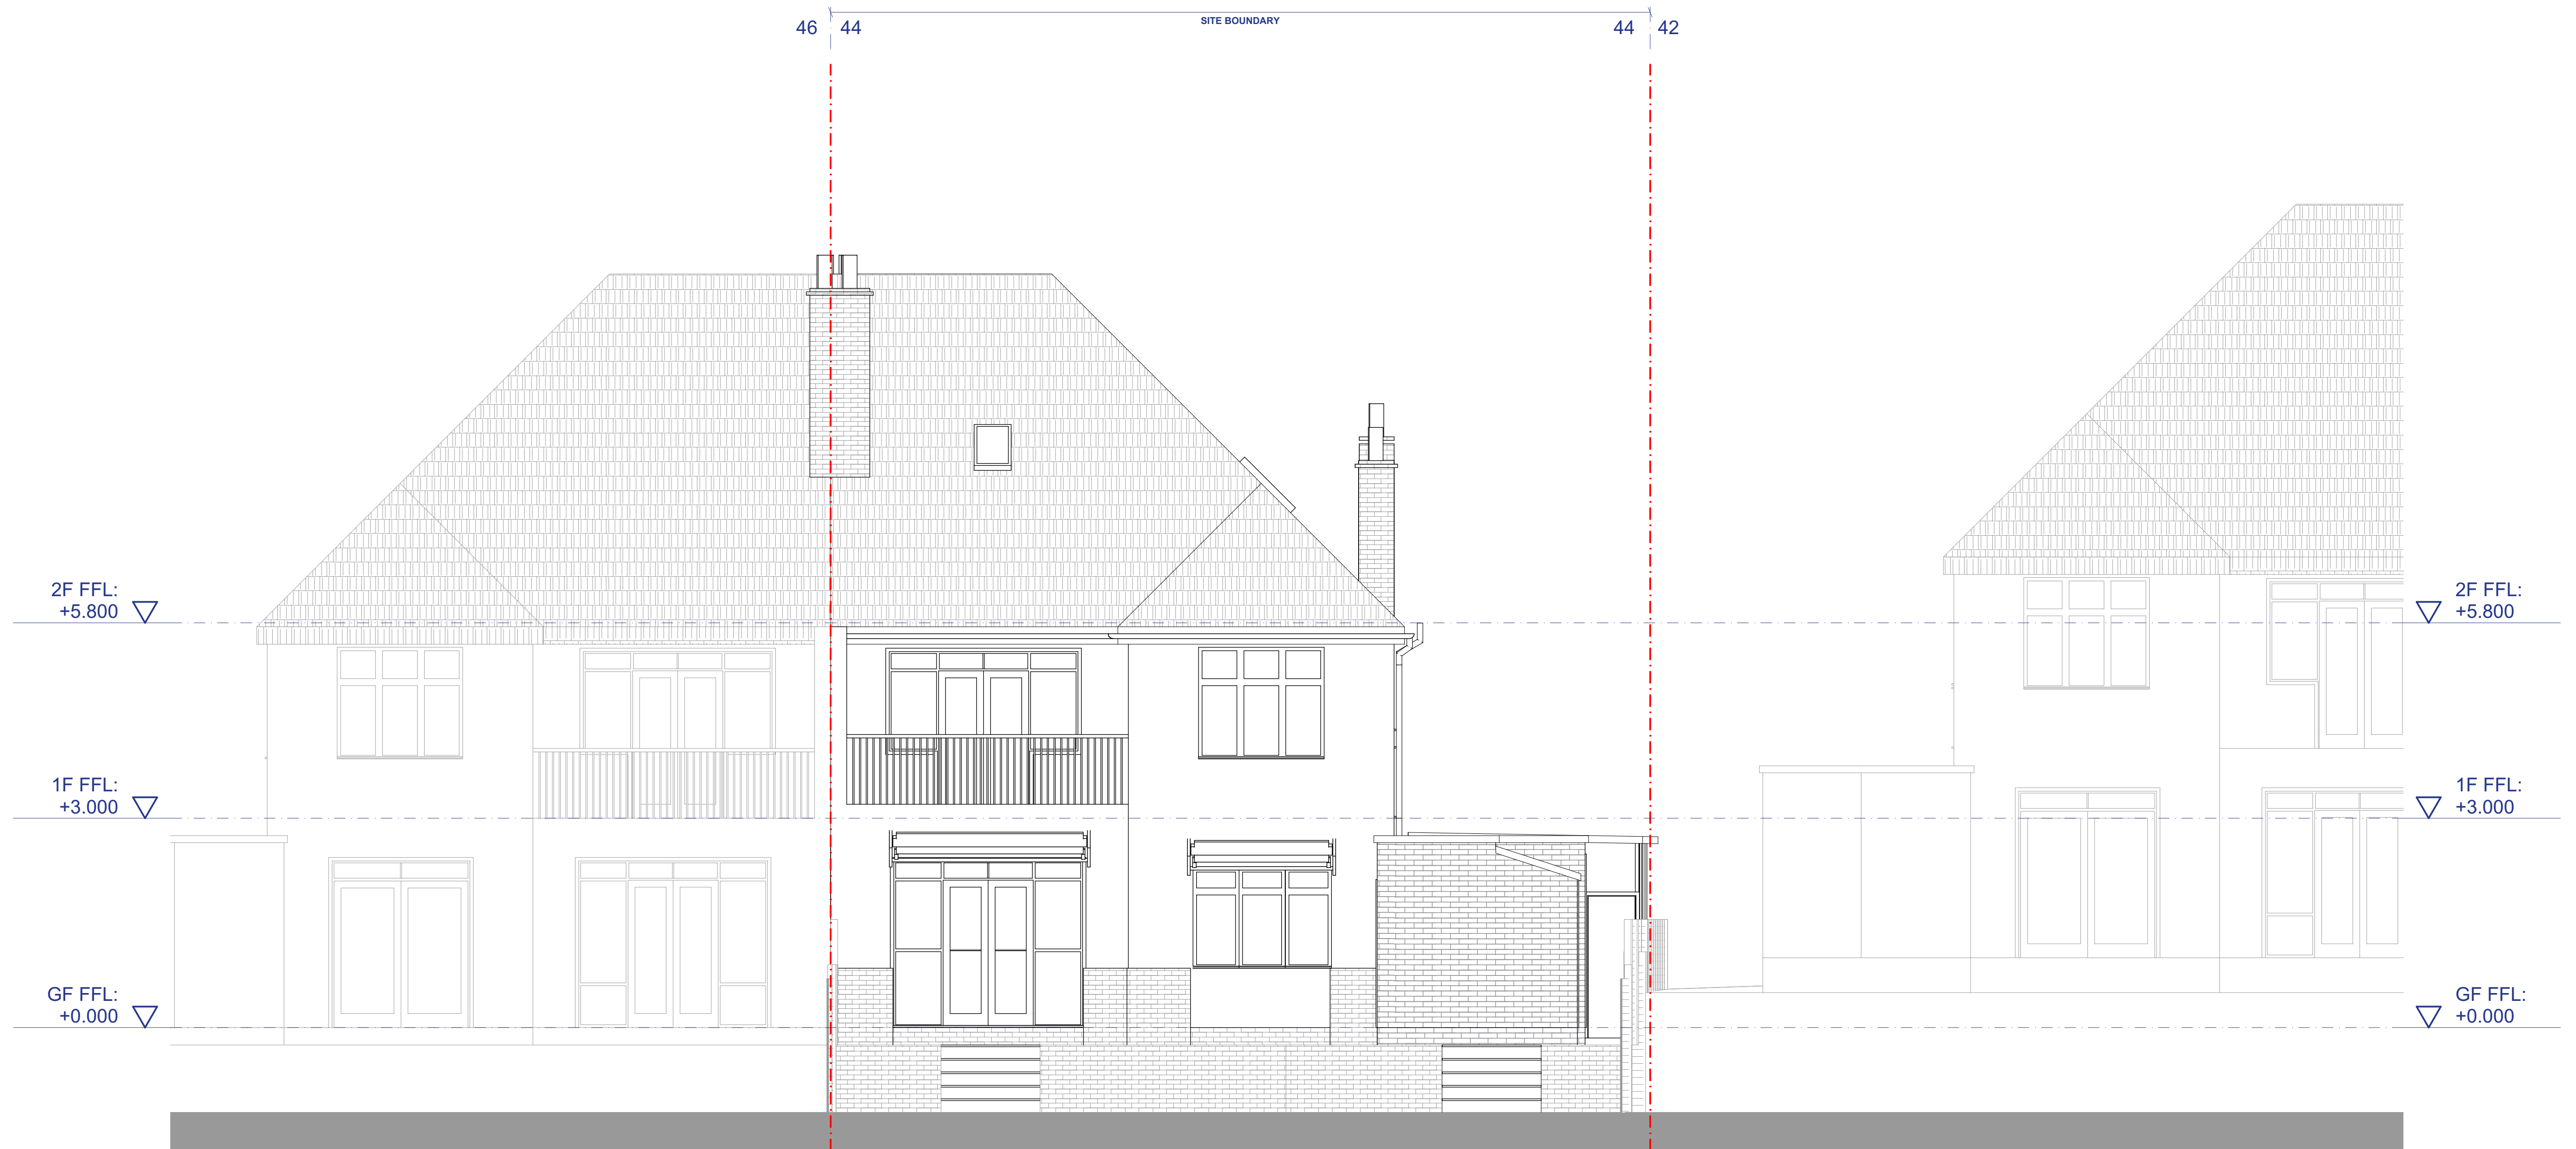

E-03

Rear Elevation

The drawing shows design intent only. All dimensions to be checked on site prior to construction or production. Construction details to be confirmed by contract manufacturer by submitting shop drawings for designer's approval. Design drawing is not to be scaled for production and construction purposes. All discrepancies and omissions on site must be reported to designer for their comments or approval prior to commencing work. All structural design by engineer or contractor. Architects drawings for coordination and set-out only. All electrical, lighting, HVAC, plumbing and ICT designs to be by engineer or contractor. Architects drawings for coordination and set-out only. Designs are subject to approval by statutory authorities and any necessary alterations should be made if required to comply with statutory requirements. All design concepts and drawings are the property of Collective Works LLP. No reproductions, adaptations and/or copies may be made without written consent. © copyright Collective Works LLP, all rights reserved 2026	Drawing Purpose <table><tr><th>Revision</th><th>Date</th><th>Purpose</th></tr><tr><td>P1</td><td>30/06/2026</td><td>For Certificate of Lawfulness</td></tr></table>	Revision	Date	Purpose	P1	30/06/2026	For Certificate of Lawfulness	Notes	Change list	Architect Collective Works LLP 434-436 Essex Road, Unit 5.06, London N1 3QP  info@collectiveworks.net www.collectiveworks.net	Project 0350 LookoutN6 44 Lanchester Road London, N6 4TA Client S. Salehian and C. Green
	Revision	Date	Purpose								
	P1	30/06/2026	For Certificate of Lawfulness								
	Title Existing Rear Elevation										
<table><tr><td>Number</td><td>Scale</td><td>Format</td><td>Revision</td></tr><tr><td>CW-0350-032</td><td>1:50</td><td>A1</td><td>P1</td></tr></table>			Number	Scale	Format	Revision	CW-0350-032	1:50	A1	P1	
Number	Scale	Format	Revision								
CW-0350-032	1:50	A1	P1								