


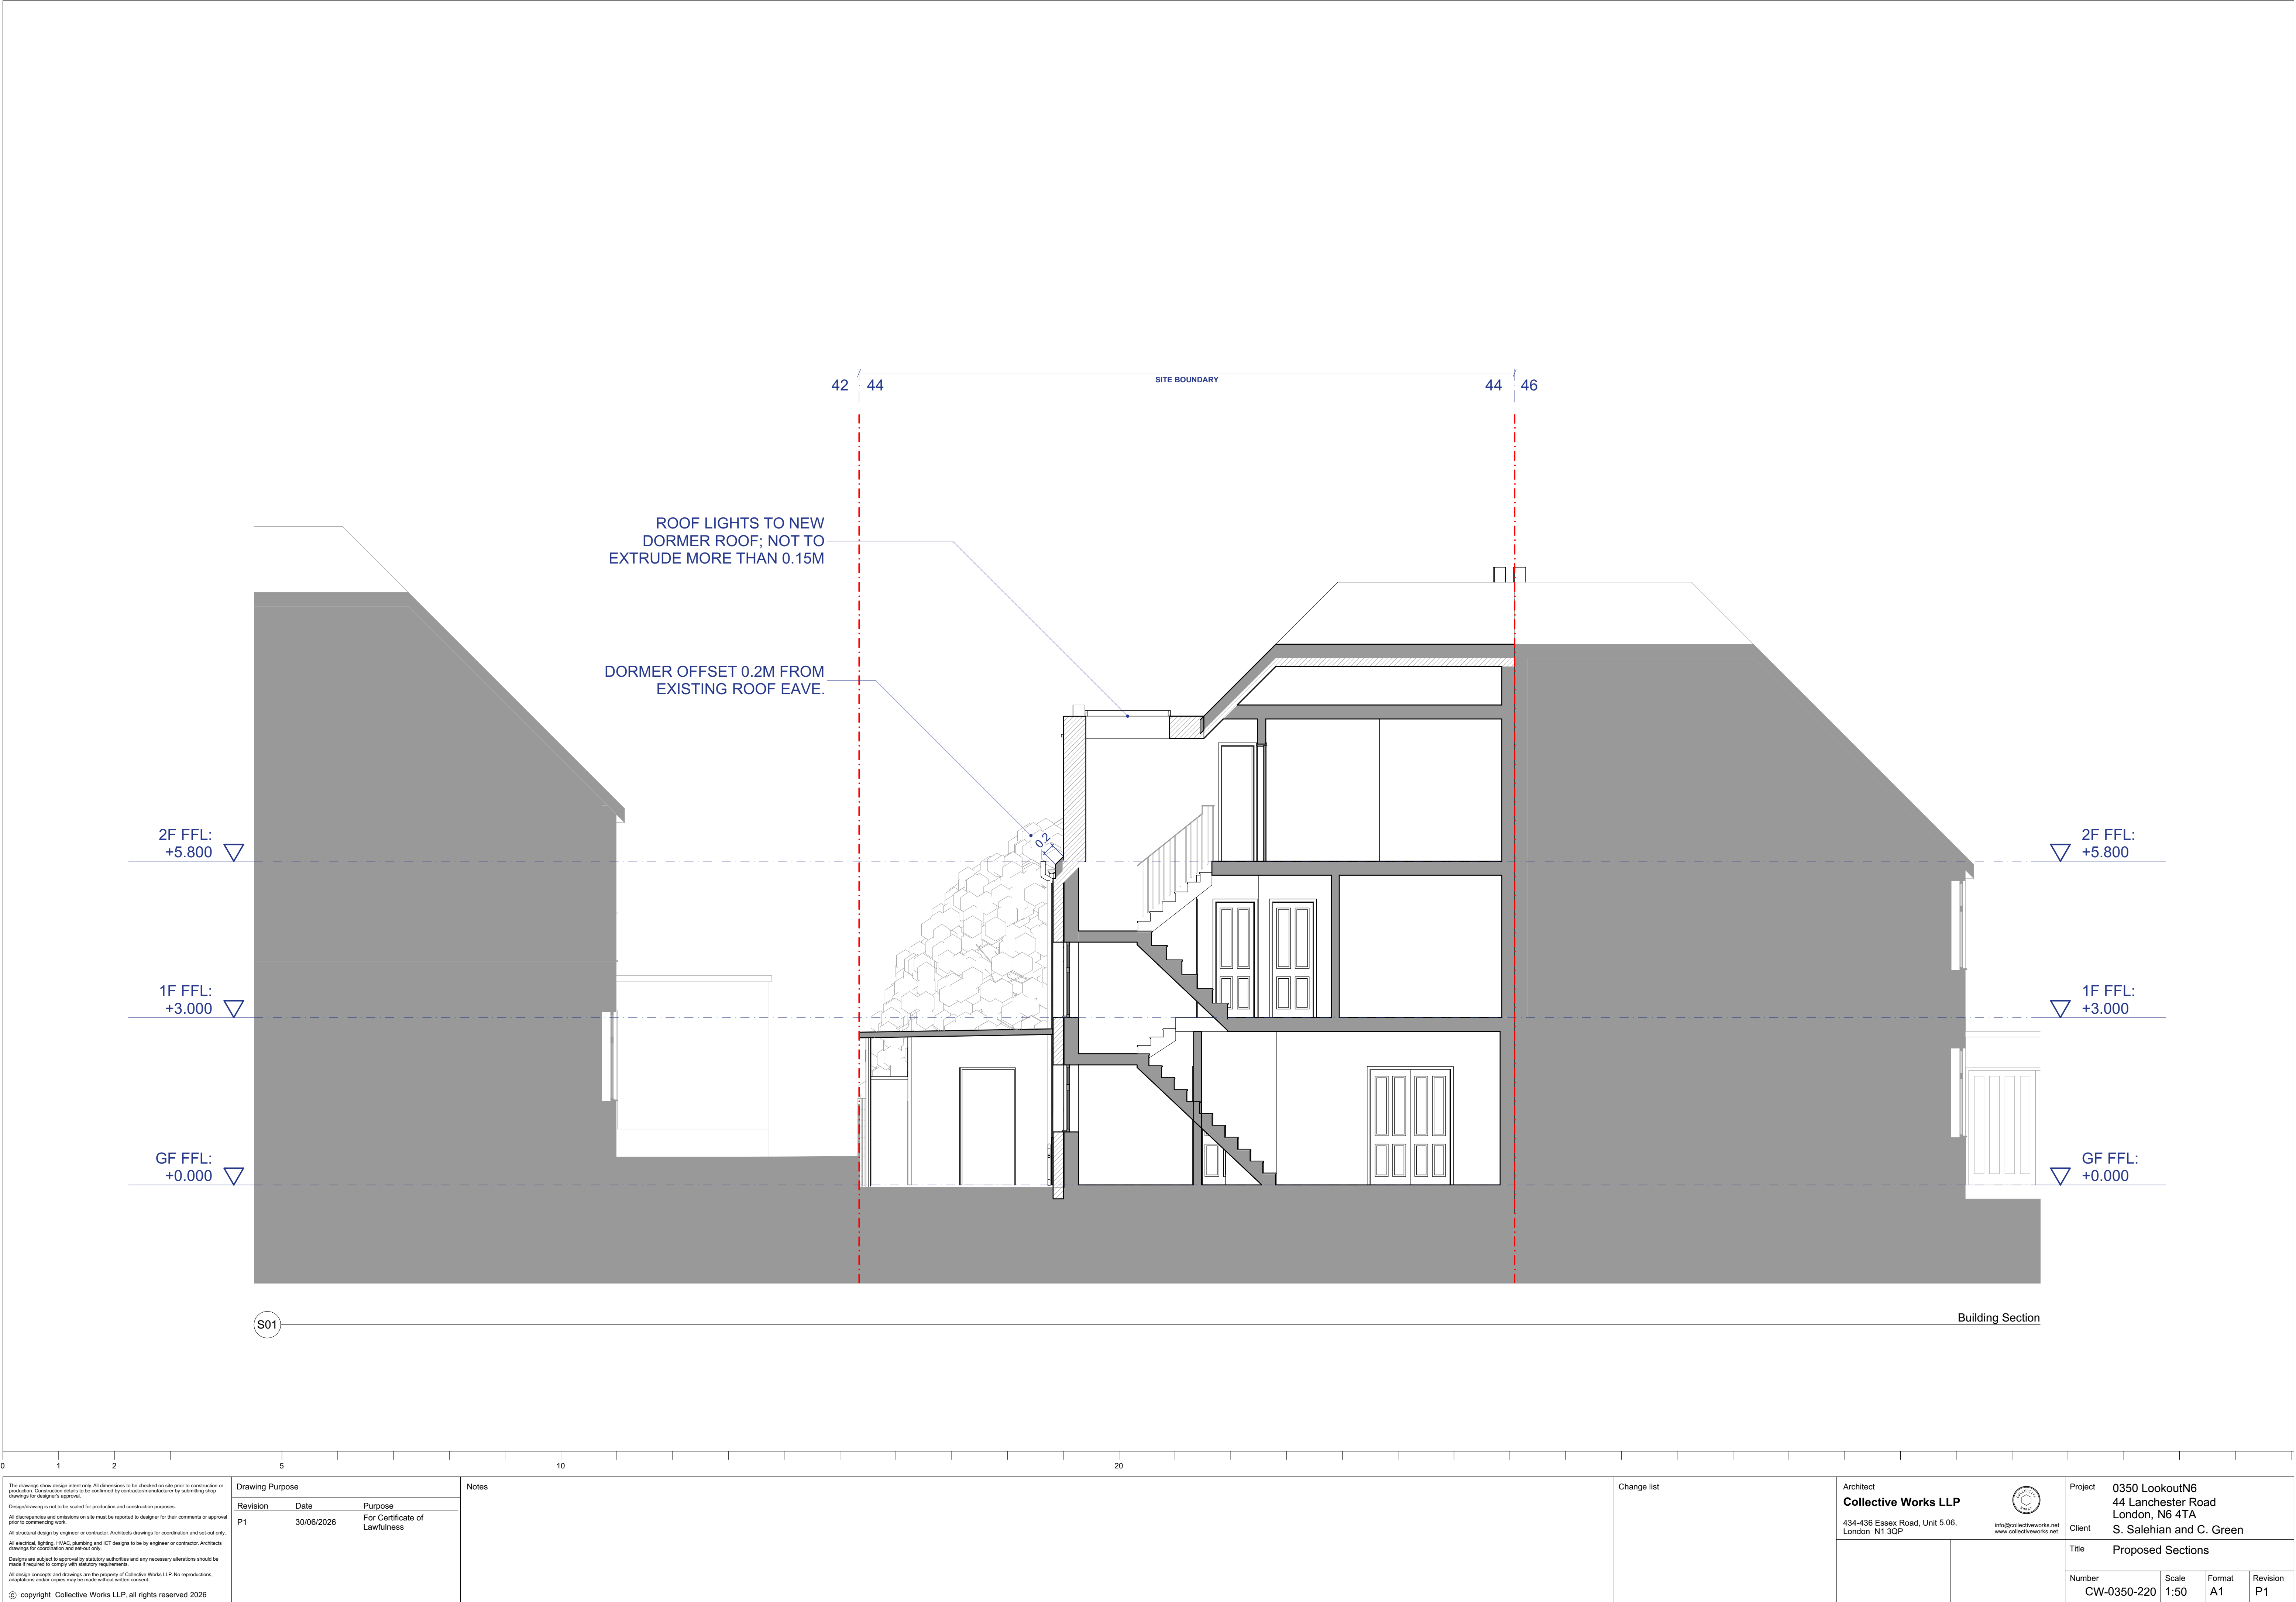

The drawings show design intent only. All dimensions to be checked on site prior to construction or production. Construction details to be confirmed by contractor/manufacture by submitting shop drawings for designer's approval.

Design/drawing is not to be scaled for production and construction purposes.

All discrepancies and omissions on site must be reported to designer for their comments or approval prior to commencing work.

All structural design by engineer or contractor. Architects drawings for coordination and set-out only.

All electrical, lighting, HVAC, plumbing and ICT designs to be by engineer or contractor. Architects drawings for coordination and set-out only.

Designs are subject to approval by statutory authorities and any necessary alterations should be made if required to comply with statutory requirements.

All design concepts and drawings are the property of Collective Works LLP. No reproductions, adaptations and/or copies may be made without written consent.

© copyright Collective Works LLP, all rights reserved 2026

Drawing Purpose		
Revision	Date	Purpose
P1	30/06/2026	For Certificate of Lawfulness

Notes

Change list

Architect
Collective Works LLP
434-436 Essex Road, Unit 5.06,
London N1 3QP


info@collectiveworks.net
www.collectiveworks.net

Project	0350 LookoutN6 44 Lanchester Road London, N6 4TA			
Client	S. Salehian and C. Green			
Title	Proposed Sections			
Number	CW-0350-220	Scale	1:50	Format
			A1	Revision
				P1