


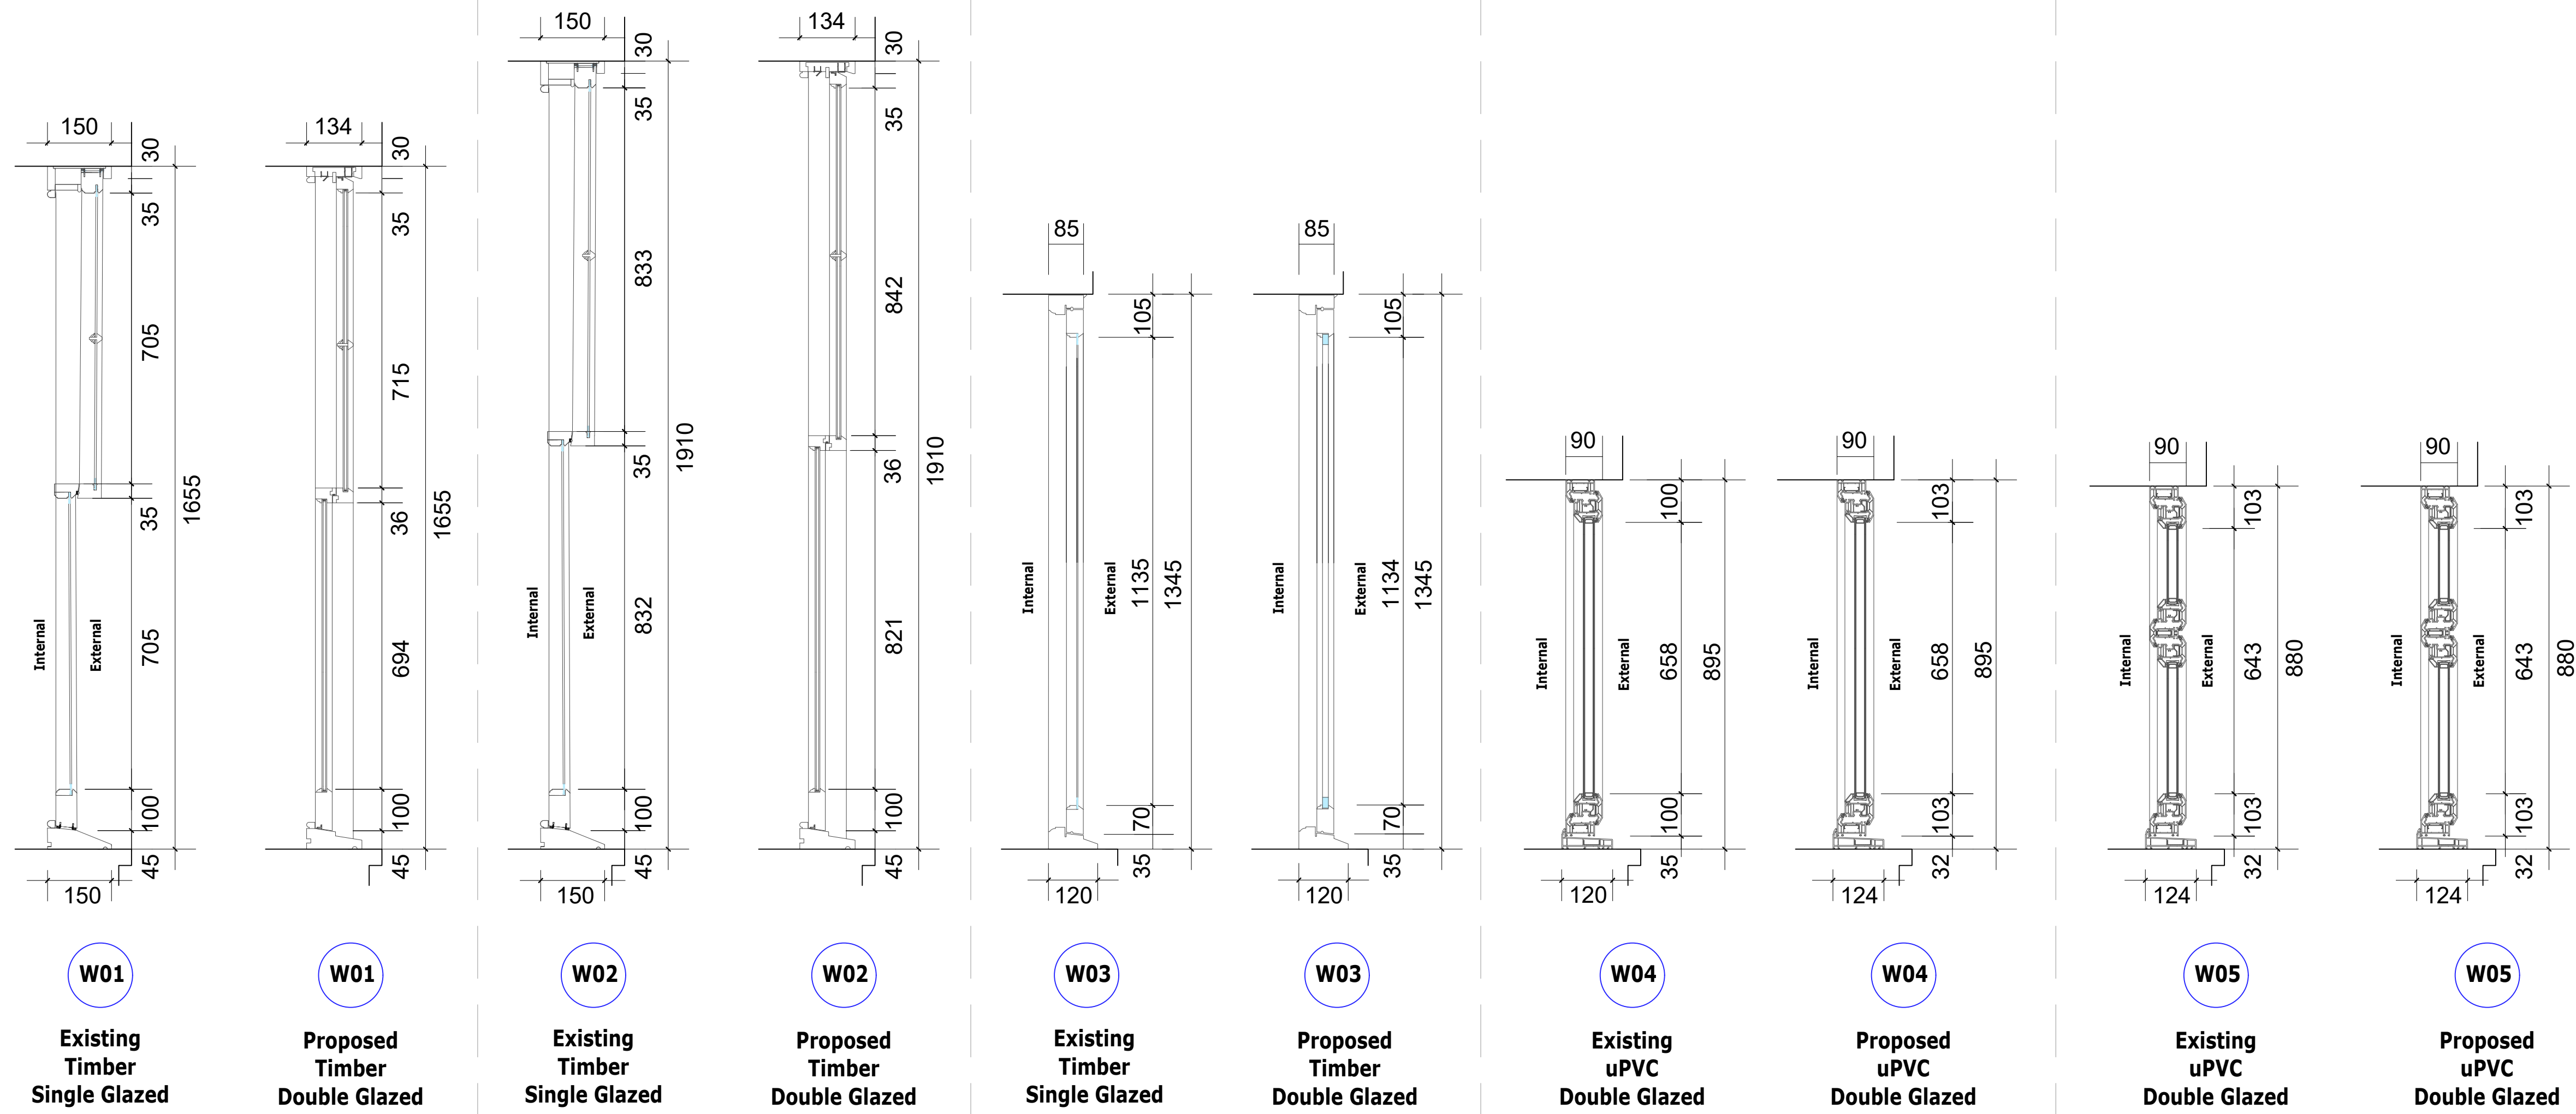

Section	W06	W07	W08
Existing Timber Single Glazed			
Proposed uPVC Double Glazed			



**POTTER
RAPER**
Duncan House
1A Burnhill Road
Beckenham
Kent
BR3 3LA
Tel: 020 8658 3538