


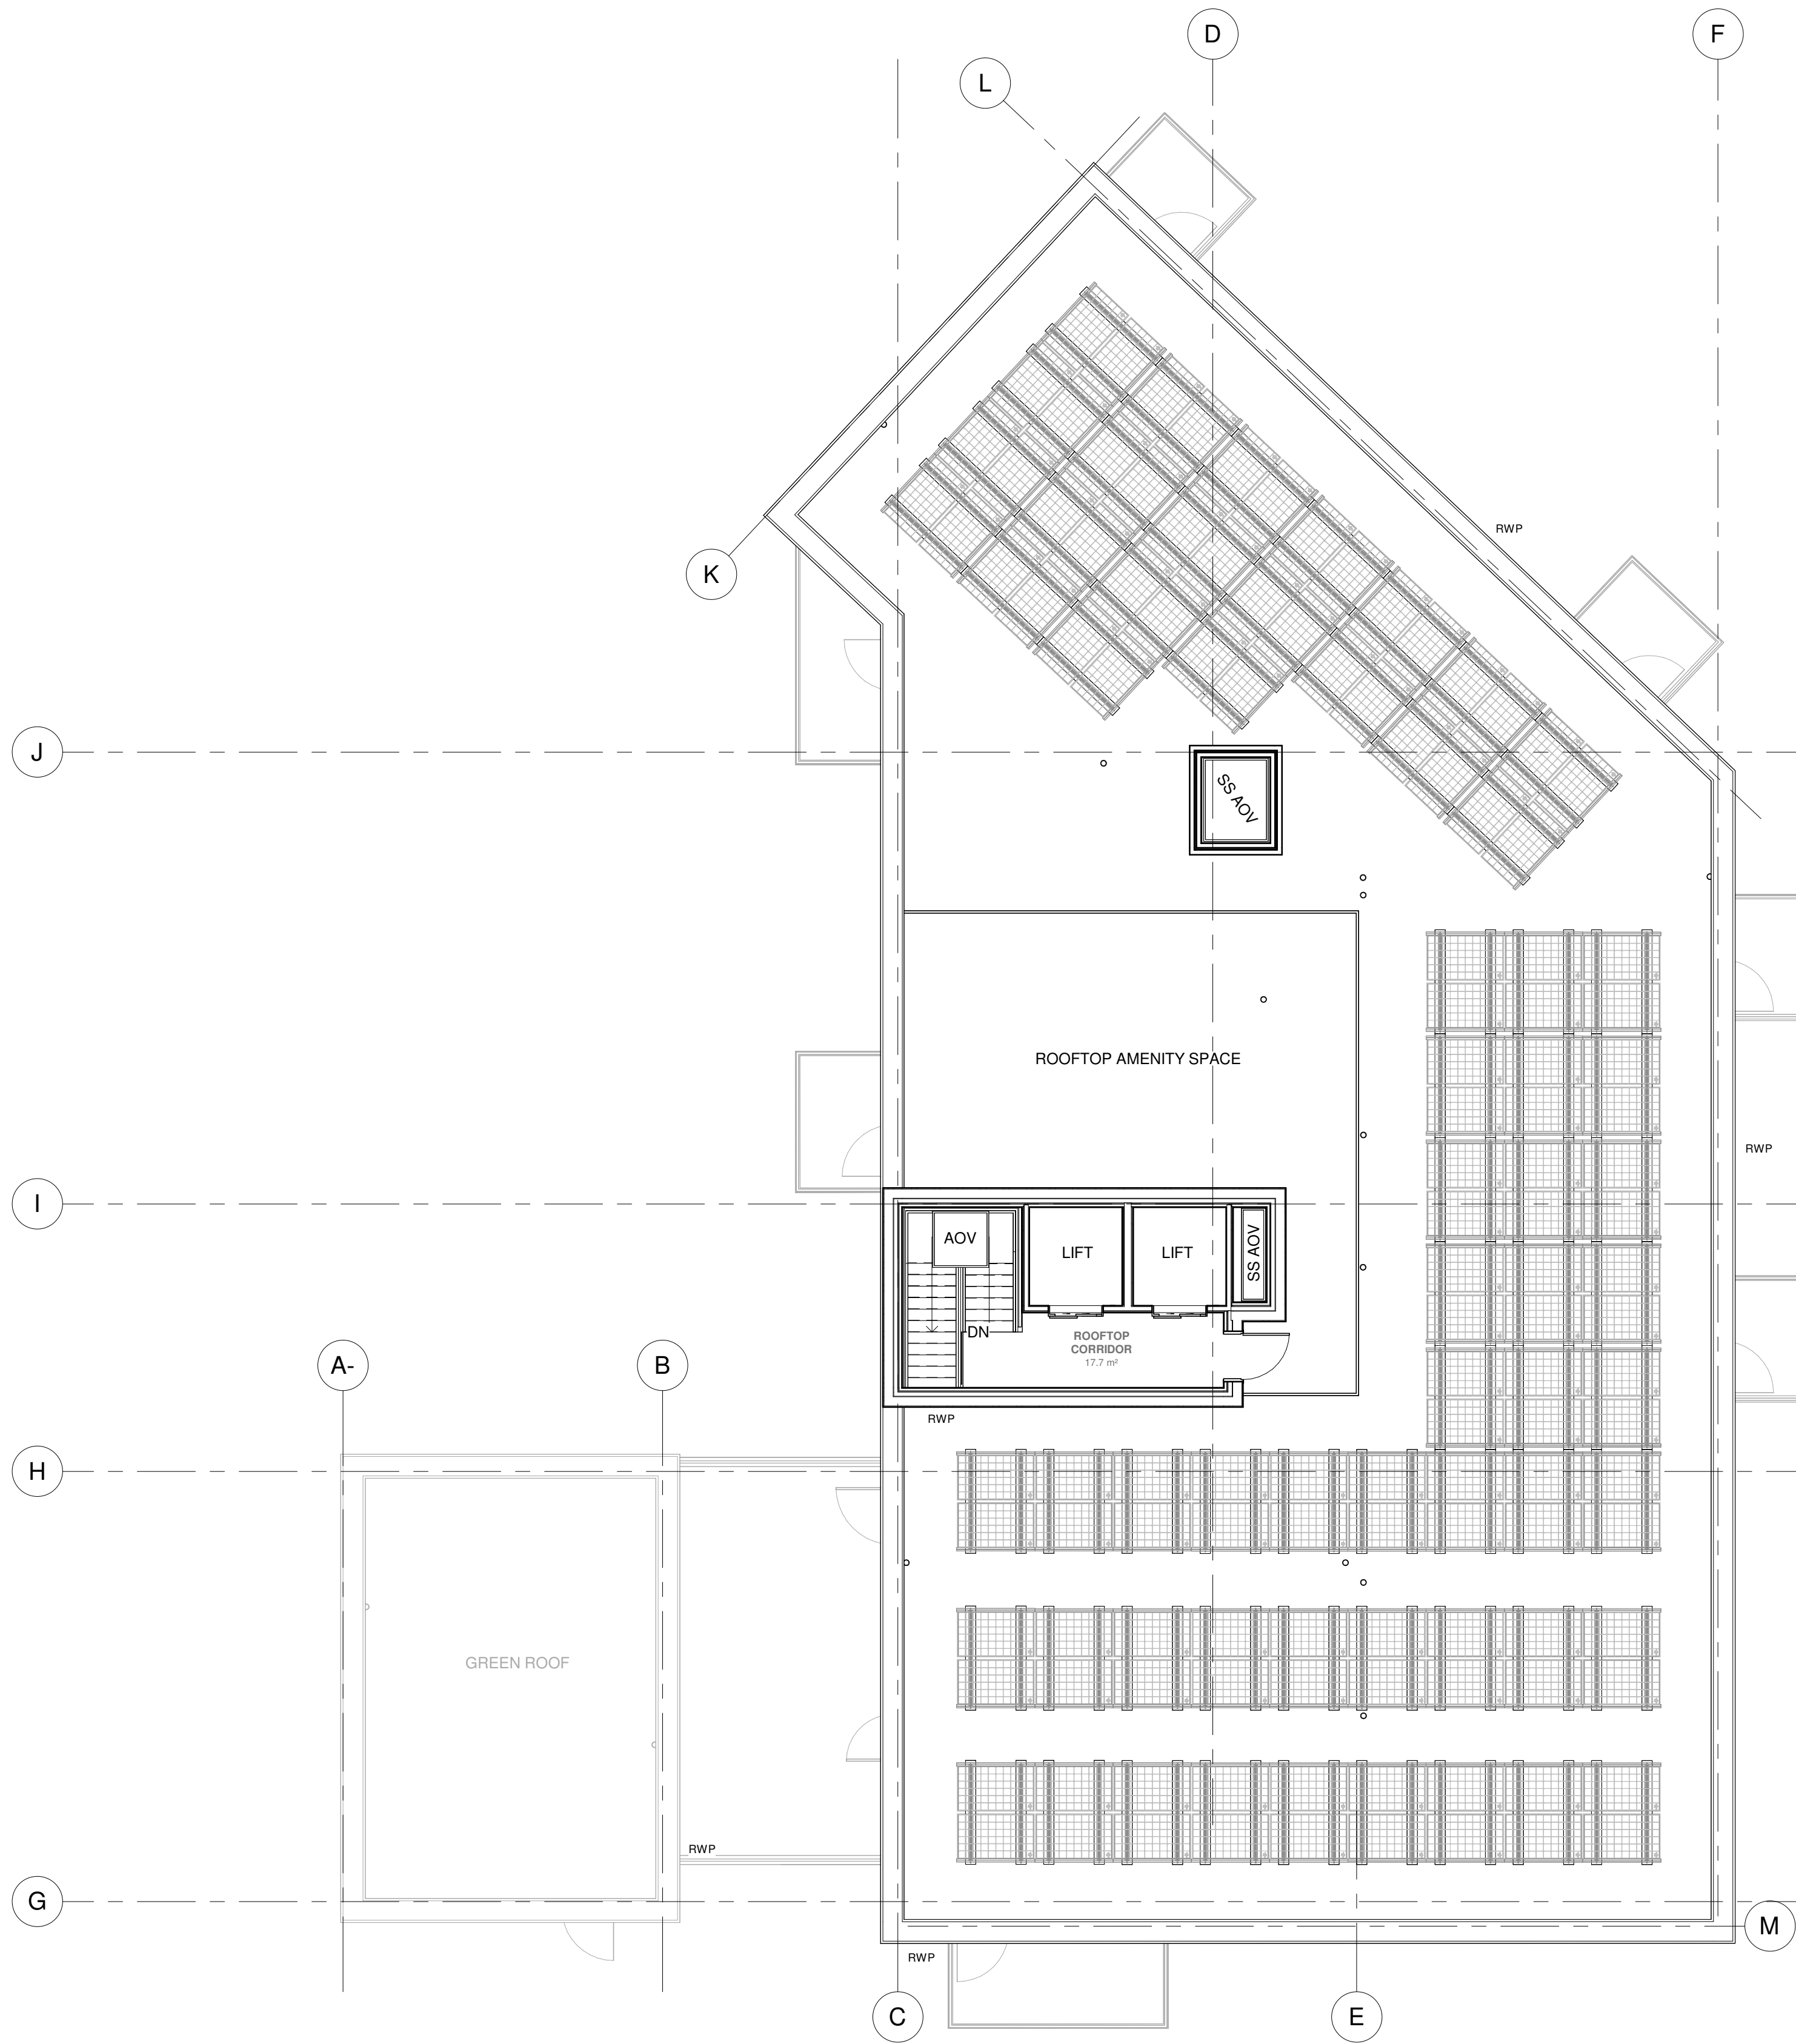

ROOF PLAN
1 : 100

PR03	10/07/26	PLANNING CONDITION ISSUE
PR02	08/07/26	CLIENT AMENDMENTS
PR01	03/07/26	ISSUED FOR APPROVAL
REVISION	DATE	DESCRIPTION

PROJECT ADDRESS
BLOCK E1 – LAND AT THE CHOCOLATE FACTORY

PROJECT NAME
PROPOSED NEW BUILD MIXED-USE DEVELOPMENT

SCALE
1 : 100

STATUS
PRELIMINARY

WA022 / 04-AR-DR-PR03-XX-2003_A1 : PROPOSED ROOF PLAN

DO NOT SCALE FROM THIS DRAWING. ALL DIMENSIONS ARE TO BE VERIFIED
ON SITE. ANY DISCREPANCIES OR OMISSIONS MUST BE REPORTED TO THE
DESIGNER PRIOR TO THE COMMENCEMENT OF ANY WORKS OR FABRICATION

PRELIMINARY DESIGN NOTE
THESE DRAWINGS ARE ISSUED FOR COORDINATION AND REVIEW ONLY.
NOT TO BE USED FOR CONSTRUCTION, FABRICATION, OR MANUFACTURING PURPOSES.

