




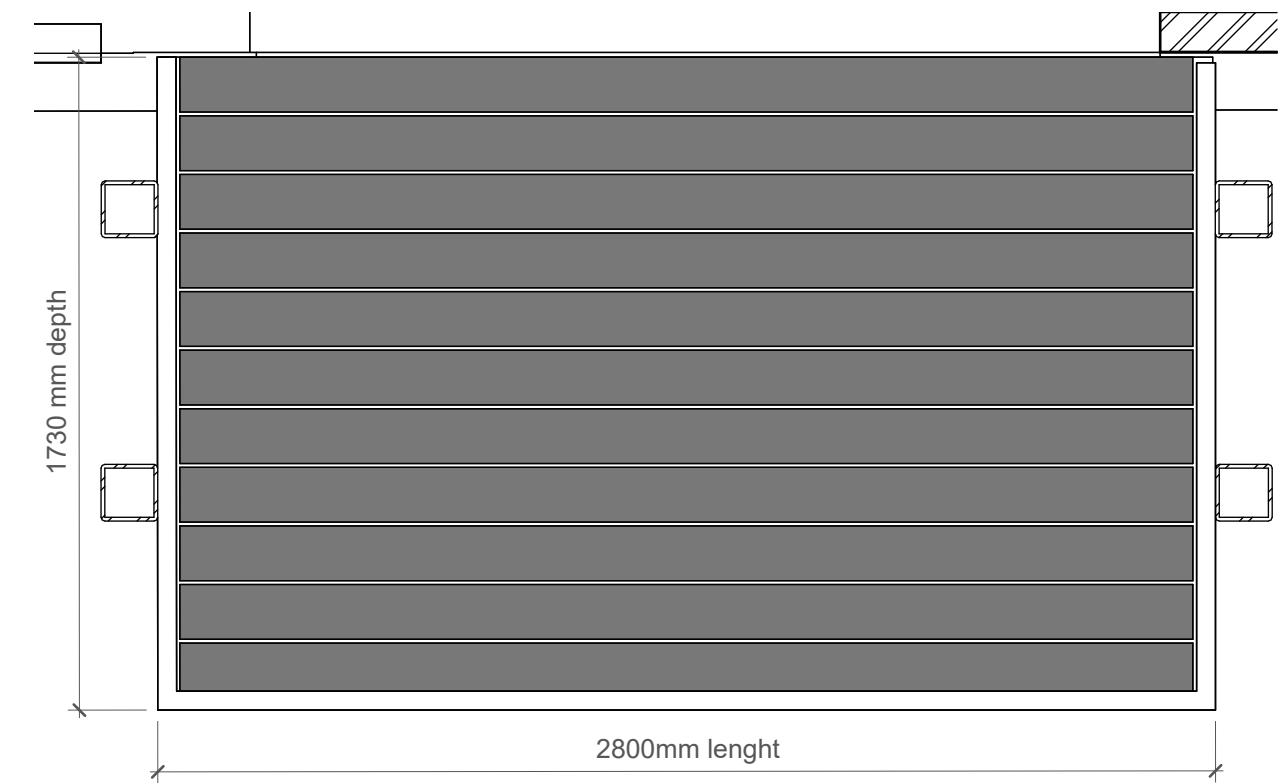


1 **Balcony Type 1**
1 : 20

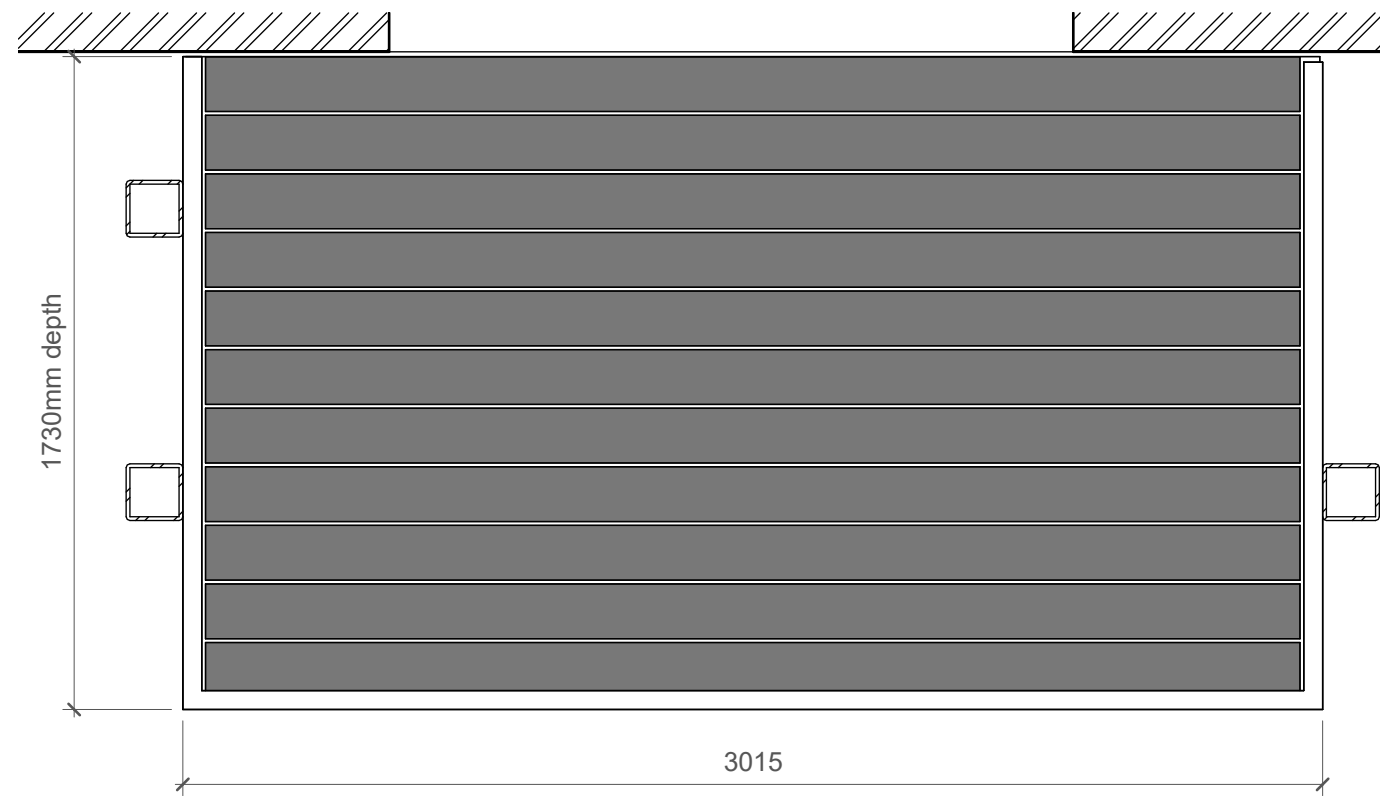


2 **Balcony Type 2**
1 : 20

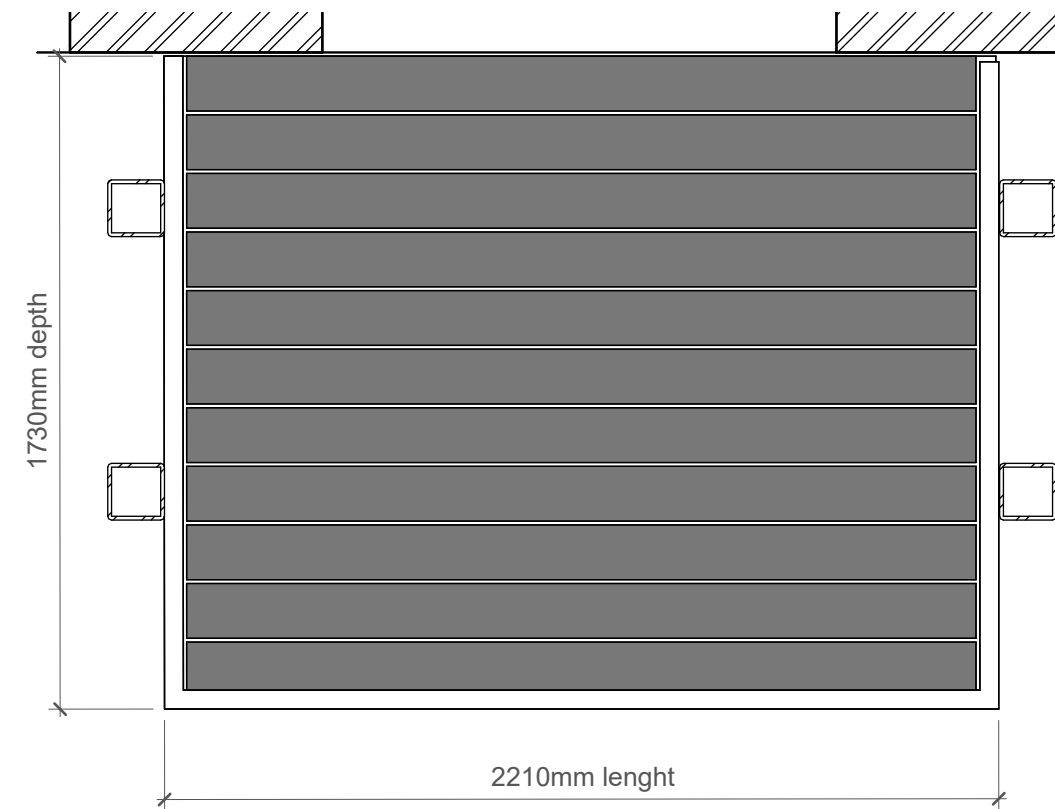


3 **Balcony Type 3**
1 : 20

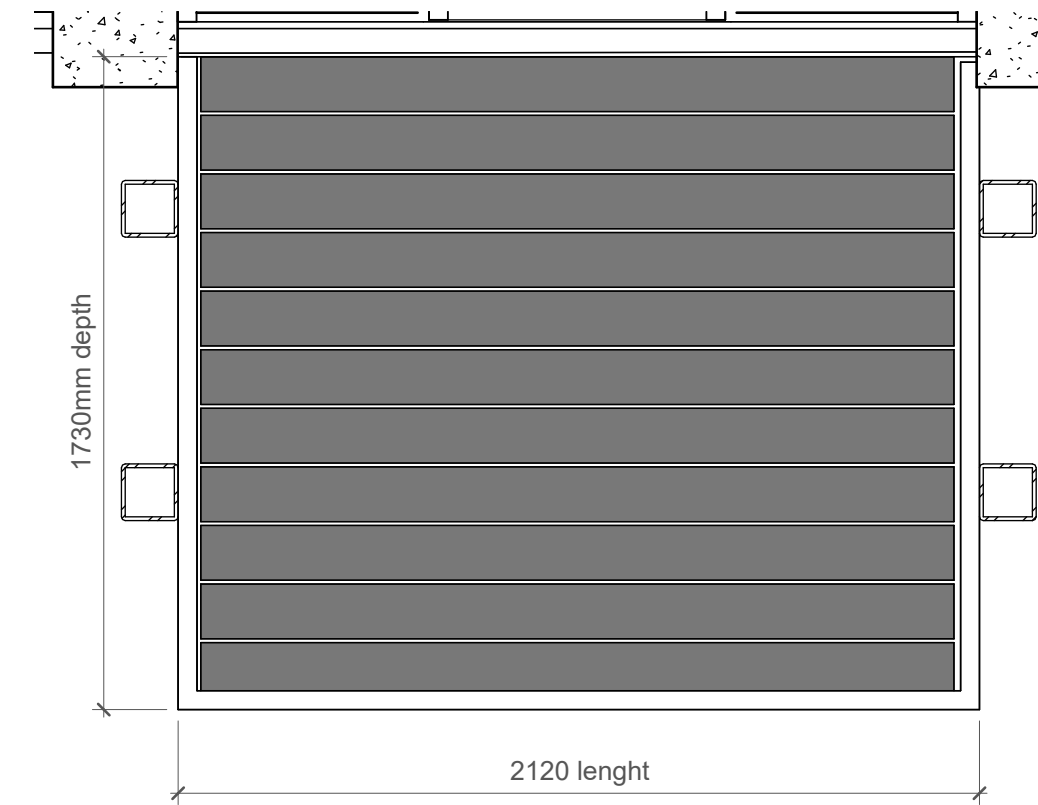


4 **Balcony Type 4**
1 : 20

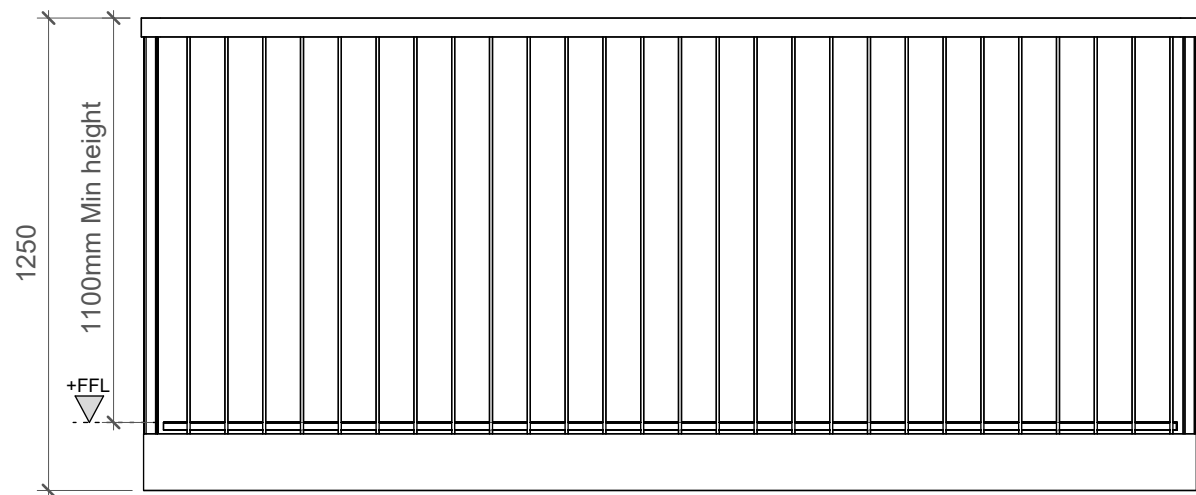


5 **Balcony Type 1**
1 : 20

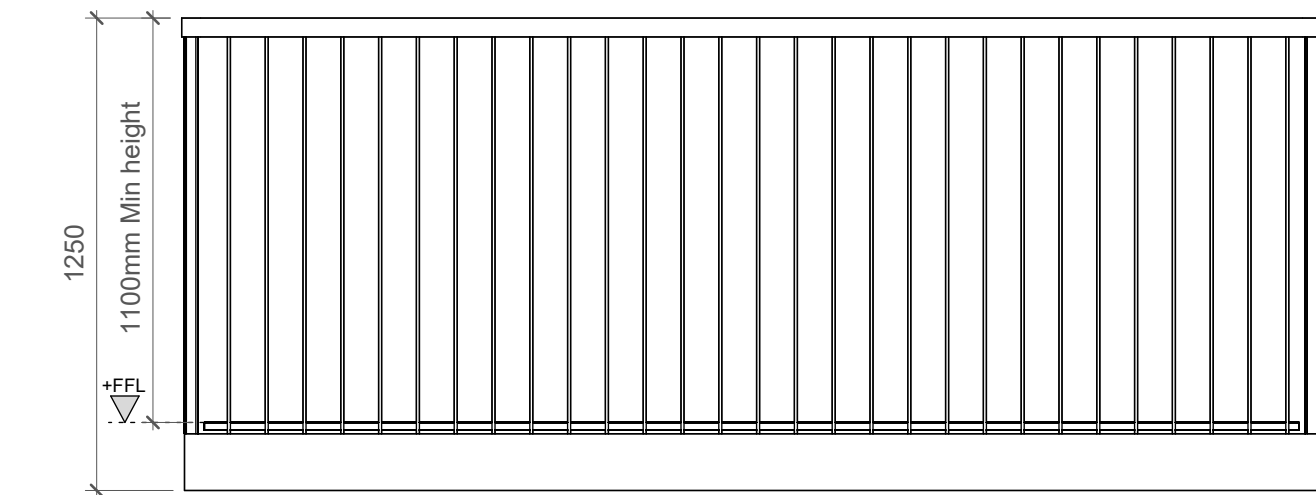

6 **Balcony Type 2**
1 : 20

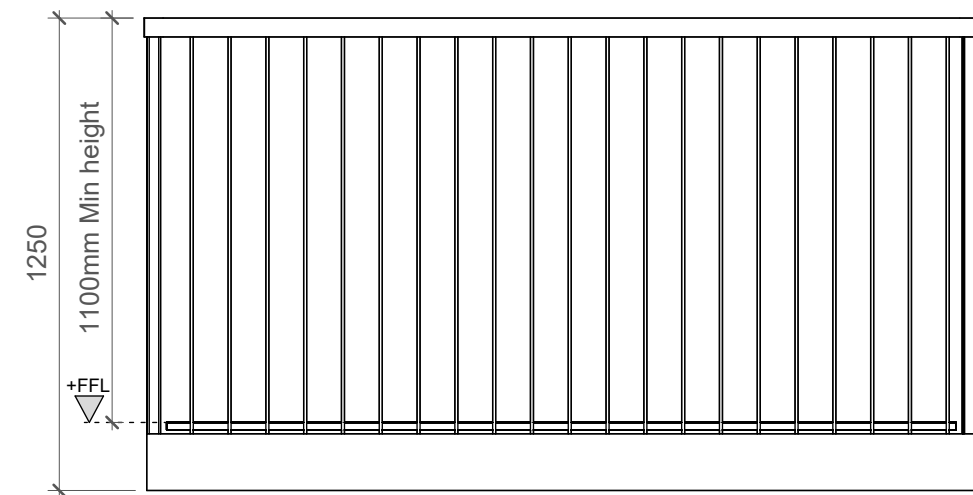

7 **Balcony Type 3**
1 : 20

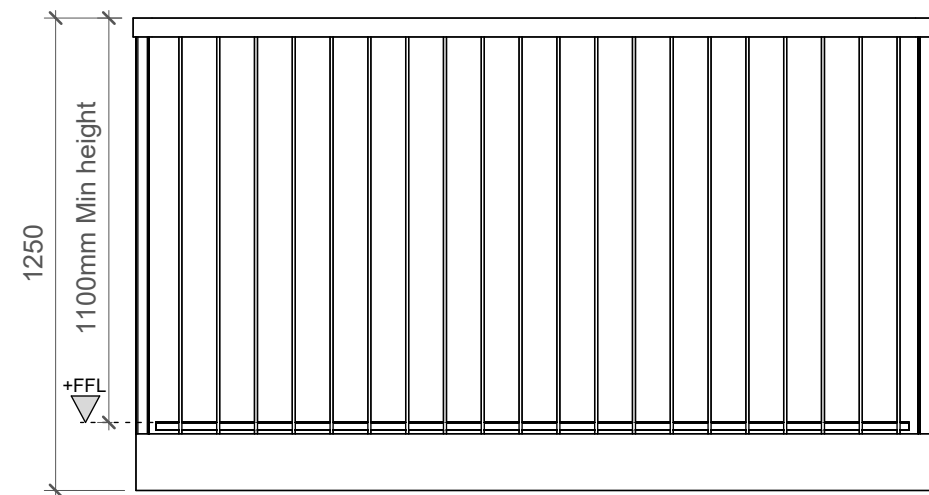

8 **Balcony Type 4**
1 : 20

Location:
S.1.03,04,05,07, F.1.13, F.1.14
S.2.03,04,05,07, F.2.13, F.2.14
S.3.03,04,05,07, F.3.13, F.3.14

18.No required

Location:
S.1.15
S.2.15
S.3.15


3.No required

Location:
S.1.16
S.2.16
S.3.16

3.No required

Location:
F.1.02
F.2.02
F.3.02

3.No required

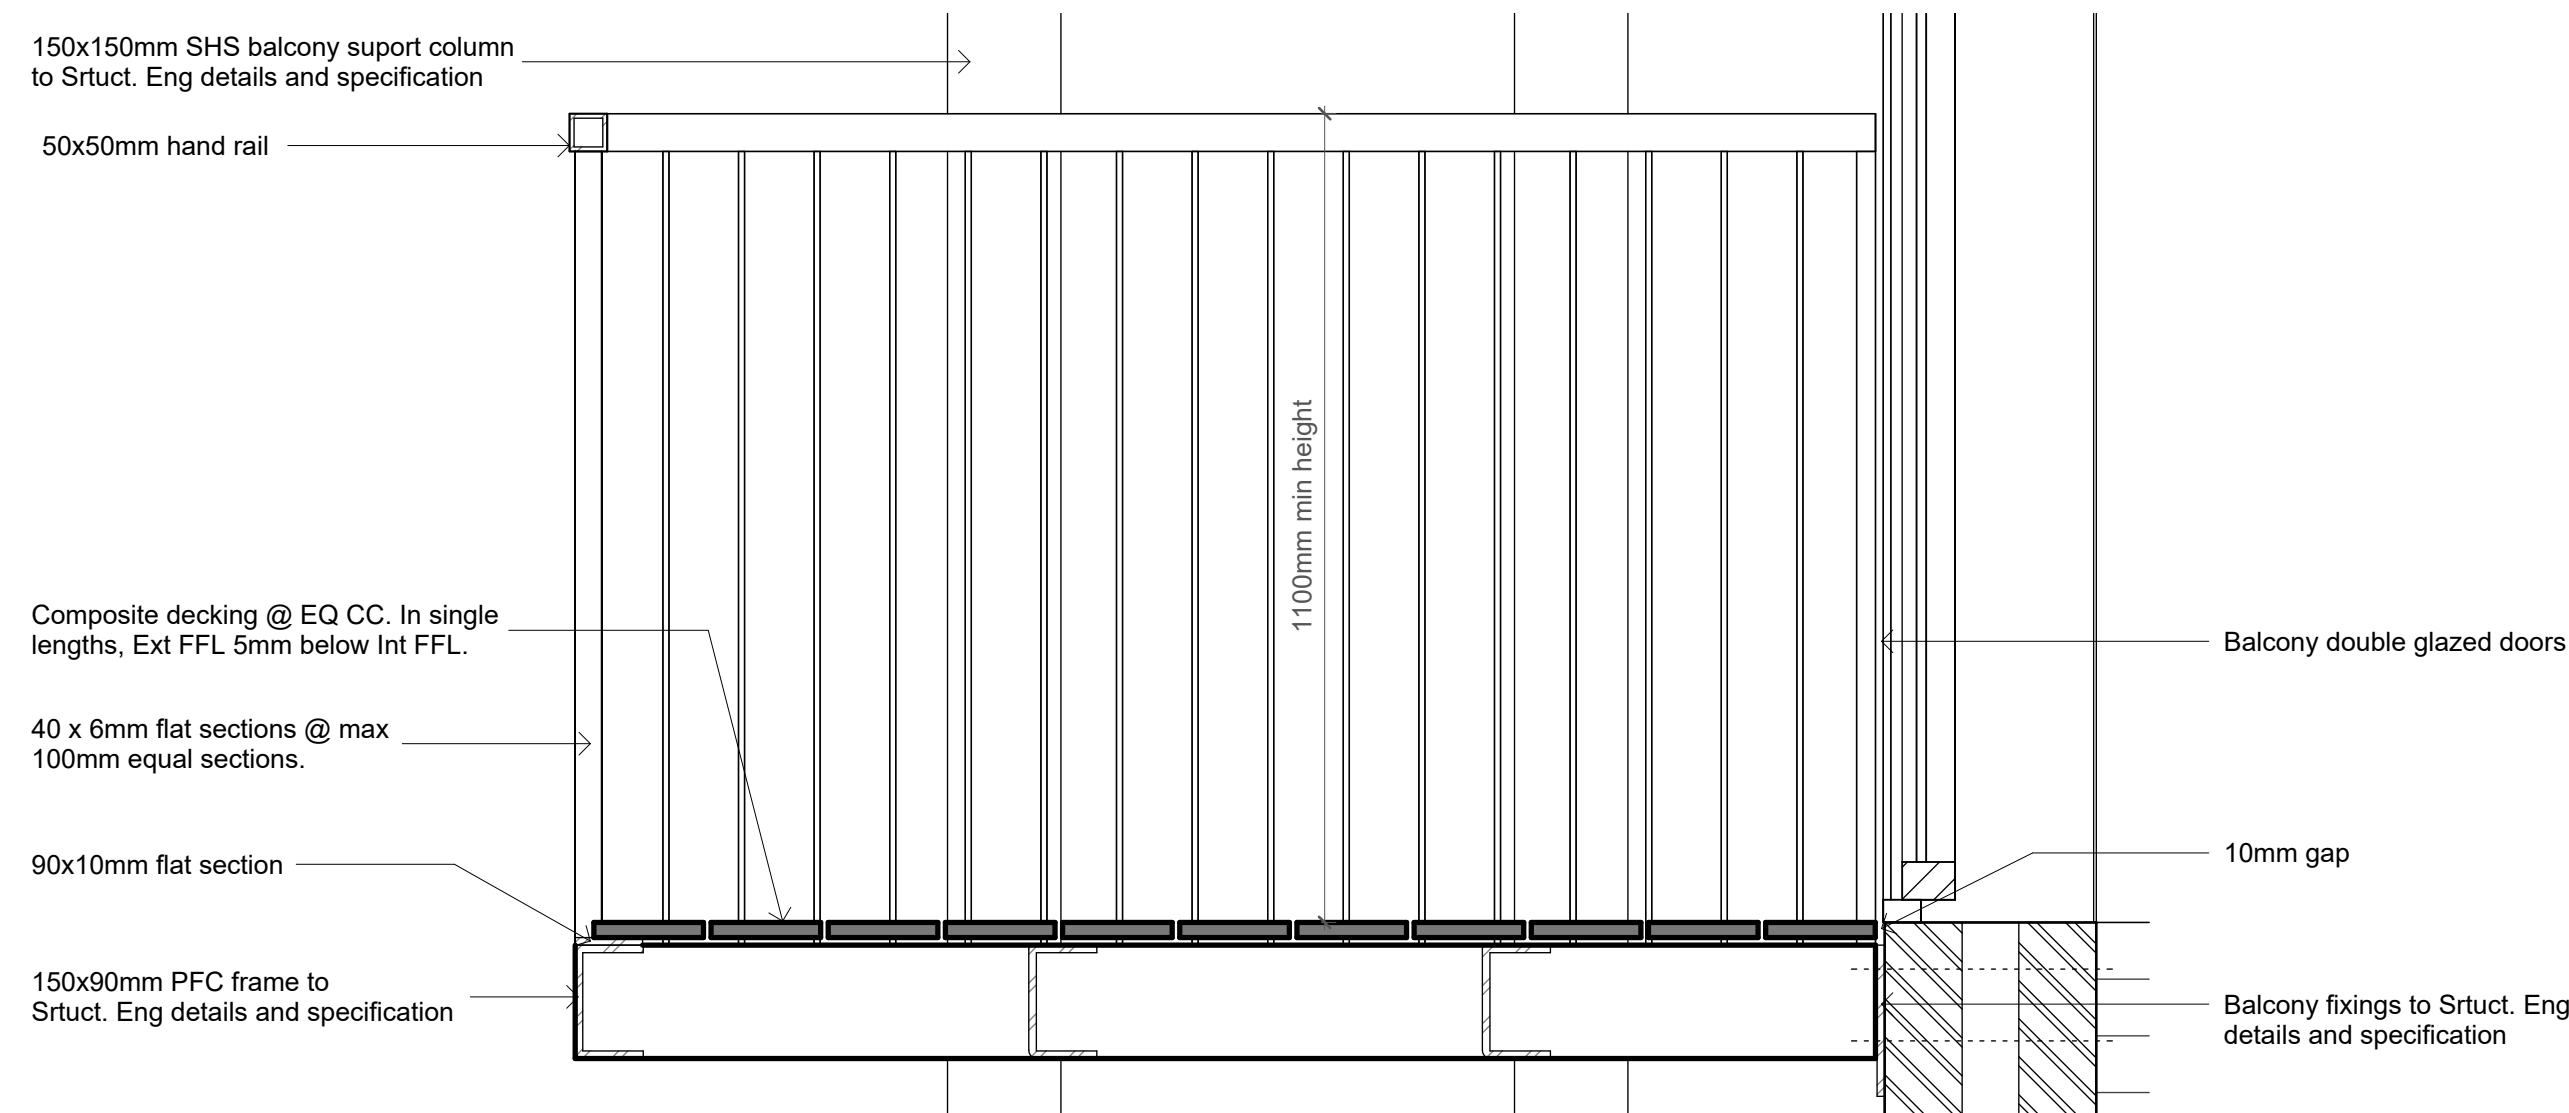

9 **Balcony Section AA**
1 : 10

NOTES:

To be read in conjunction with all architects information, but specifically:

0200 Fire Strategy drawings

1000 Drylining, Partitions Flat
2000 External Env Setting Out Plans
2100 Ext Env Sections
2200 Ext Env Elevations
2300 Detail

Refer to Structural Engineers drawings for setting out of balcony fixings and details.

Location of balcony in relation to structural opening varies - see 2000 series plans.

Balustrades - Max 100mm separation.

Colour: Black

Refer to manufacturers/suppliers detail

Revision Number	Revision Description	Revision Date	Issued by
Revision			

Construction

Status:

Dimensions, areas and levels where given are only approximate and subject to site survey.
All dimensions are to be checked on site. Figured dimensions only are to be taken from this drawing.
This drawing is to be read in conjunction with all relevant consultants and/or specialists drawings/documents and any discrepancies or variations are to be notified to the Architect before the affected work commences. This drawing is copyright and remains the property of the Architects.

CROE
ARCHITECTS
REGISTERED QUALIFIED ARCHITECTS / HERTFORDSHIRE

telephone:01462 453931
email:info@croearchitects.co.uk
web: www.croearchitects.co.uk

Project:
Parma House,
Clarendon Road,
N22 6UL

Client:
Detail Group

Drawing name:
Balcony Schedule_01

Scale: As indicated	Sheet A1	Drawing number	Revision
Date: 08/25		25025 - 3600	
Drawn by: Author			