



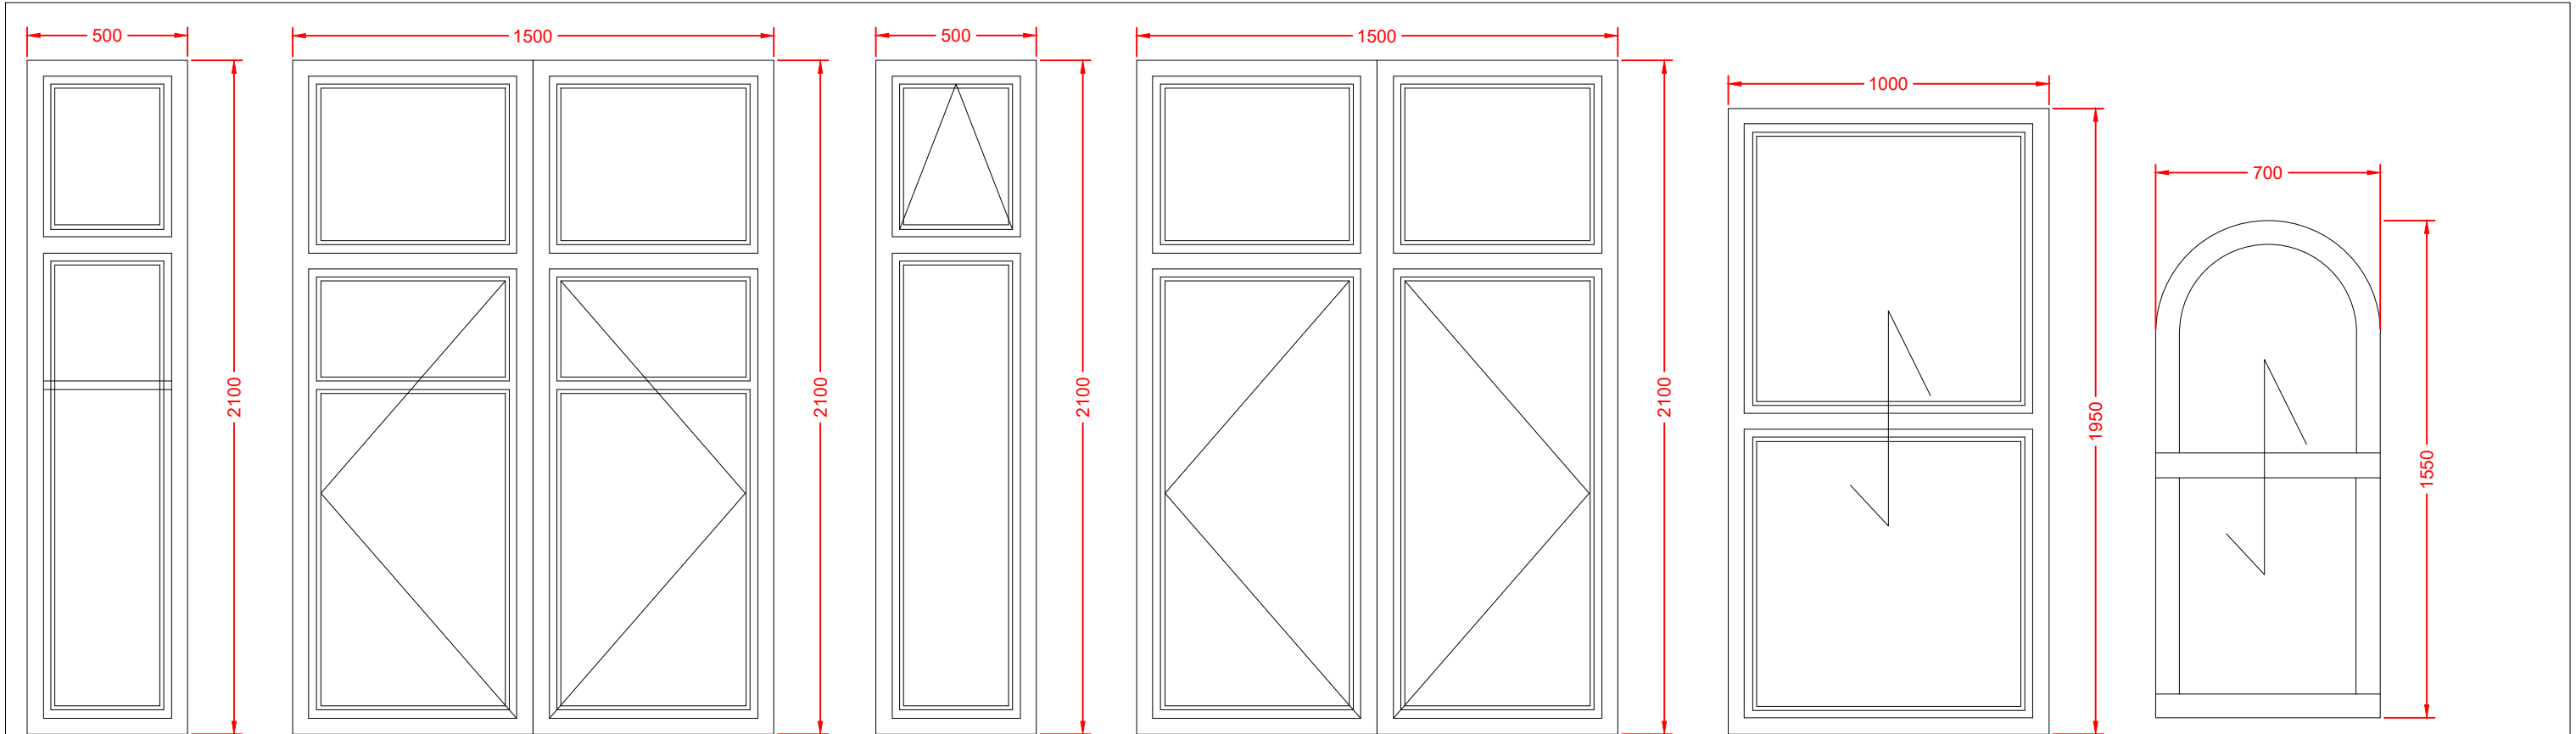

Type 1 Type 2 Type 3 Type 4 Type 5 Type 6

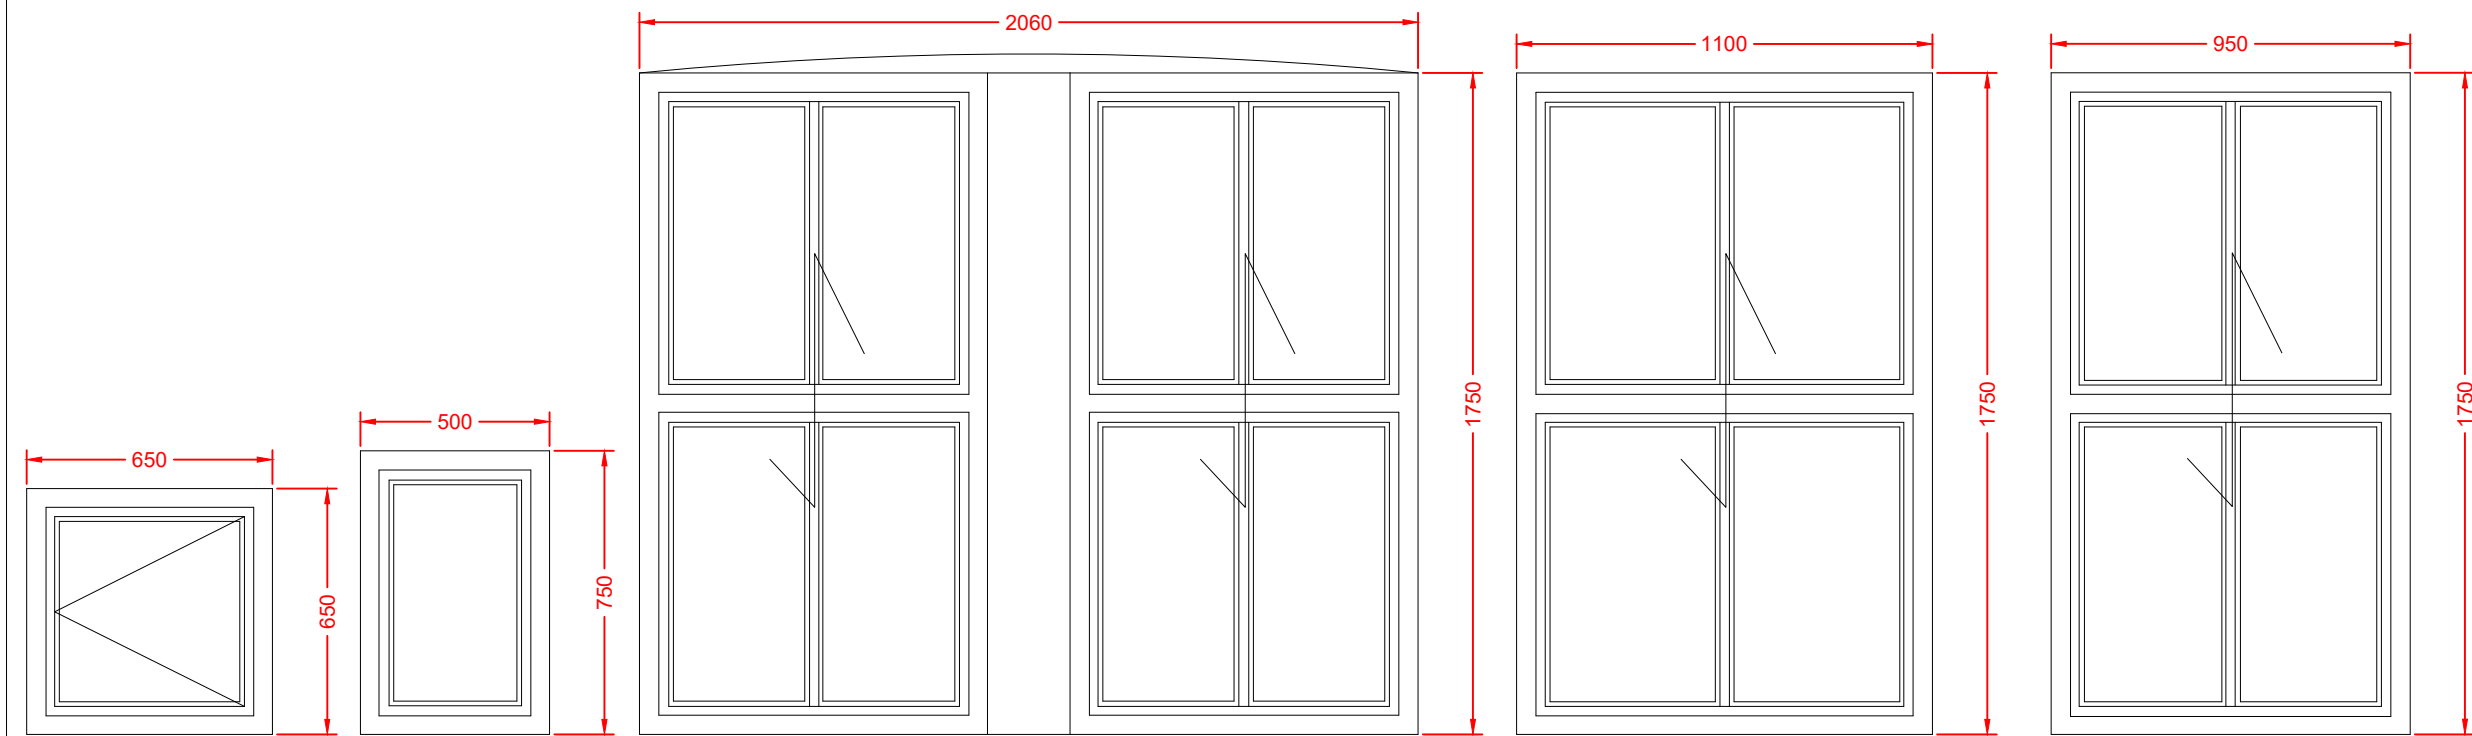

Type 7 Type 8 Type 9 Type 10 Type 11

'Profile22 Optima' PVC-u double glazed window to replace existing. Style and colour of new window to match existing.

NOTE:

This drawing is for Planning purposes only.
All openings are to be site measured by Window manufacture prior to fabrication.

