



1 EXISTING SECTION CC
1 : 50 @ A1, 1:100 @ A3

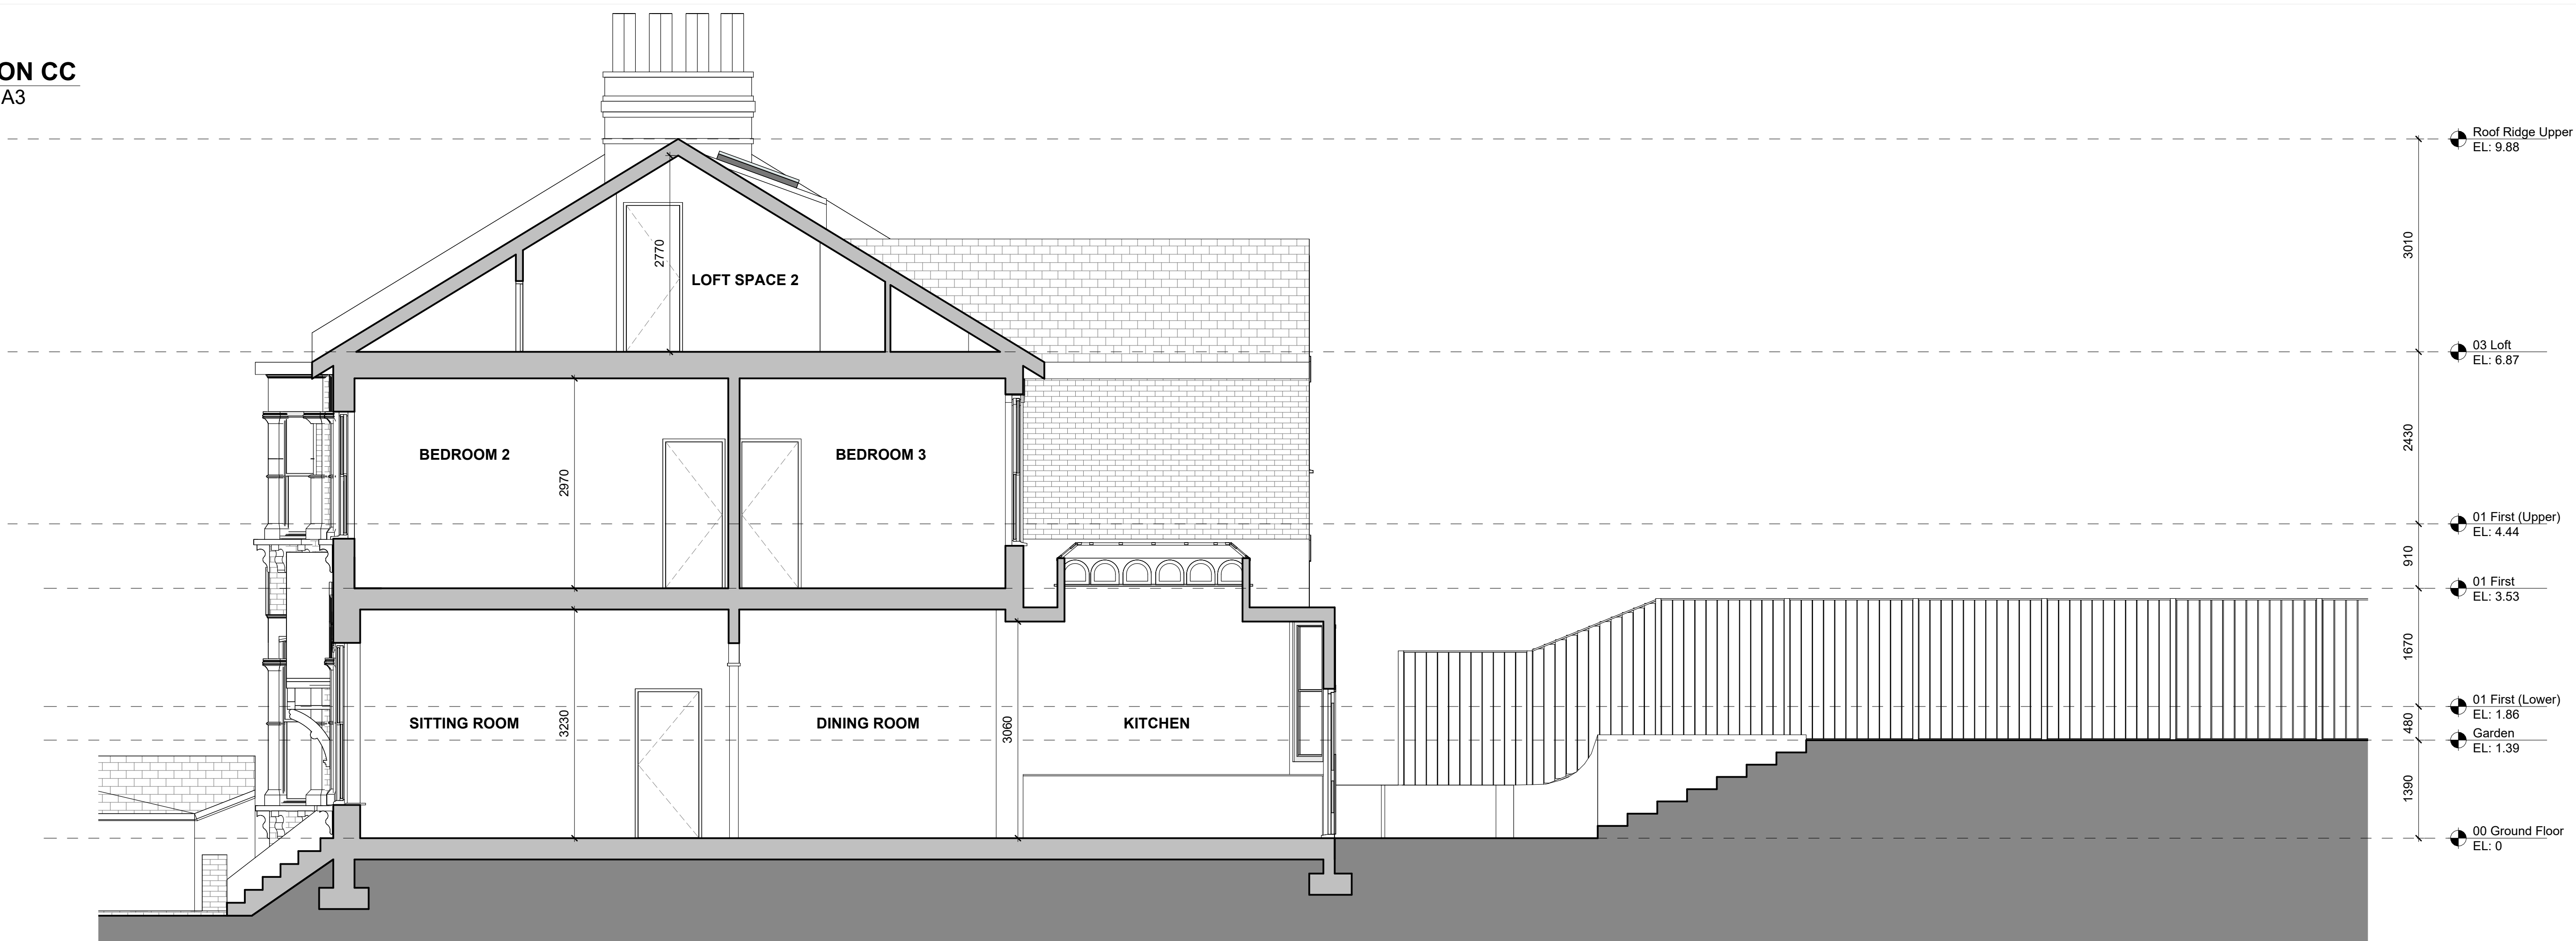

2 PROPOSED SECTION CC
1 : 50 @ A1, 1:100 @ A3

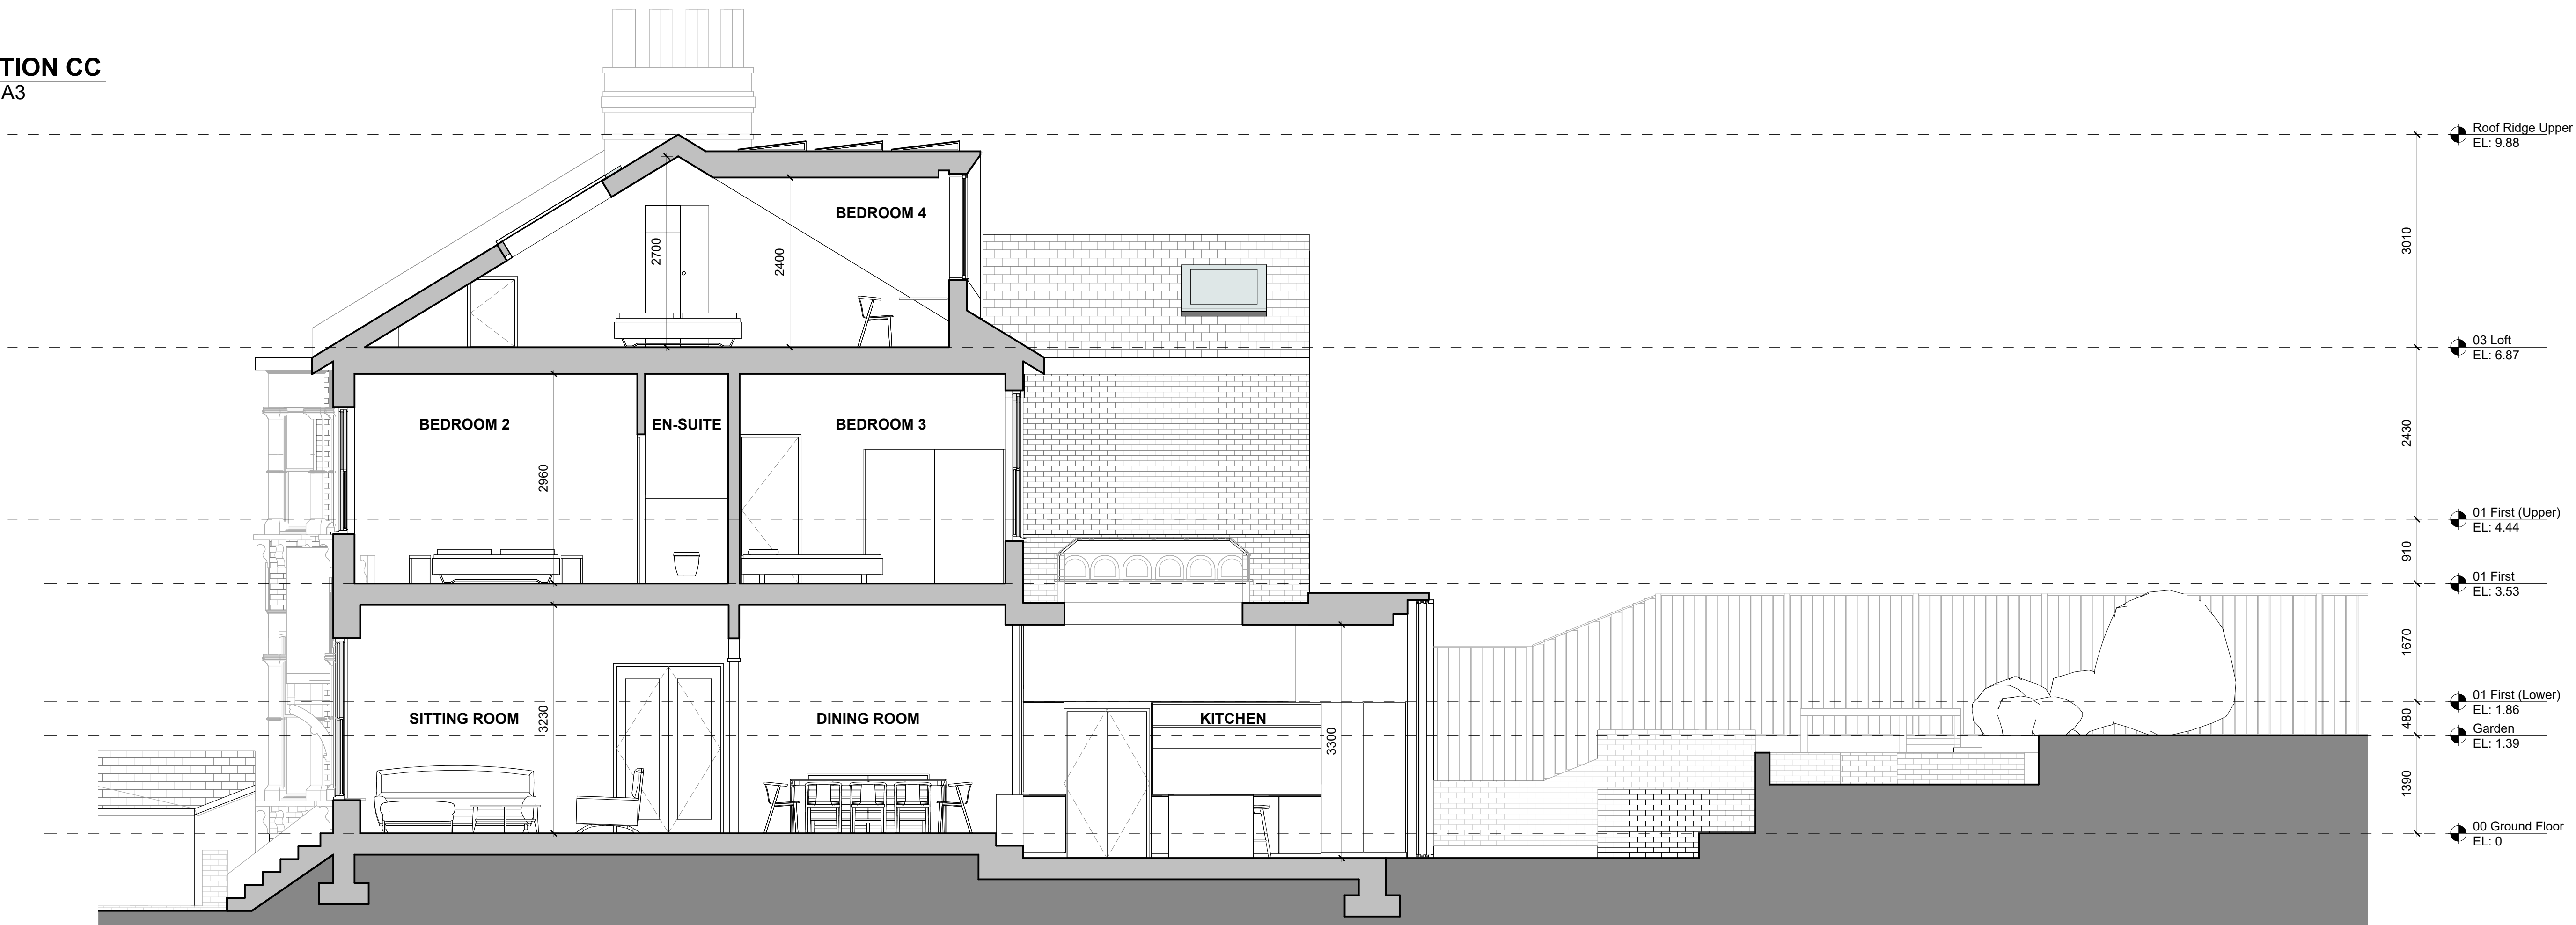


LINEWORKS

A 724 Holloway Rd, Archway, London N19 3JD
T 07973 629 252
W www.lineworksarchitects.co.uk

Drawings Notes:

This drawing is intended for the purpose indicated in the status box only. Scale from this drawing for planning purposes only. All site dimensions shown should be checked on site and discrepancies verified with the architect. This drawing must be read in conjunction with the relevant details and specifications shown.

SCALE BAR:

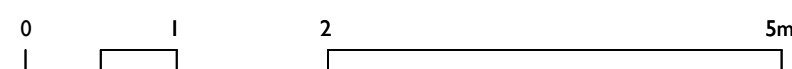

Rev	Date	Note	CHKD
P1	16.07.26	PLANNING	RH

Drawing Status:	PLANNING
Drawing Title:	EXISTING AND PROPOSED SECTIONS CC
Client:	MRS SOPHIE COOPER

Drawing Reference:	0125	GA 311	P1
Project No.	Drawing Number	Revision	
Scale @A1: 1 : 50	Drawn By: RH	Checked By: RH	16.07.26
Project Title:	43 MOUNT VIEW ROAD		