



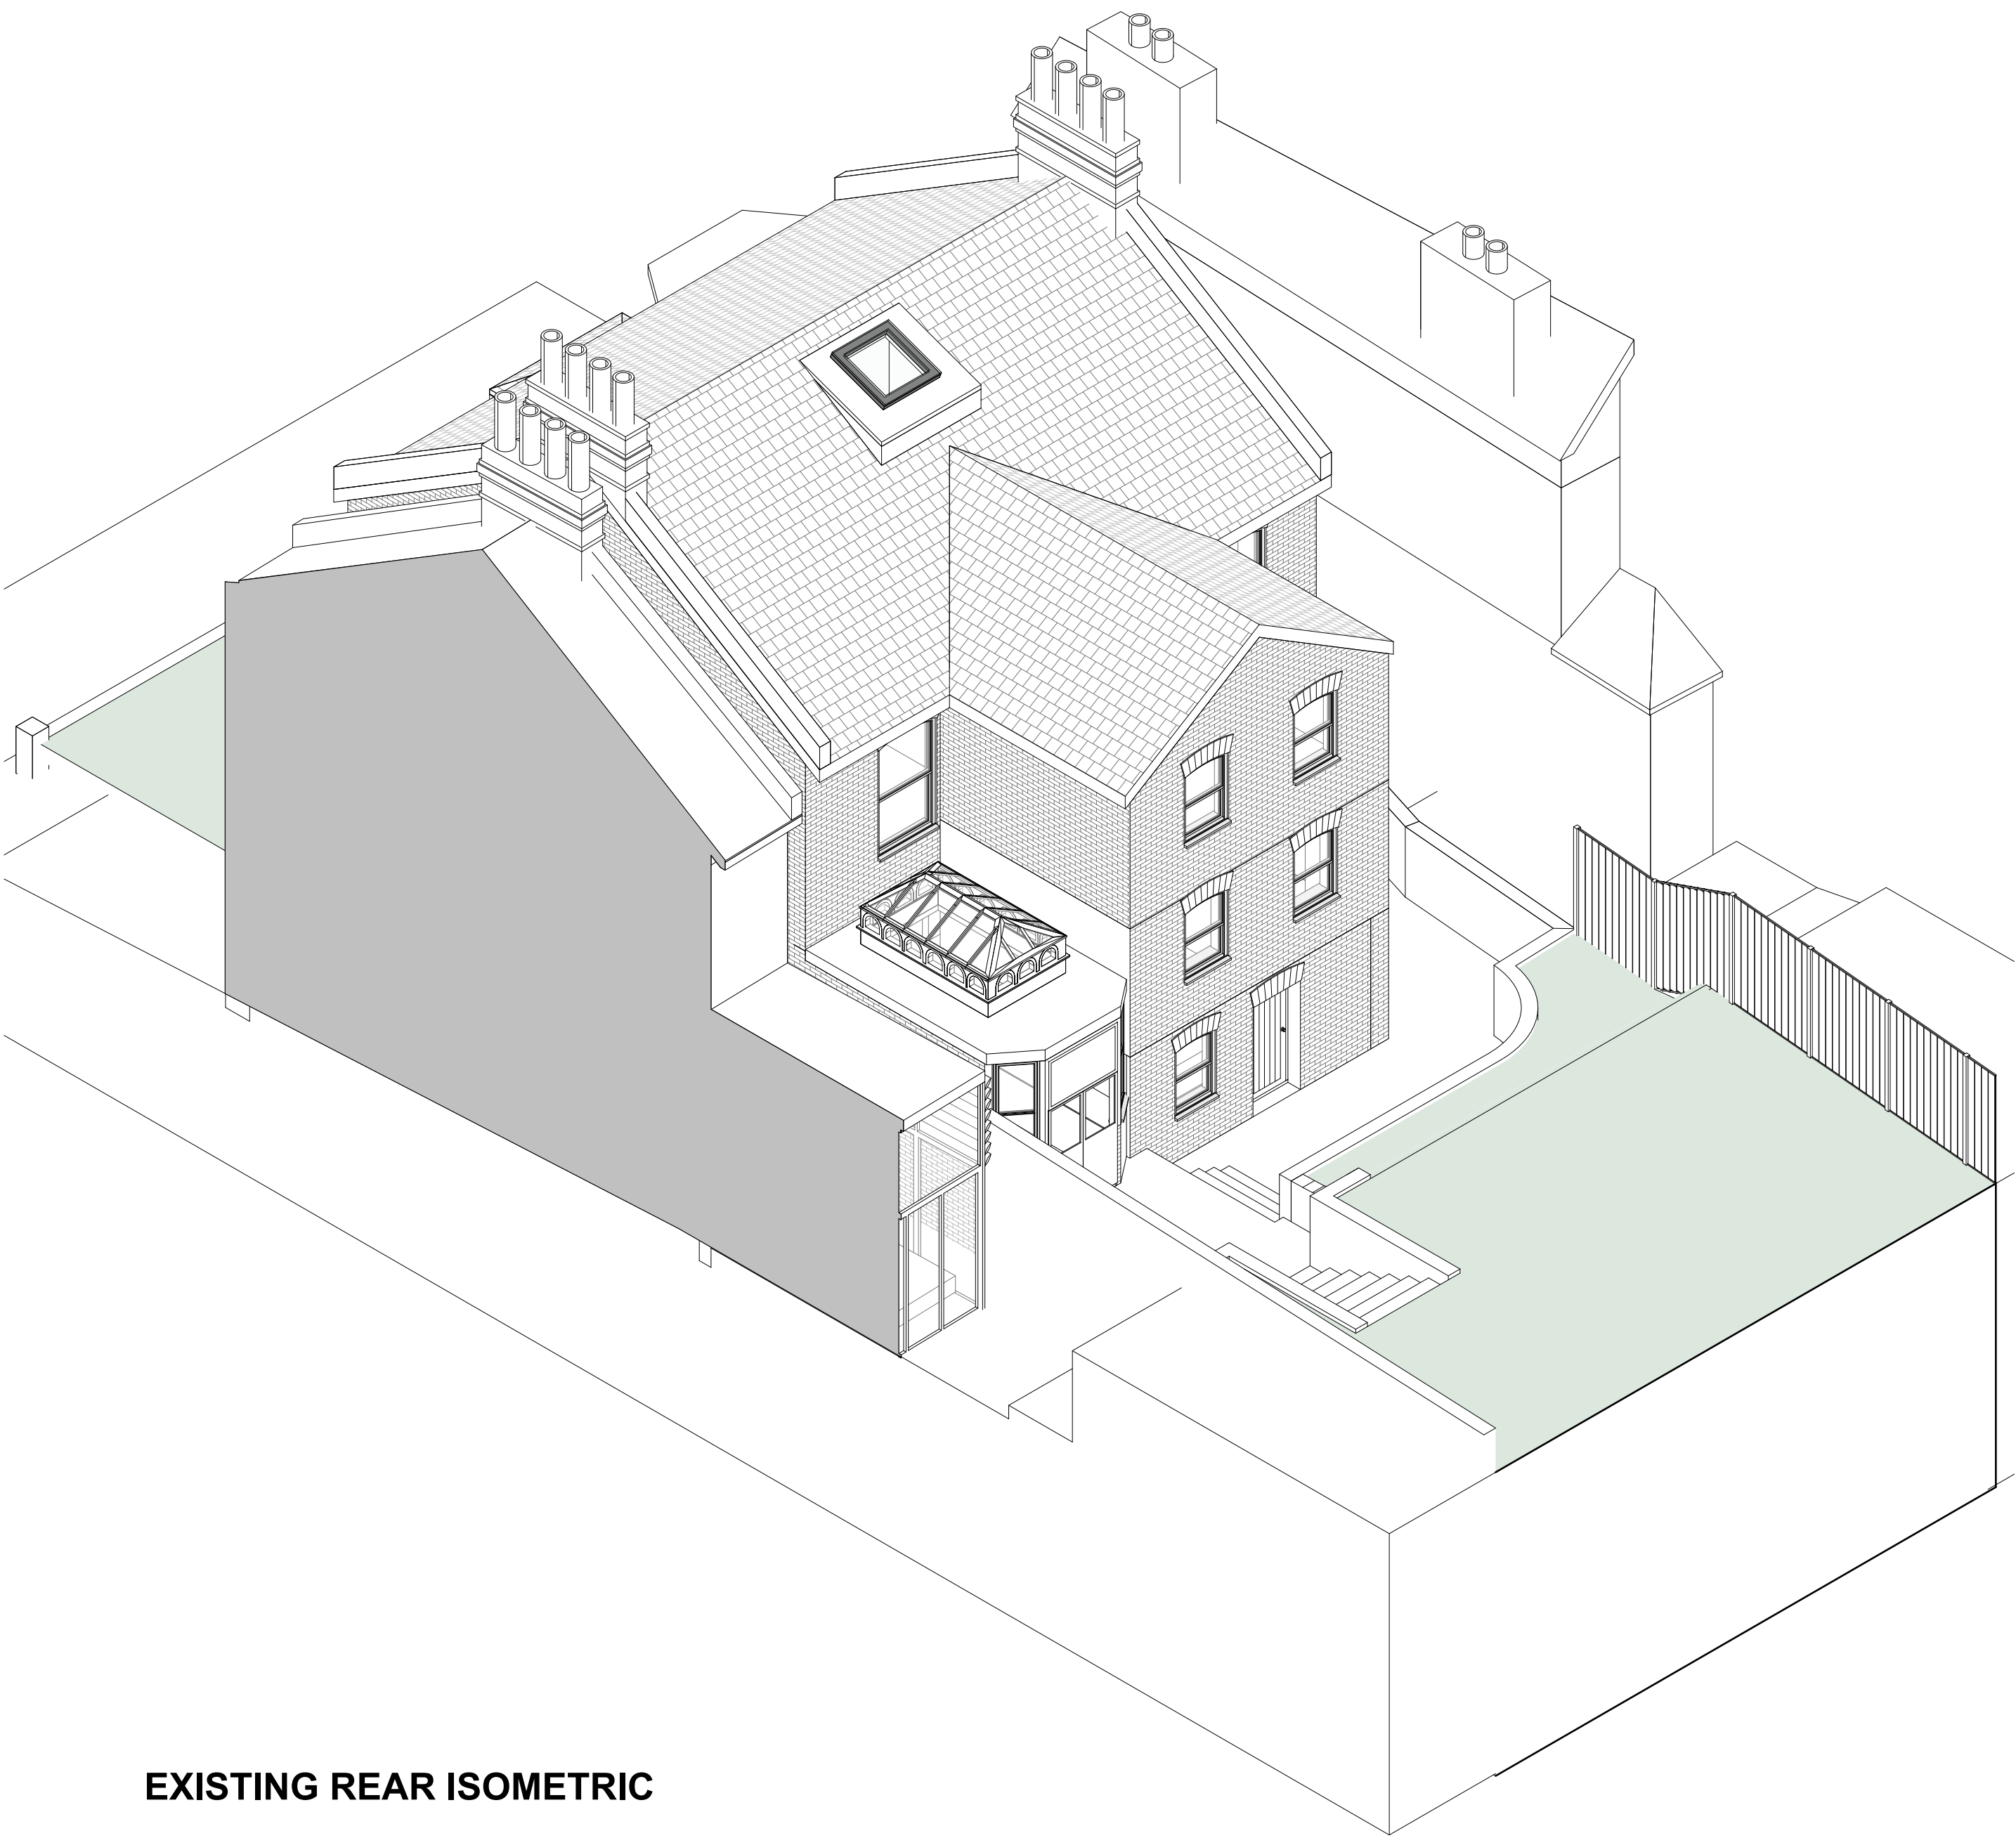

EXISTING REAR ISOMETRIC

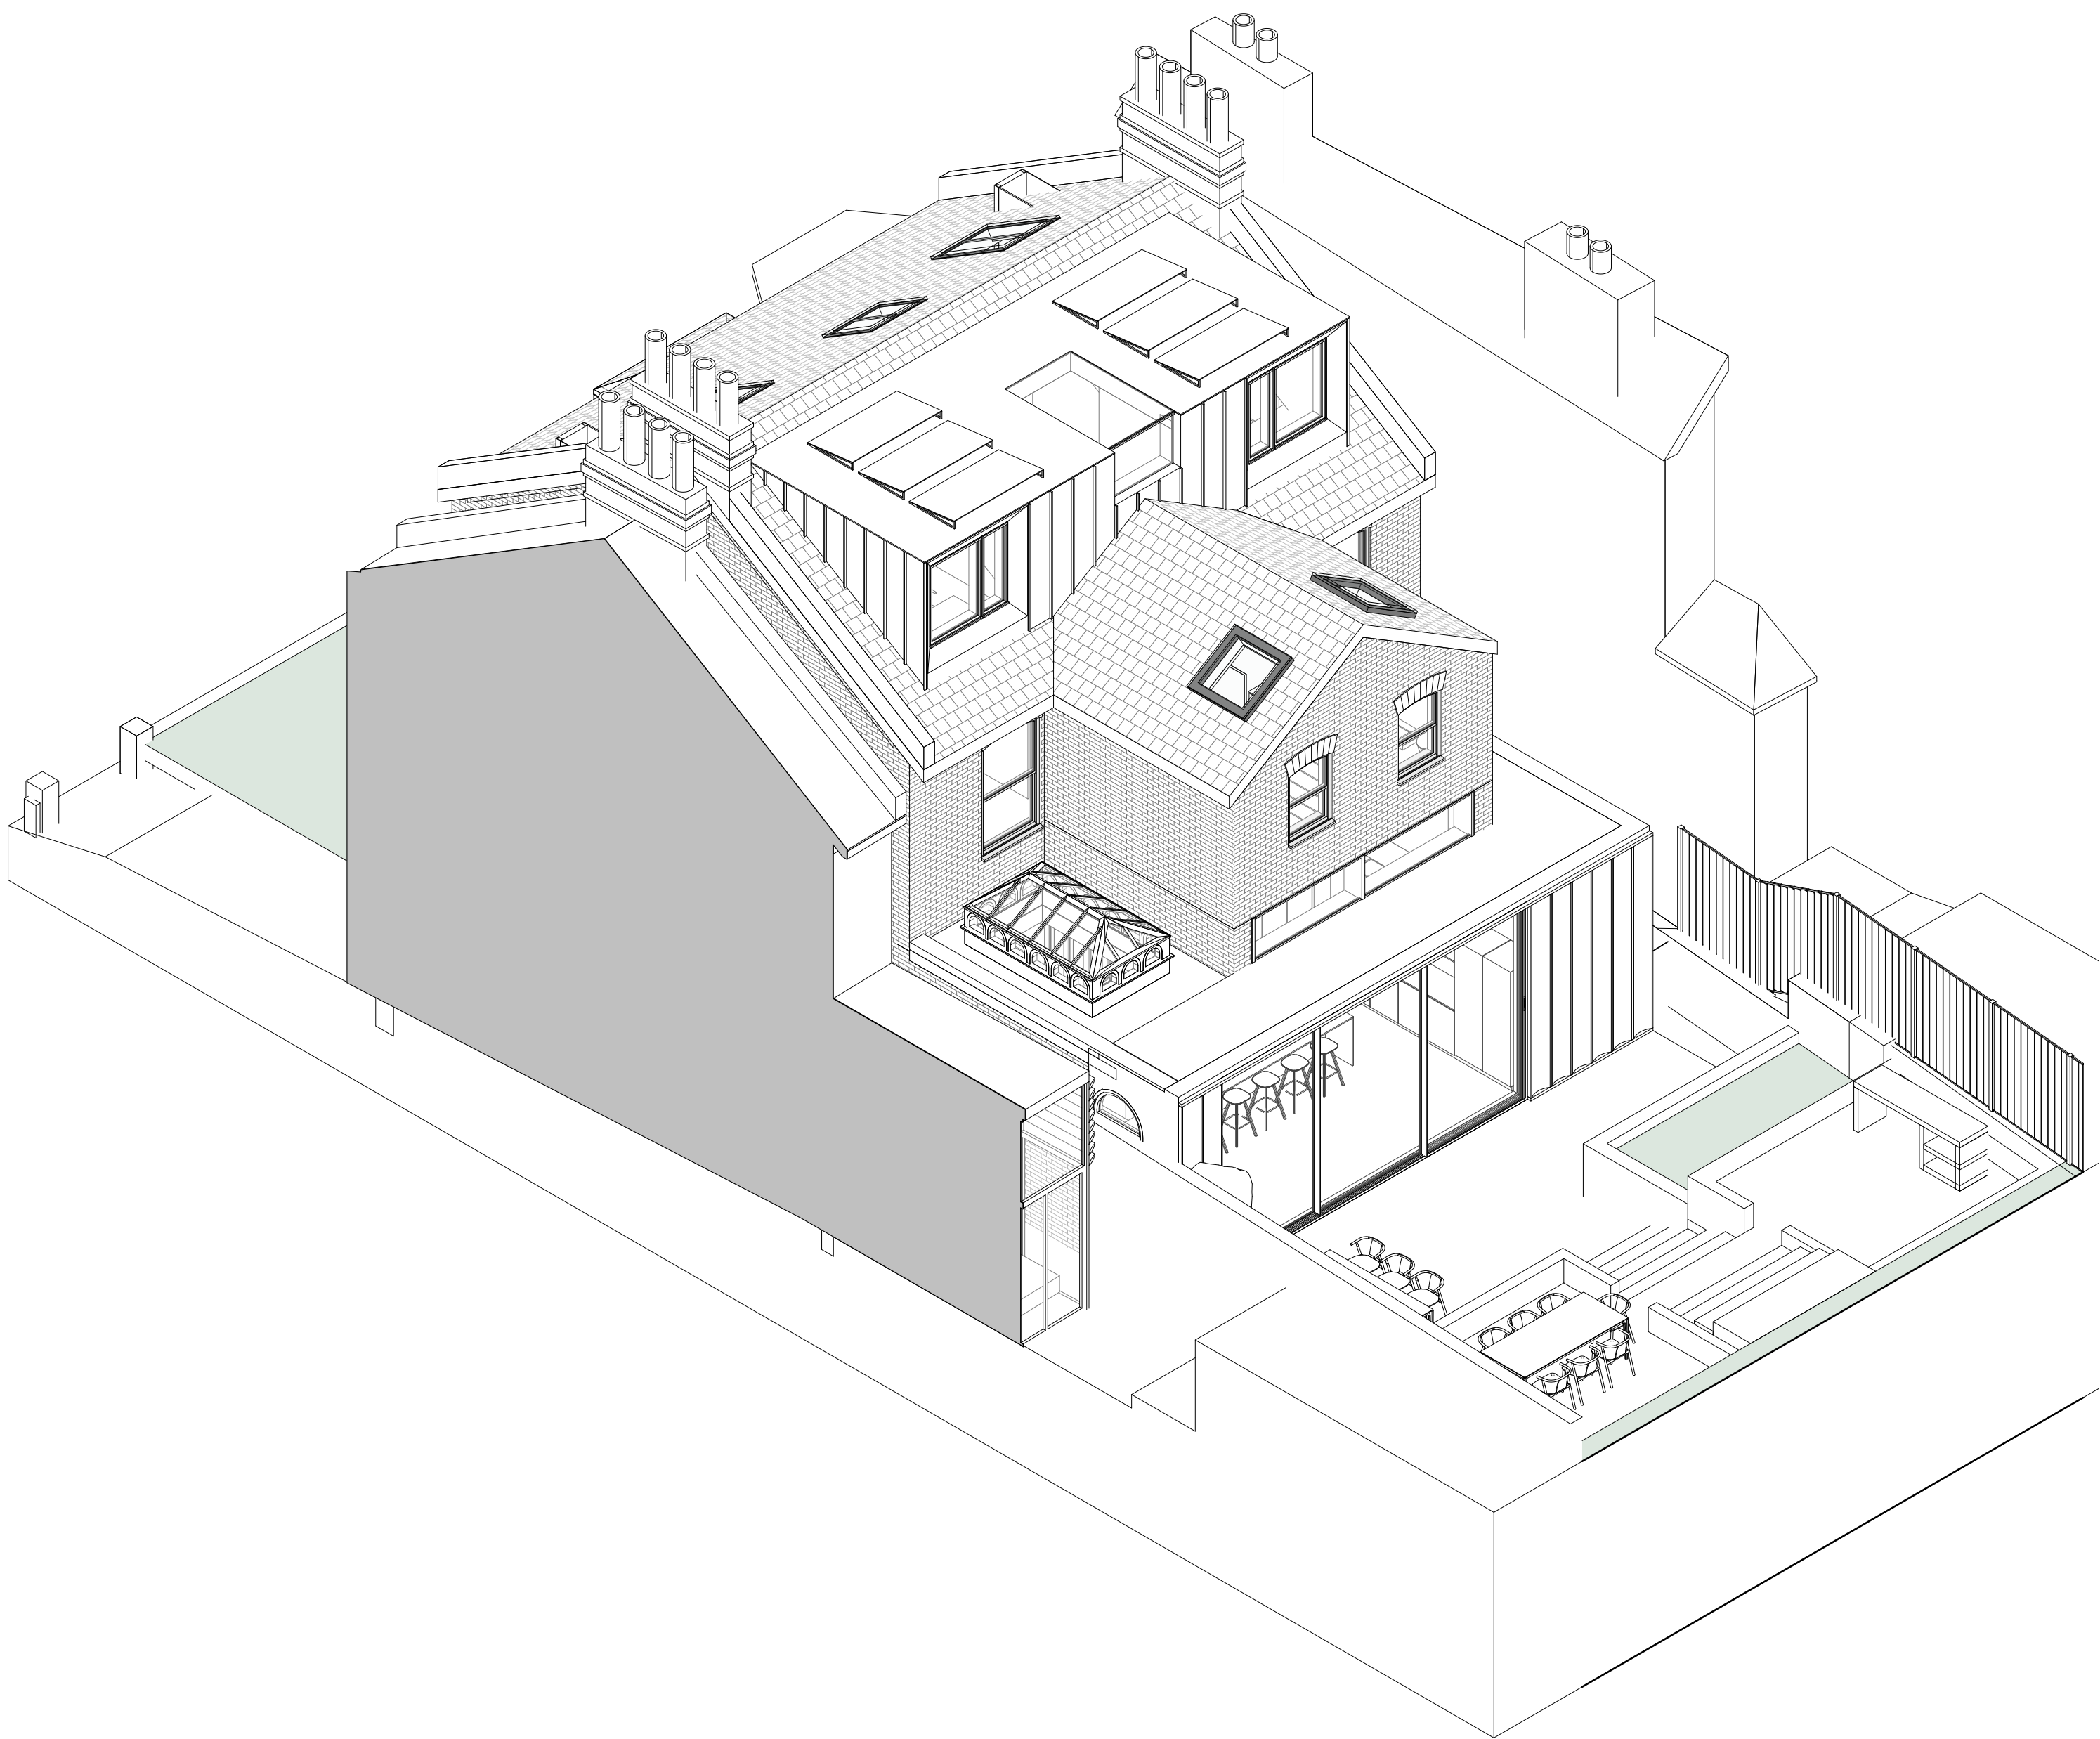

PROPOSED REAR ISOMETRIC

LINEWORKS

Drawings Notes:

This drawing is intended for the purpose indicated in the status box only. Scale from this drawing for planning purposes only. All site dimensions shown should be checked on site and discrepancies verified with the architect. This drawing must be read in conjunction with the relevant details and specifications shown.

Rev	Date	Note	CHKD
P1	16.07.26	PLANNING	RH

Drawing Status:
PLANNING

Drawing Title:
EXISTING AND PROPOSED REAR ISOMETRICS

Client:
MRS SOPHIE COOPER

Drawing Reference:		P1
0125	GA 811	Revision
Project No.	Drawing Number	
Scale @A1: 1 : 50	Drawn By: RH	Checked By: RH 16.07.26
Project Title:		
43 MOUNT VIEW ROAD		