


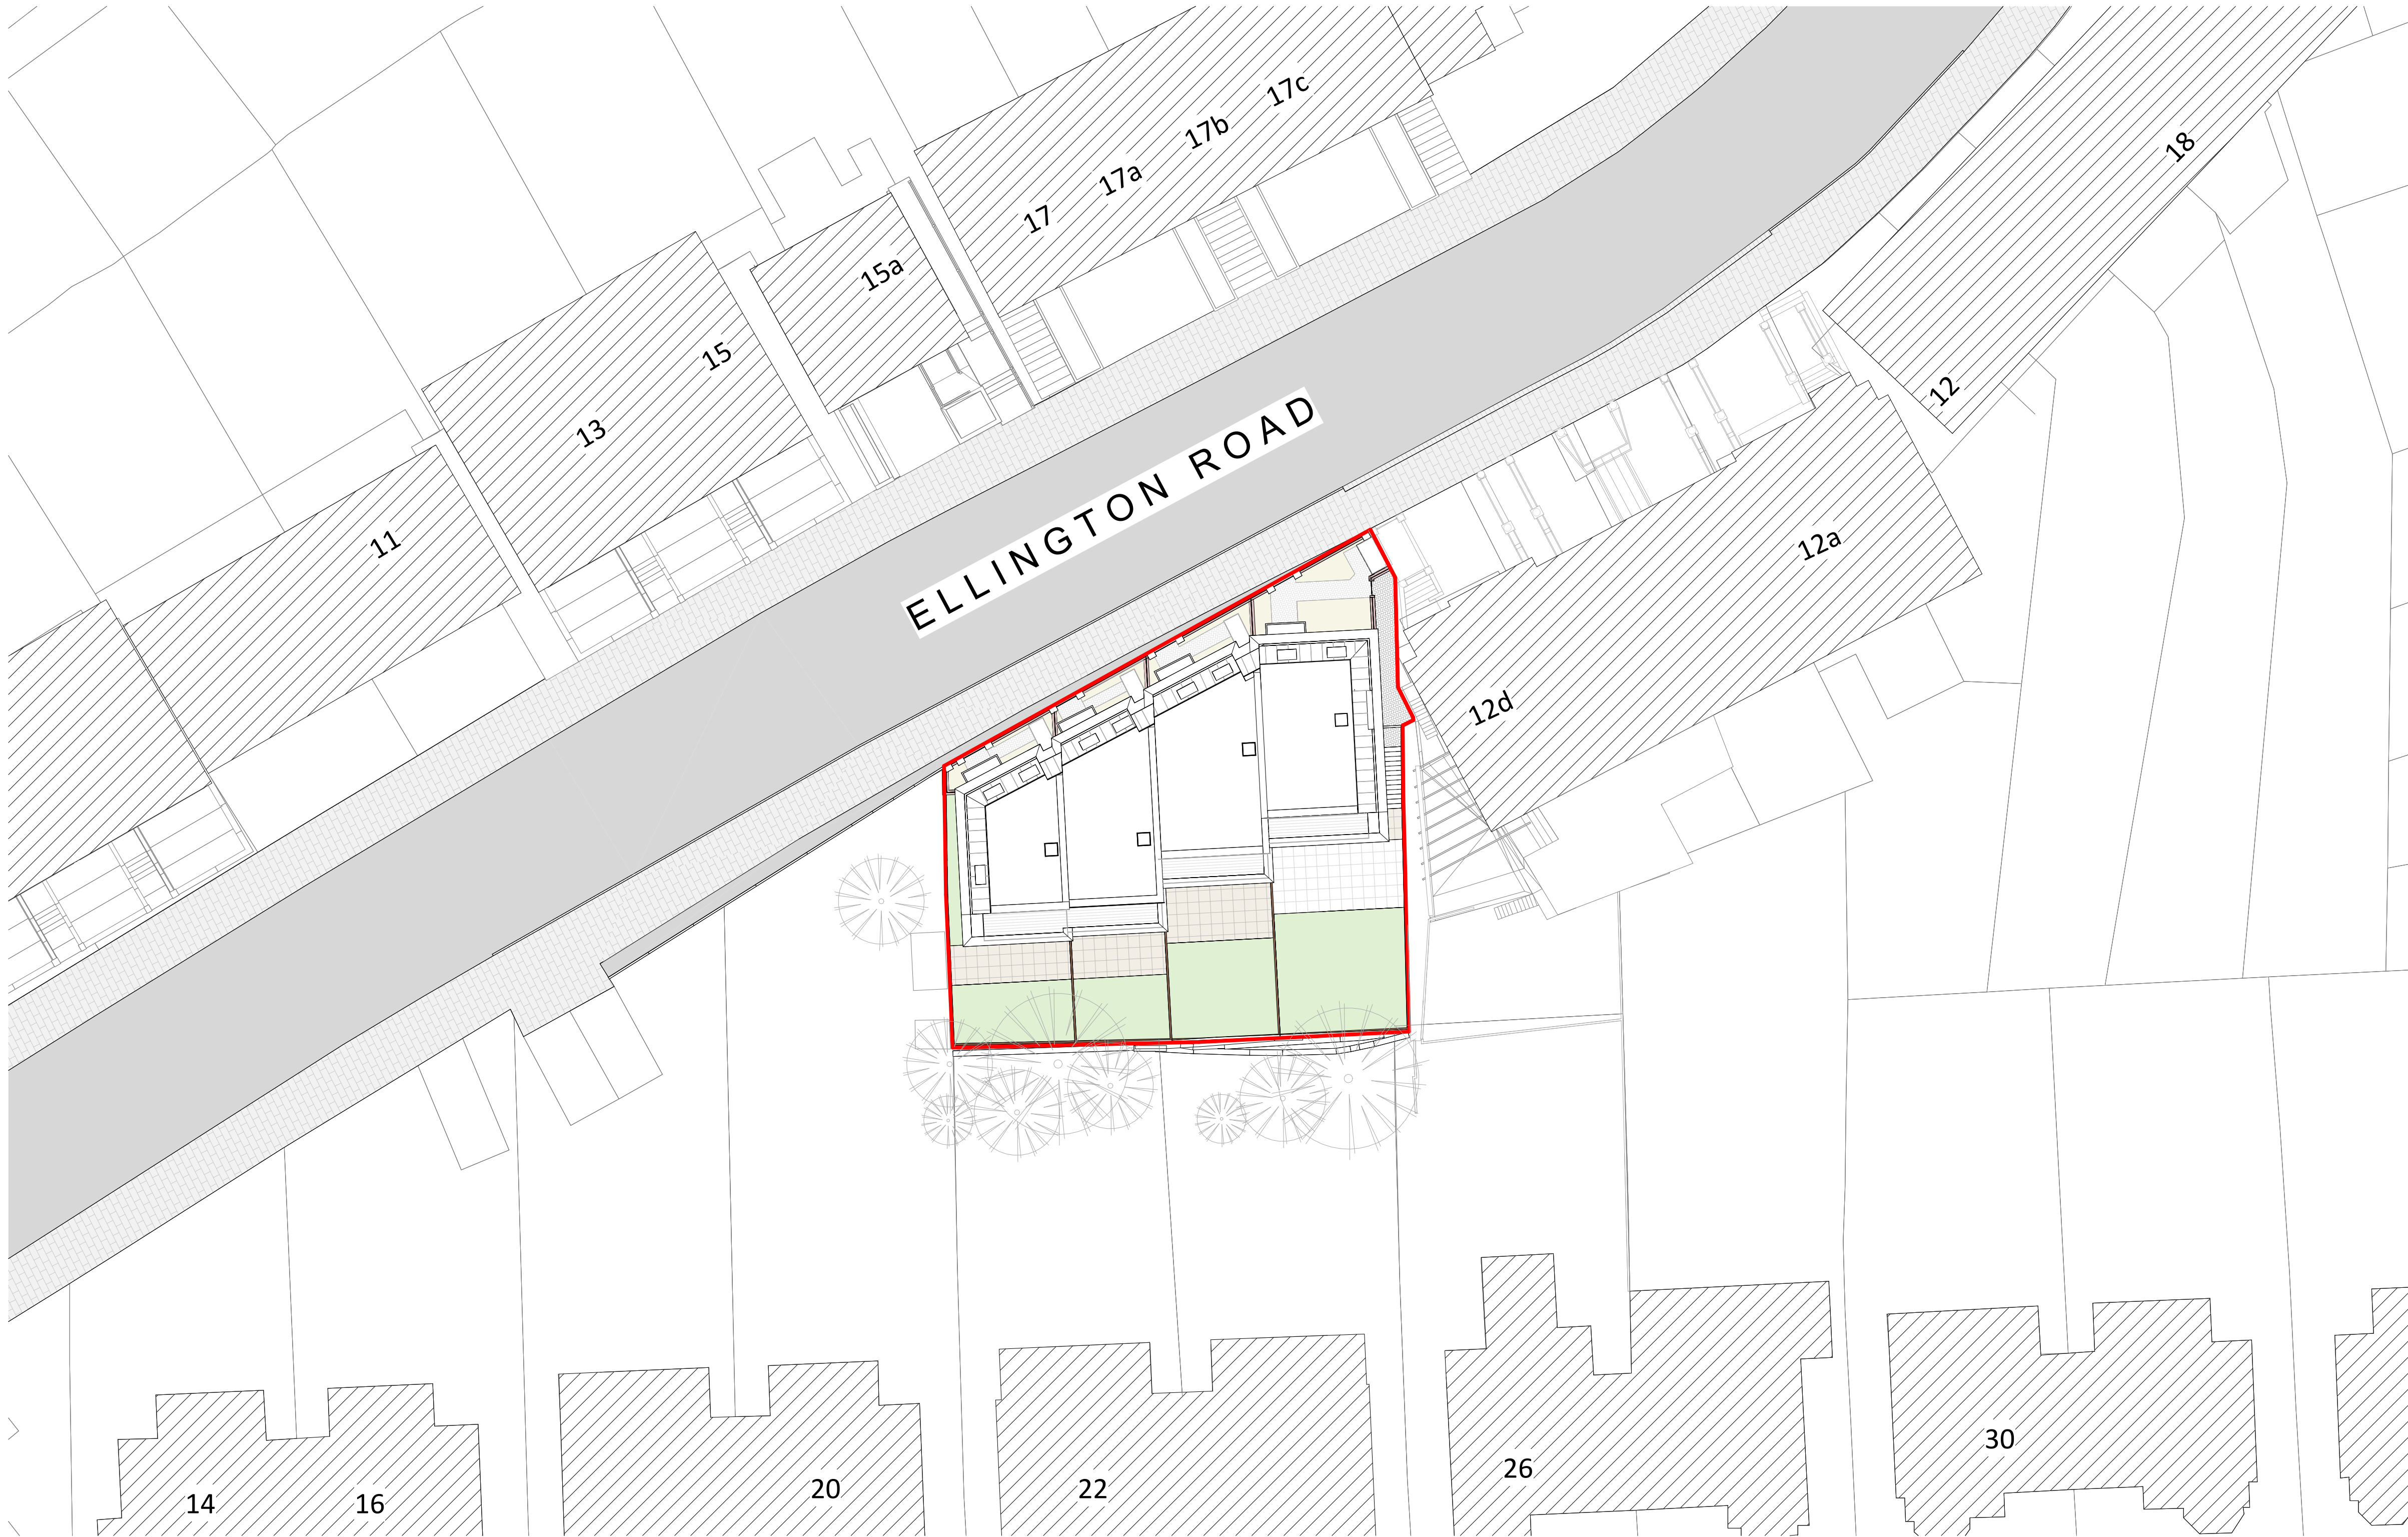



General Notes:

1. COPYRIGHT © - This drawing and design may not be reproduced without permission.
2. This drawing is not for construction.
3. This drawing is to be read in conjunction with all other drawings and specification by Shorten as well as all other designers.
4. Any discrepancies or queries to be brought immediately to the attention of the Architect.
5. All drawings, details and specification subject to review after receipt of fire strategy and energy strategy.

Drawing Notes:

LEGEND

- Adjacent Building Structures
- Pavement
- Road
- Proposed Rear Garden
- Proposed Patio
- Property Line

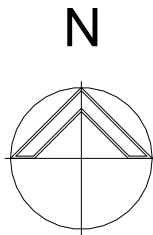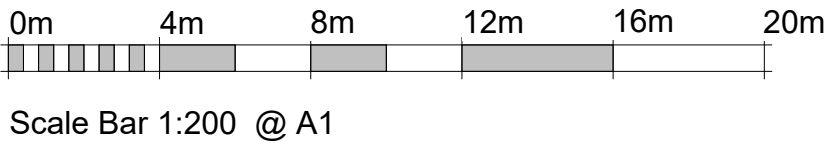

Revision Schedule

Revision	Date	Description	Drn by	Chkd by
P01	12-12-2025	Issued for Information	AM	AS
P02	23-12-2025	Issued for Information	SB	AS
P03	22-01-2026	Issued for Information	SB	AS
P04	30-01-2026	Issued for Information	SB	AS
P05	08-02-2026	Issued for Information	HP	AS
P06	24-04-2026	Issued for Information	HP	AS
P07	28-04-2026	Issued for Planning	HP	AS

Shorten

www.shorten.co

17 City North Place, London, N4 3FU

02037 874 555

Project:

10 Ellington Road

Drawing:

Proposed Site Layout Plan

Scale:

As indicated

Sheet Size:

A1

Project Status:

RIBA Stage 2

Revision:

P07

Code	Originator	Zone	Level	Type	Role	Number
D039	-	SHO	-	ZZ	-	XX - DR - A - 2002

D039-SHO-ZZ-XX-DR-A-2002_Proposed Site Layout Plan