


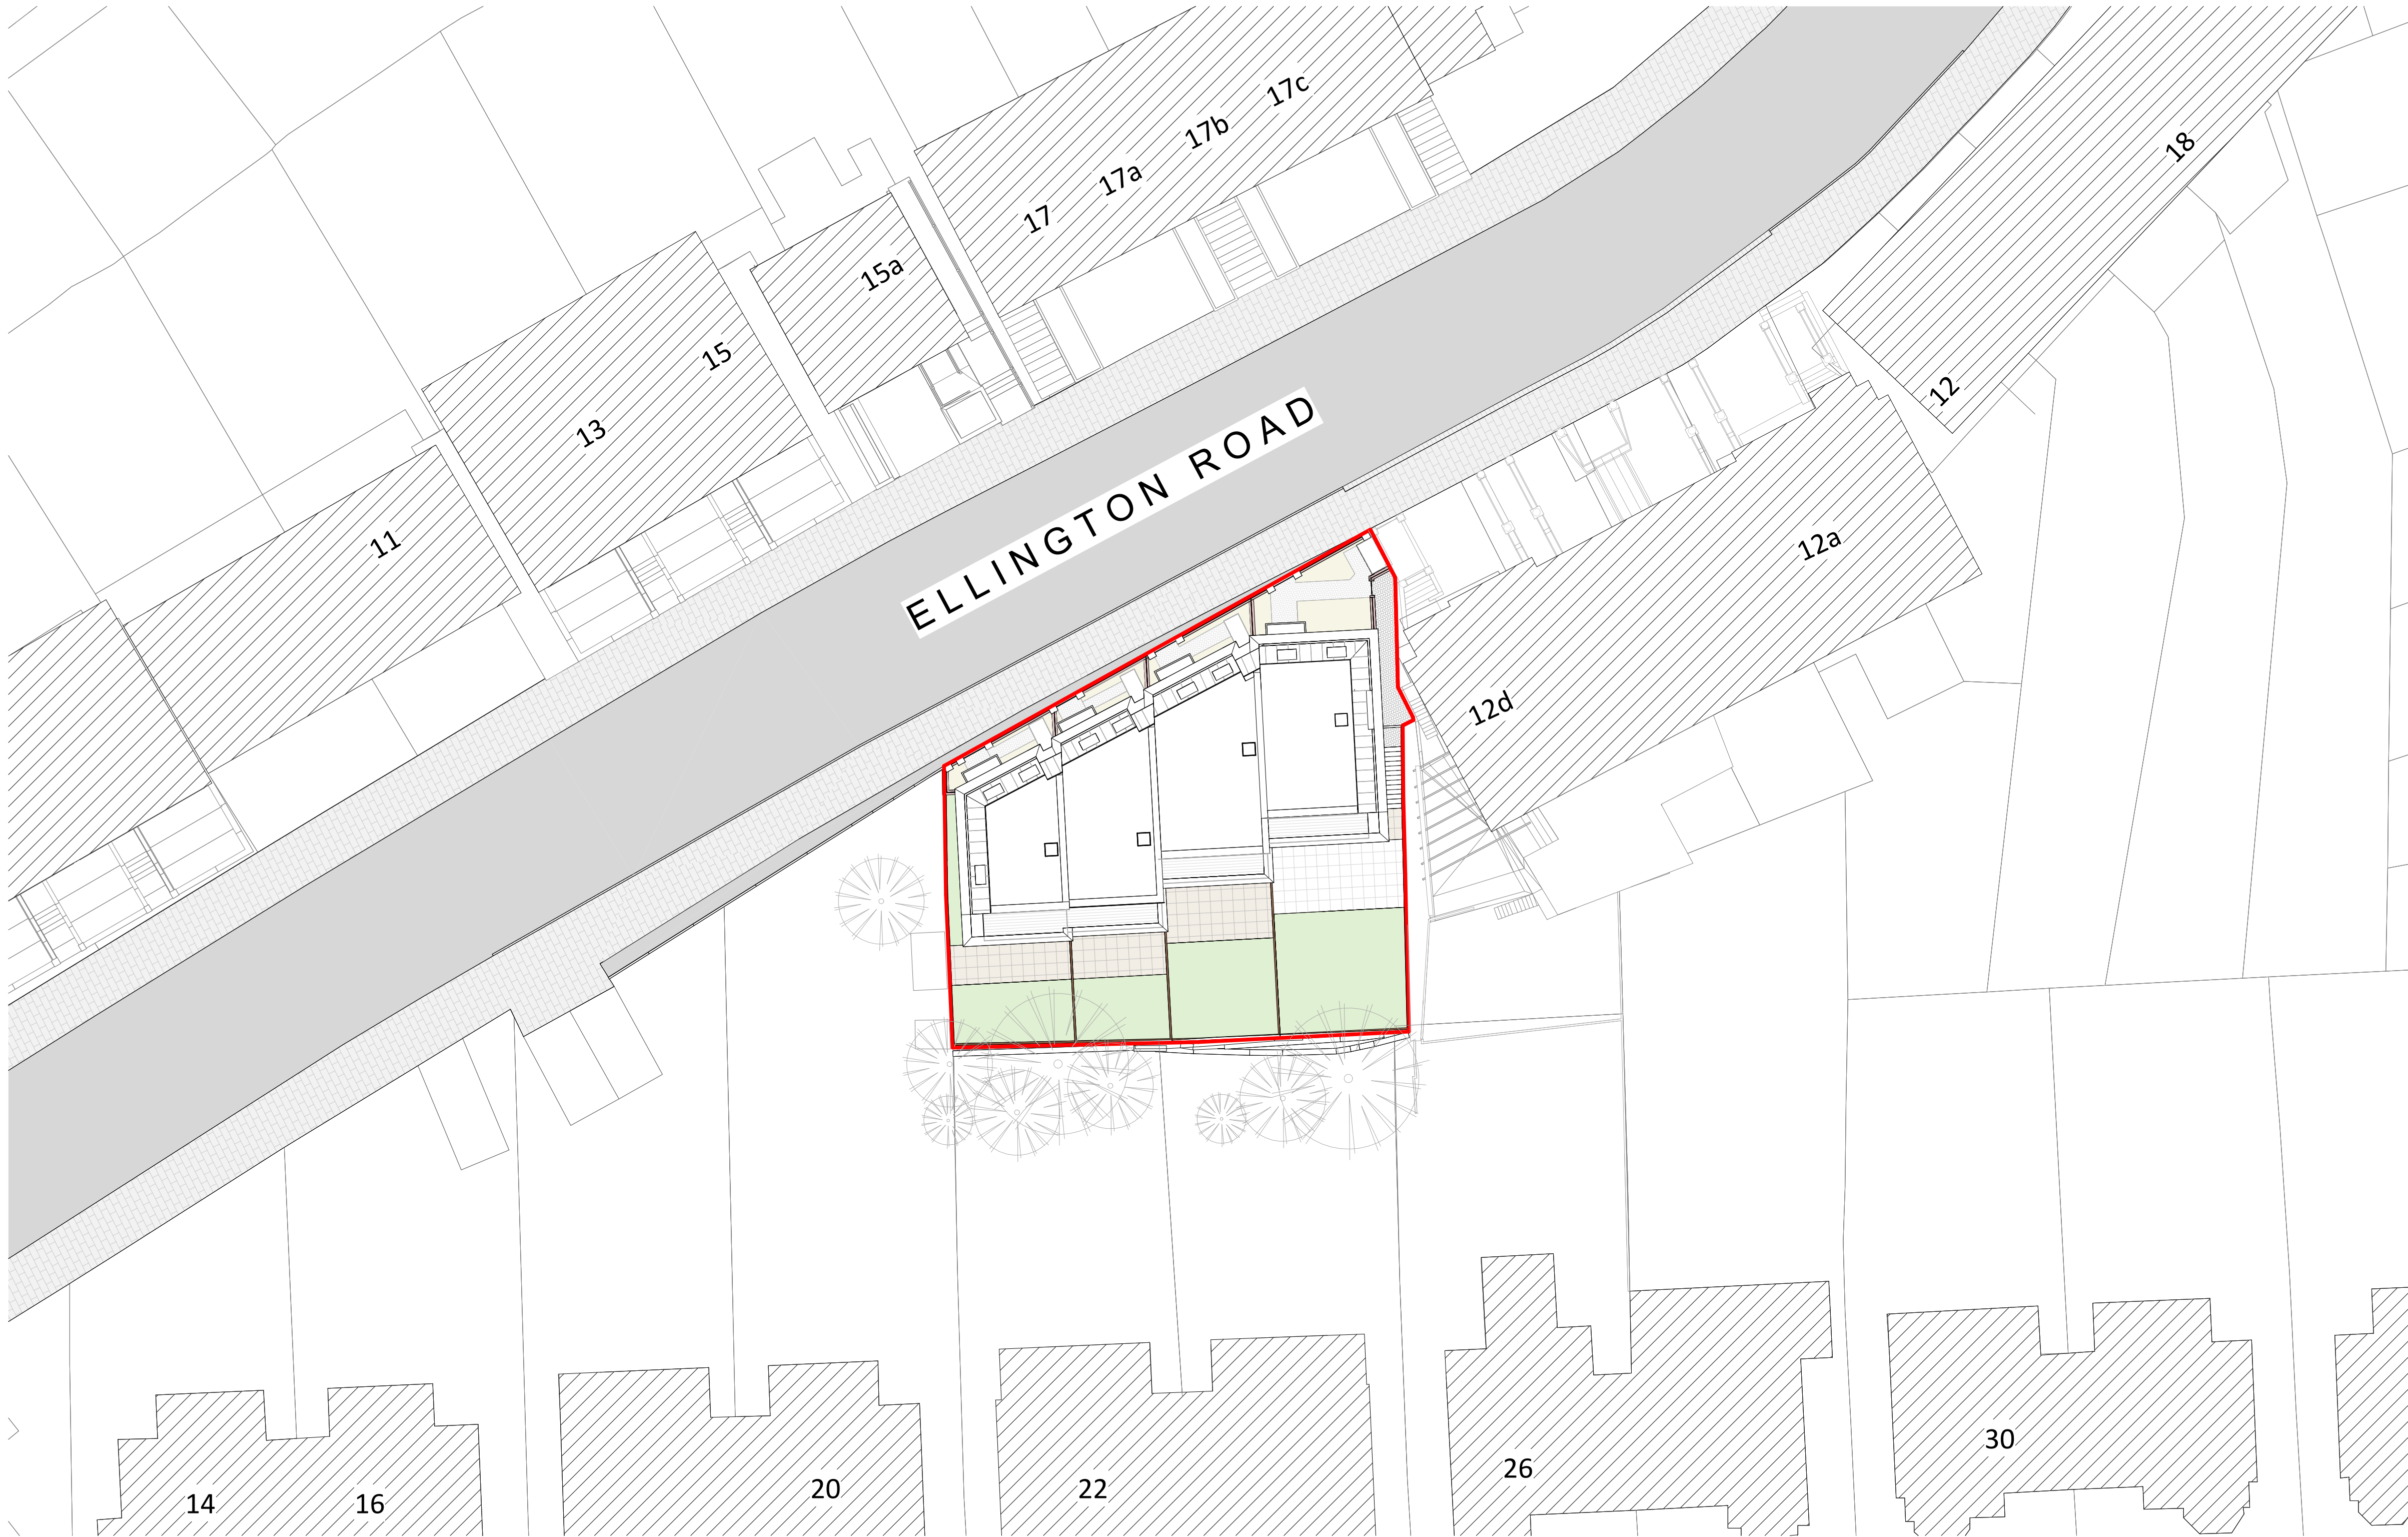



General Notes:

1. COPYRIGHT © - This drawing and design may not be reproduced without permission.
2. This drawing is not for construction.
3. This drawing is to be read in conjunction with all other drawings and specification by Shorten as well as all other designers.
4. Any discrepancies or queries to be brought immediately to the attention of the Architect.
5. All drawings, details and specification subject to review after receipt of fire strategy and energy strategy.

Drawing Notes:

LEGEND

- Adjacent Building Structures
- Pavement
- Road
- Proposed Rear Garden
- Proposed Patio
- Property Line

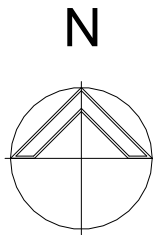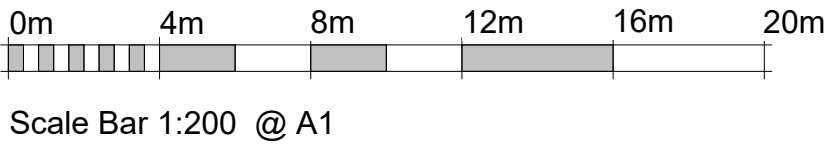

Revision Schedule

| Revision | Date       | Description            | Drn by | Chkd by |
|----------|------------|------------------------|--------|---------|
| P01      | 12-12-2025 | Issued for Information | AM     | AS      |
| P02      | 23-12-2025 | Issued for Information | SB     | AS      |
| P03      | 22-01-2026 | Issued for Information | SB     | AS      |
| P04      | 30-01-2026 | Issued for Information | SB     | AS      |
| P05      | 08-02-2026 | Issued for Information | HP     | AS      |
| P06      | 24-04-2026 | Issued for Information | HP     | AS      |
| P07      | 28-04-2026 | Issued for Planning    | HP     | AS      |
|          |            |                        |        |         |
|          |            |                        |        |         |
Shorten

www.shorten.co

17 City North Place, London, N4 3FU

02037 874 555

Project:

10 Ellington Road

Drawing:

Proposed Site Layout Plan

Scale:

As indicated

Sheet Size:

A1

Project Status:

RIBA Stage 2

Revision:

P07

| Code | Originator | Zone | Level | Type | Role | Number             |
|------|------------|------|-------|------|------|--------------------|
| D039 | -          | SHO  | -     | ZZ   | -    | XX - DR - A - 2002 |

D039-SHO-ZZ-XX-DR-A-2002\_Proposed Site Layout Plan