


Drawing to be read in conjunction with all the relevant information.

This drawing is the property of LIFE-U DESIGN and must not be reproduced or disclosed to any unauthorised person either wholly or in part without written consent.

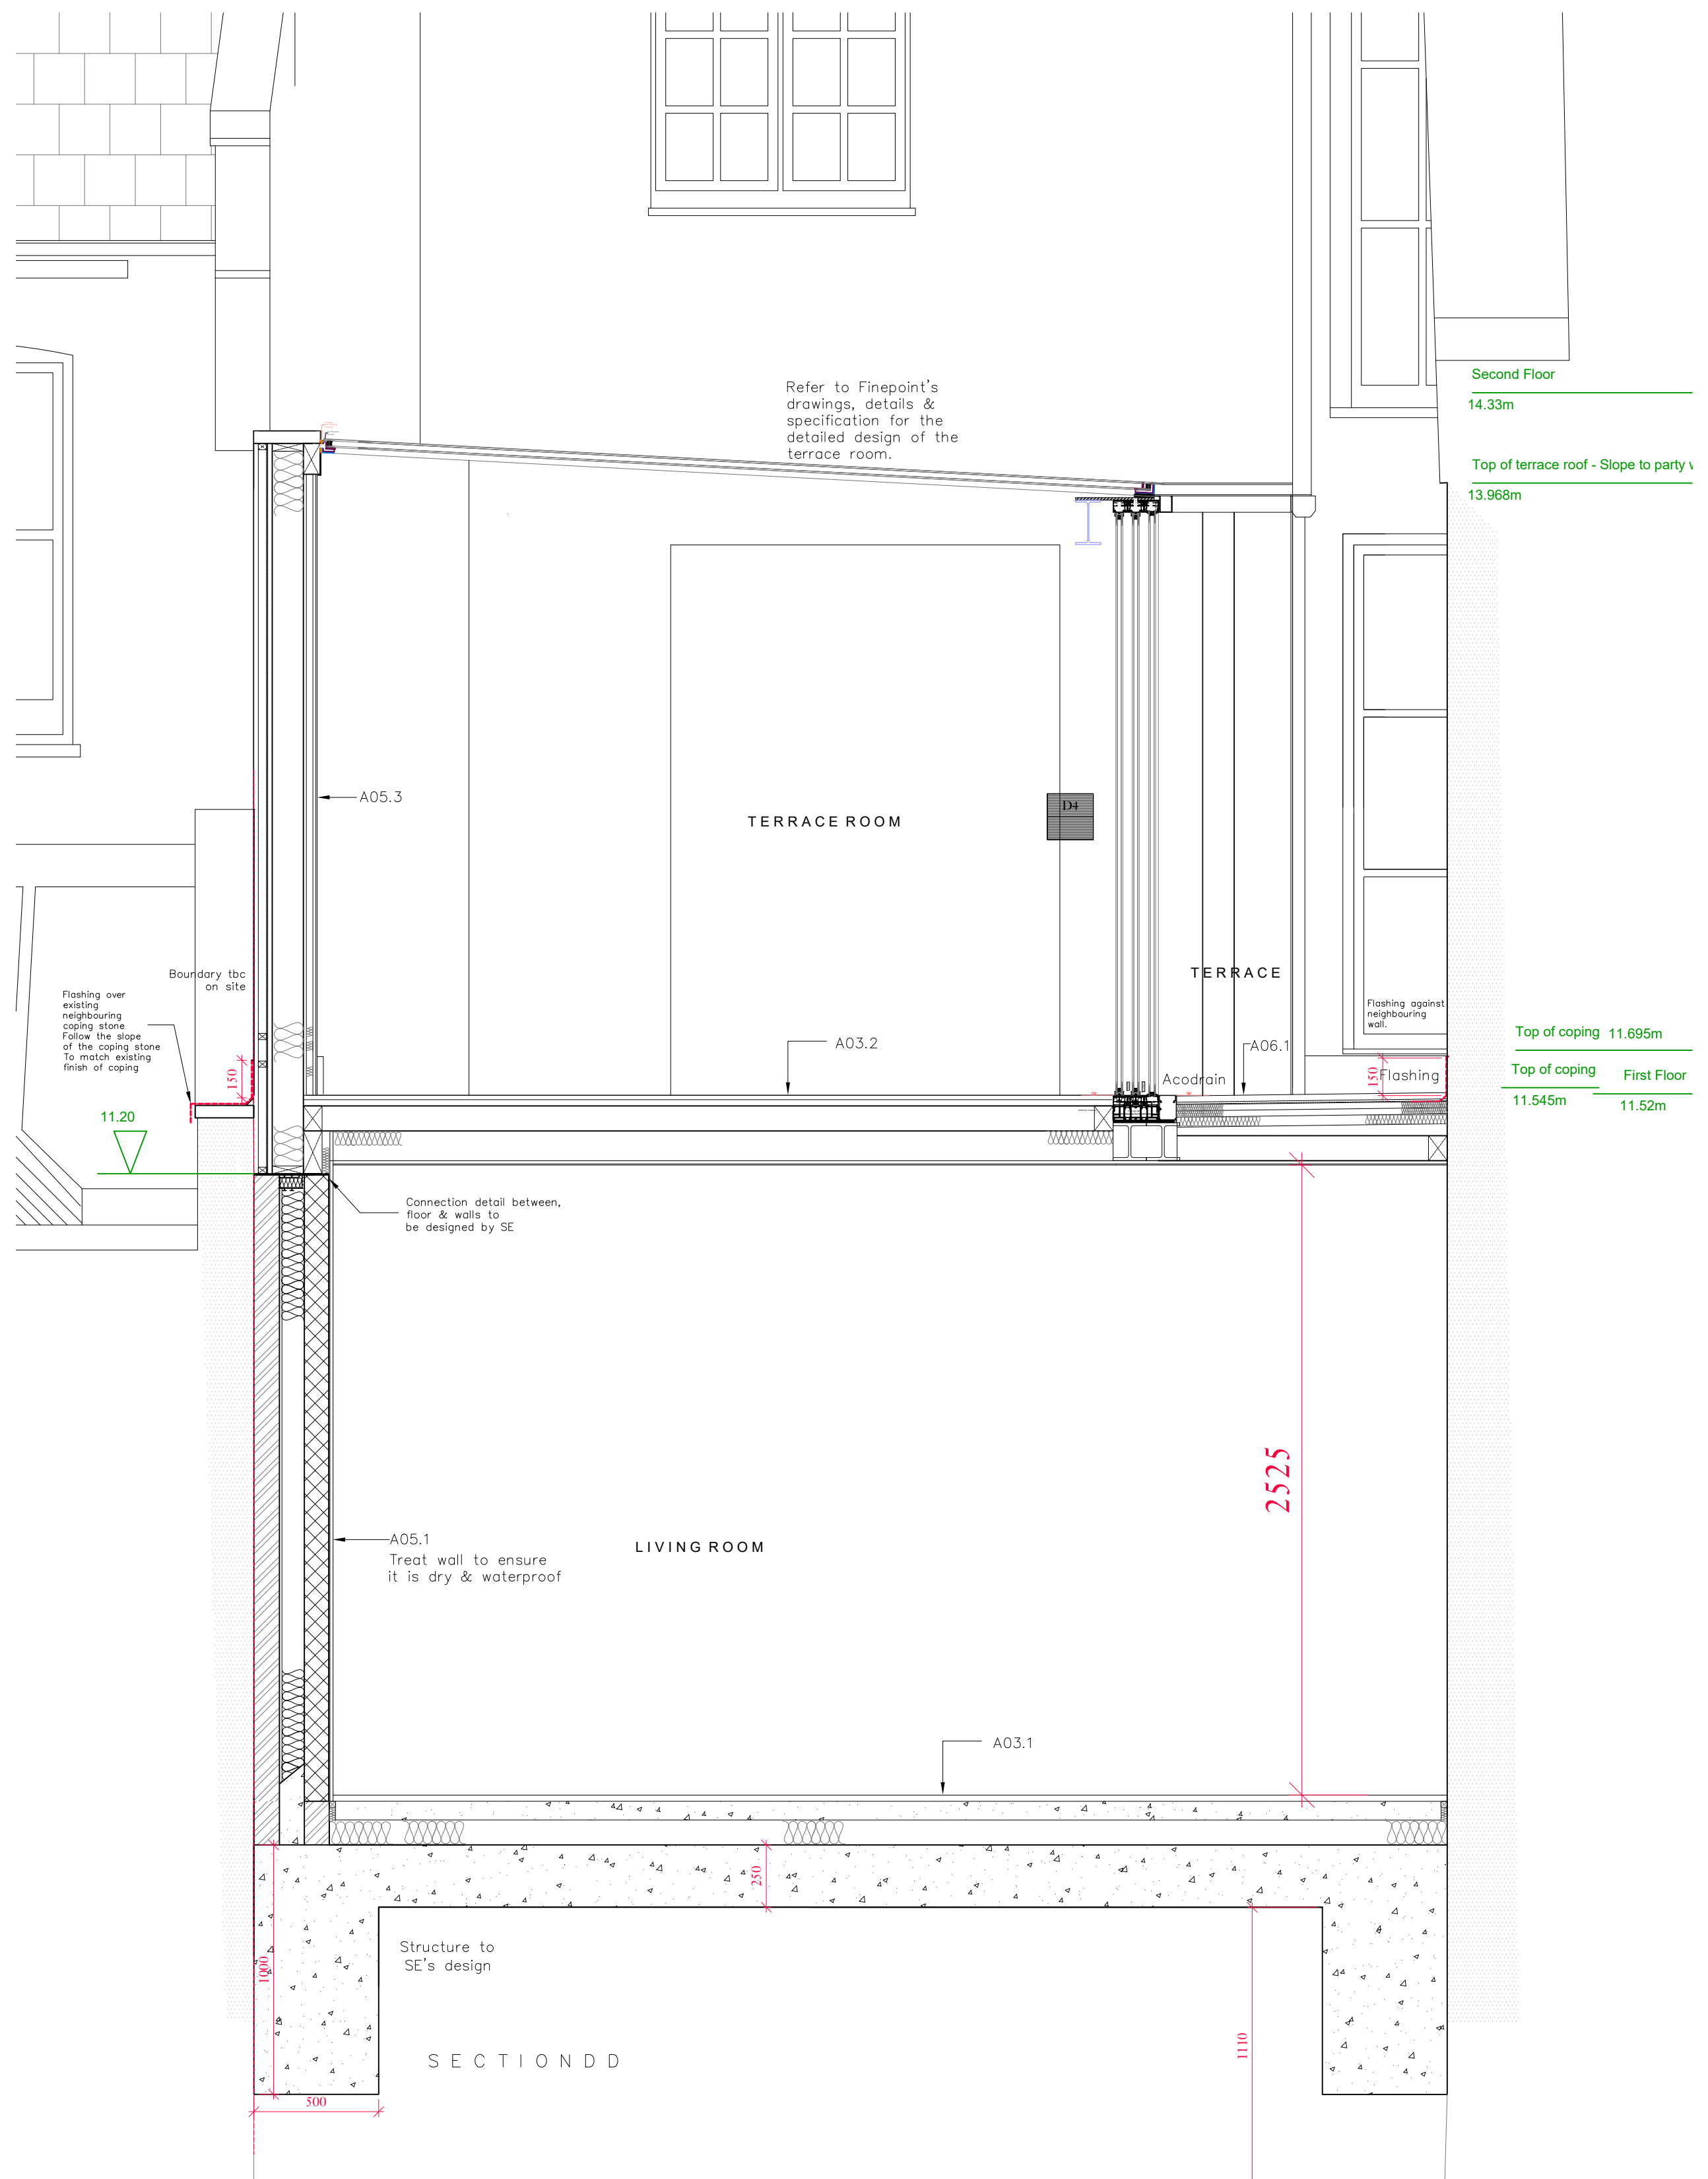

REV.	DATE	DESCRIPTION
------	------	-------------



92 North Road,
N6 4AA

DATE 2026/02

CHECKED BY

PROPOSED
SECTIONS CC & DD

PROJECT NO.
26011