


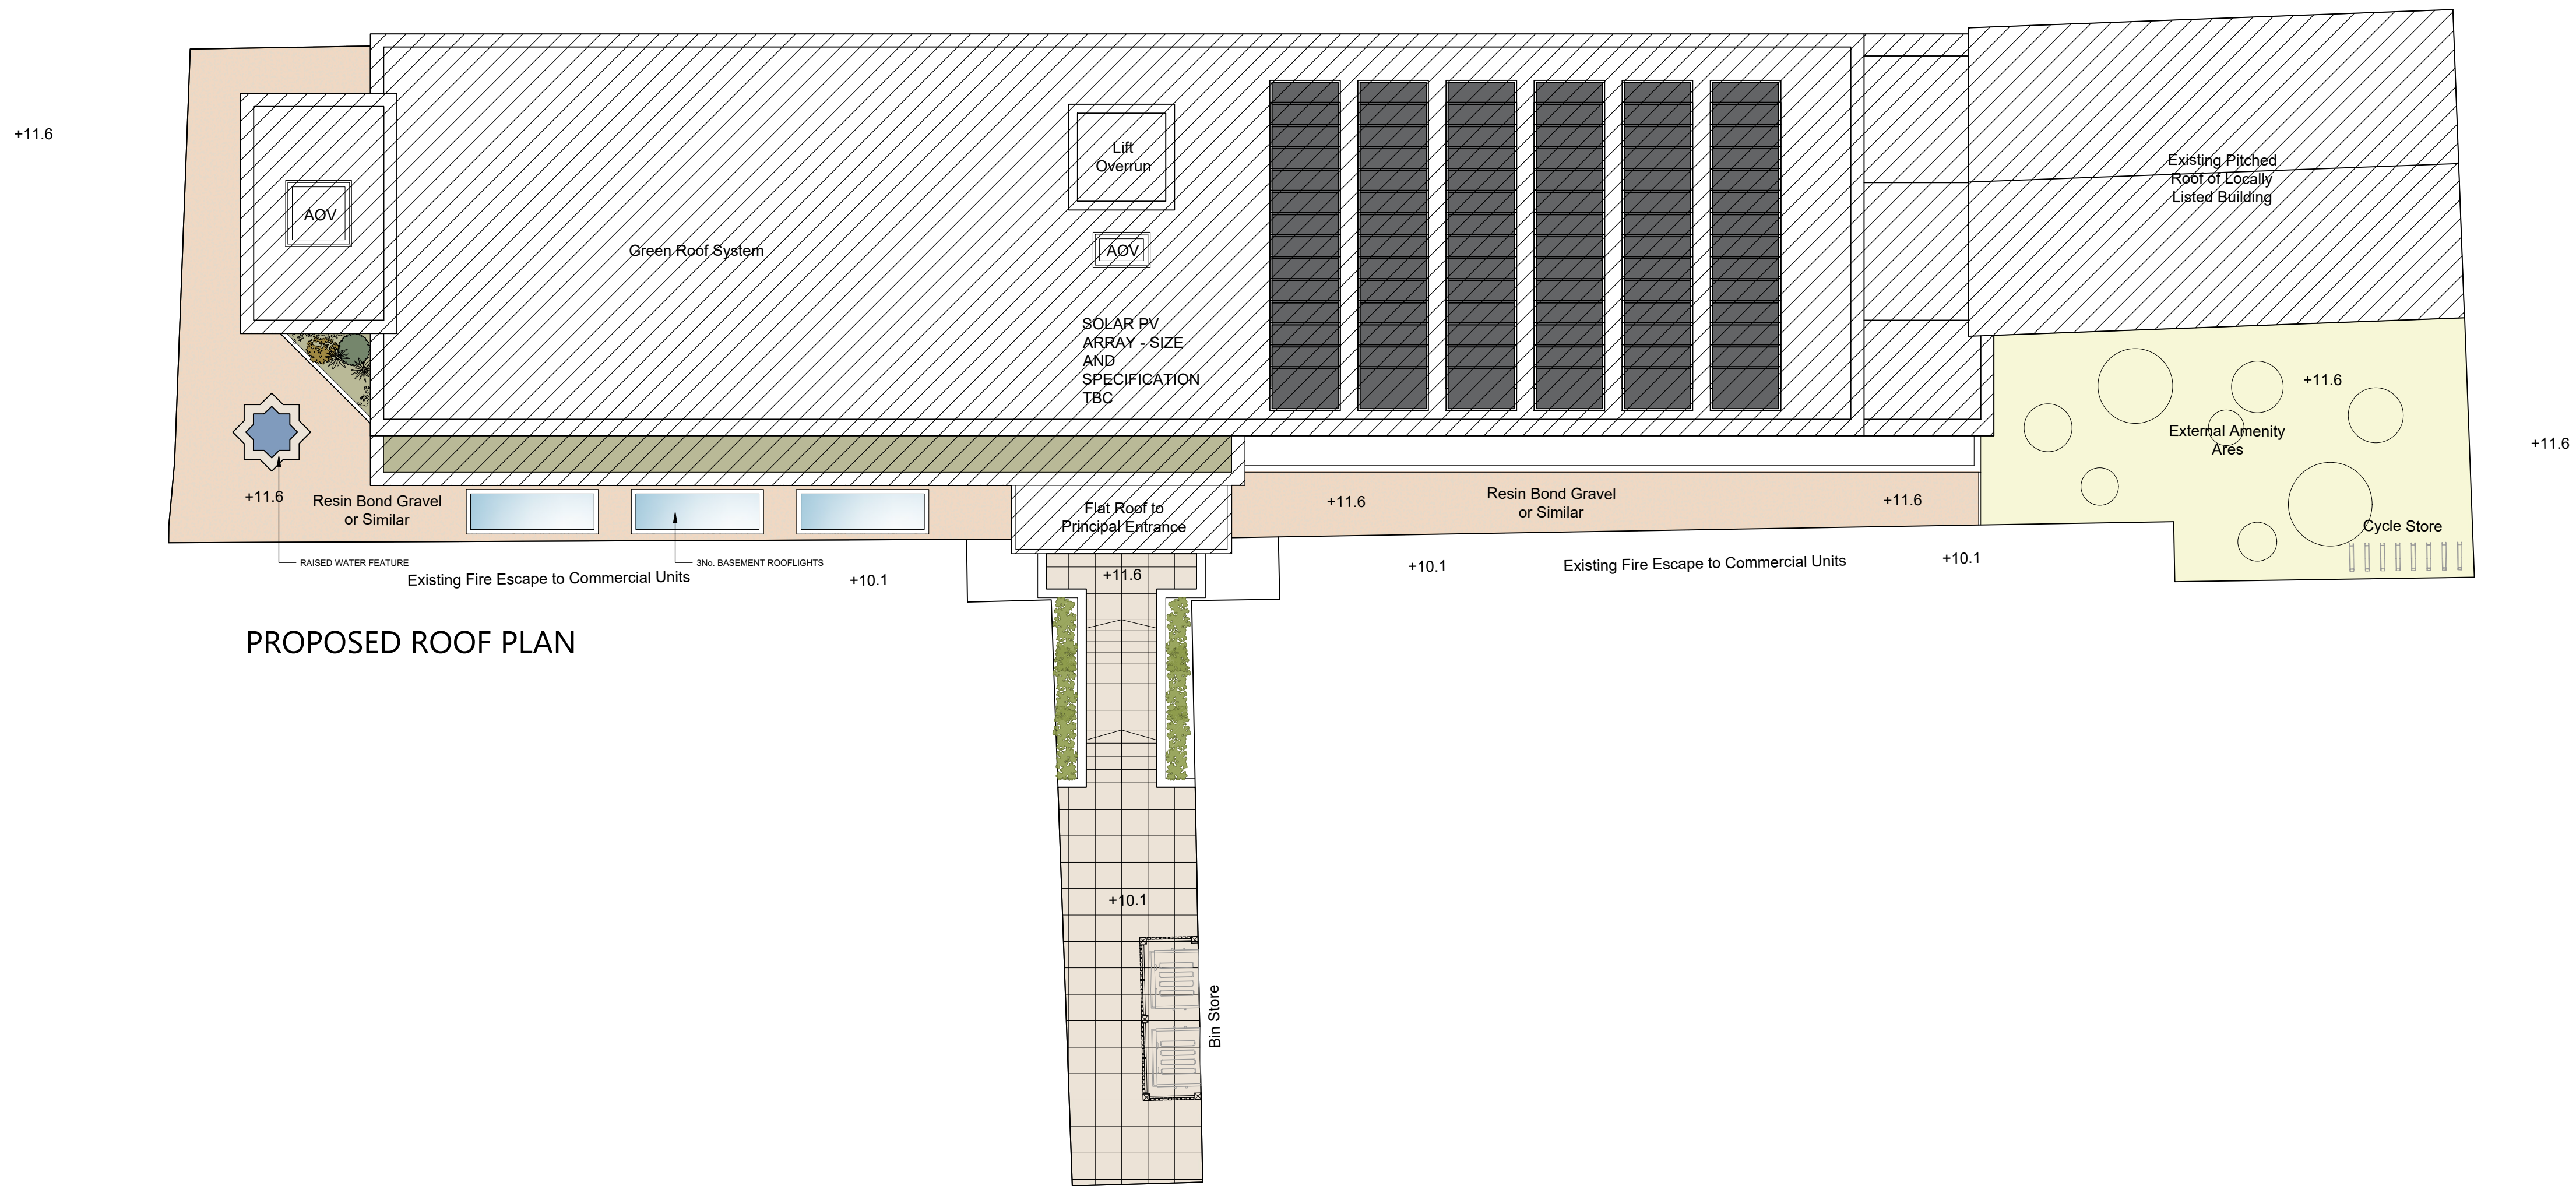

PROPOSED ROOF PLAN

- KEY:
- + 24.27 EXISTING SITE LEVELS
 - HEDGEROW PLANTING
 - VEGETATION GARDEN PLANTING
 - LANDSCAPED VEGETATION GARDEN
 - NEW PAVING
 - EXISTING PAVEMENT/BLOCK PAVING
 - BASEMENT ROOF LIGHTS
 - LOW LEVEL WATER FEATURE

