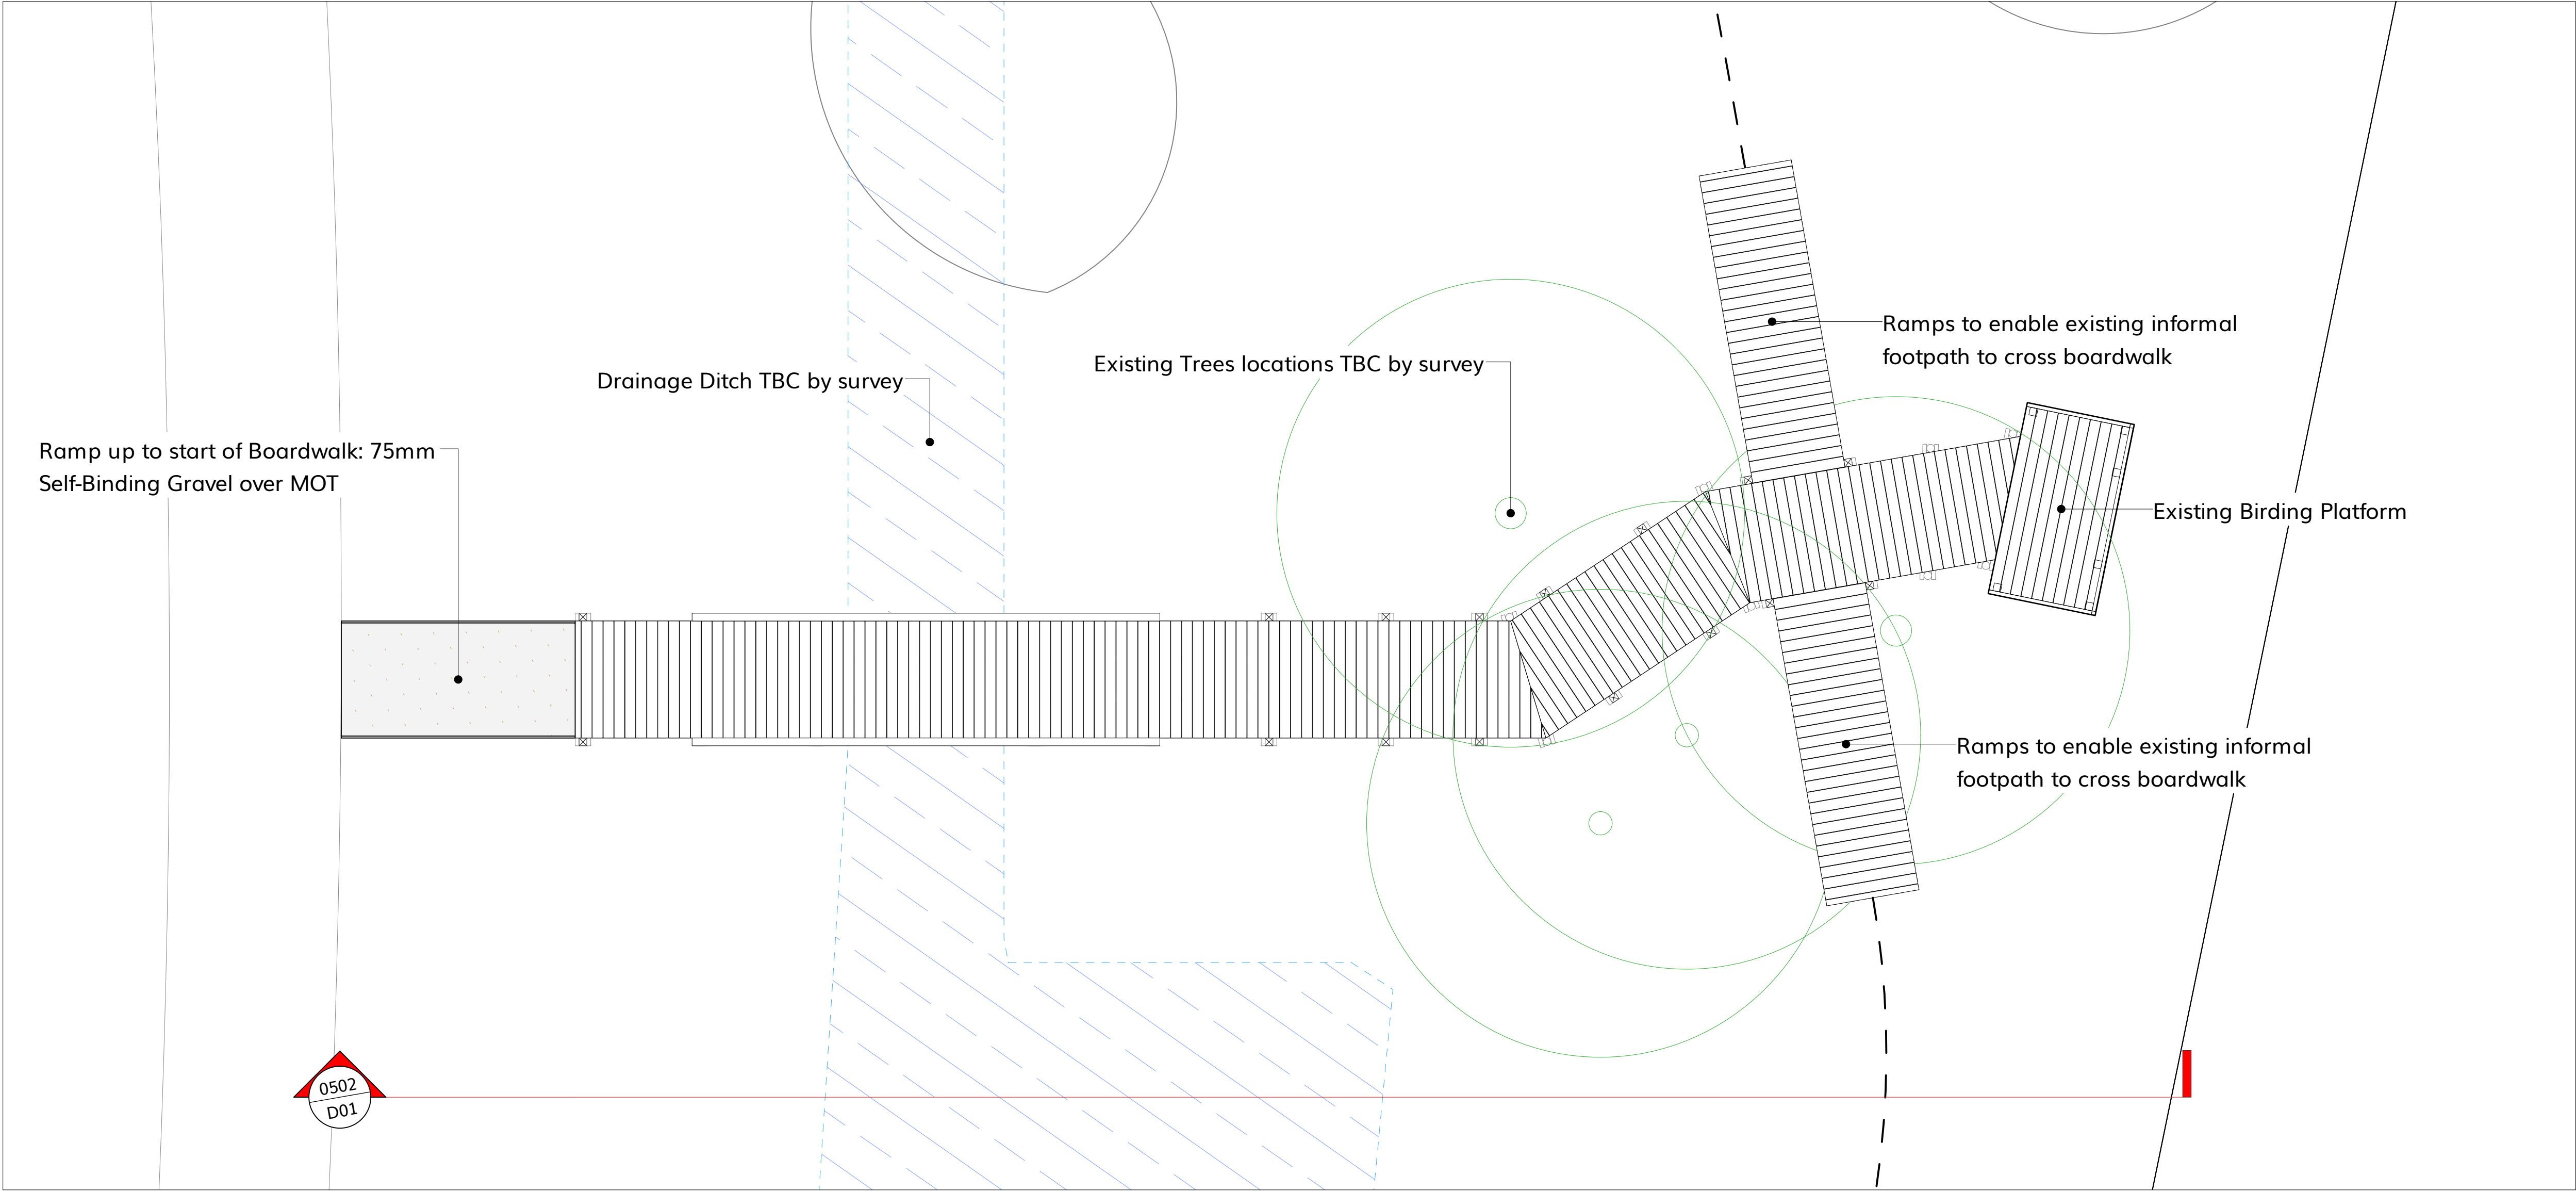


D02 Boardwalk - Indicative Elevation
0502 Scale: 1:50

P03	AH	27/07/26	Plan & Elevation updated to show slope down to existing ground level	
P02	AH	06/07/26		
P01	AH	24/06/26		
Rev	Status	Appr	Date	Revision Notes

Note: All Dimensions must be checked on site and not scaled from this drawing.
All cross references are to the latest revision of the relevant drawing or specification being referenced

© Copyright

WWA
LANDSCAPE

tel: 01376 573050
web: wwa.co.uk

Scale/North Point

0 1 2 3 4 5 m

Client

Alexandra Palace

Contractor

Job Title

**Boardwalk
to Existing Birding Platform**

Drawing Title

Boardwalk Indicative Elevation

Status/Suitability

S3 Suitable for internal review and comment

Purpose of Issue

PRELIMINARY

Scale	1:50	Drawing size	ISO A1			
Drawn	HC	Checked	AH	Date	22/06/2026	
Org					Rev	P03

2640-WWA-XX-ZZ-D-L-0502