

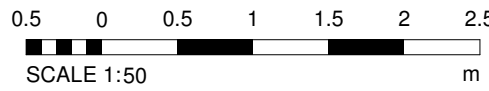
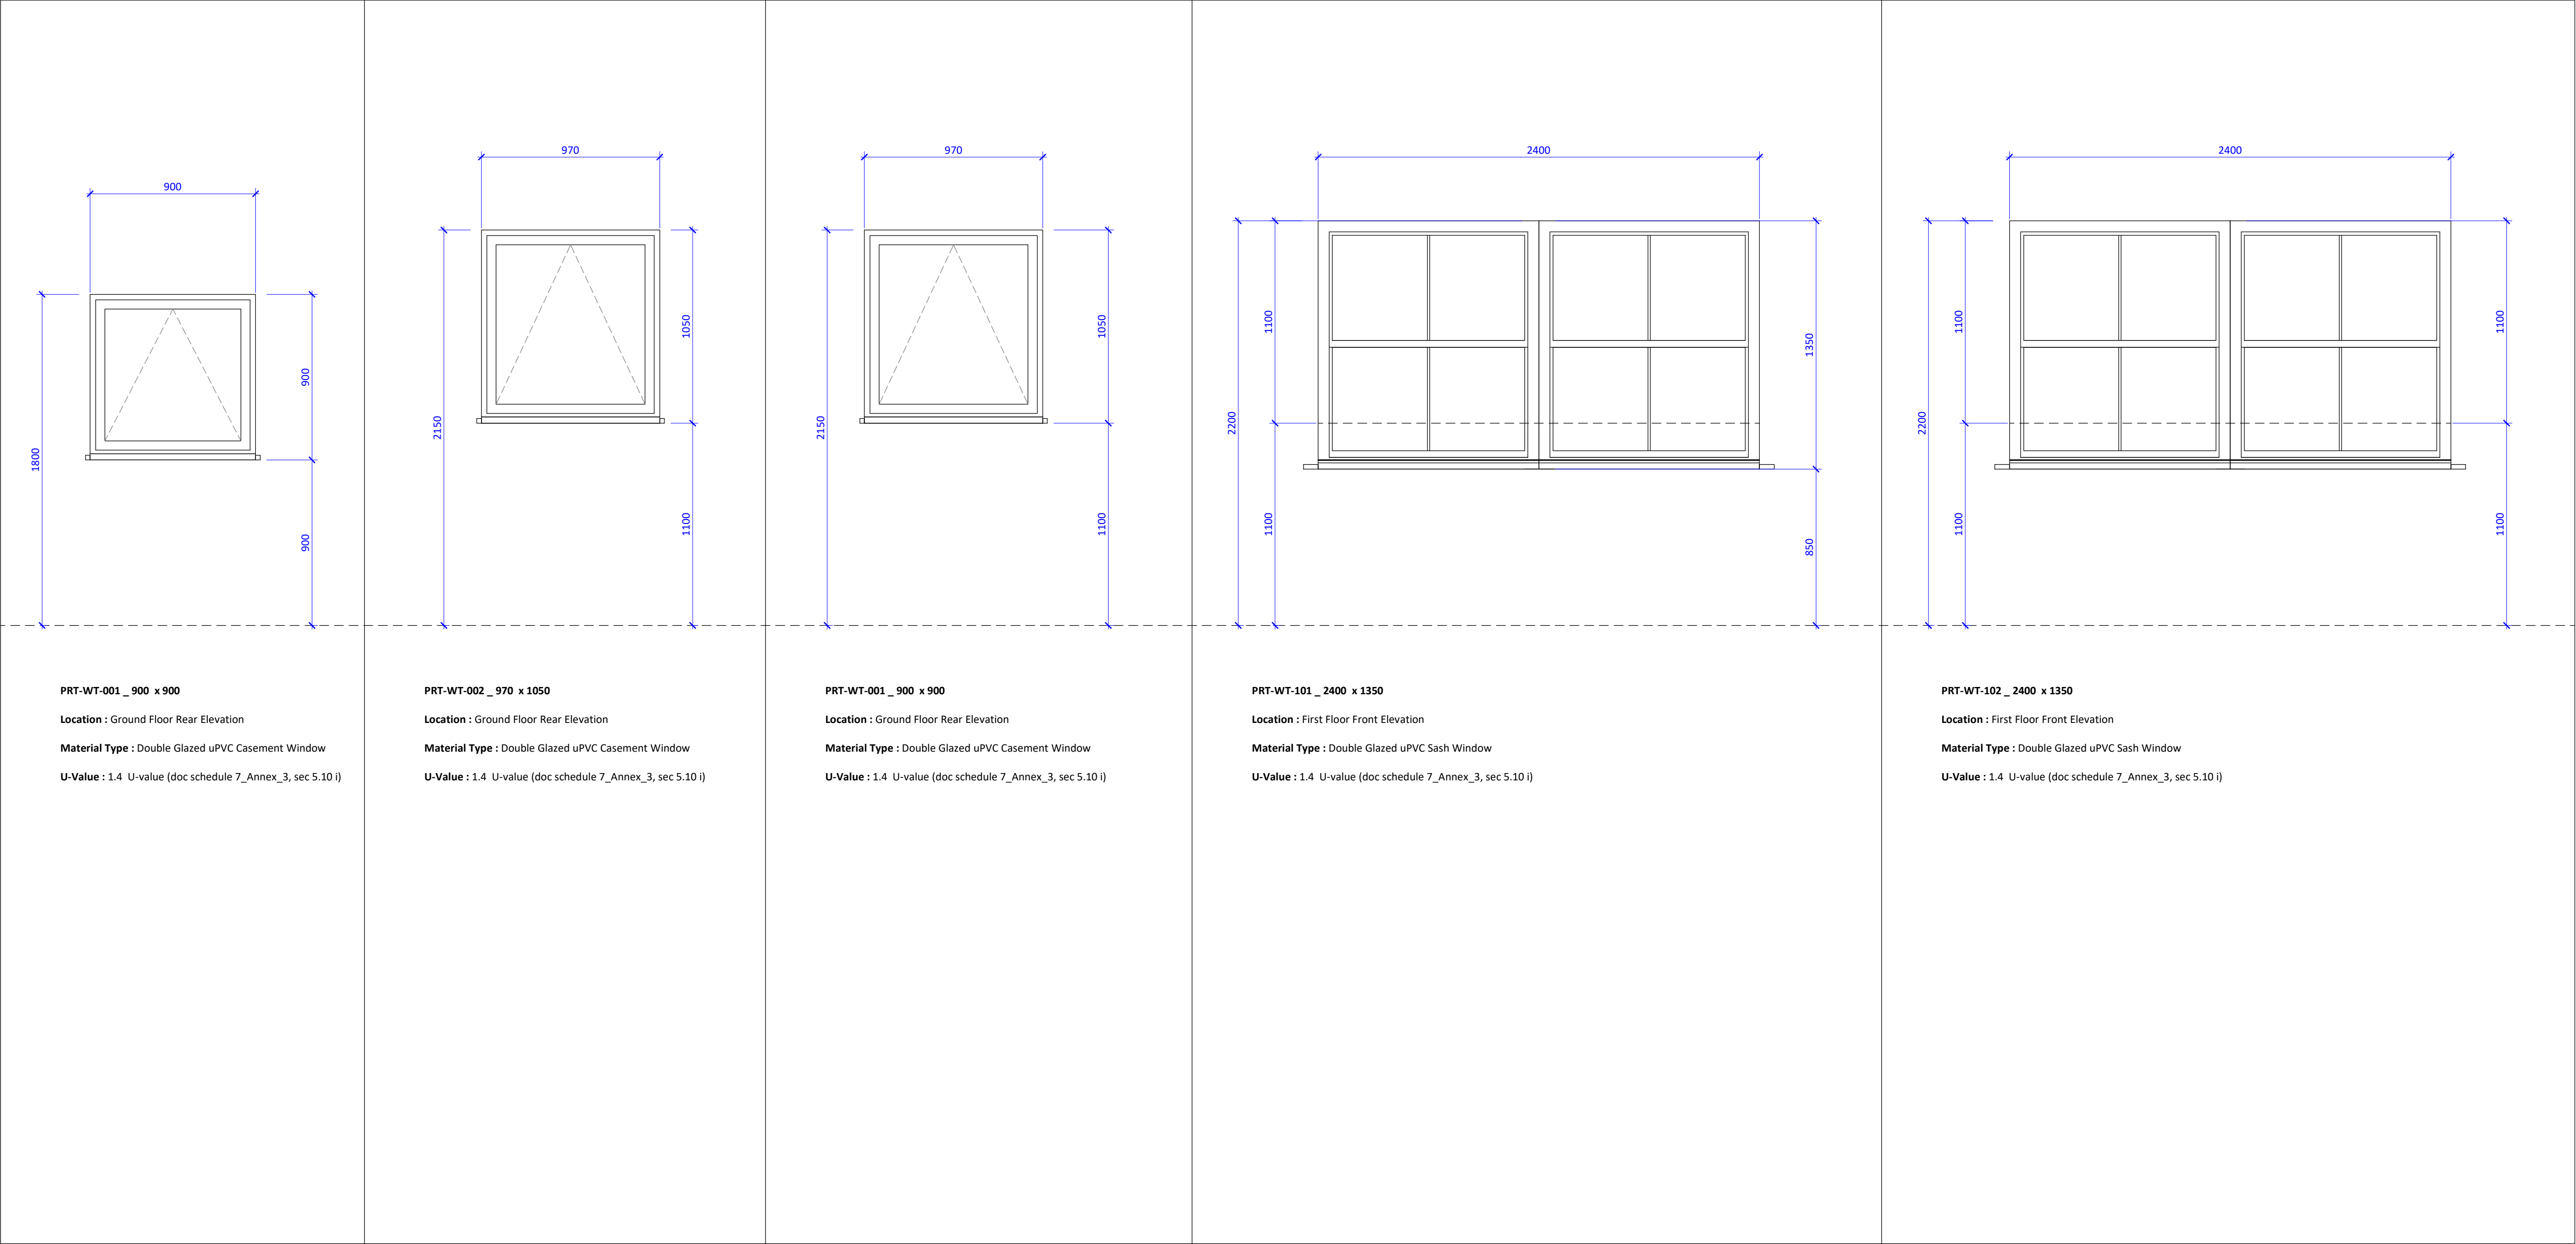


Proposed Window Elevations


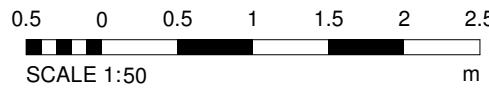


Proposed Window Elevations

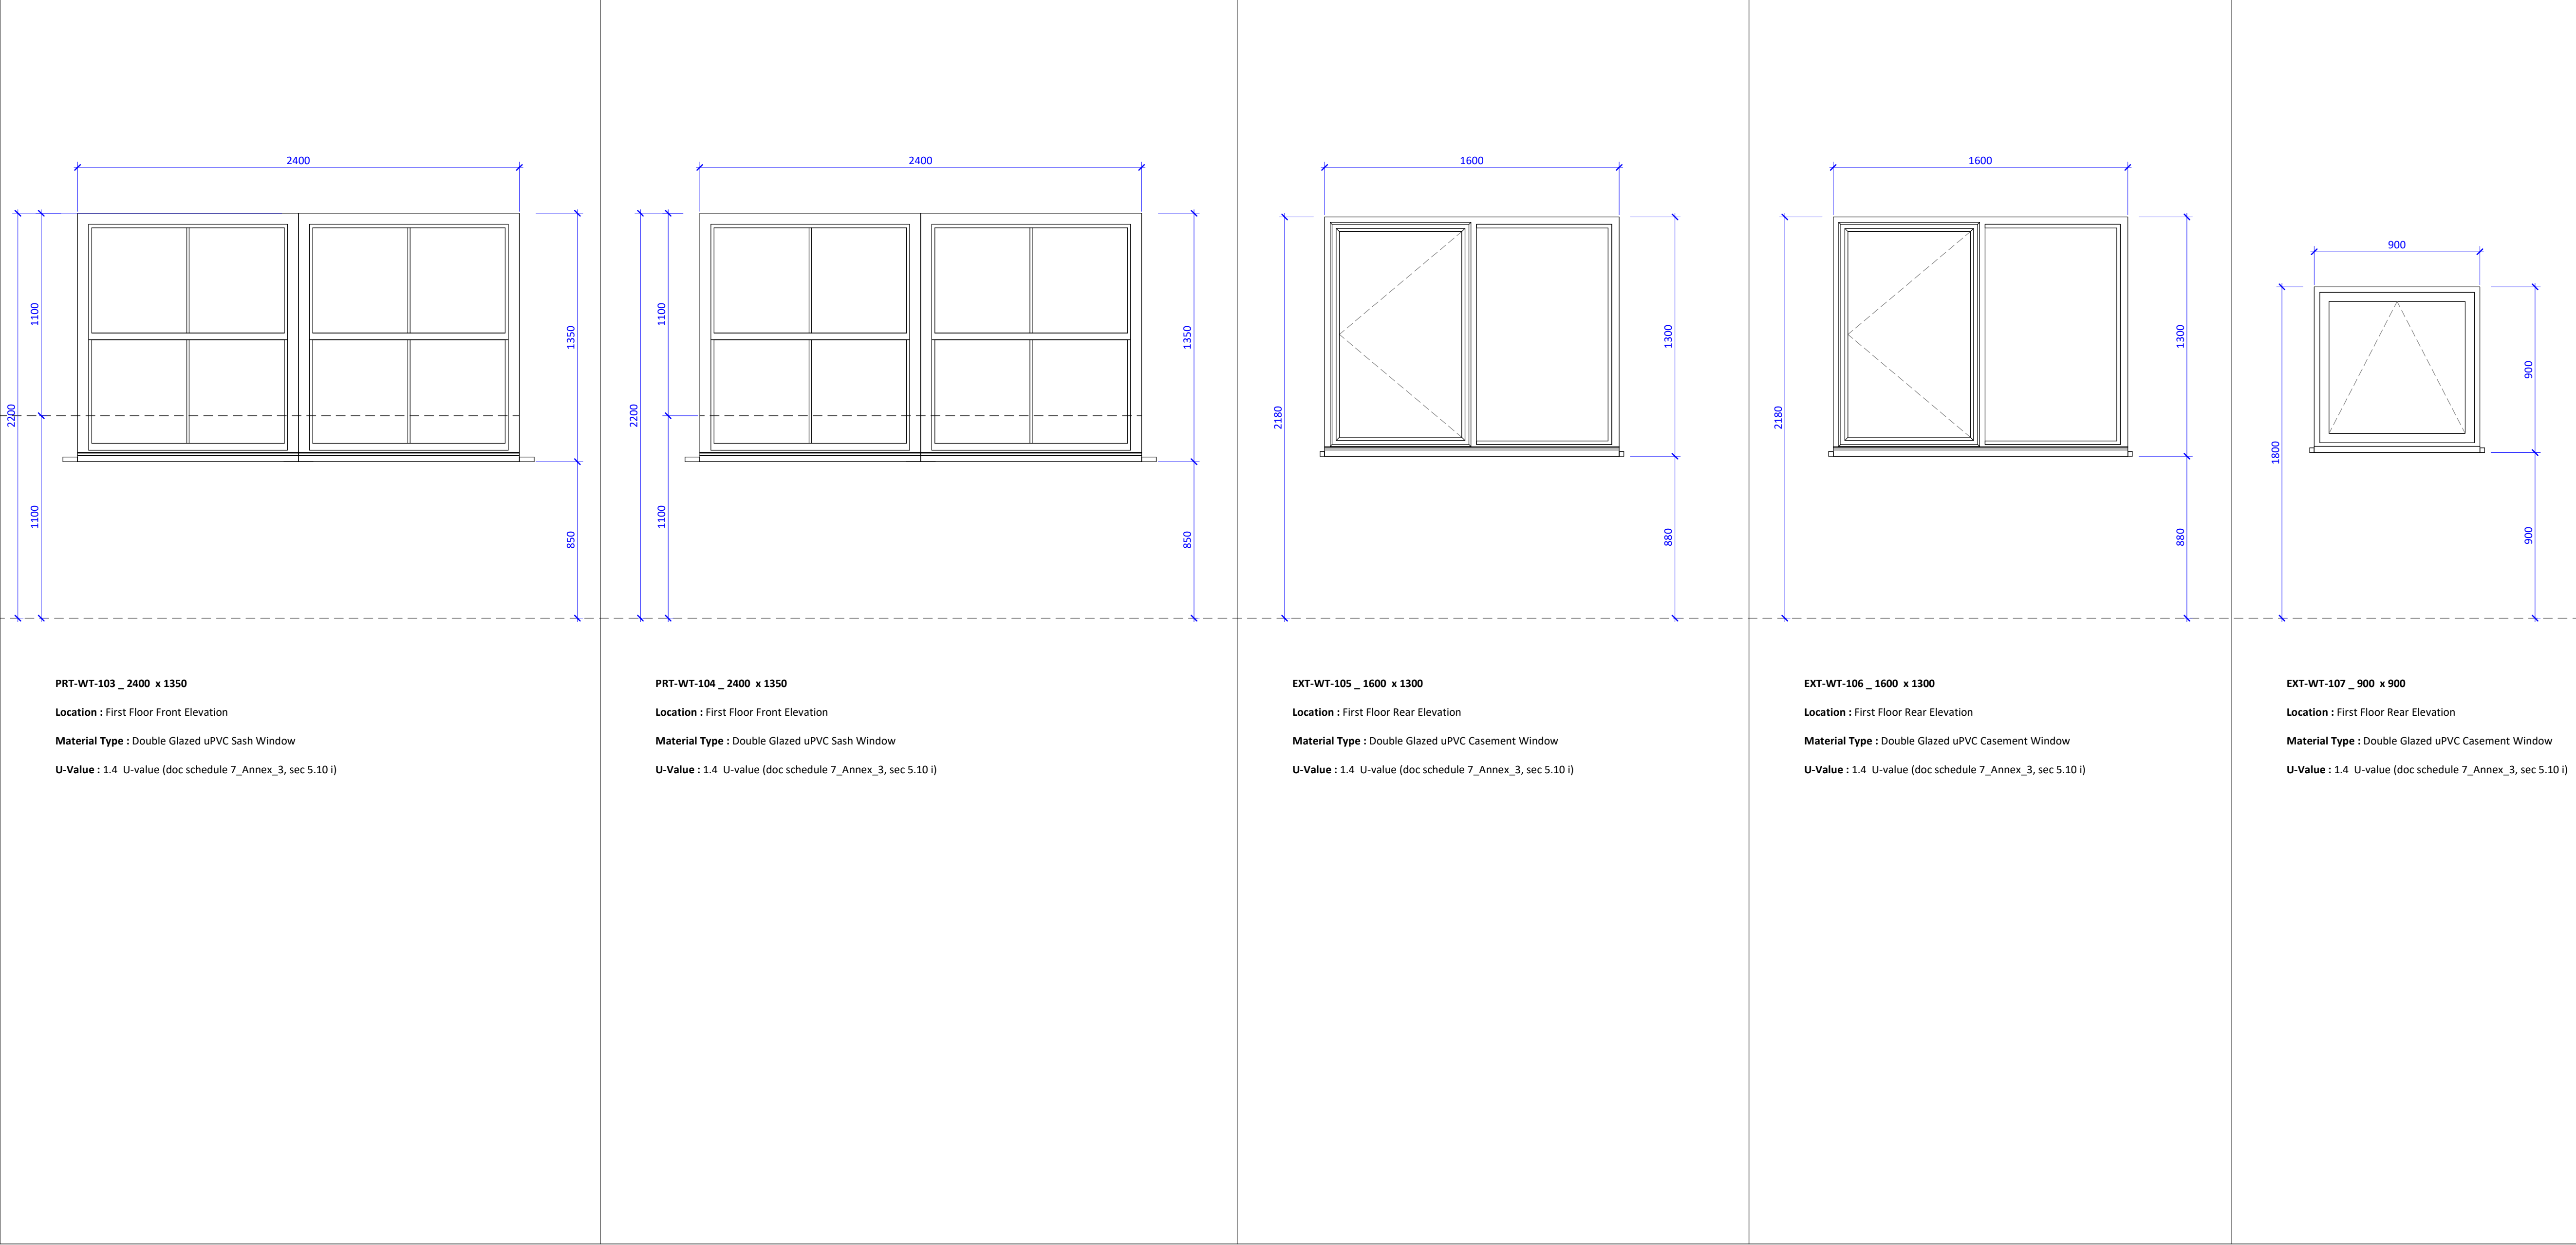


Amendments :			
Rev	Date	By	Description
Project :			

Proposed Window Elevations

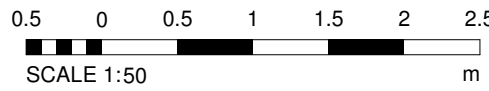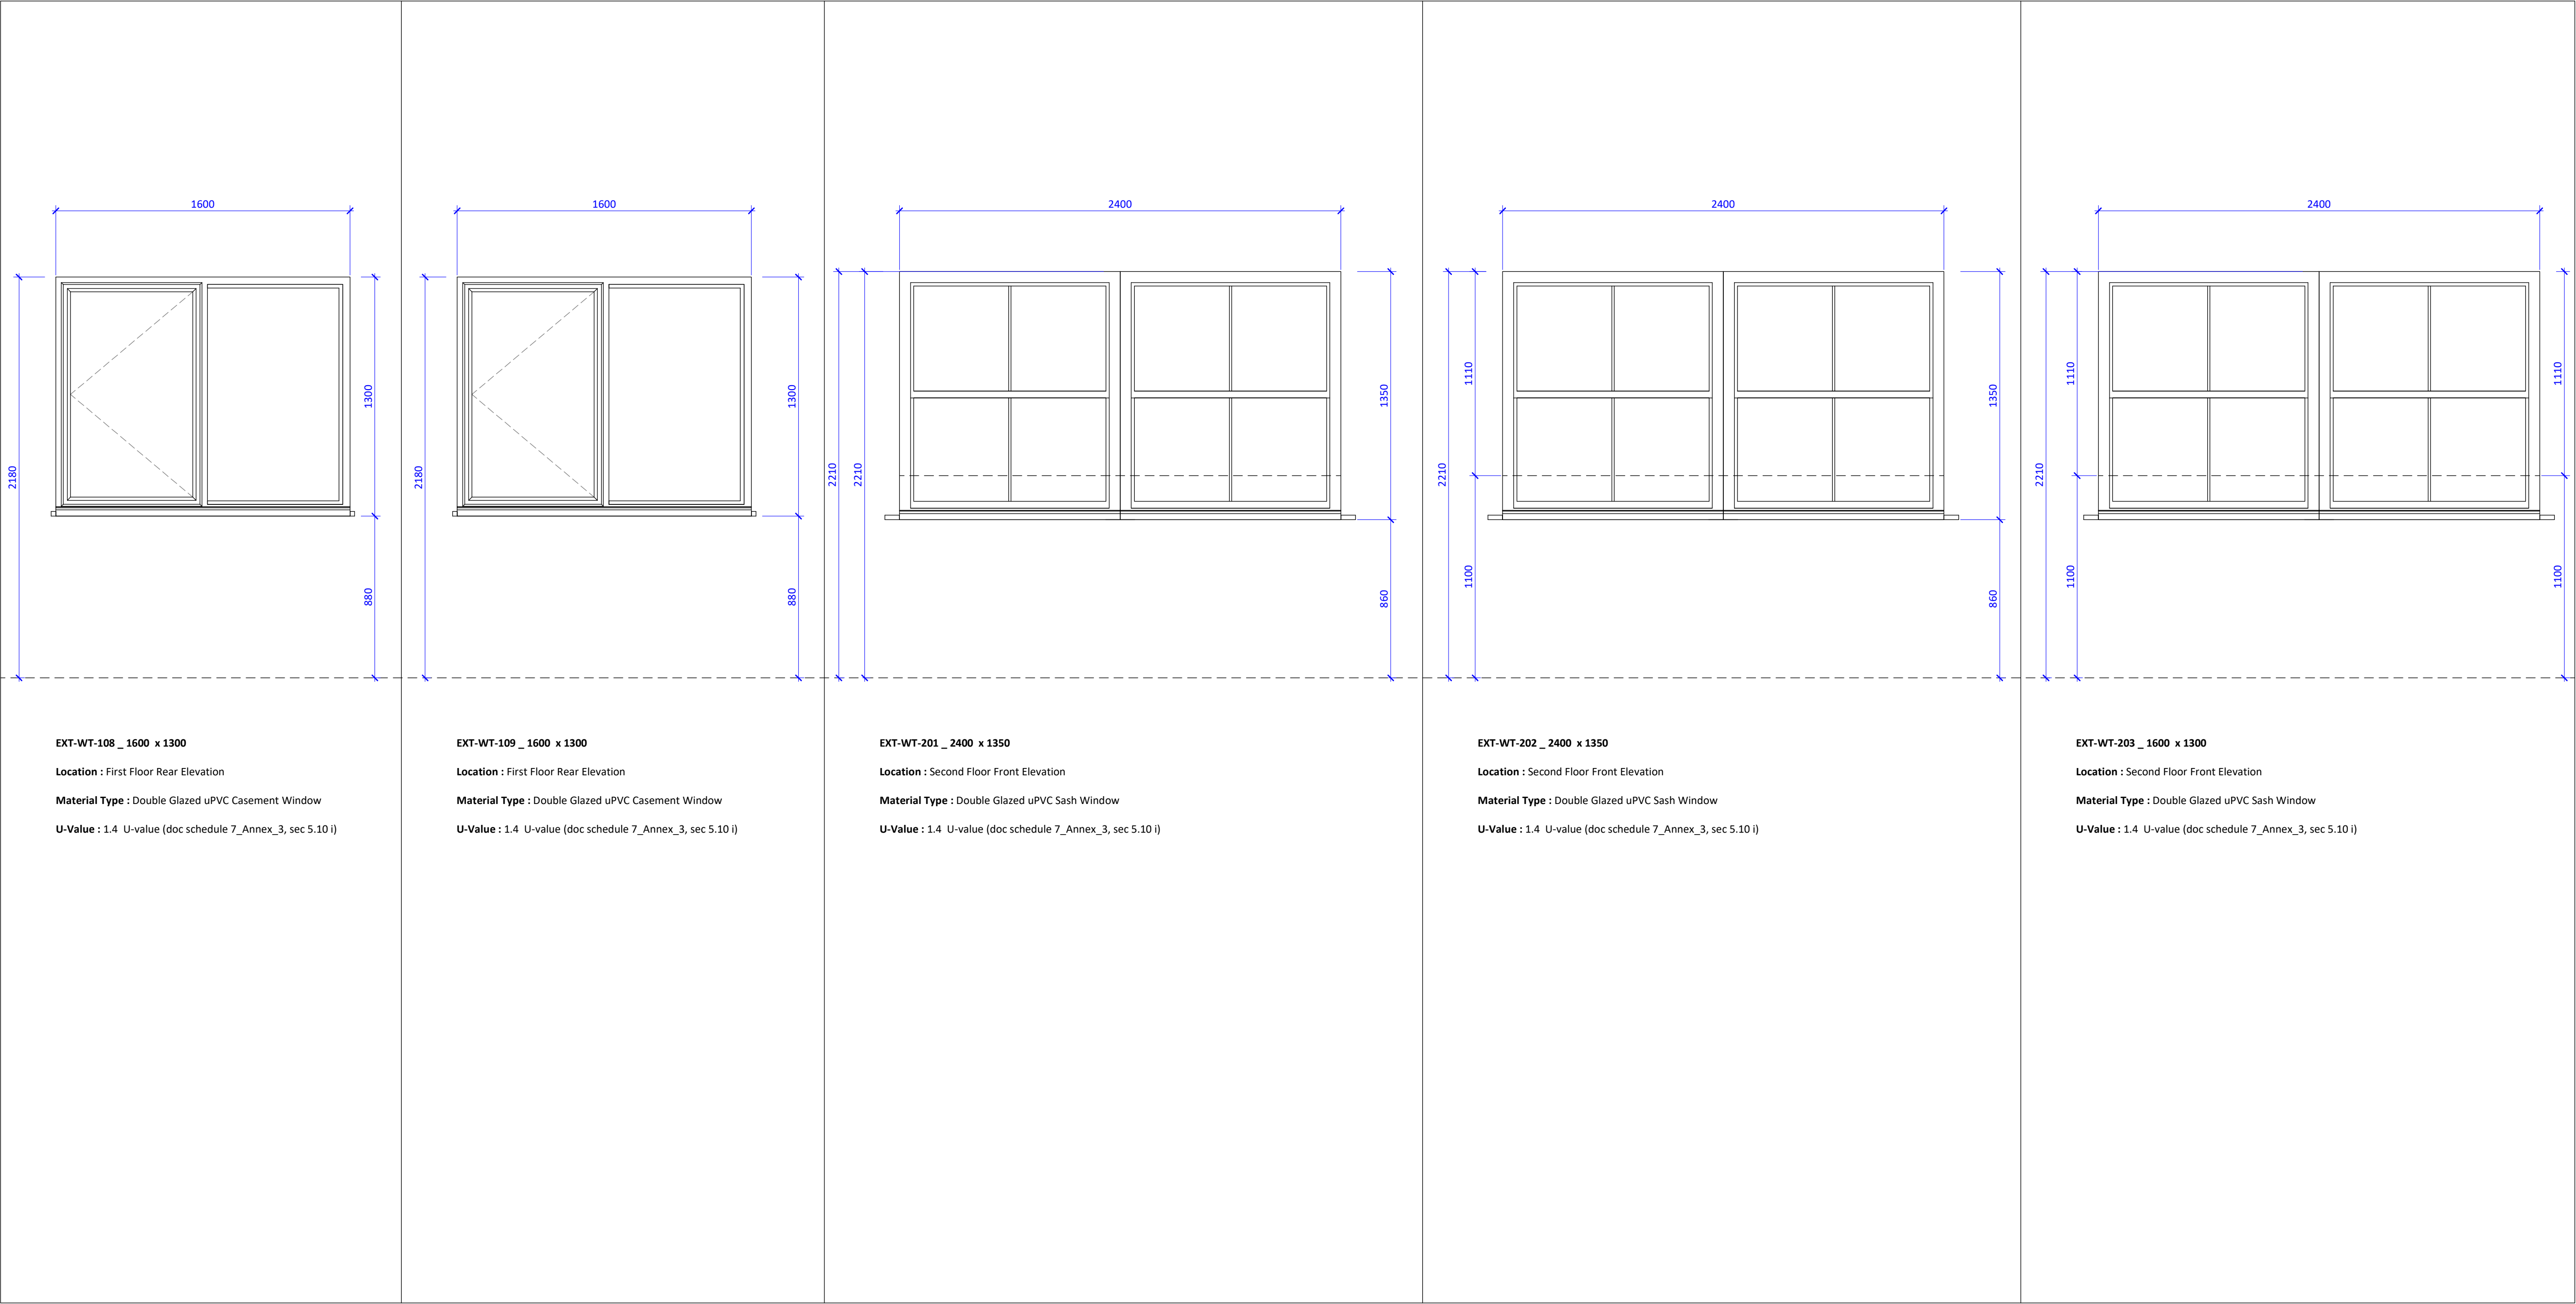

Amendments :			
Rev	Date	By	Description
Project :			
106 Park Lane, N17 OJP			
Title :			
Proposed Windows Schedule			
Bluelime Surveys & Design (01322 521026)			
106 Park Lane, N17 OJP			
Drawn by :	Checked by :	Scale @ A1 :	Date :
HD	Checker	1 : 20	12/06/2026
Drawing number :			Rev :
BL/DRG/4142/ 10.3			
Do not scale from this drawing. Dimensions to be checked on site.			

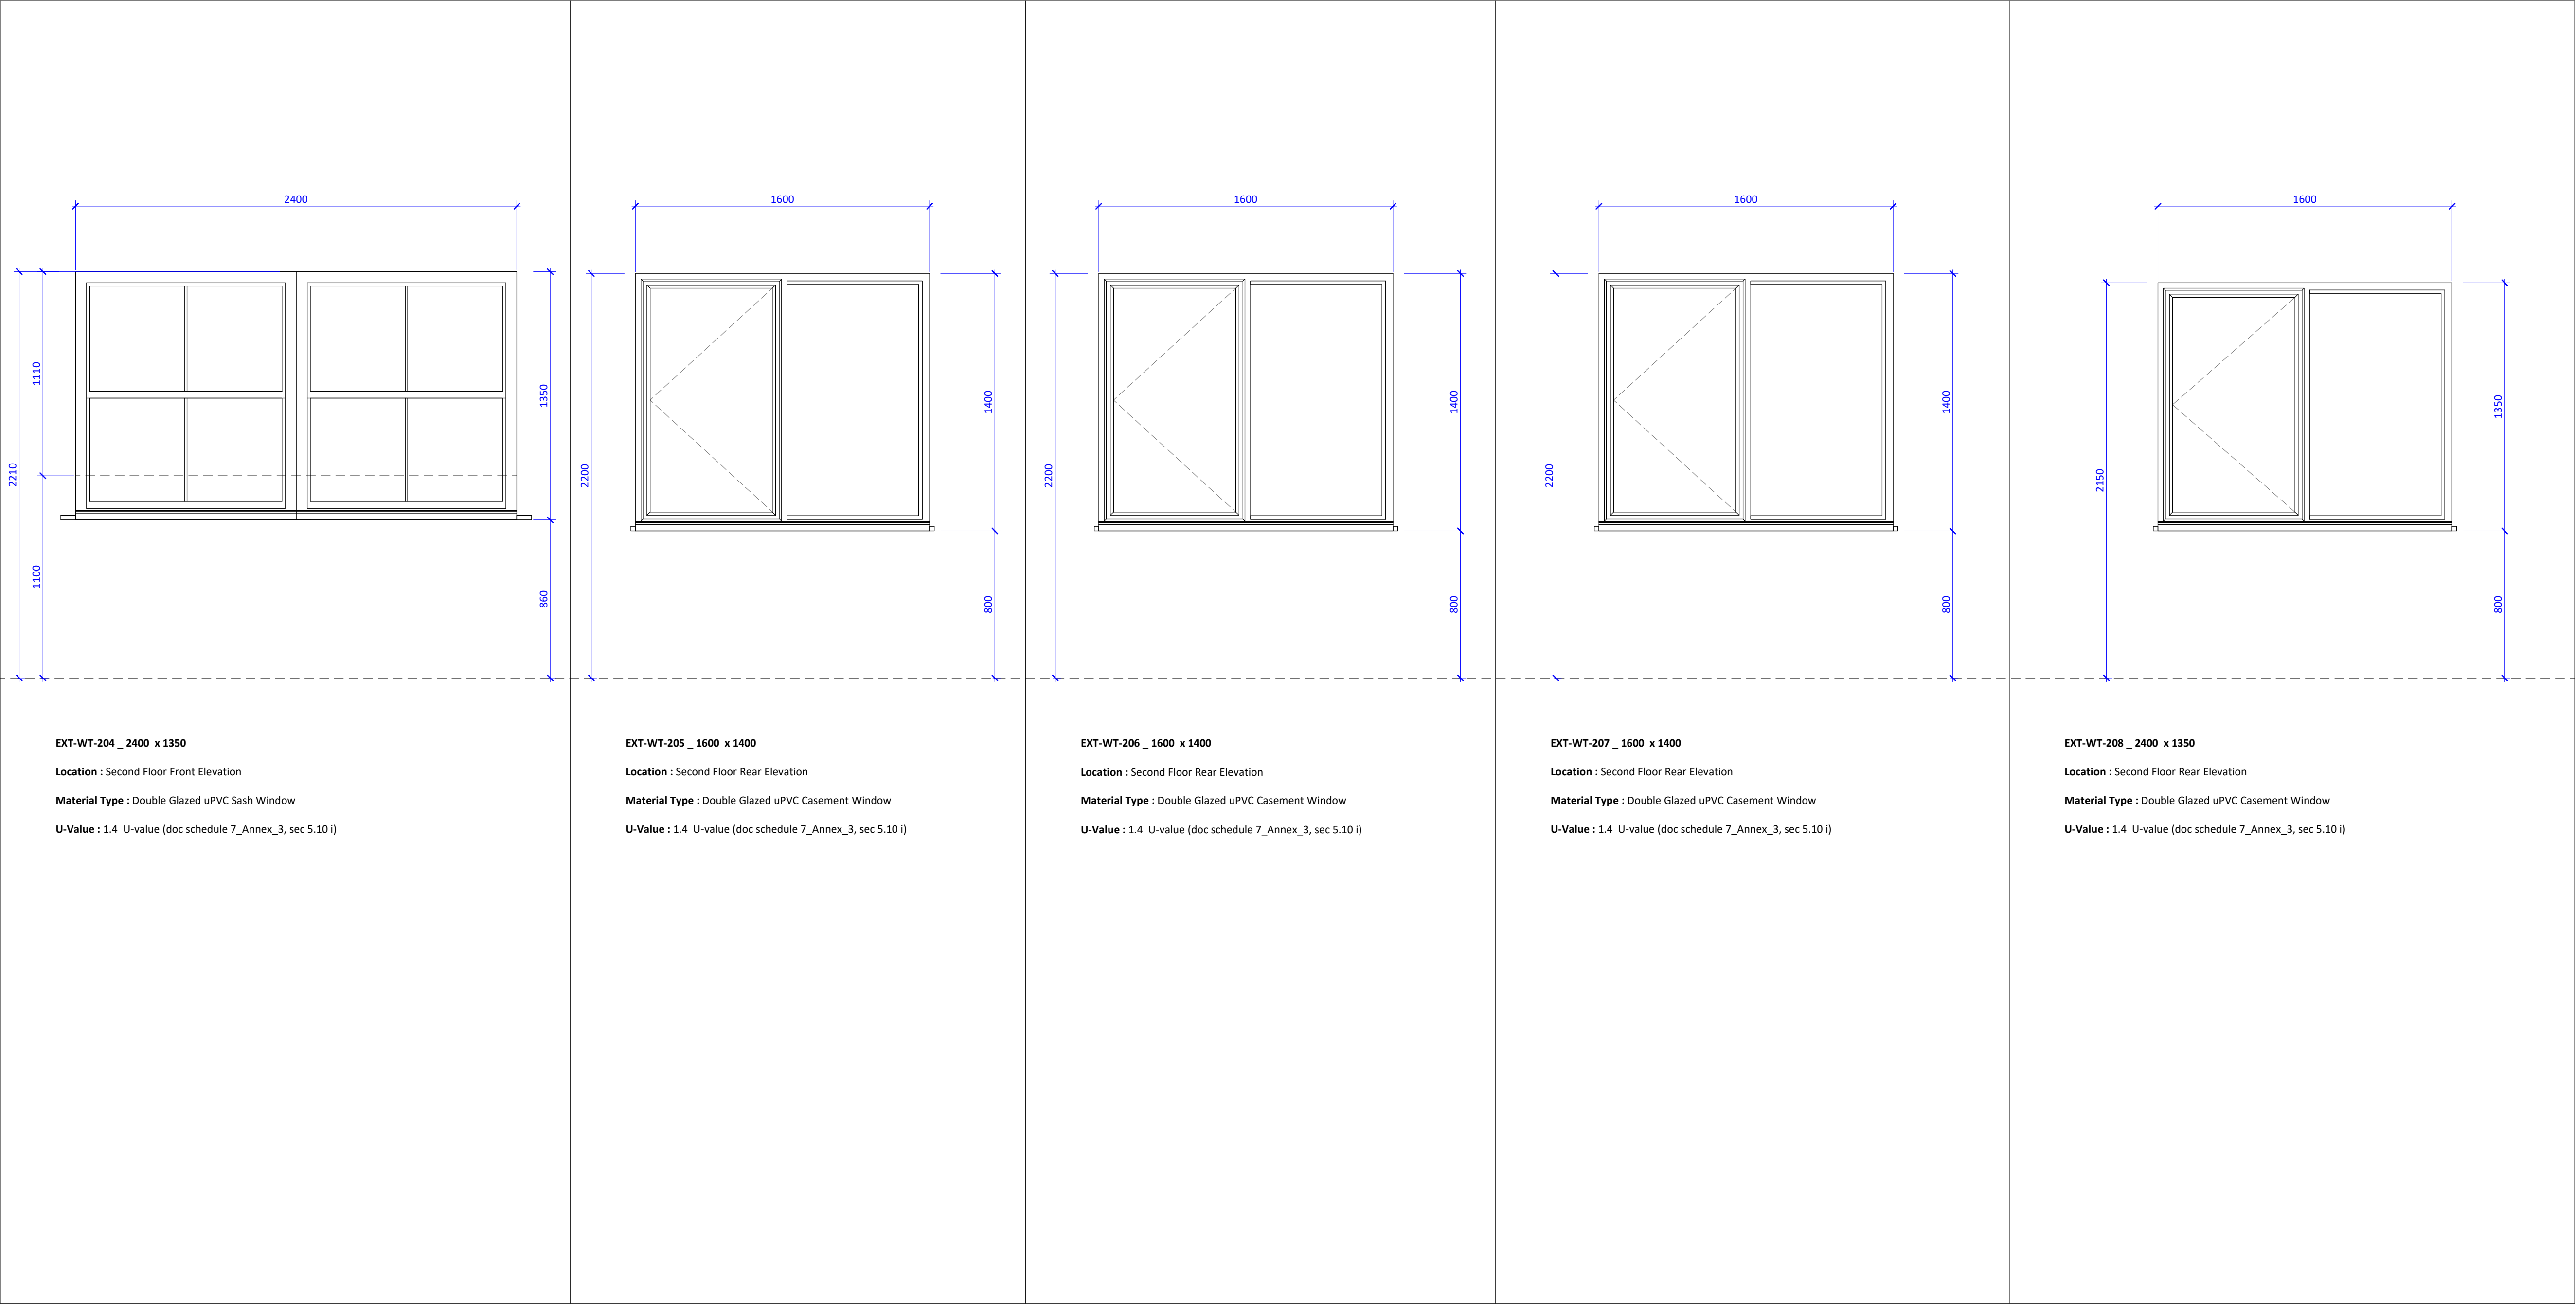

Amendments :			
Rev	Date	By	Description
Project :			
106 Park Lane, N17 OJP			
Title :			
Proposed Windows Schedule			
Bluelime Surveys & Design (01322 521026)			
106 Park Lane, N17 OJP			
Drawn by :	Checked by :	Scale @ A1 :	Date :
HD	Checker	1 : 20	12/06/2026
Drawing number :			Rev :
BL/DRG/4142/ 10.4			
Do not scale from this drawing. Dimensions to be checked on site.			