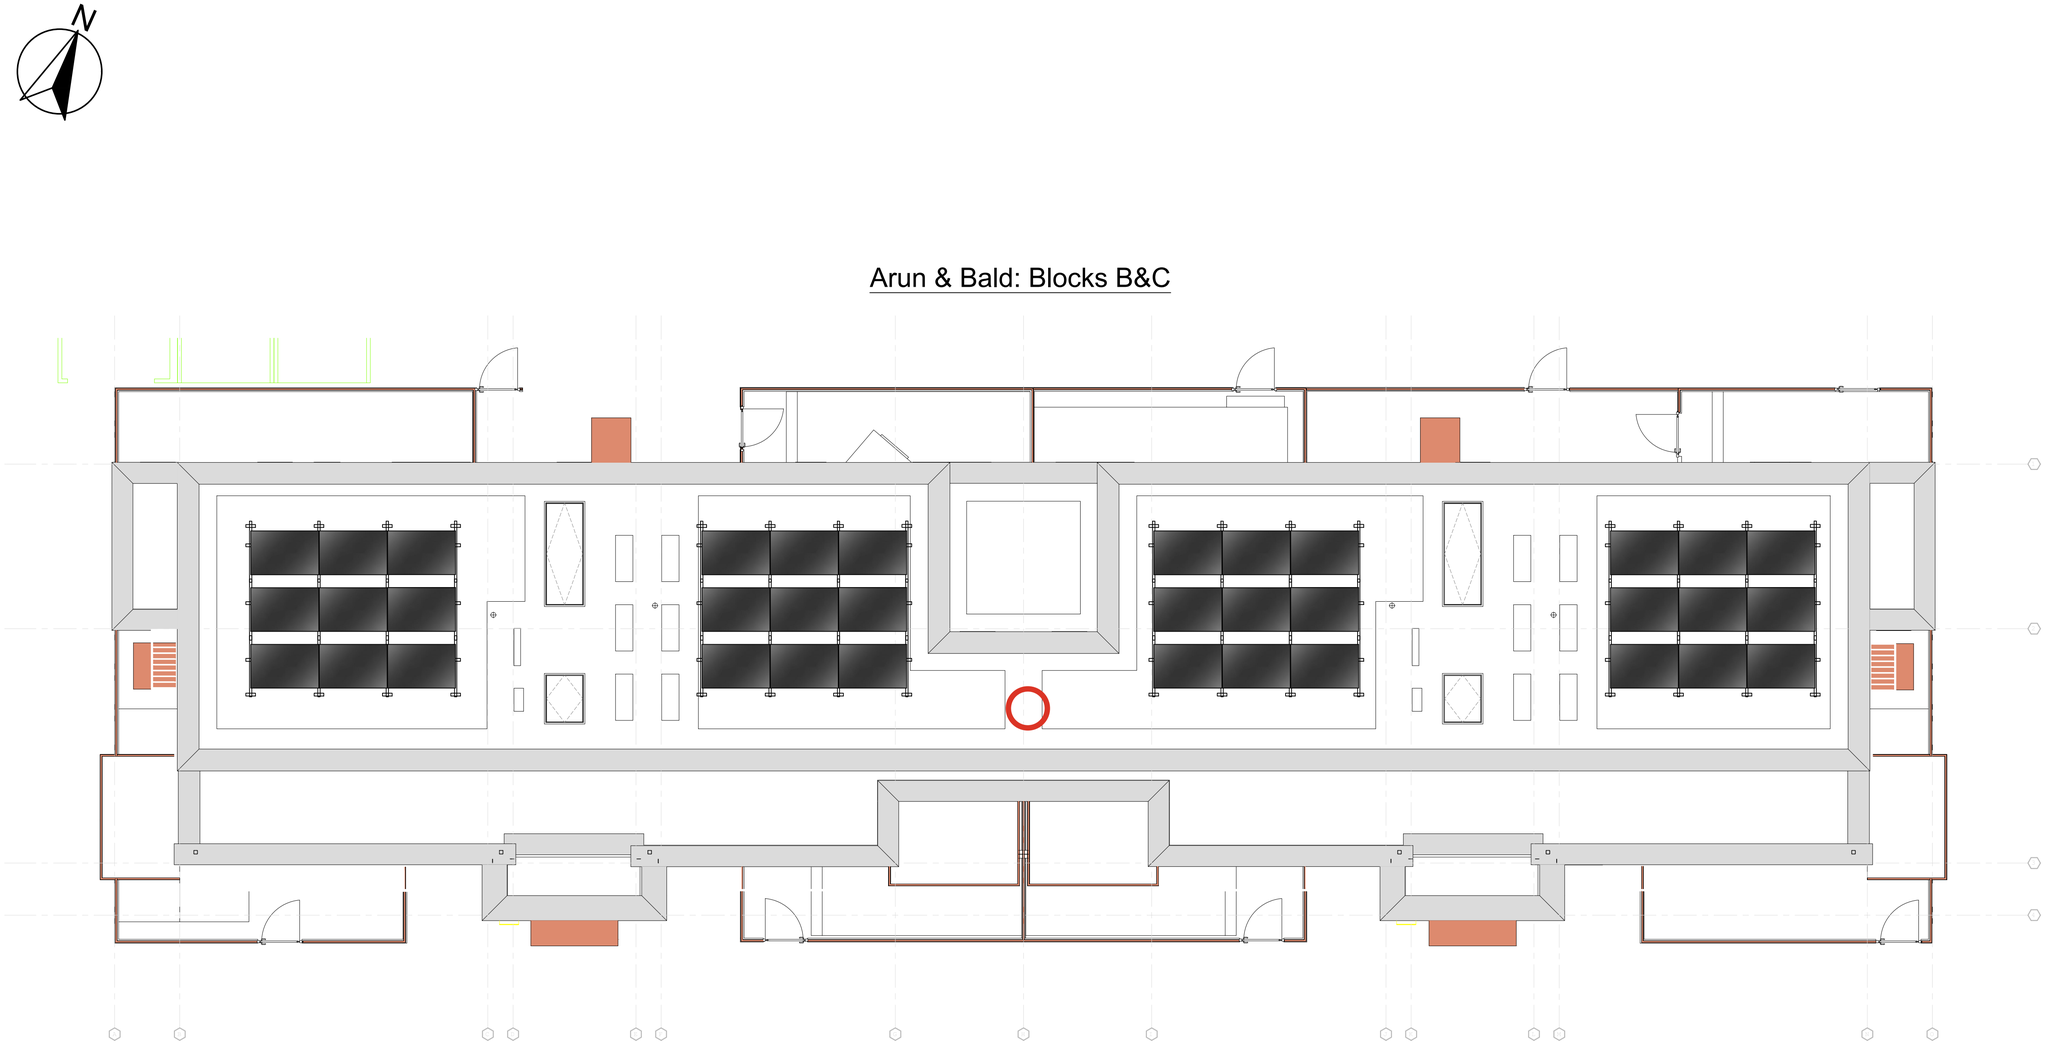

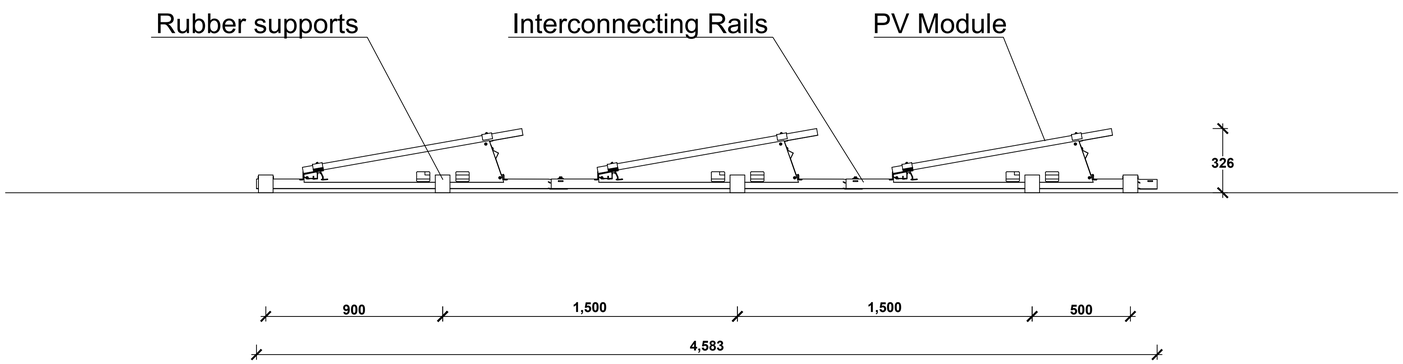

© Copyright Williams Renewables 2017
FIGURED DIMENSIONS ONLY ARE TO BE USED. FOR OTHER DIMENSIONS REFER TO CA. ALL DIMENSIONS TO BE CHECKED ON SITE PRIOR TO THE COMMENCEMENT OF WORK. DISCREPANCIES, AMBIGUITIES OR DIFFERENCES BETWEEN DRAWINGS AND SPECIFICATION OR BILL OF QUANTITIES TO BE REFFERED TO CA WITHOUT DELAY.
DO NOT SCALE THIS DRAWING.

NOTES:

Each Property

Panel Model: DMEGC 455W

Panel Type: Monocrystalline

Panel Quantity: 3 No.

Panel Dimensions: 1762x1134x30mm

Inverter Make/Model: Viridian Clearline 1kW

Mounting System: Van Der Valk Ballast+

System Capacity: 1.365kWp

Total

Panel Quantity: 36 No.

Inverter Make/Model: 12 No. Viridian Clearline 1kW

System Capacity: 16.38kWp

Rev.	Description.	By	Date
A	Amended to suit correct layout	LM	04.03.26

Project
Lansdowne Road, London

Drawing Title
Proposed PV Layout

Project Stage
Approval

Drawing Reference No.
9641-PV-Lansdowne Road, London PV Layout - Arun & Bald Blocks B&C - Rev A

Drawn	Checked	Date	Scale
LM	MW	12.12.25	NTS

Williams Renewables
The Pound, Ampney Crucis
Cirencester, GL7 5SA
Tel: 020 3542 2315
E: info@williamsrenewables.com
W: www.williamsrenewables.com

williams renewables