


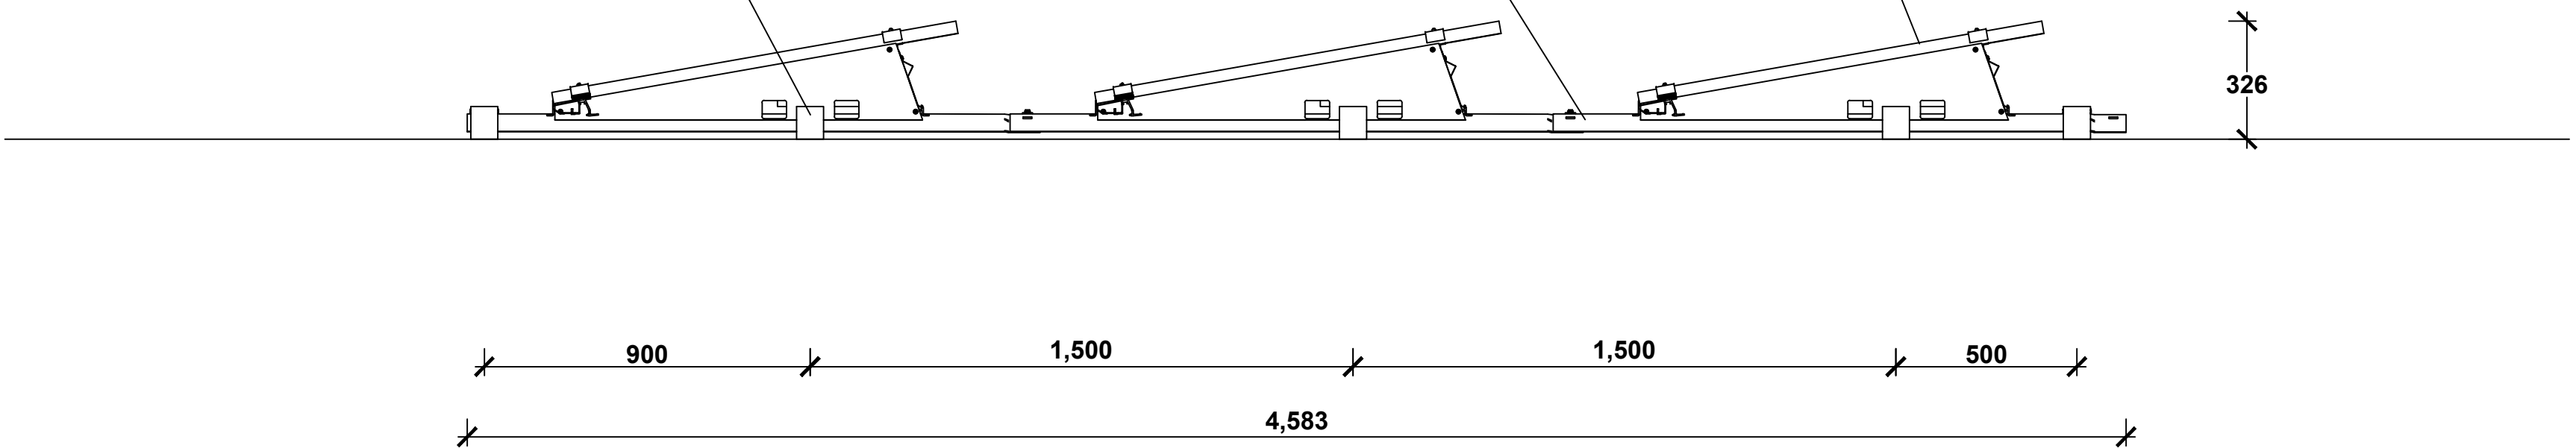

Interconnecting Rails

PV Module



© Copyright Williams Renewables 2017
FIGURED DIMENSIONS ONLY ARE TO BE USED. FOR OTHER
DIMENSIONS REFER TO CA. ALL DIMENSIONS TO BE
CHECKED ON SITE PRIOR TO THE COMMENCEMENT OF
WORK. DISCREPANCIES, AMBIGUITIES OR DIFFERENCES
BETWEEN DRAWINGS AND SPECIFICATION OR BILL OF
MATERIALS TO BE REFERRED TO CA WITHOUT DELAY.
DO NOT SCALE THIS DRAWING.

NOTES:

Each Property

Panel Model: DMEGC 455W

Panel Type: Monocrystalline

Panel Quantity: 3 No.

Panel Dimensions: 1762x1134x30mm

Inverter Make/Model: Viridian Clearline 1kW

Mounting System: Van Der Valk Ballast+

System Capacity: 1.365kWp

Total

Panel Quantity: 18 No.

Inverter Make/Model: 6 No. Viridian Clearline 1kW

System Capacity: 8.19kWp

A	Amended to suit correct layout	LM	04.03.26
Rev.	Description.	By	Date

Project

Lansdowne Road, London

Drawing Title

Proposed PV Layout

Project Stage

Approval

Drawing Reference No.

9641-PV-Lansdowne Road, London
PV Layout - Arun & Bald Block E - Rev A

Drawn	Checked	Date	Scale
LM	MW	12.12.25	NTS

Williams Renewables
The Pound, Ampney Crucis
Cirencester, GL7 5SA
Tel: 020 3542 2315
E: info@williamsrenewables.com
W: www.williamsrenewables.com