



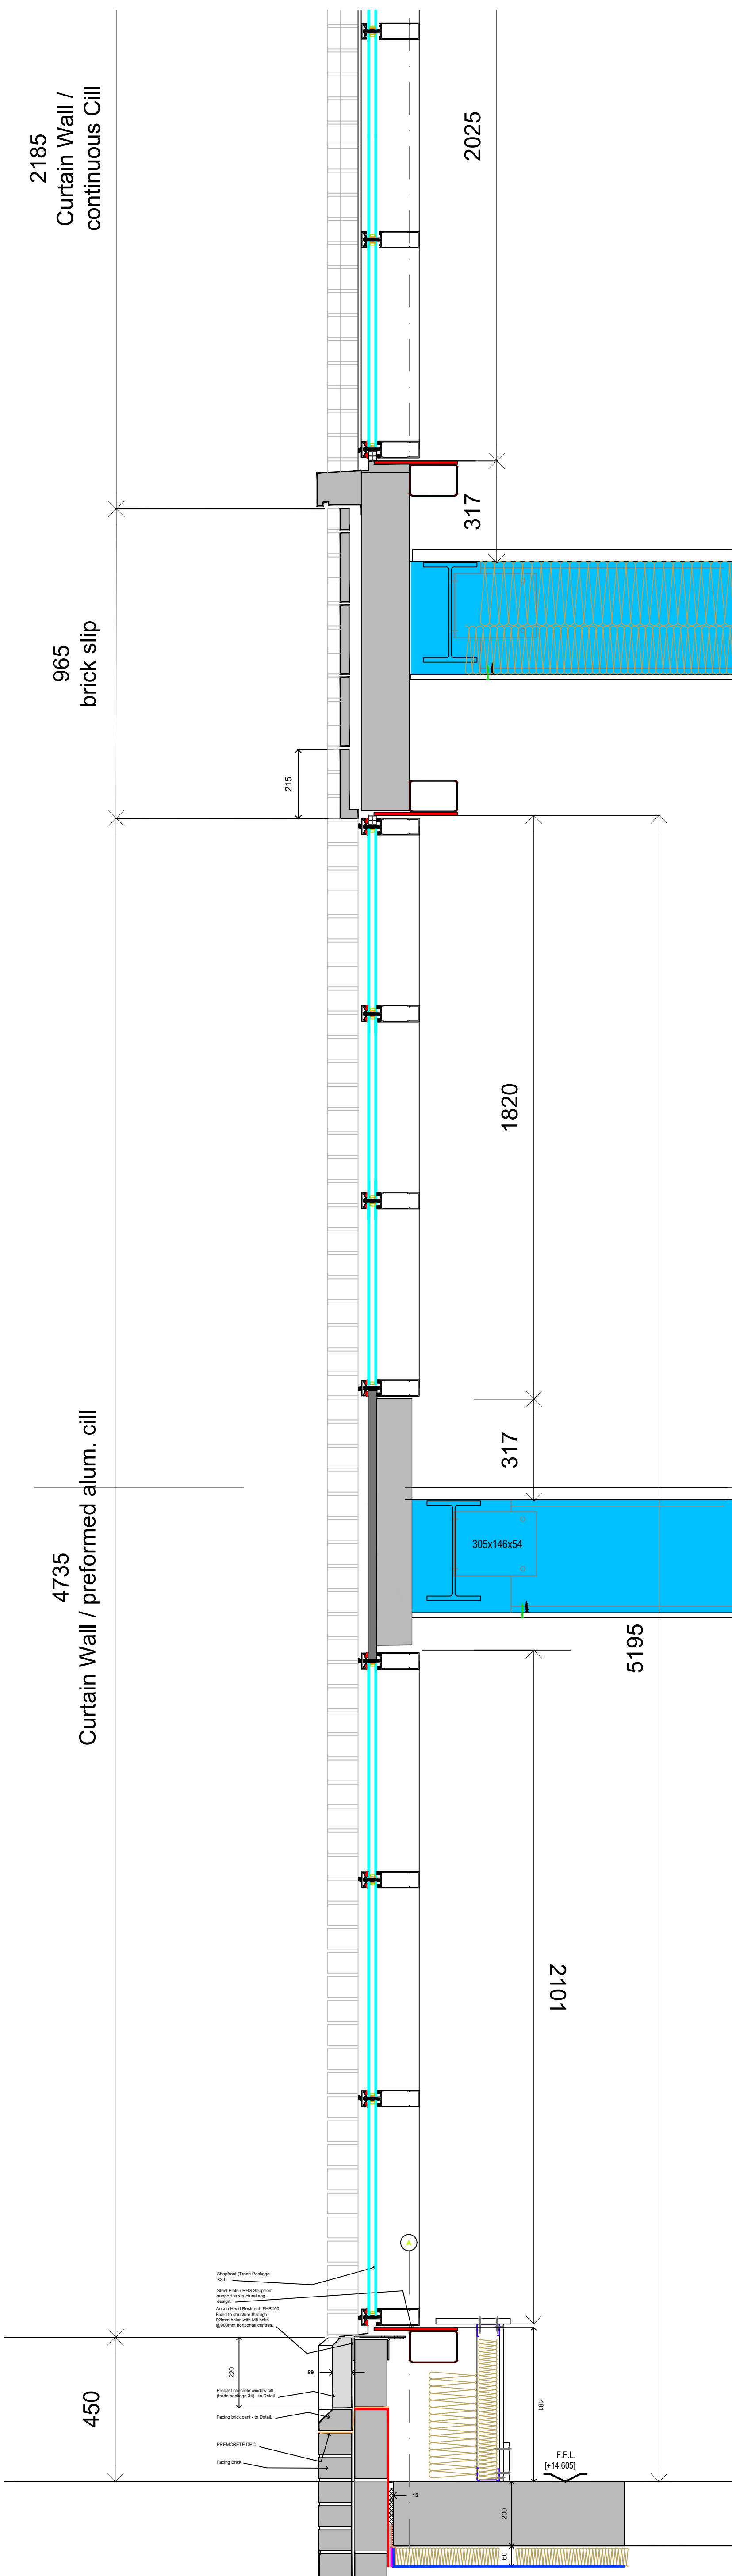


SECTION: D_202 / 1; scale: 1/10

SCALE 1:10
0 0.1 0.2 0.3 0.4 0.5m

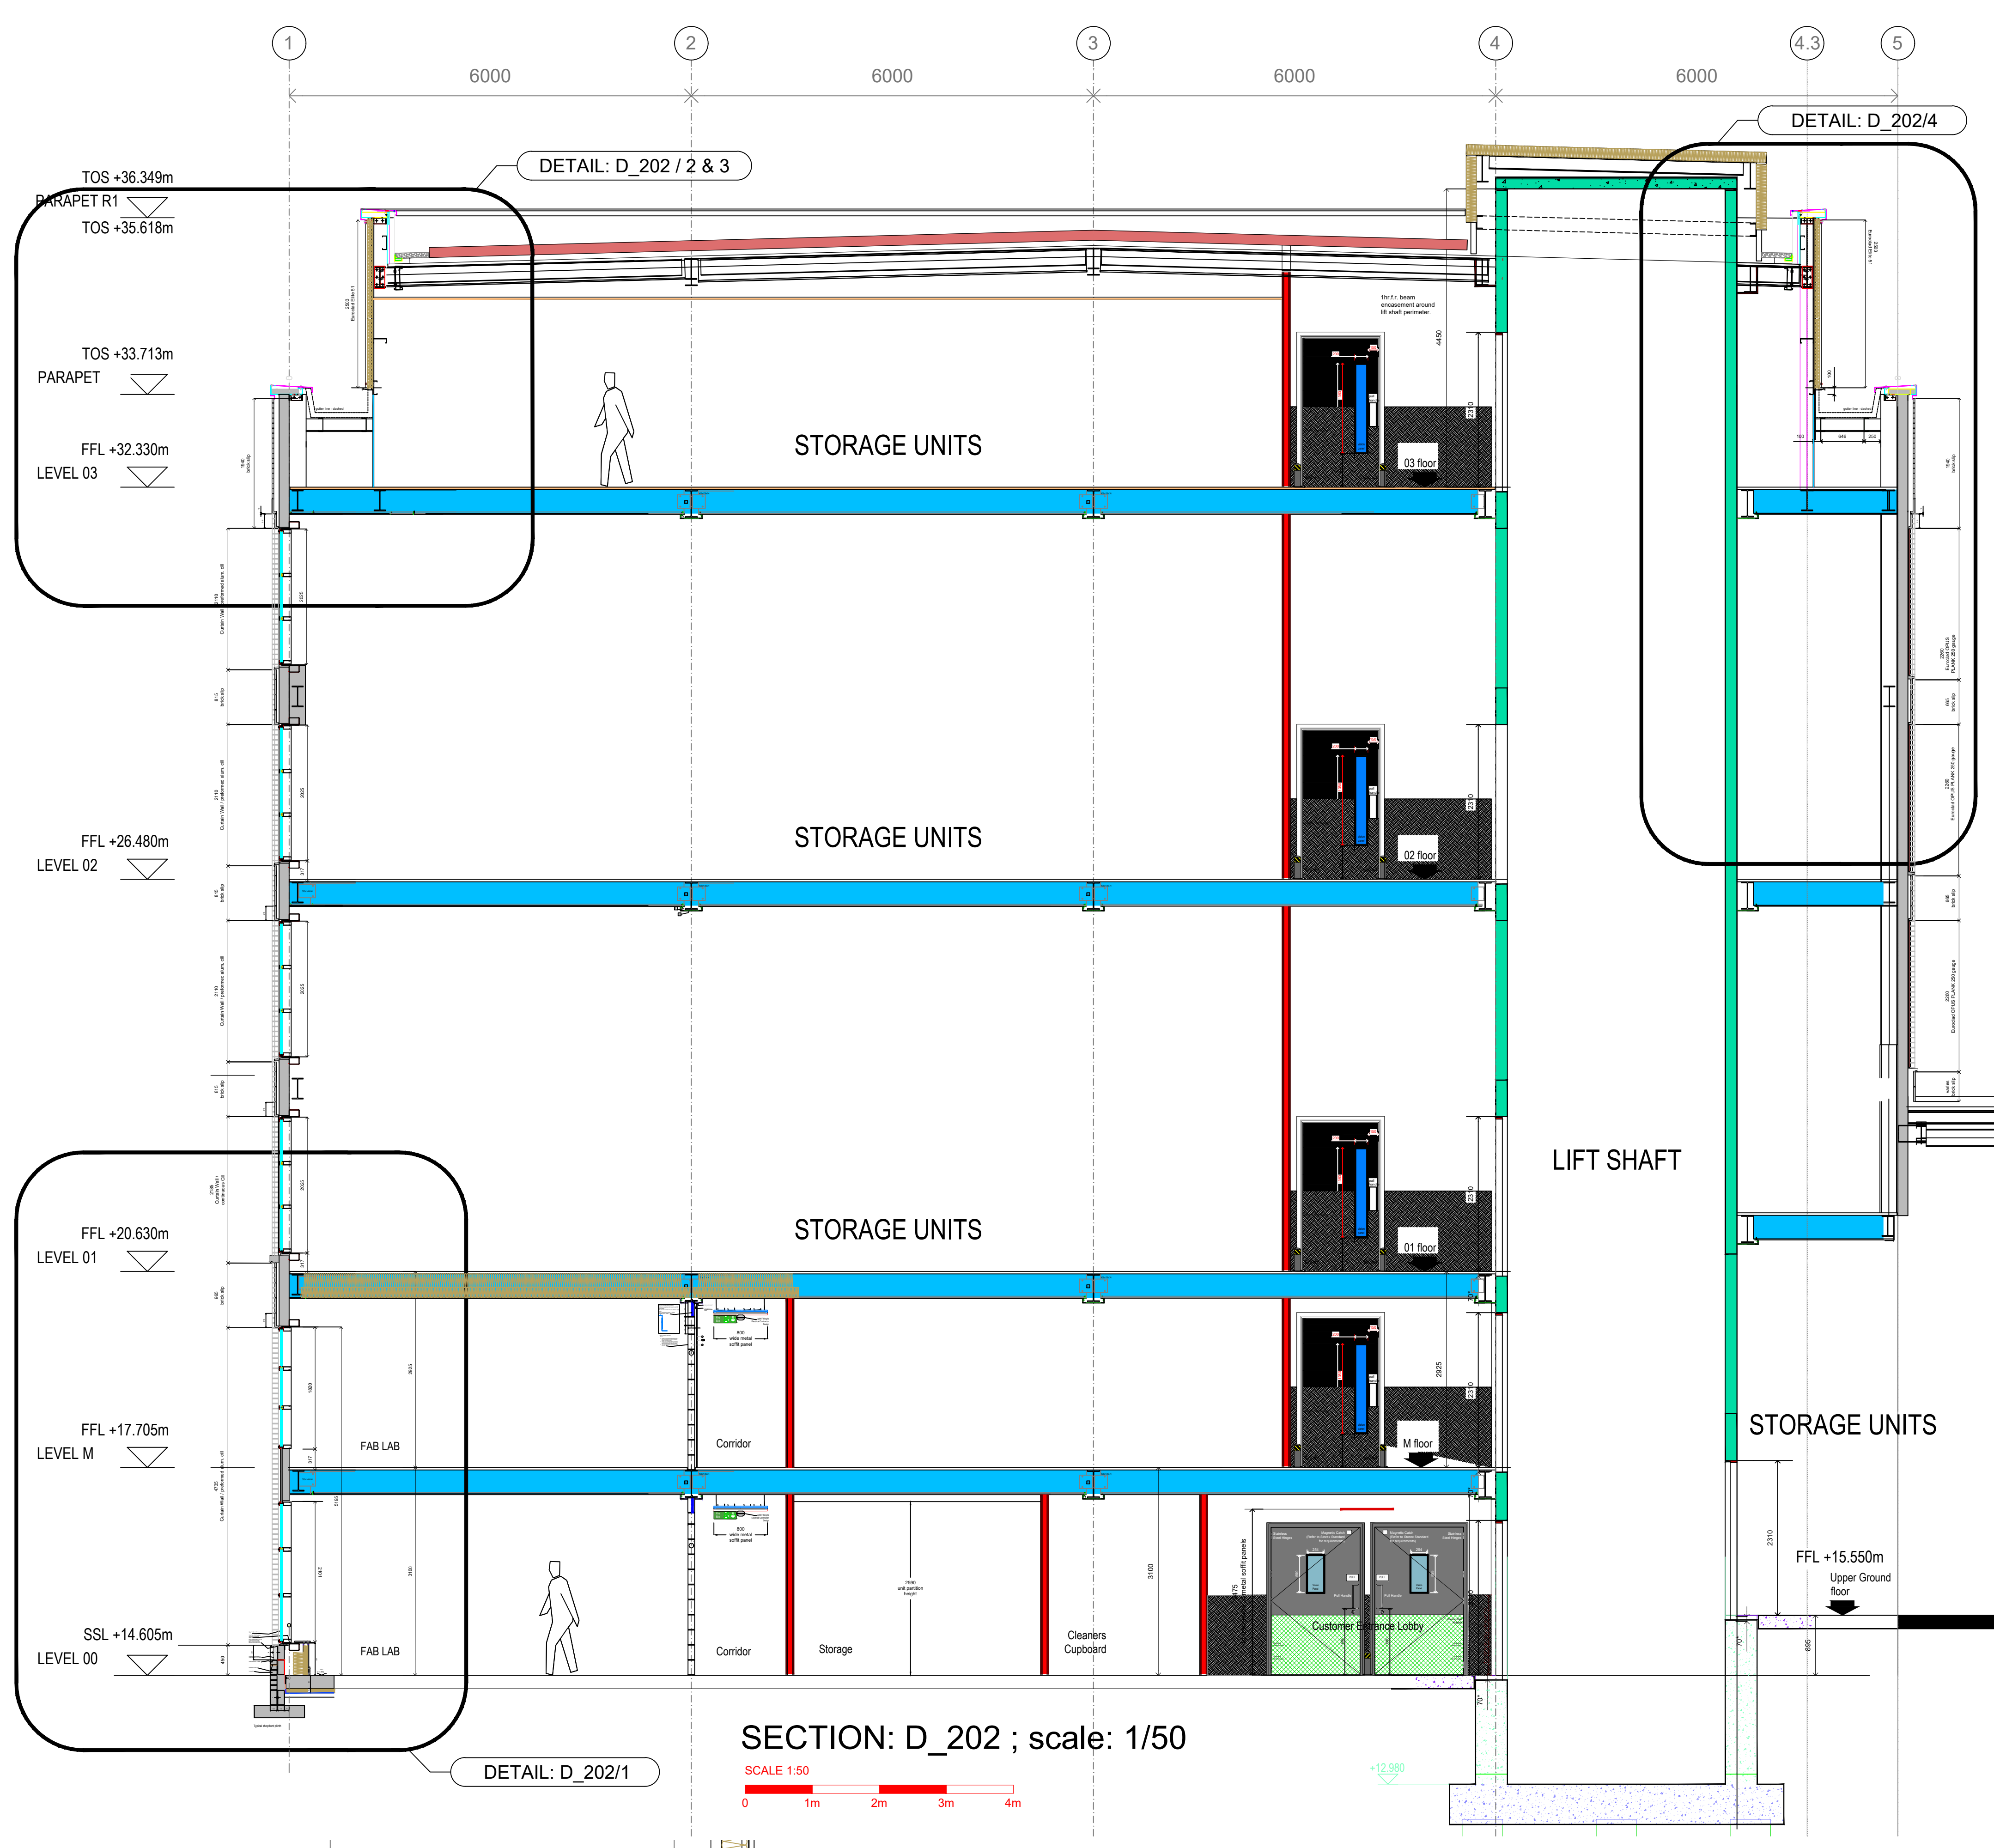


SECTION: D_202 ; scale: 1/50

SCALE 1:50
0 1m 2m 3m 4m

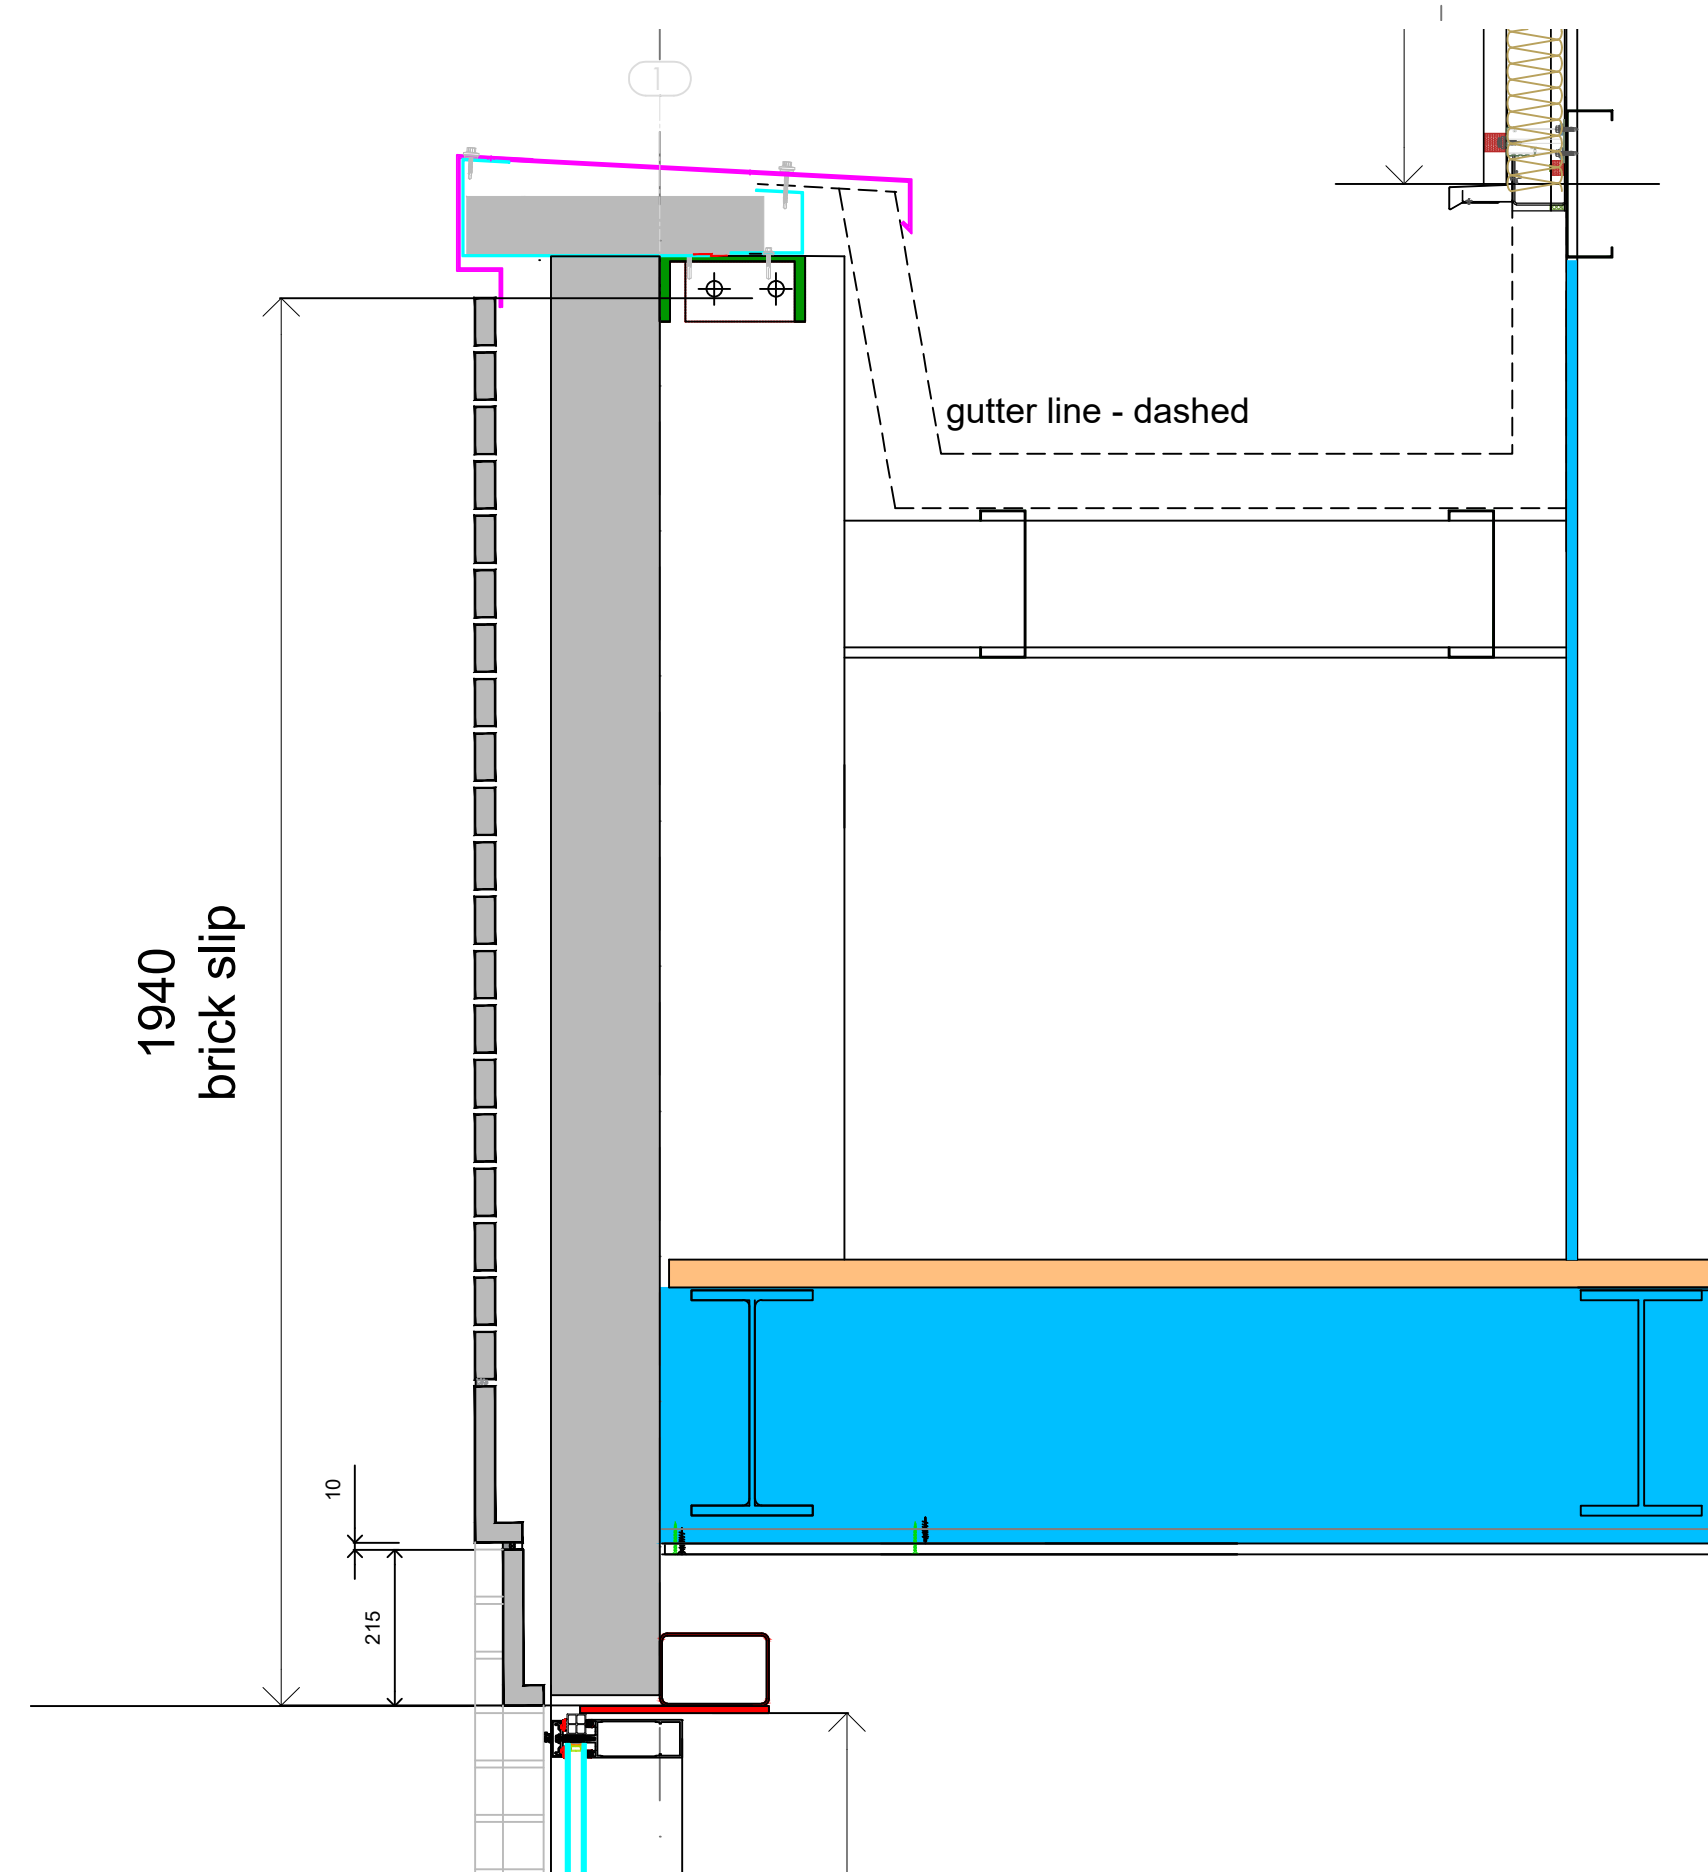


SECTION: D_202 / 2; scale: 1/10

SCALE 1:10
0 0.1 0.2 0.3 0.4 0.5m

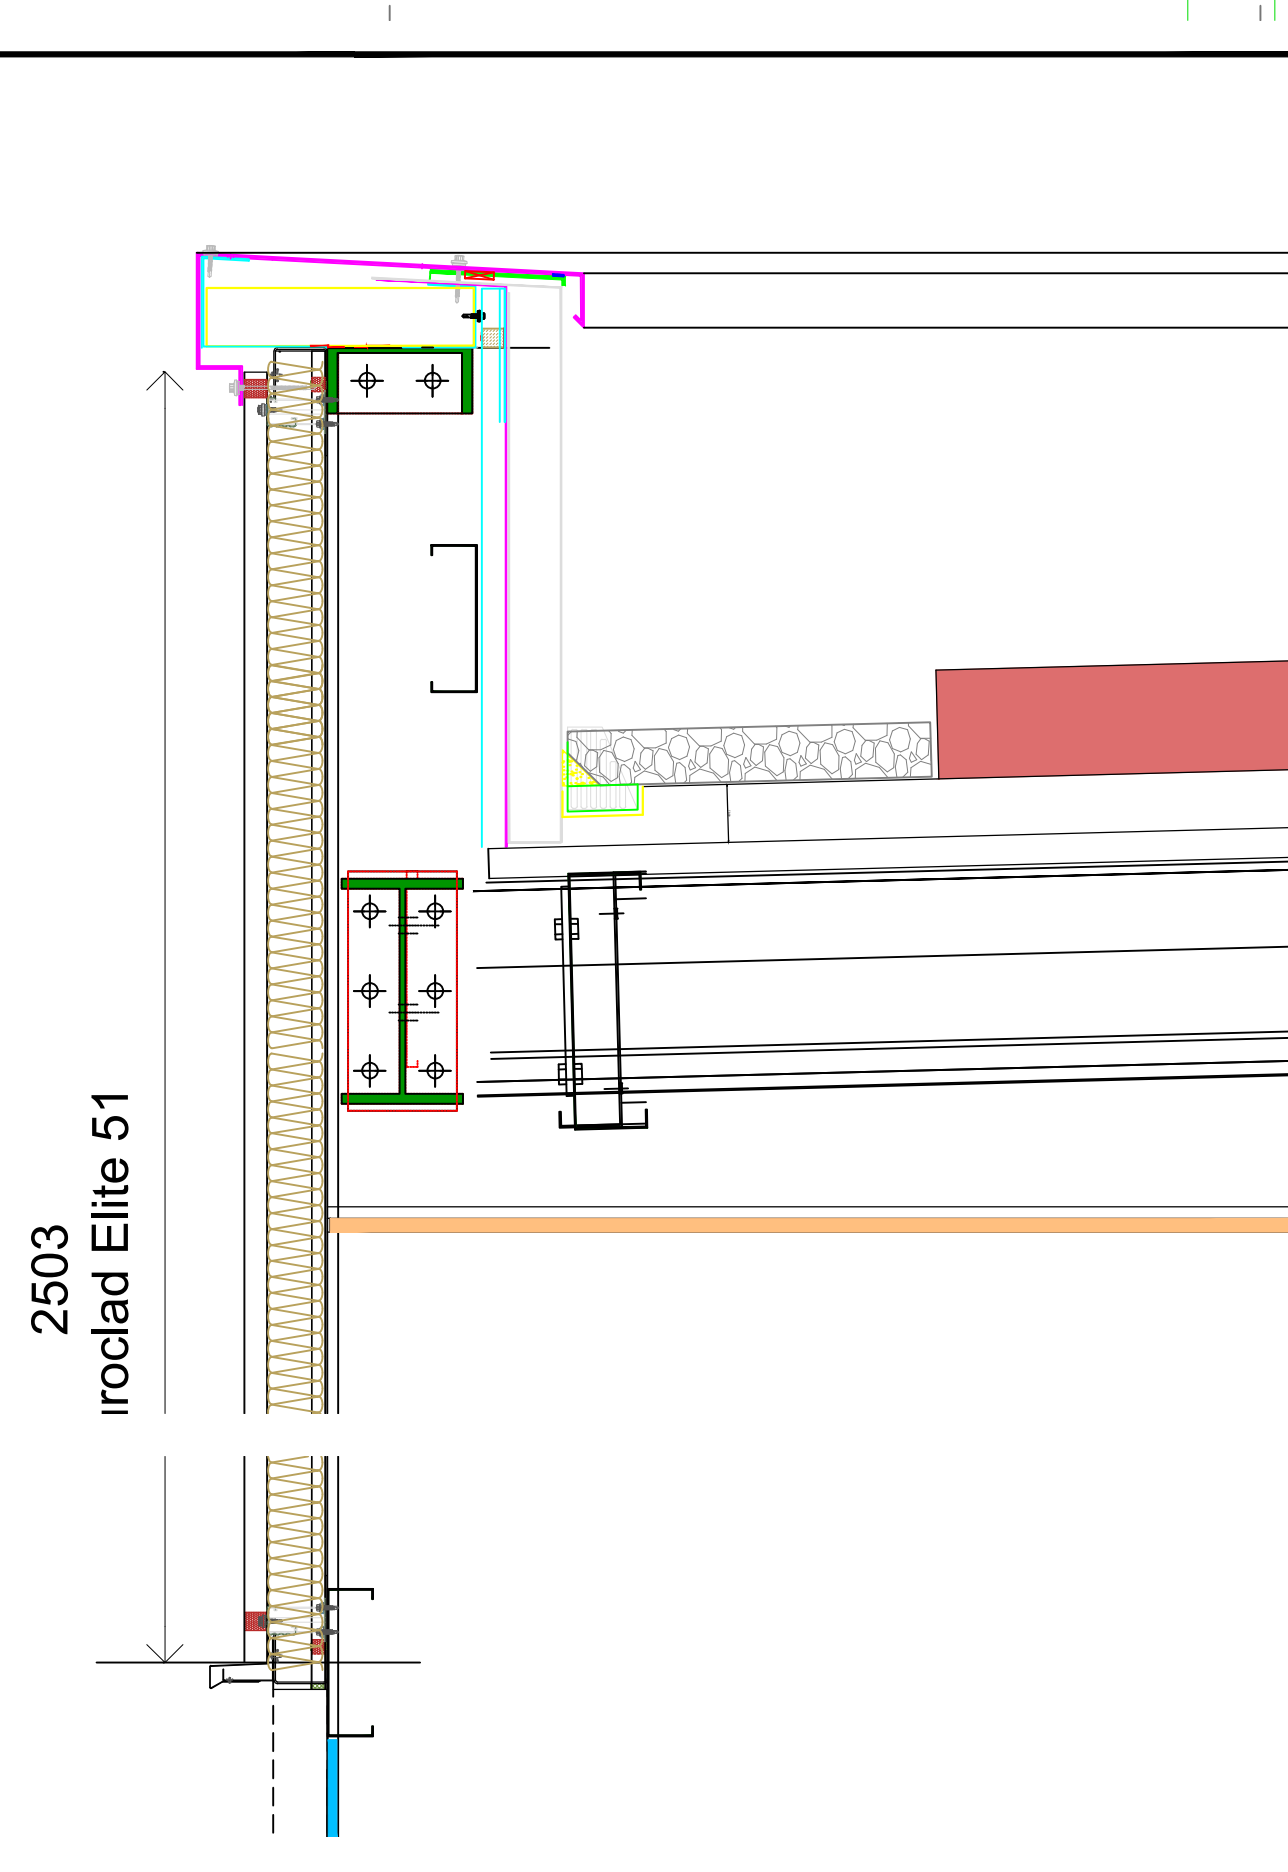


SECTION: D_202 / 3; scale: 1/10

SCALE 1:10
0 0.1 0.2 0.3 0.4 0.5m

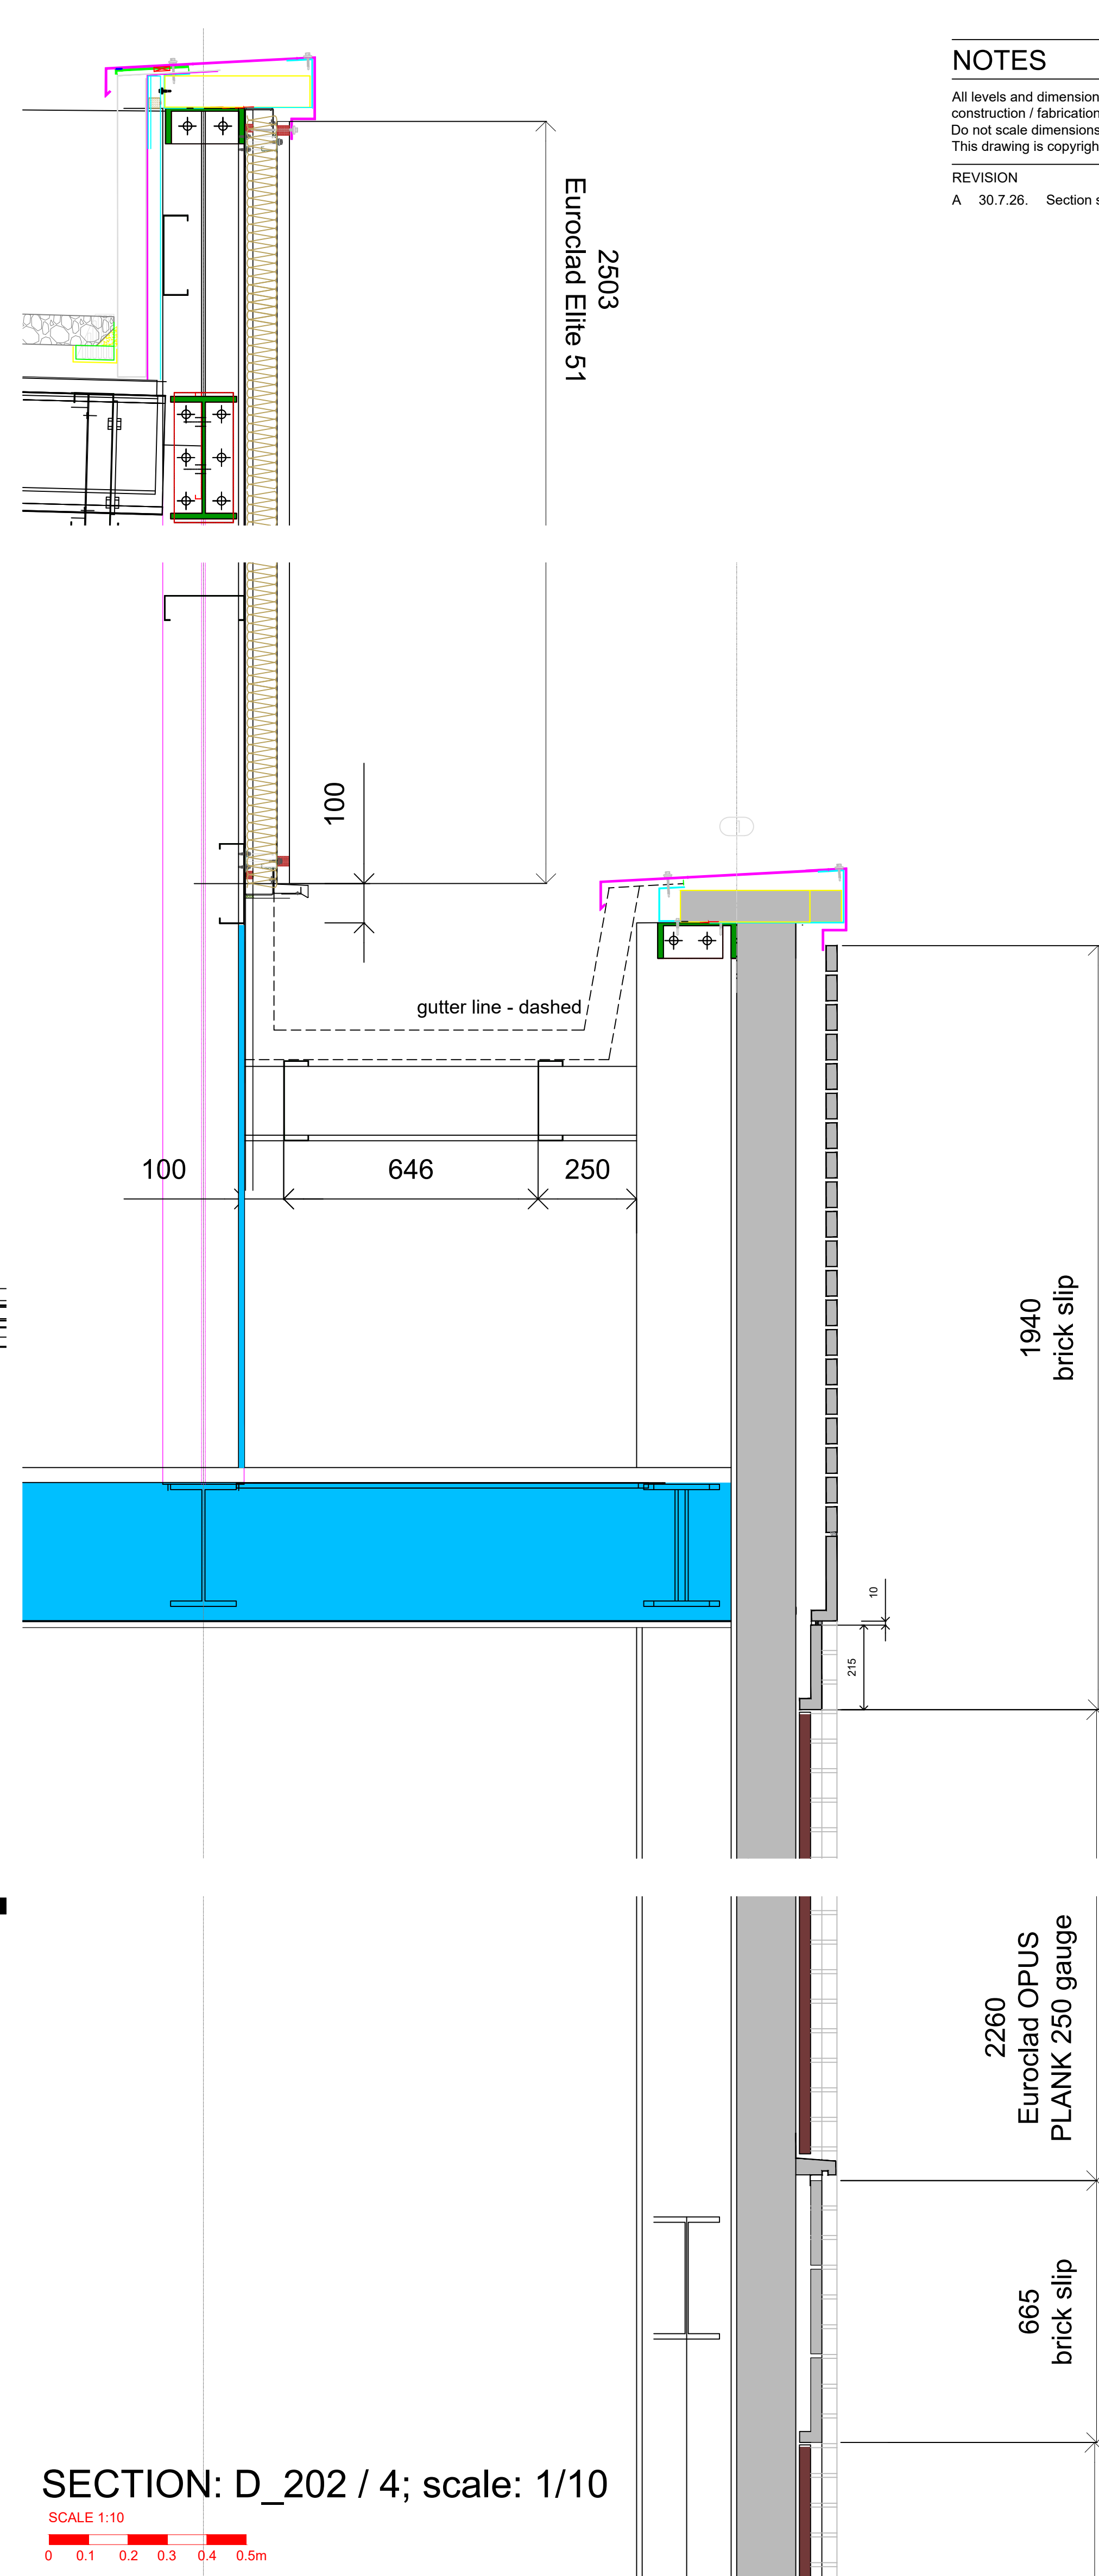

SECTION: D_202 / 4; scale: 1/10

SCALE 1:10
0 0.1 0.2 0.3 0.4 0.5m

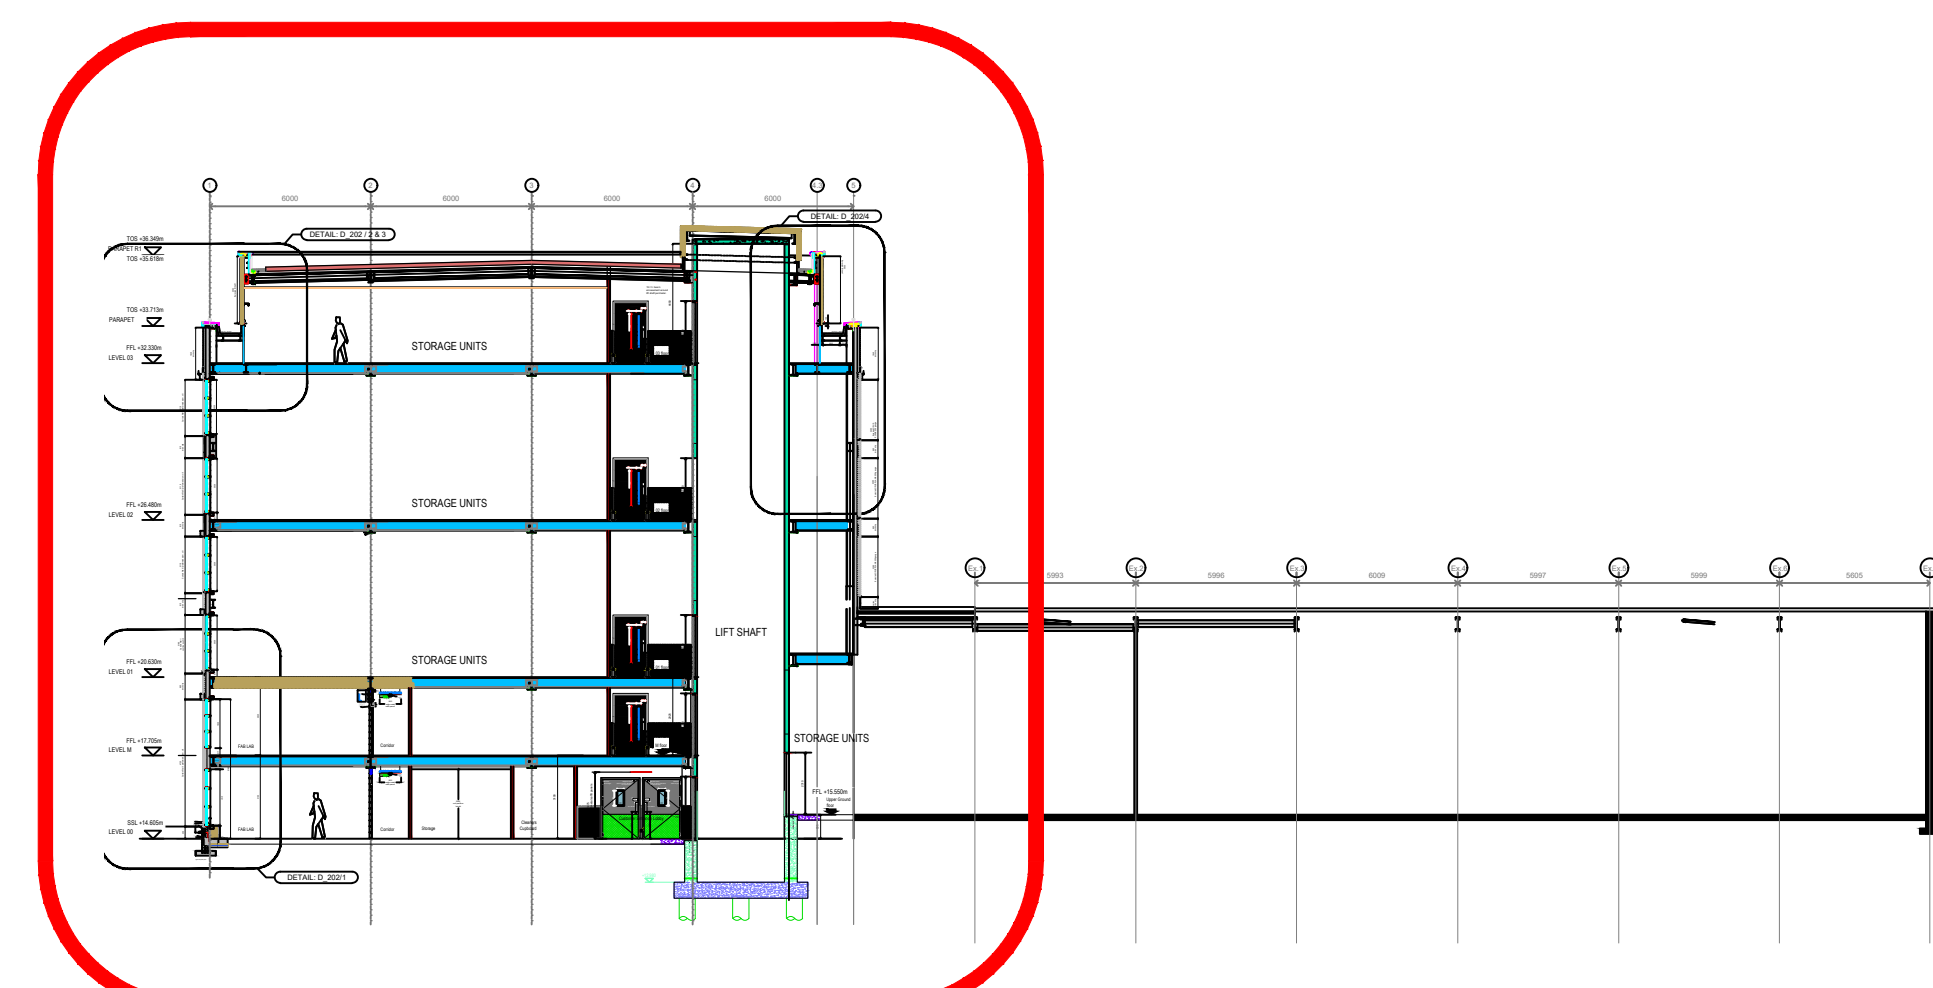

KEY SECTION:

NOTES

ORIGINAL A0
All levels and dimensions to be checked on site prior to construction / fabrication; report discrepancies immediately. Do not scale dimensions from this drawings. This drawing is copyright protected.

REVISION
A 30.7.26 Section setting out adjustment.

PLANNING

SCALE DATE DRAWN CHECKED
As Noted July'26 DA

PROJECT
STOREX Self Storage
Lawrence Street, South
Tottenham, London

DRAWING
ELEVATION:
Cross Section

FUSI ALLAN

info@fusiallan.com
www.fusiallan.com

DRAWING No.
25012_D_202A