


All levels and dimensions to be checked on site prior to construction / fabrication; report discrepancies immediately. Do not scale dimensions from this drawings. This drawing is copyright protected.

REVISION

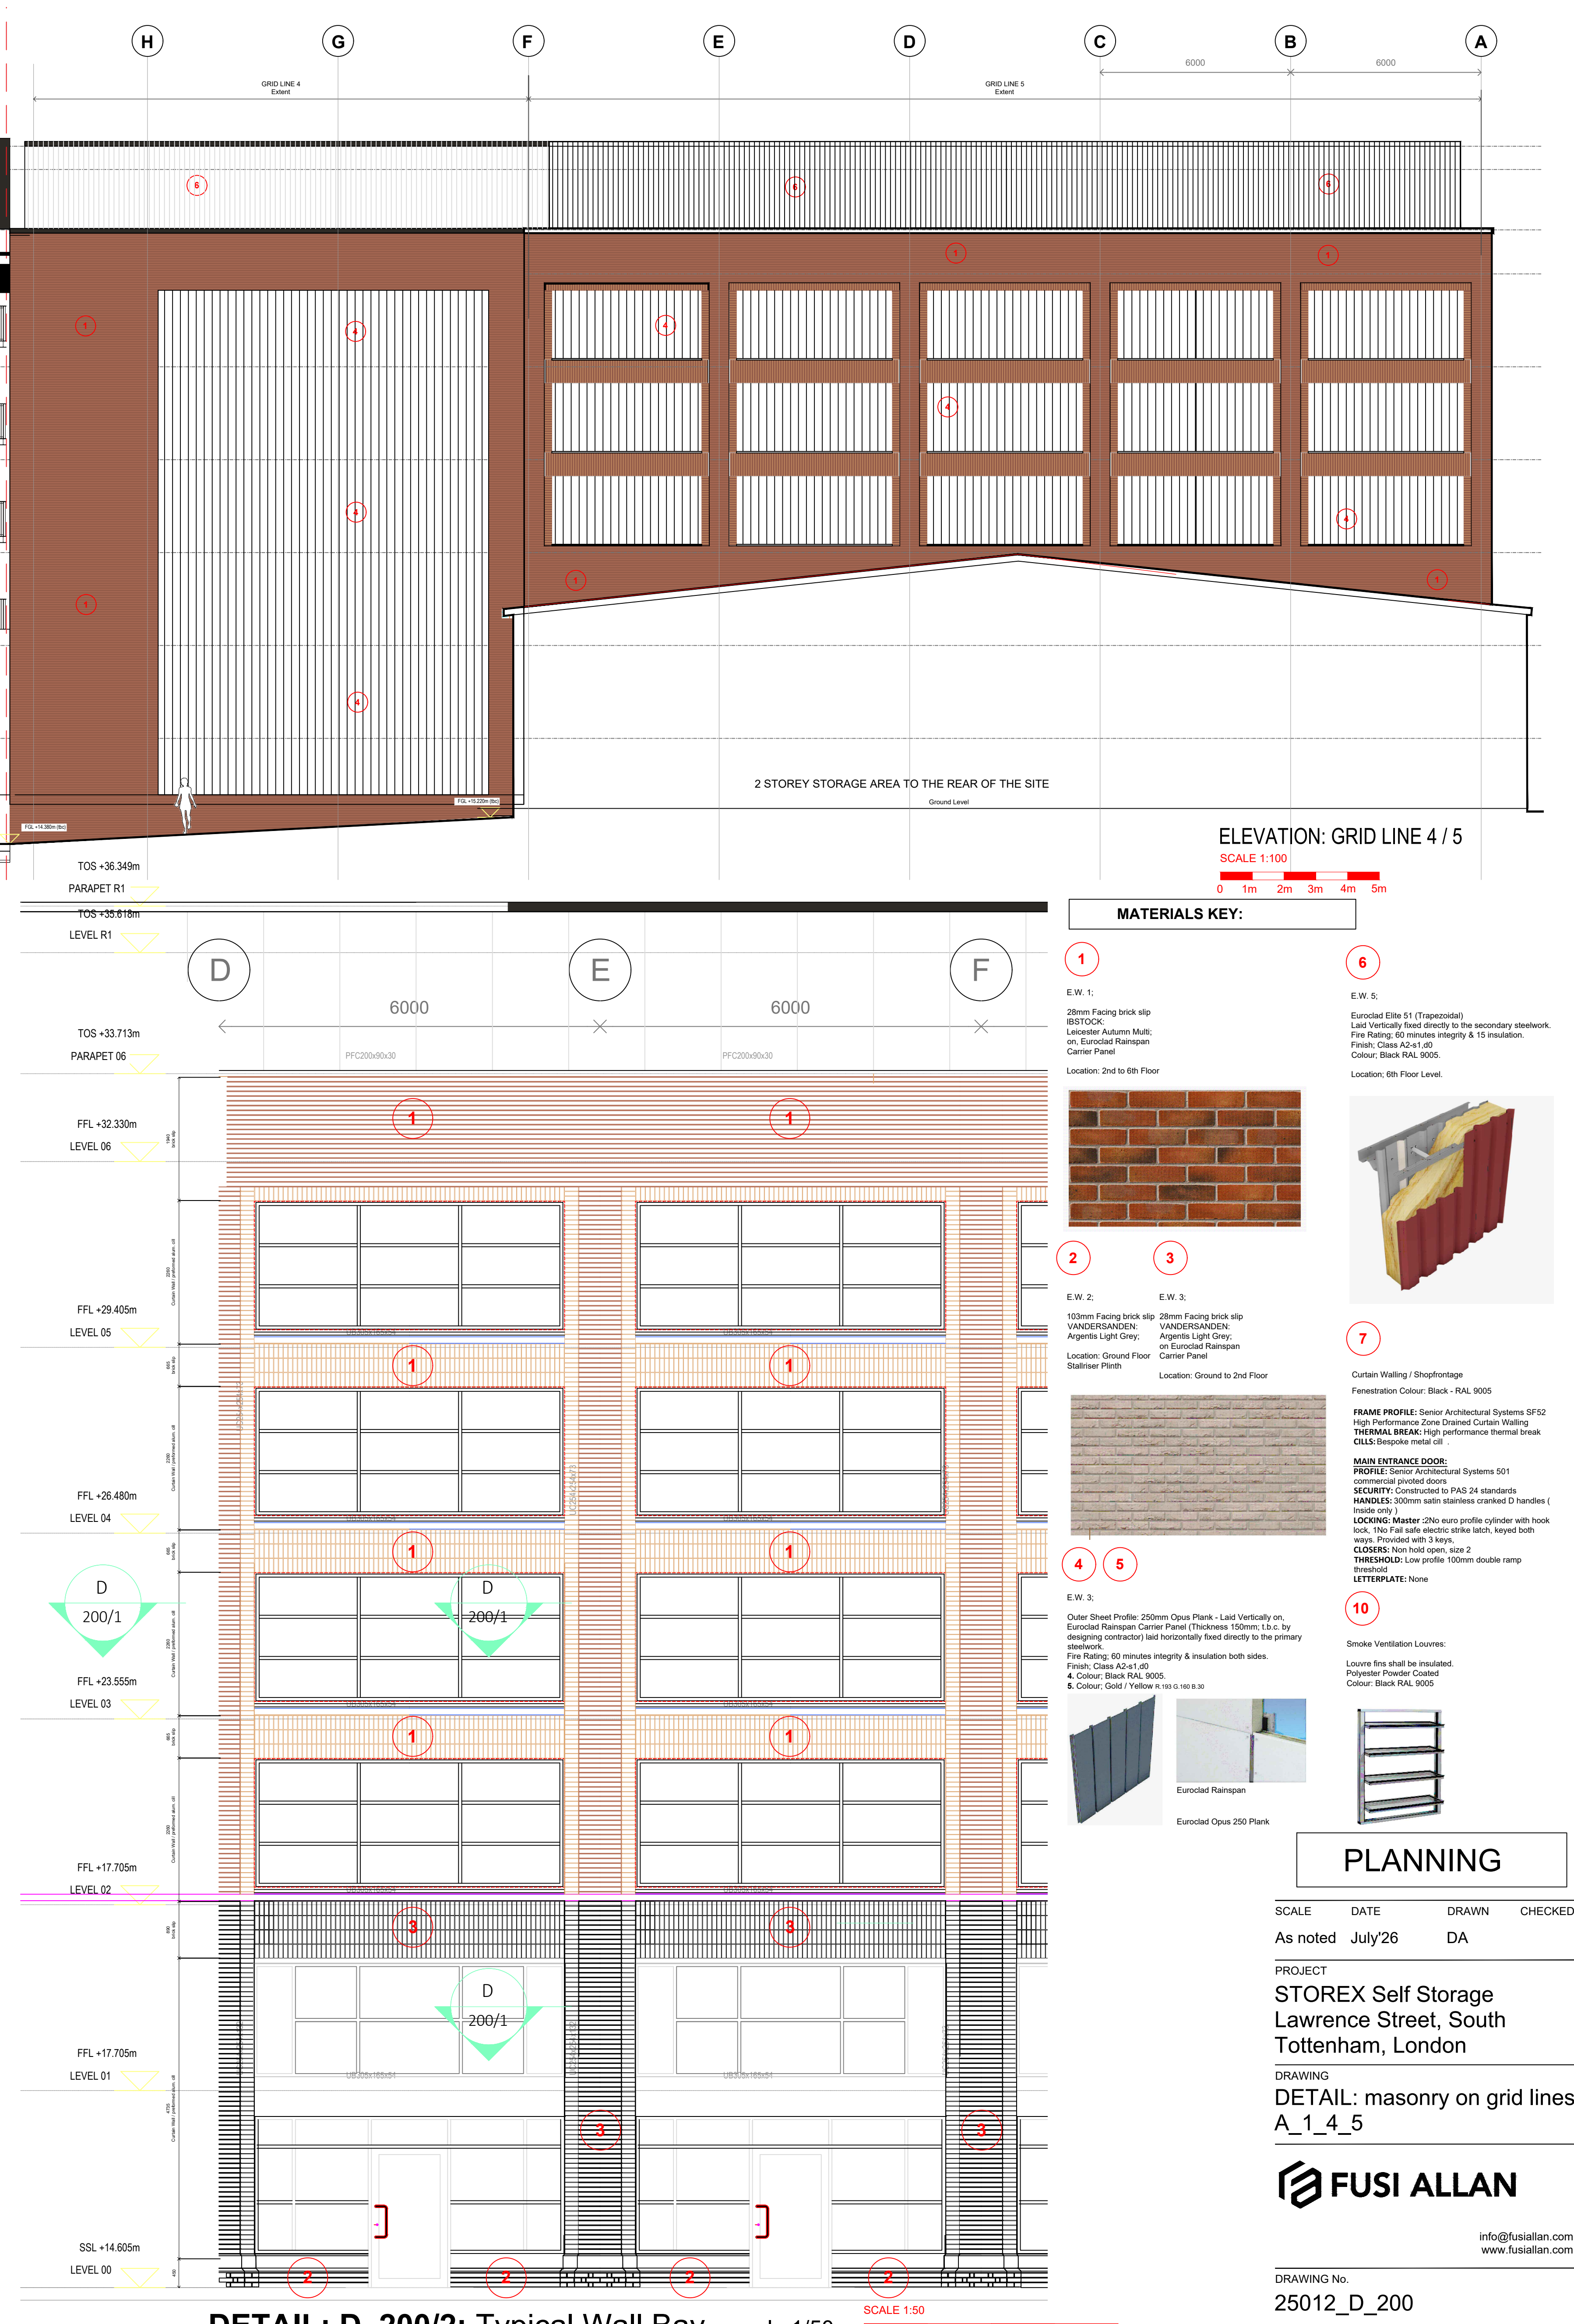

PLANNING

SCALE	DATE	DRAWN	CHECKED
As noted	July26	DA	

PROJECT
STOREX Self Storage
Lawrence Street, South
Tottenham, London

DRAWING
DETAIL: masonry on grid lines
A_1_4_5

FUSI ALLAN

info@fusi-allan.com
www.fusi-allan.com

DRAWING No.
25012_D_200