



All levels and dimensions to be checked on site prior to construction / fabrication; report discrepancies immediately. Do not scale dimensions from this drawings. This drawing is copyright protected.

REVISION

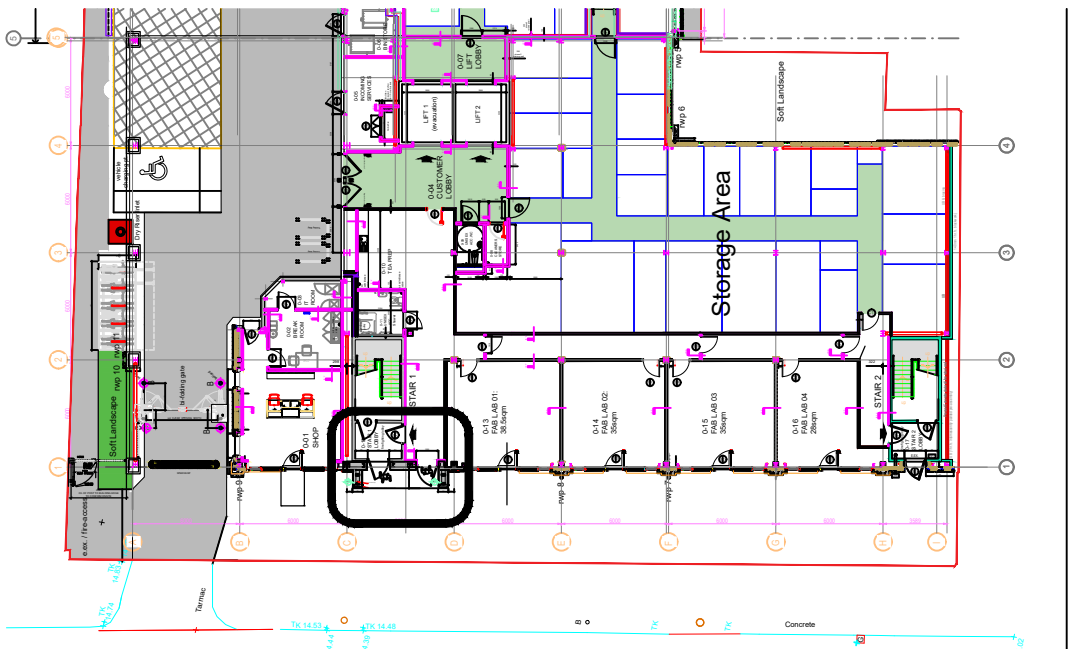

KEY PLAN

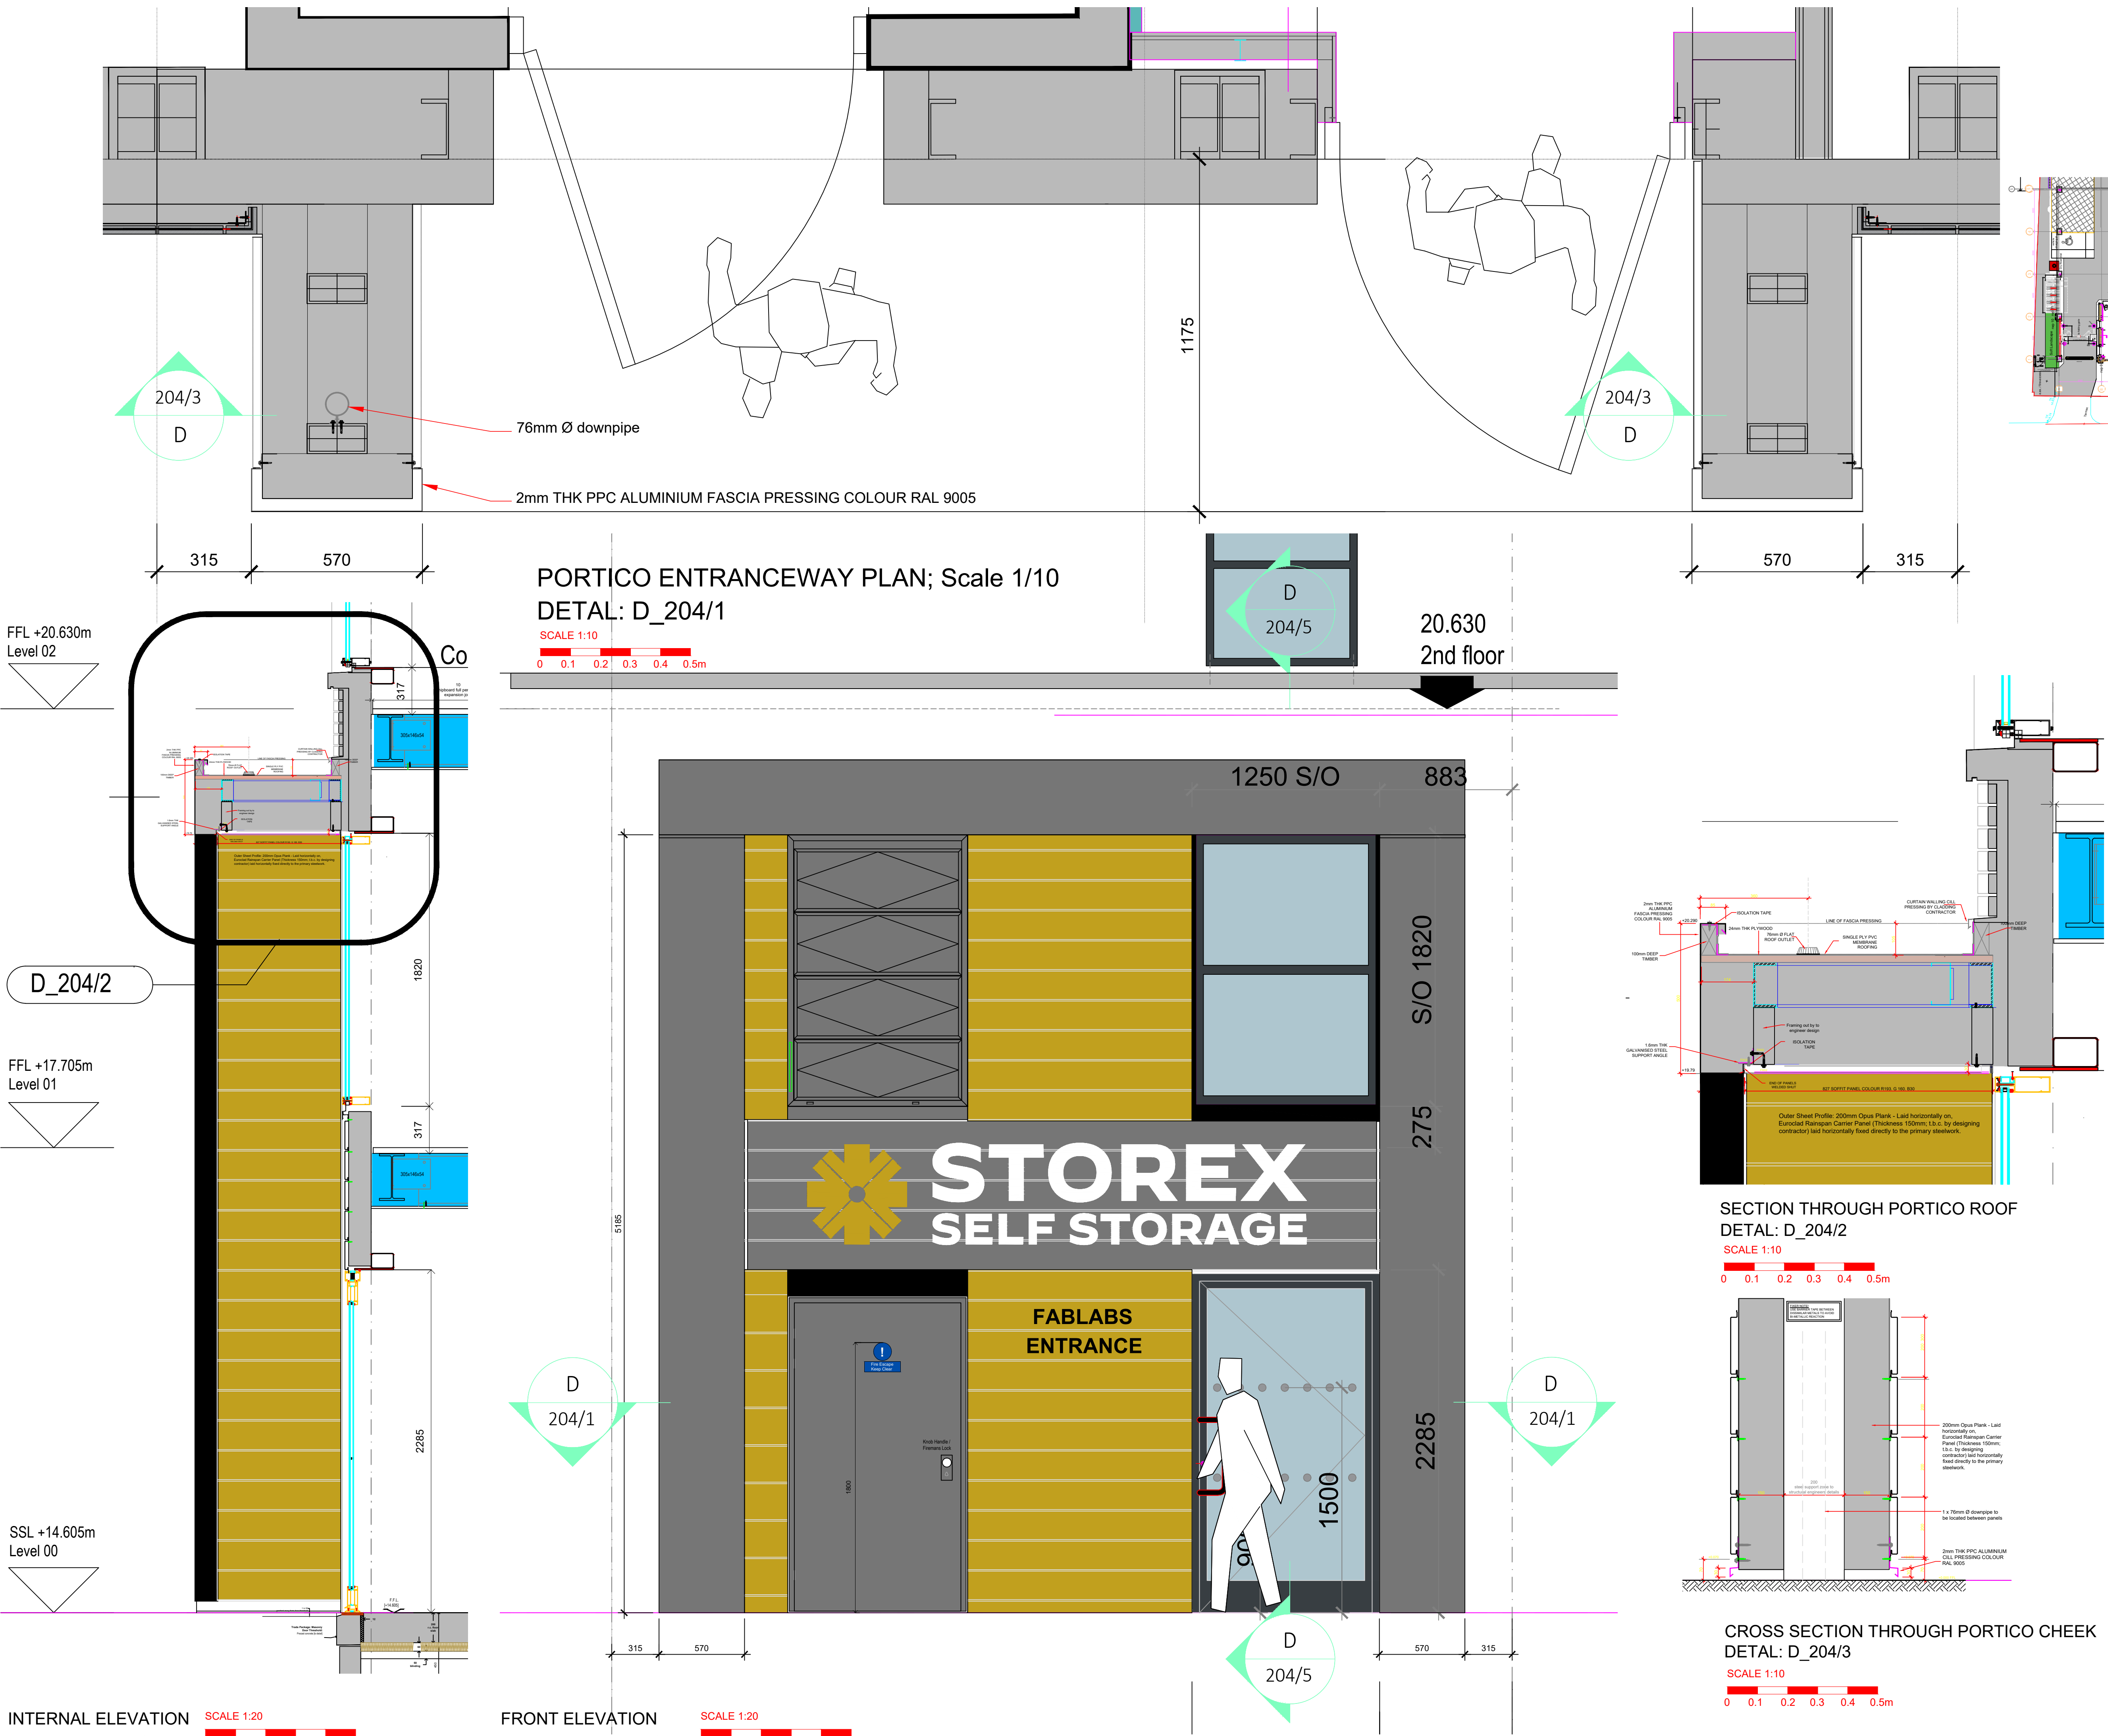

COLOUR:
RAL 9005

COLOUR:
R.193 G.160 B.30

PLANNING

SCALE	DATE	DRAWN	CHECKED
as noted	MAY'26	AF	DA

PROJECT
STOREX SELF STORAGE
Lawrence Road, Tottenham
London:

DRAWING
Feature Fablab entrance
Detail



info@fusiallan.com
www.fusiallan.com

DRAWING No.
25012_D_204