


All levels and dimensions to be checked on site prior to construction / fabrication; report discrepancies immediately. Do not scale dimensions from this drawings. This drawing is copyright protected.

REVISION
A 27.7.26. General update.

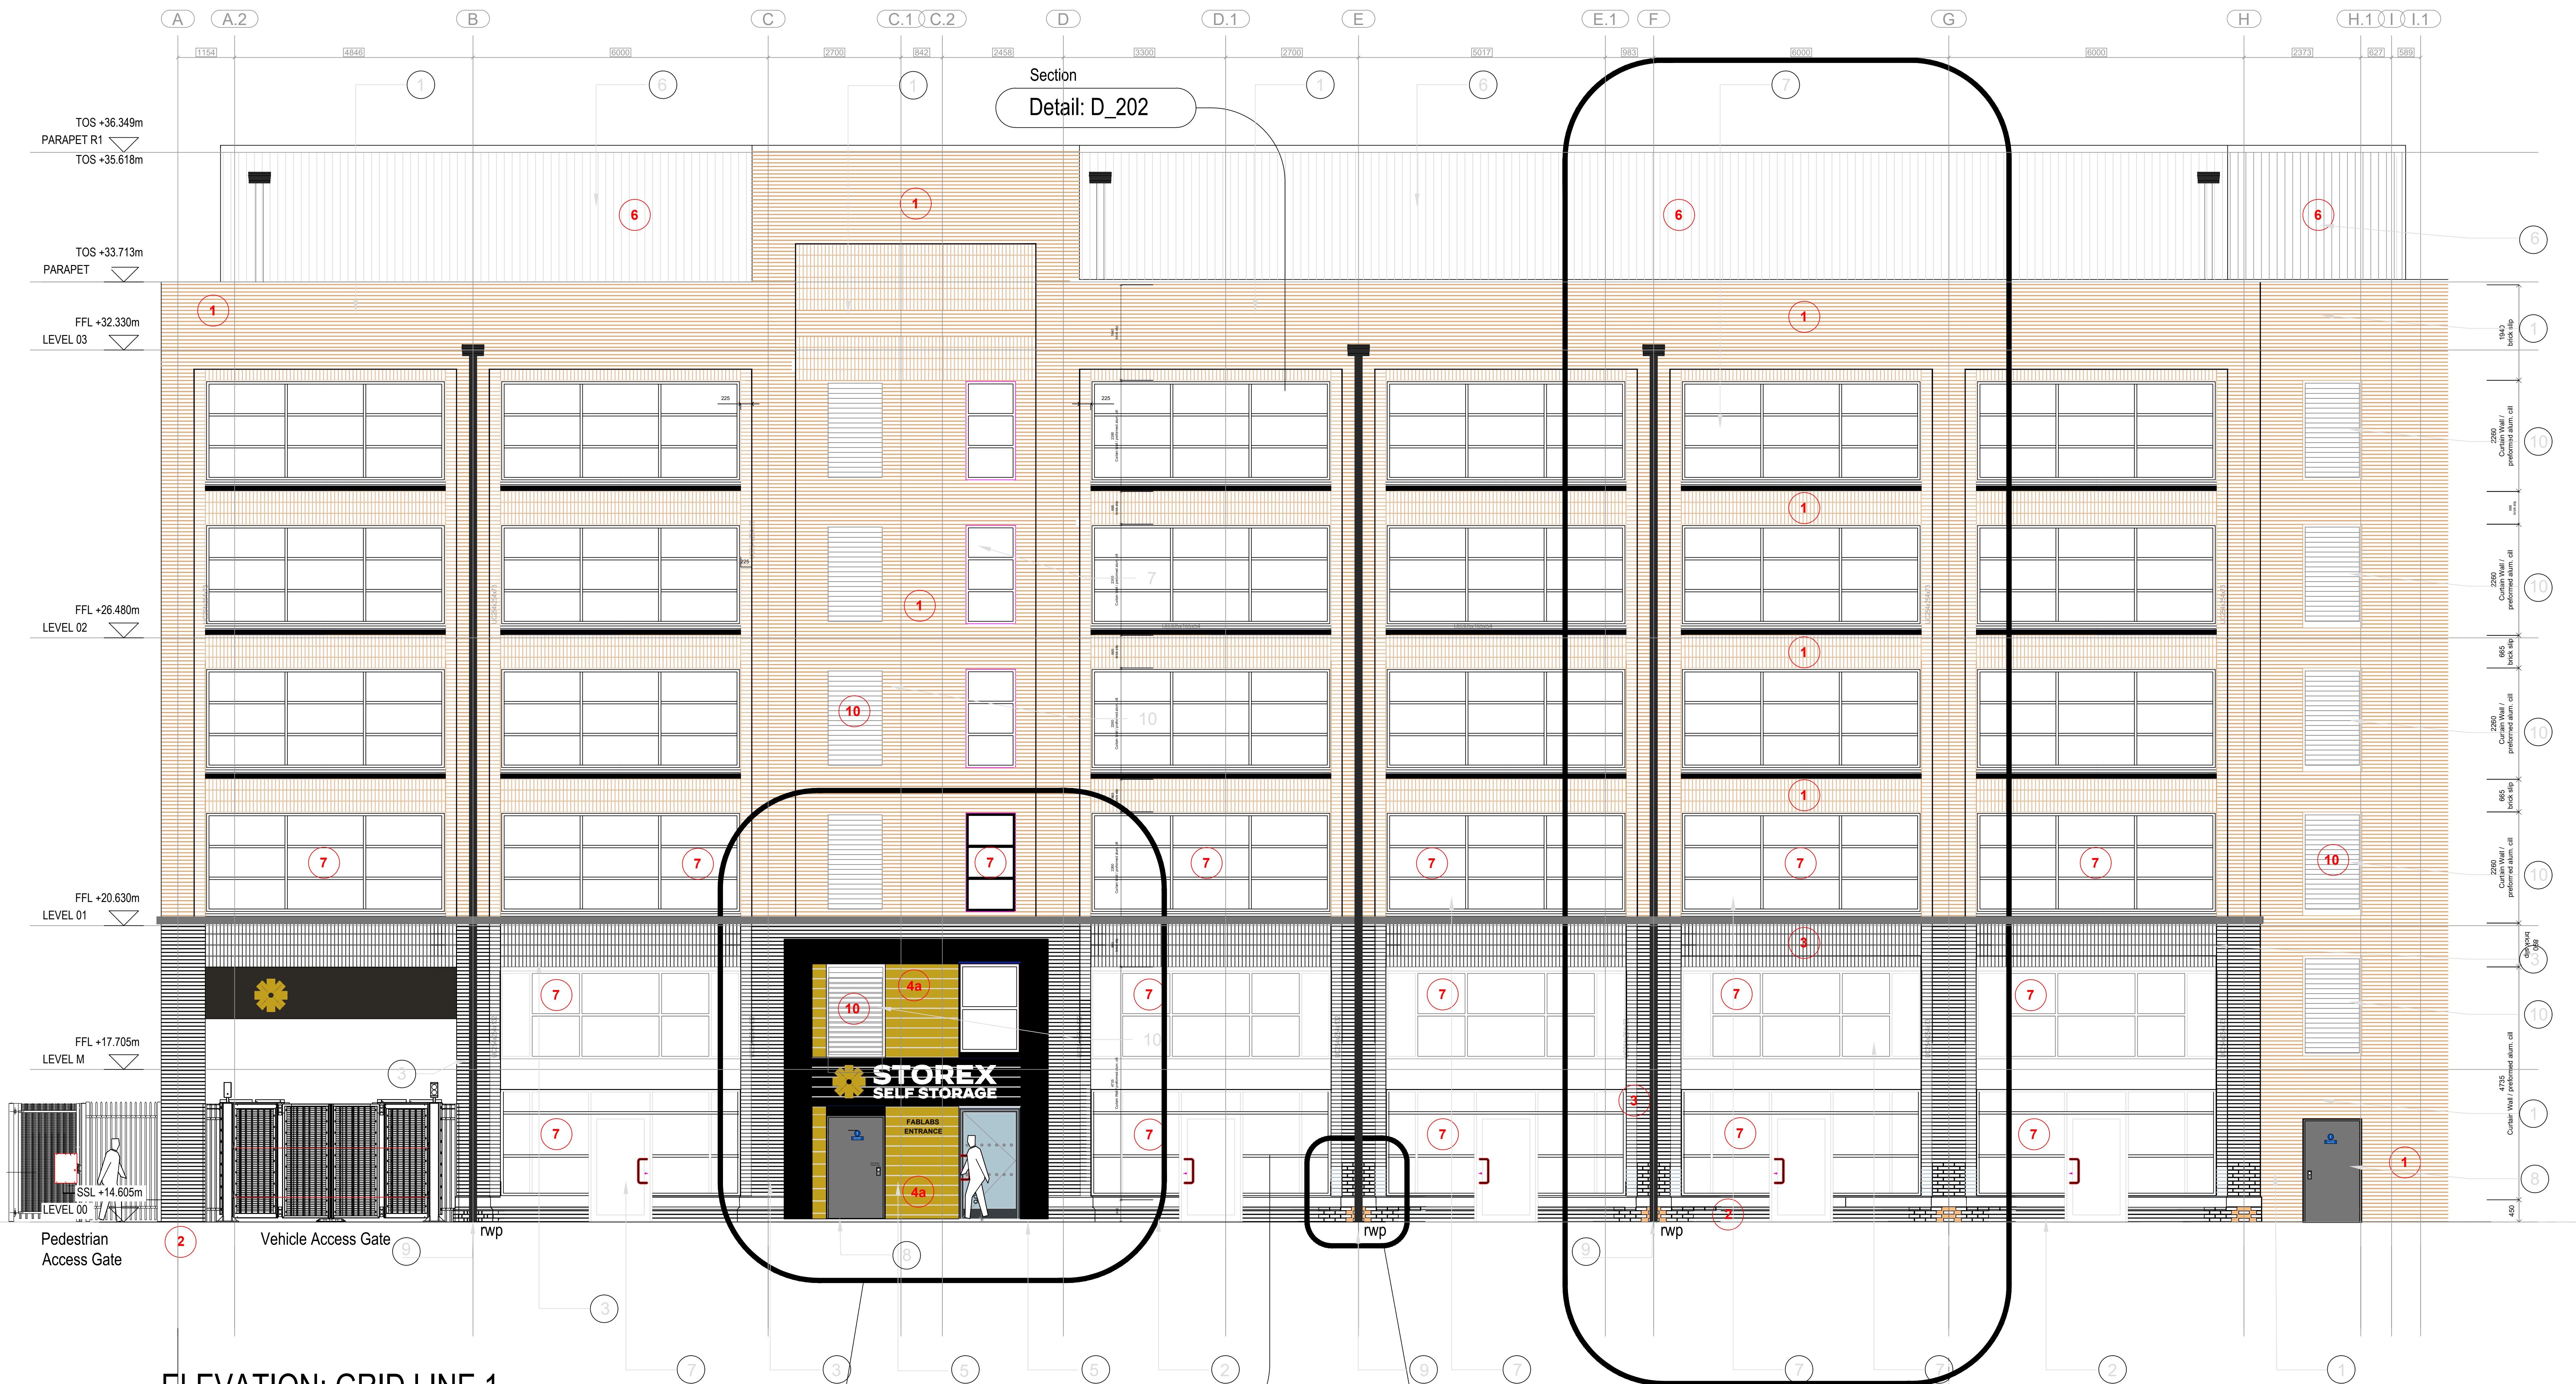

ELEVATION: GRID LINE 1

SCALE 1:50
0 1m 2m 2.5m

Detail: D_204

Sections / Elevation

Detail: D_202

Section

Detail: D_203/1


Elevation

Detail: D_200

Elevation


1
E.W. 1:

28mm Facing brick slip
IBSTOCK.
Leicester Autumn Multi;
on, Euroclad Rainspan
Carrier Panel
Location: 2nd to 6th Floor

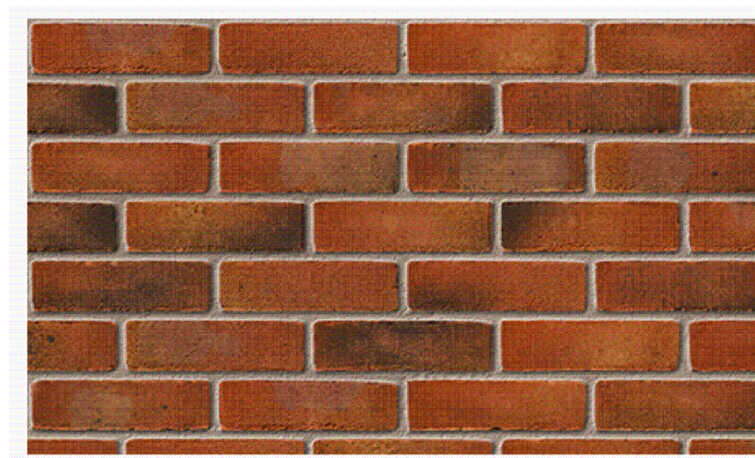

2
E.W. 2:

103mm Facing brick slip
VANDERSANDEN;
Argentis Light Grey;
on Euroclad Rainspan
Carrier Panel
Location: Ground Floor
Stairliser Plinth

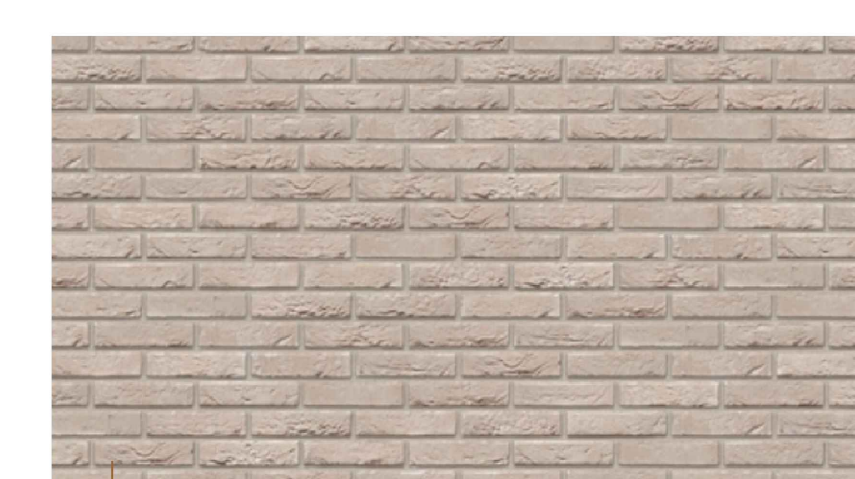

3
E.W. 3:

28mm Facing brick slip
VANDERSANDEN;
Argentis Light Grey;
on Euroclad Rainspan
Carrier Panel
Location: Ground to 2nd Floor


4
E.W. 3:

Outer Sheet Profile: 250mm Opus Plank - Laid Vertically on,
Euroclad Rainspan Carrier Panel (Thickness 150mm; L.c. by
designing contractor) laid horizontally fixed directly to the primary
steelwork.
Fire Rating: 60 minutes integrity & insulation both sides.
Finish: Class A2-s1,d0
4. Colour: Black RAL 9005.
5. Colour: Gold / Yellow R. 160 G. 160 B. 30



6
E.W. 5:

Euroclad Elite 51 (Trapezoidal)
Laid Vertically fixed directly to the secondary steelwork.
Fire Rating: 60 minutes integrity & 15 insulation.
Finish: Class A2-s1,d0
Colour: Black RAL 9005.
Location: 6th Floor Level.

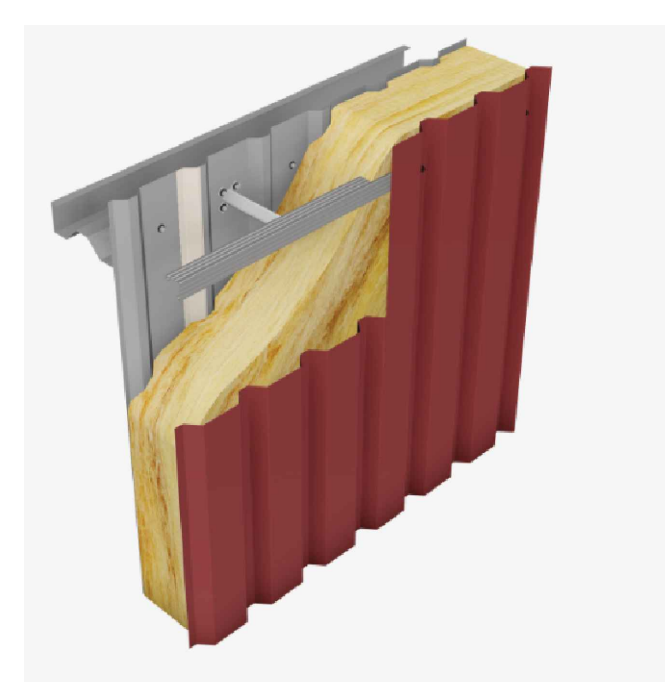

7
Curtain Walling / Shopfrontage

Fenestration Colour: Black - RAL 9005
FRAME PROFILE: Senior Architectural Systems SF52
High Performance Zone Drained Curtain Walling
THERMAL BREAK: High performance thermal break
GLLS: Bespoke metal cill.
MAIN ENTRANCE DOOR:
PROFILE: Senior Architectural Systems 501
commercial pivoted doors
SECURITY: Constructed to PAS 24 standards
HANDLES: 300mm satin stainless cranked D handles (inside only)
LOCKING: Master 2No euro profile cylinder with hook lock, 1No Fall safe electric strike latch, keyed both ways. Provided with 3 keys.
CLOSERS: Non hold open, size 2
THRESHOLD: Low profile 100mm double ramp threshold
LETTERPLATE: None

8
External Fire Exit Doors:


Proprietary PPC steelsecurity single leaf B3
security railing
Colour: Black RAL 9005

9
Rainwater downpipes & Hoppers

150mm diameter PPC aluminium
Colour: Black RAL 9005.

10
Smoke Ventilation Louvres:

Louvre fins shall be insulated.
Polyester Powder Coated
Colour: Black RAL 9005

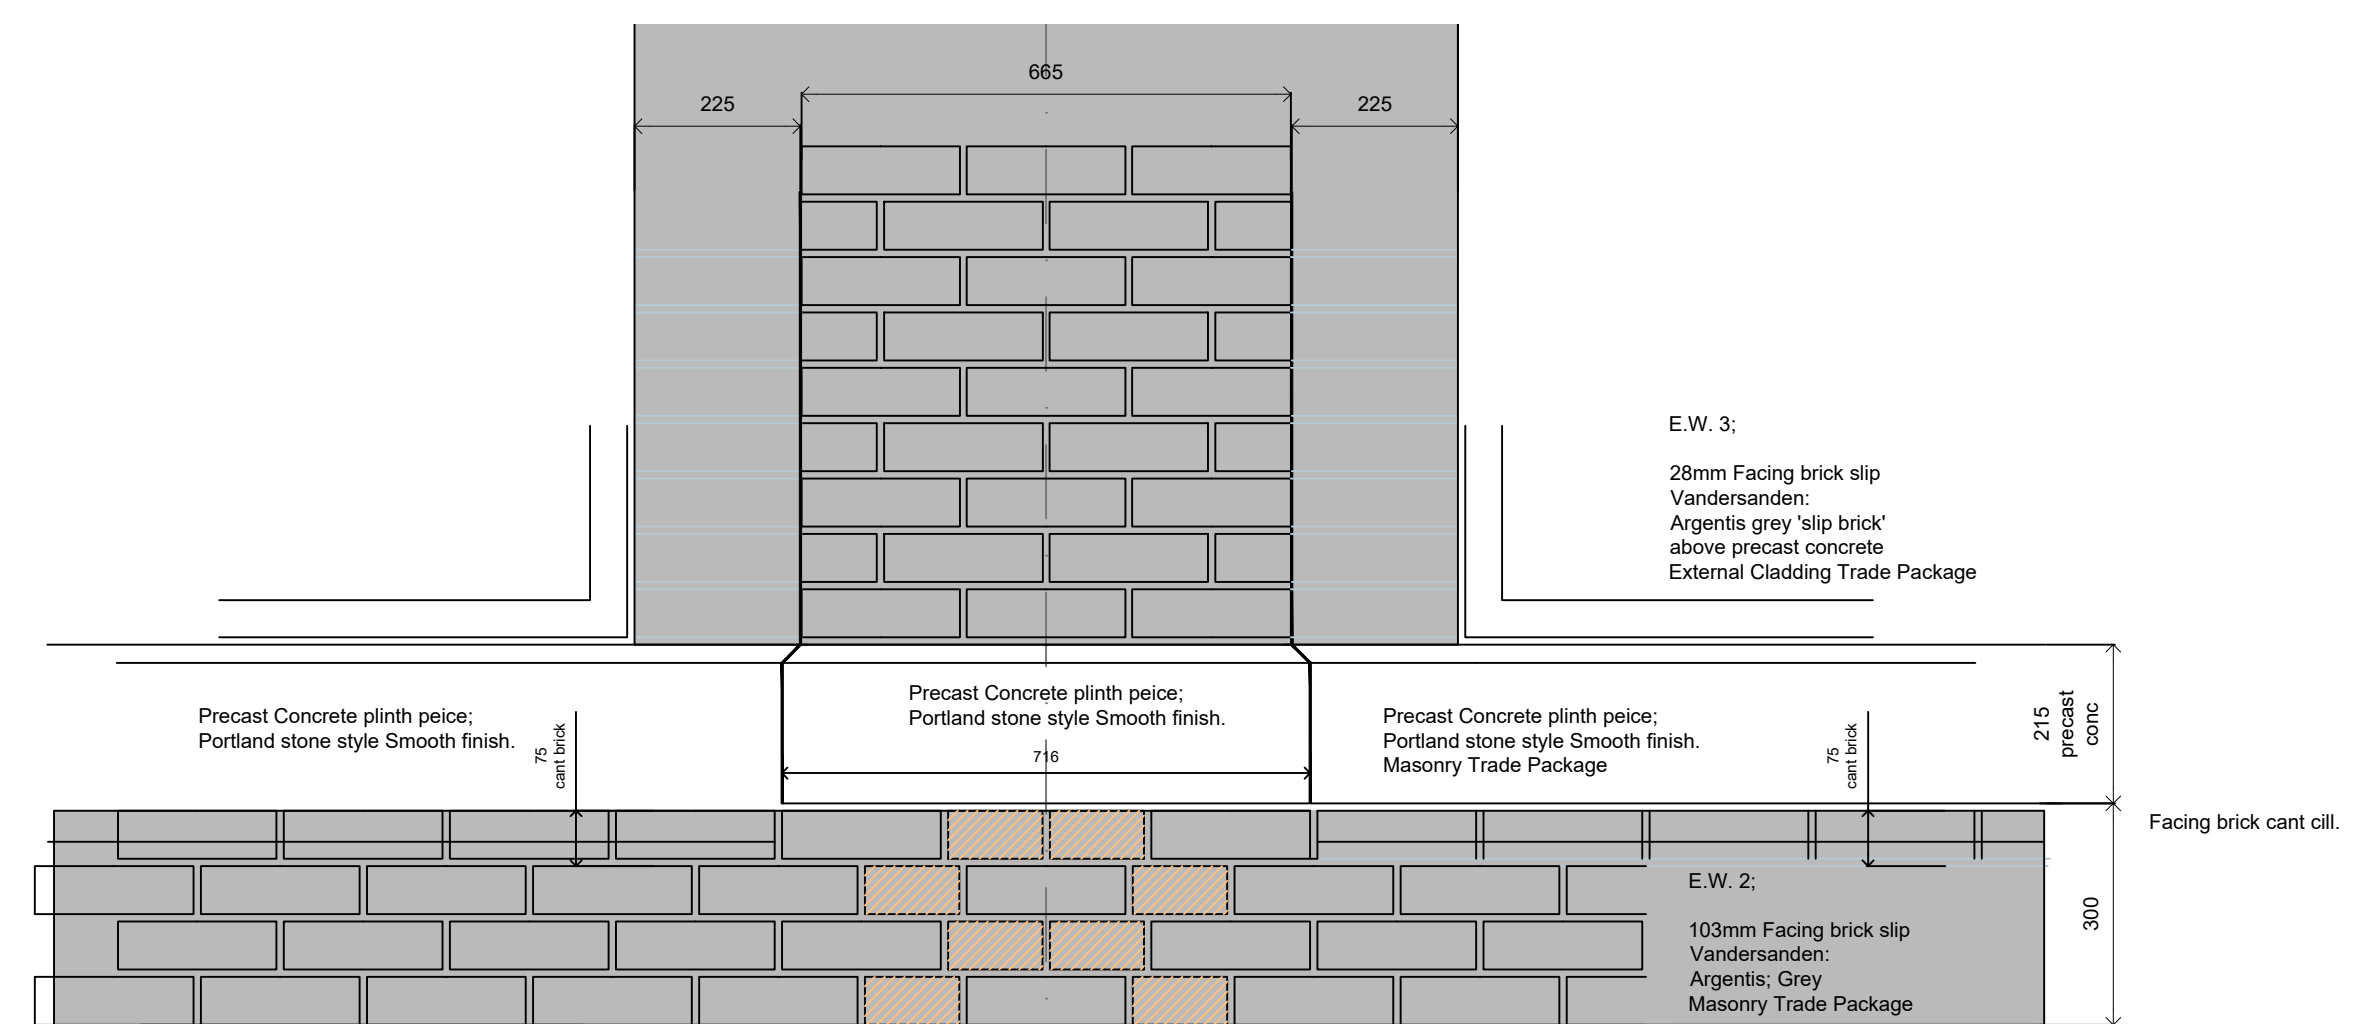

DETAIL: D_203/1; Plinth / Stallriser - scale 1/10

MATERIALS KEY:

PLANNING

SCALE	DATE	DRAWN	CHECKED
1:50	July 26	DA	

PROJECT
STOREX Self Storage
Lawrence Street, South
Tottenham, London

DRAWING
External Elevation:
Grid Line 1



info@fusiallan.com
www.fusiallan.com

DRAWING No.
25012_D_203A