


ELEVATIONS VIEWED FROM OUTSIDE

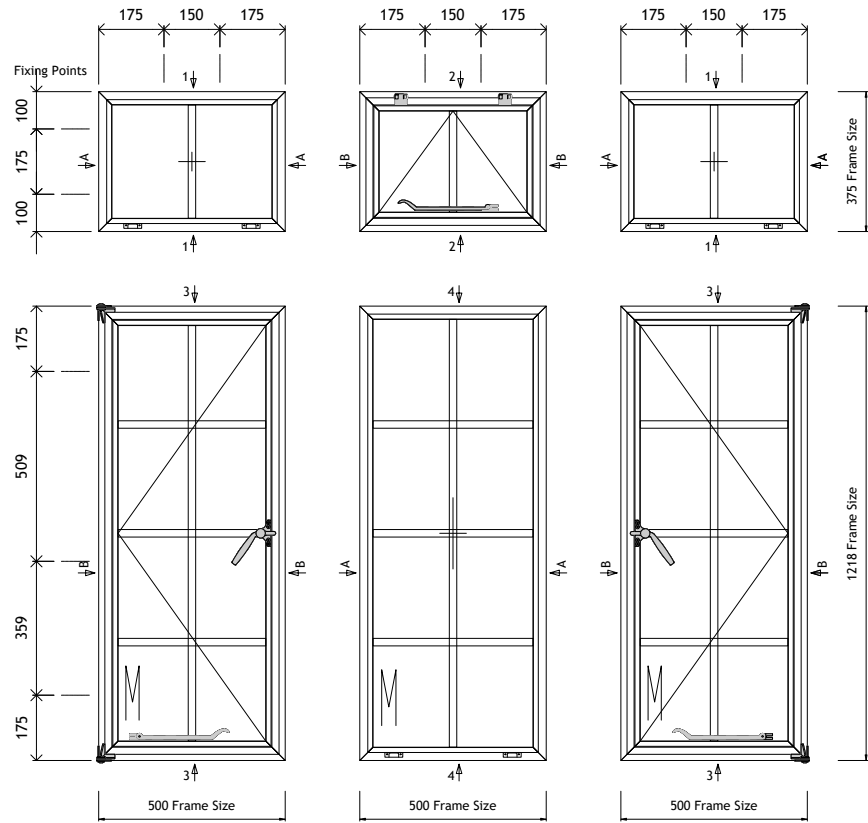

2No. Required
WF1 - Bed 1 (Front)
WF3 - Bed 3 (Rear)

Copyright Reserved 2013
CLEMENT WINDOWS LTD
This product is protected by the provisions of the Copyright, Design & Patents Act 1988
This drawing is the property of Clement Windows Ltd.
It is forbidden to copy, re-produce or use these details in any way (including transfer to another party) without the express authority/permission of Clement Windows Ltd in writing.

NOTES

- DO NOT SCALE
- PLEASE NOTE THAT ALL PRODUCT ARE SUBJECT TO MANUFACTURING TOLERANCE OF +0mm / -2mm
- ALL DRAWINGS APPROVED FOR MANUFACTURE WILL INCUR COSTS IF CHANGED
- PLEASE NOTE THAT FITTINGS WITH MOVING PARTS WHICH ARE SPECIFIED AS POWDERCOATED TO MATCH FRAME (IF APPLICABLE). CLEMENTS CANNOT GUARANTEE THE POWDERCOAT FINISH DUE TO THE METAL TO METALCONTACT OF MOVING PARTS.
- DUE TO CONTINUOUS IMPROVEMENTS OF PRODUCTS AND OUR MANUFACTURING OF BOTH THE CLEMENT GROUP AND OUR KEY SUPPLIERS, WHERE ORDERS ARE SPLIT BETWEEN PHASES OR SEPARATE ORDERS AT A LATER DATE, WE ARE UNABLE TO GUARANTEE THAT MATERIALS/PRODUCTS OR FINISHES WILL MATCH PREVIOUSLY SUPPLIED PRODUCT.

Legend	
SH = Side Hung	DL = Door Leaf
TH = Top Hung	FL = Fixed Lights
BH = Bottom Hung	IP = Insulated Panels
VP = Vertical Pivot	HP = Horizontal Pivot
FD = Folder	
FFL = Finished Floor Level	SSL = Structural Slab Level
EGL = External Ground Level	
UBC = Universal Bedding Compound	
= Silicone	= Masonry
= Universal Bedding Compound	= Obscure Glass
= Kicking / Infill Panel	= Weld
= Glazing Tape	= Internal Finishes

06/08/26 A SF Tricklevents removed from all windows

DATE	REV	INT	COMMENTS
------	-----	-----	----------

REVISIONS

CLEMENT
creating light...beautifully

For Approval

Drawing Title
ELEVATION & SECTION DRAWING

Project/Site

20 Southwood Hall
Muswell Hill Road
London
N6 5UF

Contractor/Client

Alicia Peek

Architect

Scale @ A1: 1:10 & 1:1

Drawn By: SF

Date: XX.05.2026

Checked by: KR



Clement House
Haslemere
Surrey, GU27 1HR
Tel: 01428 643393
Fax: 01428 644436
E-mail: sfigg@clementwg.co.uk

Drawing No.

13747-01

Revision

A

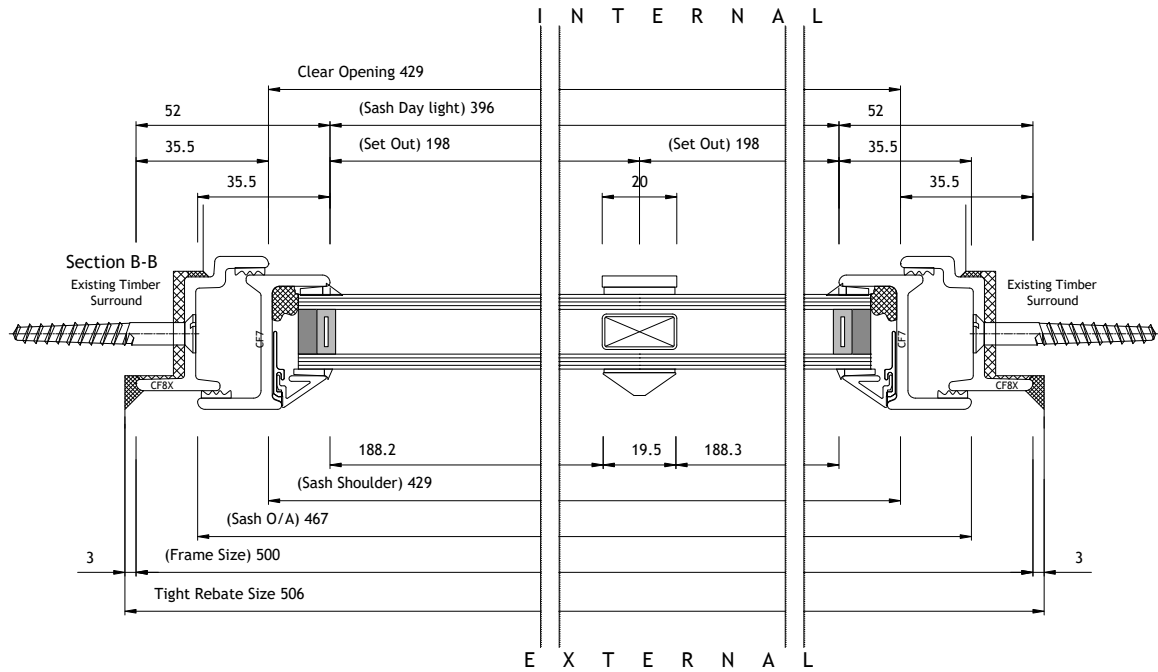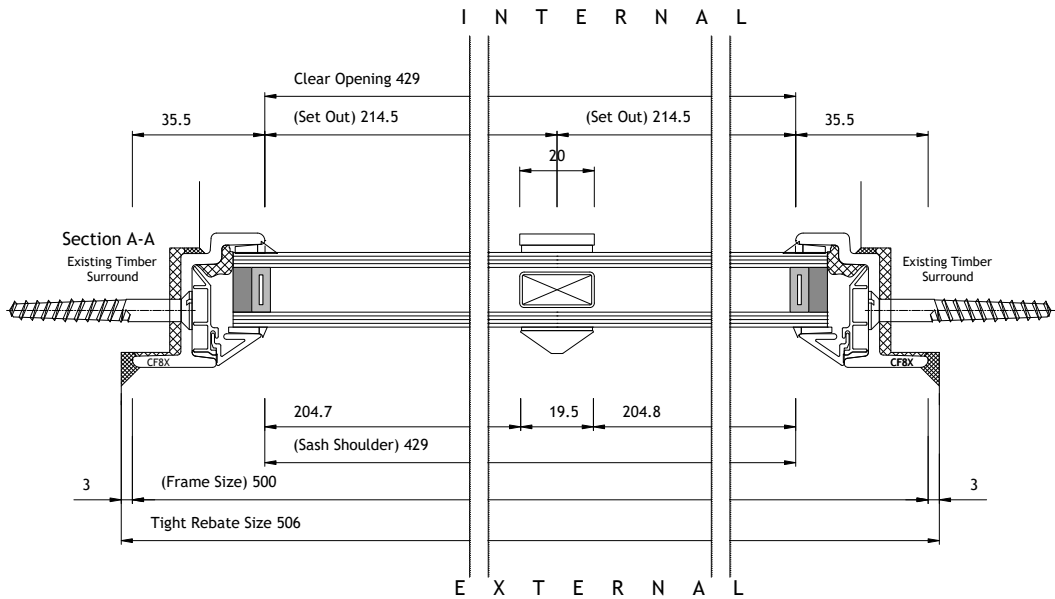

NOTES

- DO NOT SCALE
- PLEASE NOTE THAT ALL PRODUCT ARE SUBJECT TO MANUFACTURING TOLERANCE OF +0mm / -2mm
- ALL DRAWINGS APPROVED FOR MANUFACTURE WILL INCUR COSTS IF CHANGED
- PLEASE NOTE THAT FITTINGS WITH MOVING PARTS WHICH ARE SPECIFIED AS POWDERCOATED TO MATCH FRAME (IF APPLICABLE). CLEMENTS CANNOT GUARANTEE THE POWDERCOAT FINISH DUE TO THE METAL TO METALCONTACT OF MOVING PARTS.
- DUE TO CONTIUOUS IMPROVEMENTS OF PRODUCTS AND OUR MANUFACTURING OF BOTH THE CLEMENT GROUP AND OUR KEY SUPPLIERS, WHERE ORDERS ARE SPLIT BETWEEN PHASES OR SEPARATE ORDERS AT A LATER DATE, WE ARE UNABLE TO GUARANTEE THAT MATERIALS/PRODUCTS OR FINISHES WILL MATCH PREVIOUSLY SUPPLIED PRODUCT.

Legend	
SH = Side Hung	DL = Door Leaf
TH = Top Hung	FL = Fixed Lights
BH = Bottom Hung	IP = Insulated Panels
VP = Vertical Pivot	HP = Horizontal Pivot
FD = Folder	
FFL = Finished Floor Level	SSL = Structural Slab Level
EGL = External Ground Level	
UBC = Universal Bedding Compound	
 = Silicone	 = Masonry
 = Universal Bedding Compound	 = Obscure Glass
 = Kicking / Infill Panel	 = Weld
 = Glazing Tape	 = Internal Finishes

06/08/26 A SF Tricklevents removed from all windows

DATE	REV	INT	COMMENTS
------	-----	-----	----------

REVISIONS

CLEMENT
creating light...beautifully

For Approval

Drawing Title
SECTION DRAWING





Project/Site
20 Southwood Hall
Muswell Hill Road
London
N6 5UF

Contractor/Client
Alicia Peek
Architect


Scale @ A1: 1:1	Drawn By: SF
Date: XX.05.2026	Checked by: KR

Clement House
Haslemere
Surrey, GU27 1HR
Tel: 01428 643393
Fax: 01428 644436
E-mail: sfigg@clementwg.co.uk



Drawing No.	Revision
13747-02	A

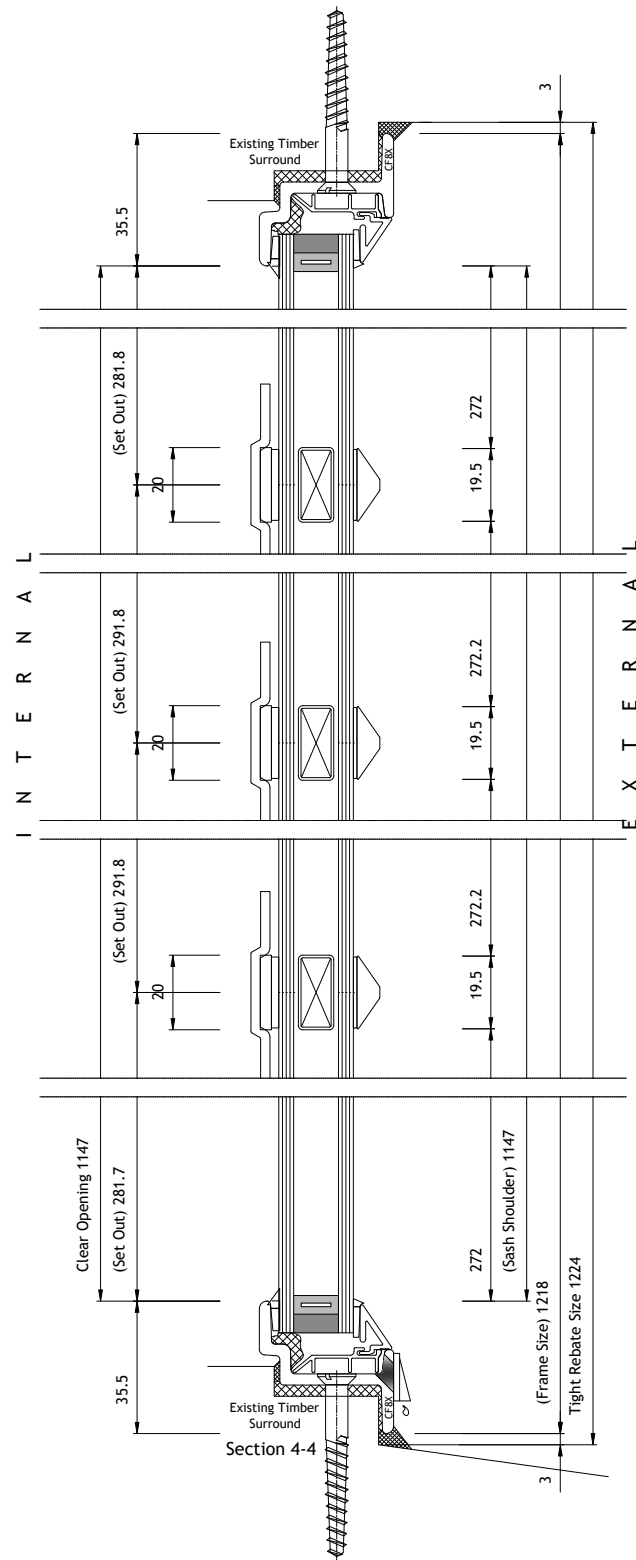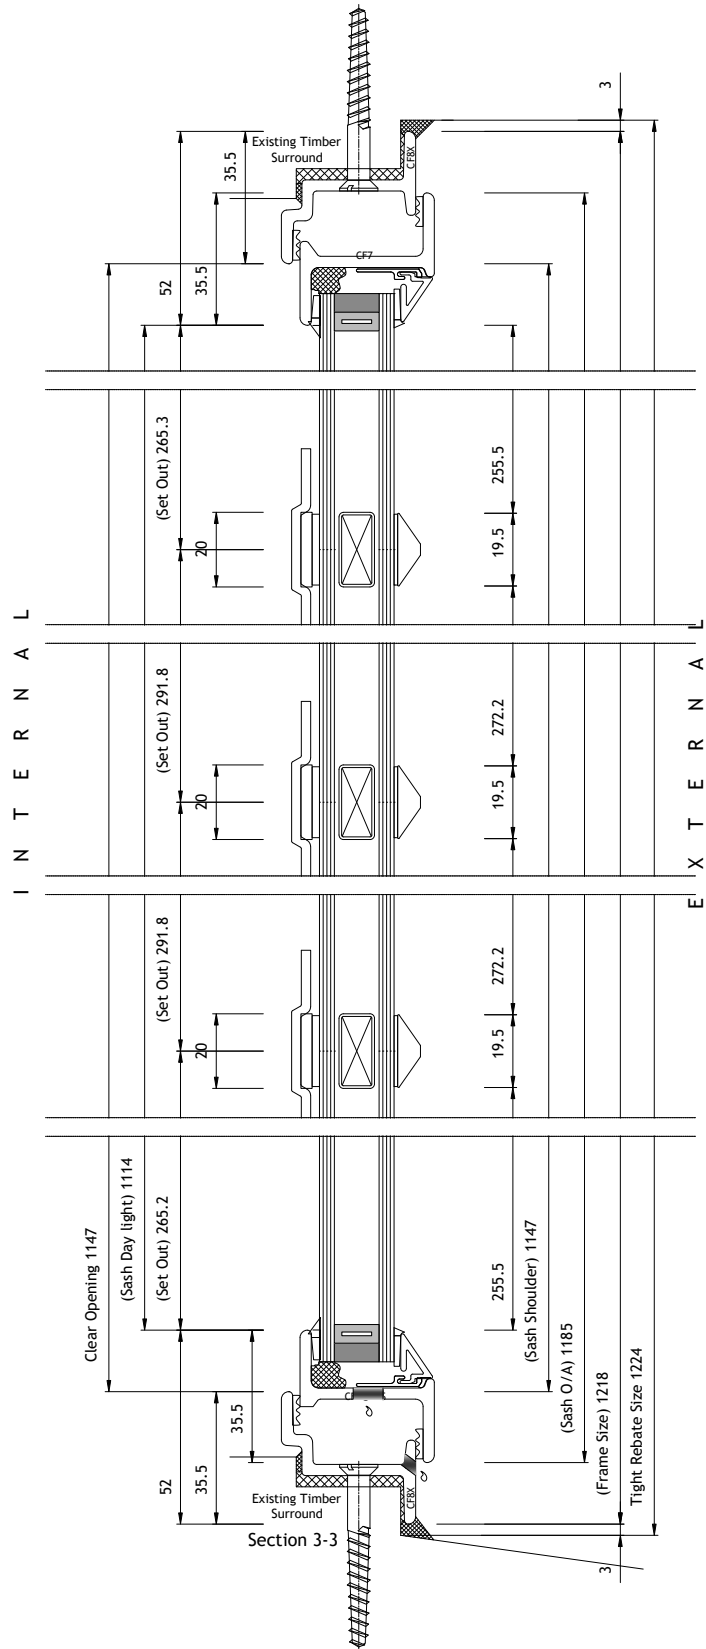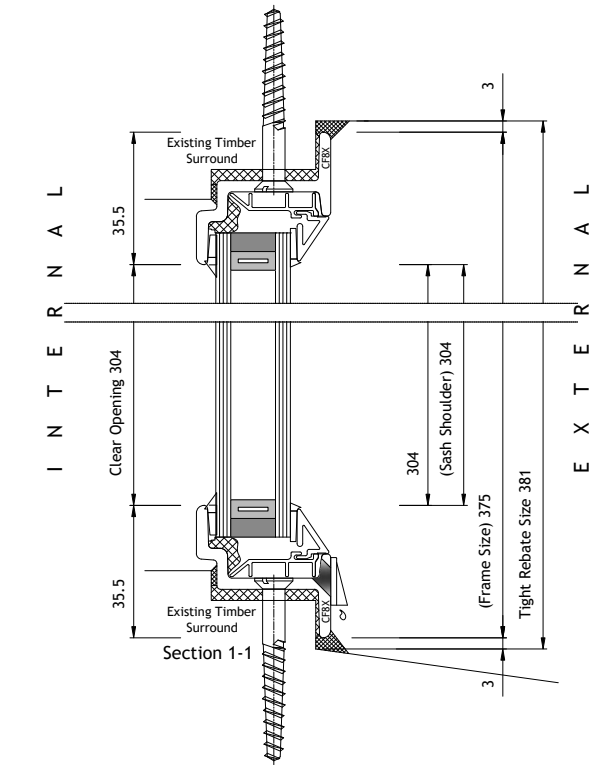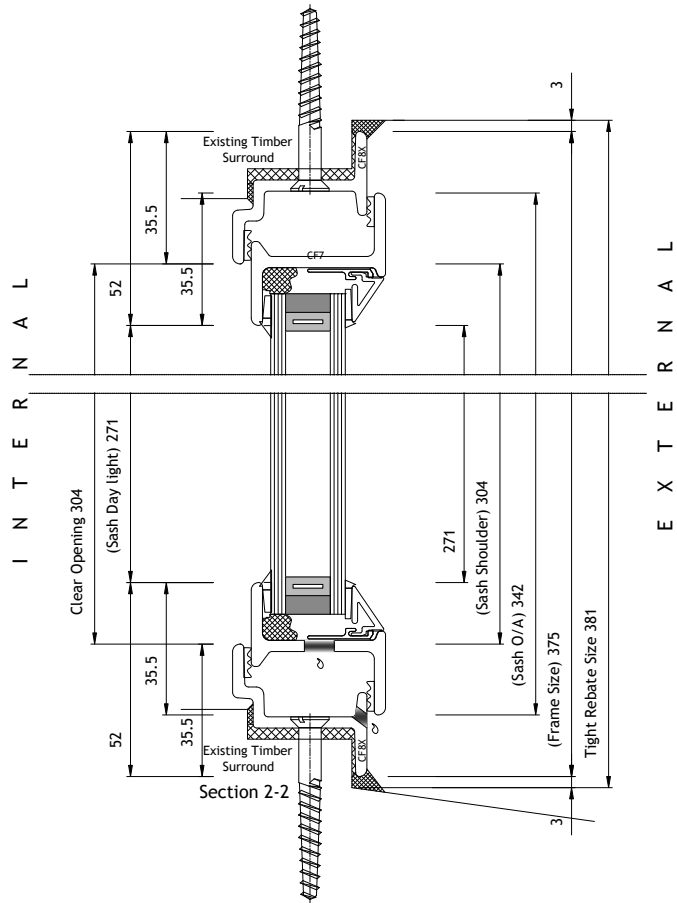

ELEVATIONS VIEWED FROM OUTSIDE

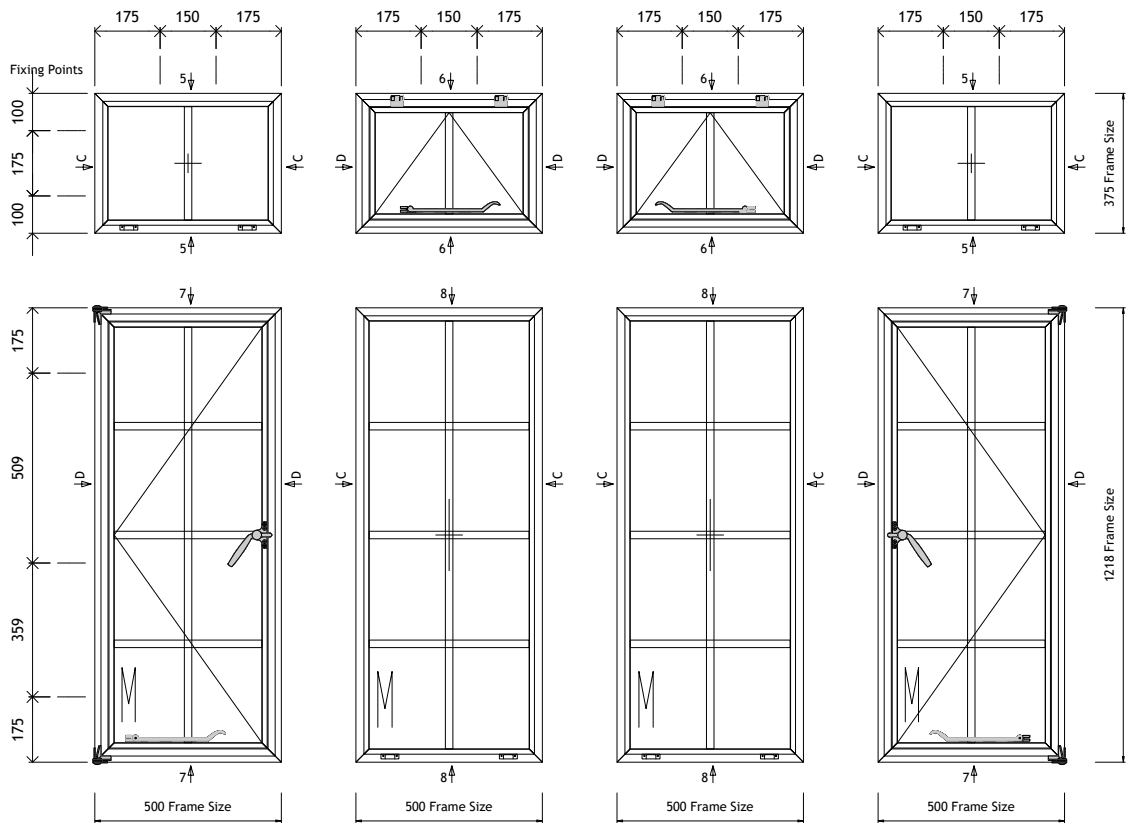

1No. Required
WF2 - Bed 2 (Front)

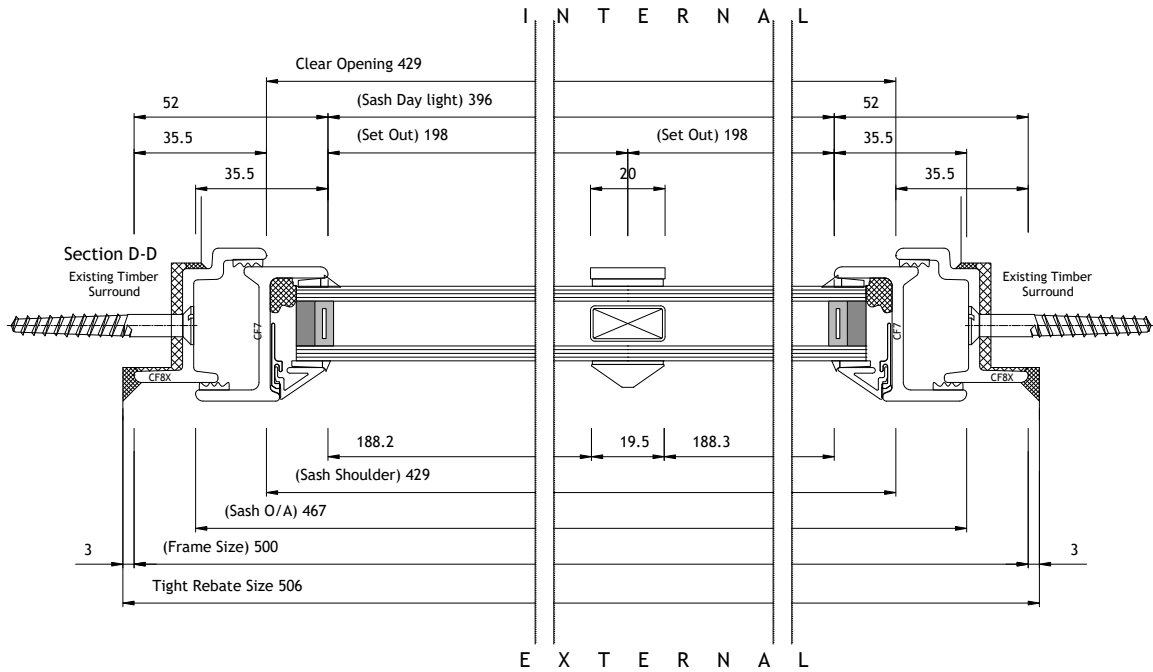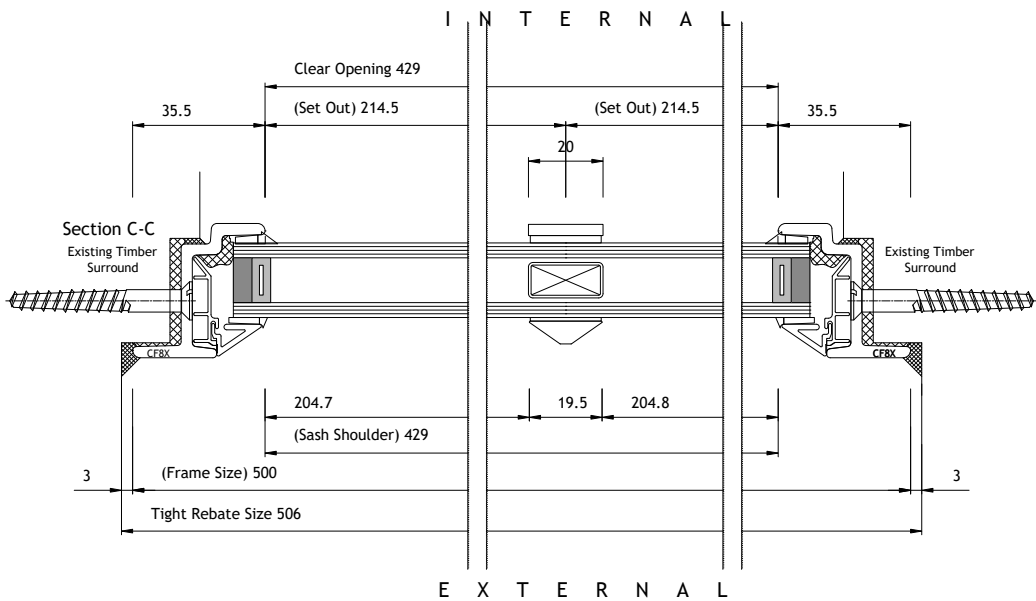

Copyright Reserved 2013
CLEMENT WINDOWS LTD
This product is protected by the provisions of the Copyright, Design & Patents Act 1988
This drawing is the property of Clement Windows Ltd.
It is forbidden to copy, re-produce or use these details in any way (including transfer to another party) without the express authority/permission of Clement Windows Ltd in writing.

NOTES

- DO NOT SCALE
- PLEASE NOTE THAT ALL PRODUCT ARE SUBJECT TO MANUFACTURING TOLERANCE OF +0mm / -2mm
- ALL DRAWINGS APPROVED FOR MANUFACTURE WILL INCUR COSTS IF CHANGED
- PLEASE NOTE THAT FITTINGS WITH MOVING PARTS WHICH ARE SPECIFIED AS POWDERCOATED TO MATCH FRAME (IF APPLICABLE). CLEMENTS CANNOT GUARANTEE THE POWDERCOAT FINISH DUE TO THE METAL TO METALCONTACT OF MOVING PARTS.
- DUE TO CONTINUOUS IMPROVEMENTS OF PRODUCTS AND OUR MANUFACTURING OF BOTH THE CLEMENT GROUP AND OUR KEY SUPPLIERS, WHERE ORDERS ARE SPLIT BETWEEN PHASES OR SEPARATE ORDERS AT A LATER DATE, WE ARE UNABLE TO GUARANTEE THAT MATERIALS/PRODUCTS OR FINISHES WILL MATCH PREVIOUSLY SUPPLIED PRODUCT.

Legend	
SH = Side Hung	DL = Door Leaf
TH = Top Hung	FL = Fixed Lights
BH = Bottom Hung	IP = Insulated Panels
VP = Vertical Pivot	HP = Horizontal Pivot
FD = Folder	
FFL = Finished Floor Level	SSL = Structural Slab Level
EGL = External Ground Level	
UBC = Universal Bedding Compound	
= Silicone	= Masonry
= Universal Bedding Compound	= Obscure Glass
= Kicking / Infill Panel	= Weld
= Glazing Tape	= Internal Finishes

06/08/26 A SF Tricklevents removed from all windows

DATE	REV	INT	COMMENTS
------	-----	-----	----------

REVISIONS

CLEMENT
creating light...beautifully

For Approval

Drawing Title
ELEVATION & SECTION DRAWING

Project/Site
20 Southwood Hall
Muswell Hill Road
London
N6 5UF

Contractor/Client
Alicia Peek

Architect

Scale @ A1: 1:10 & 1:1

Drawn By: SF

Date: XX.05.2026

Checked by: KR

Clement House
Haslemere
Surrey, GU27 1HR
Tel: 01428 643393
Fax: 01428 644436
E-mail: sfigg@clementwg.co.uk

Drawing No.	Revision
13747-03	A

NOTES

- DO NOT SCALE
- PLEASE NOTE THAT ALL PRODUCT ARE SUBJECT TO MANUFACTURING TOLERANCE OF +0mm / -2mm
- ALL DRAWINGS APPROVED FOR MANUFACTURE WILL INCUR COSTS IF CHANGED
- PLEASE NOTE THAT FITTINGS WITH MOVING PARTS WHICH ARE SPECIFIED AS POWDERCOATED TO MATCH FRAME (IF APPLICABLE). CLEMENTS CANNOT GUARANTEE THE POWDERCOAT FINISH DUE TO THE METAL TO METALCONTACT OF MOVING PARTS.
- DUE TO CONTIUOUS IMPROVEMENTS OF PRODUCTS AND OUR MANUFACTURING OF BOTH THE CLEMENT GROUP AND OUR KEY SUPPLIERS, WHERE ORDERS ARE SPLIT BETWEEN PHASES OR SEPARATE ORDERS AT A LATER DATE, WE ARE UNABLE TO GUARANTEE THAT MATERIALS/PRODUCTS OR FINISHES WILL MATCH PREVIOUSLY SUPPLIED PRODUCT.

Legend	
SH = Side Hung	DL = Door Leaf
TH = Top Hung	FL = Fixed Lights
BH = Bottom Hung	IP = Insulated Panels
VP = Vertical Pivot	HP = Horizontal Pivot
FD = Folder	
FFL = Finished Floor Level	SSL = Structural Slab Level
EGL = External Ground Level	
UBC = Universal Bedding Compound	
 = Silicone	 = Masonry
 = Universal Bedding Compound	 = Obscure Glass
 = Kicking / Infill Panel	 = Weld
 = Glazing Tape	 = Internal Finishes

06/08/26 A SF Tricklevents removed from all windows

DATE	REV	INT	COMMENTS
------	-----	-----	----------

REVISIONS

CLEMENT
creating light...beautifully

For Approval

Drawing Title
SECTION DRAWING





Project/Site
20 Southwood Hall
Muswell Hill Road
London
N6 5UF

Contractor/Client
Alicia Peek
Architect


Scale @ A1: 1:1	Drawn By: SF
Date: XX.05.2026	Checked by: KR

Clement House
Haslemere
Surrey, GU27 1HR
Tel: 01428 643393
Fax: 01428 644436
E-mail: sfigg@clementwg.co.uk



Drawing No.	Revision
13747-04	A

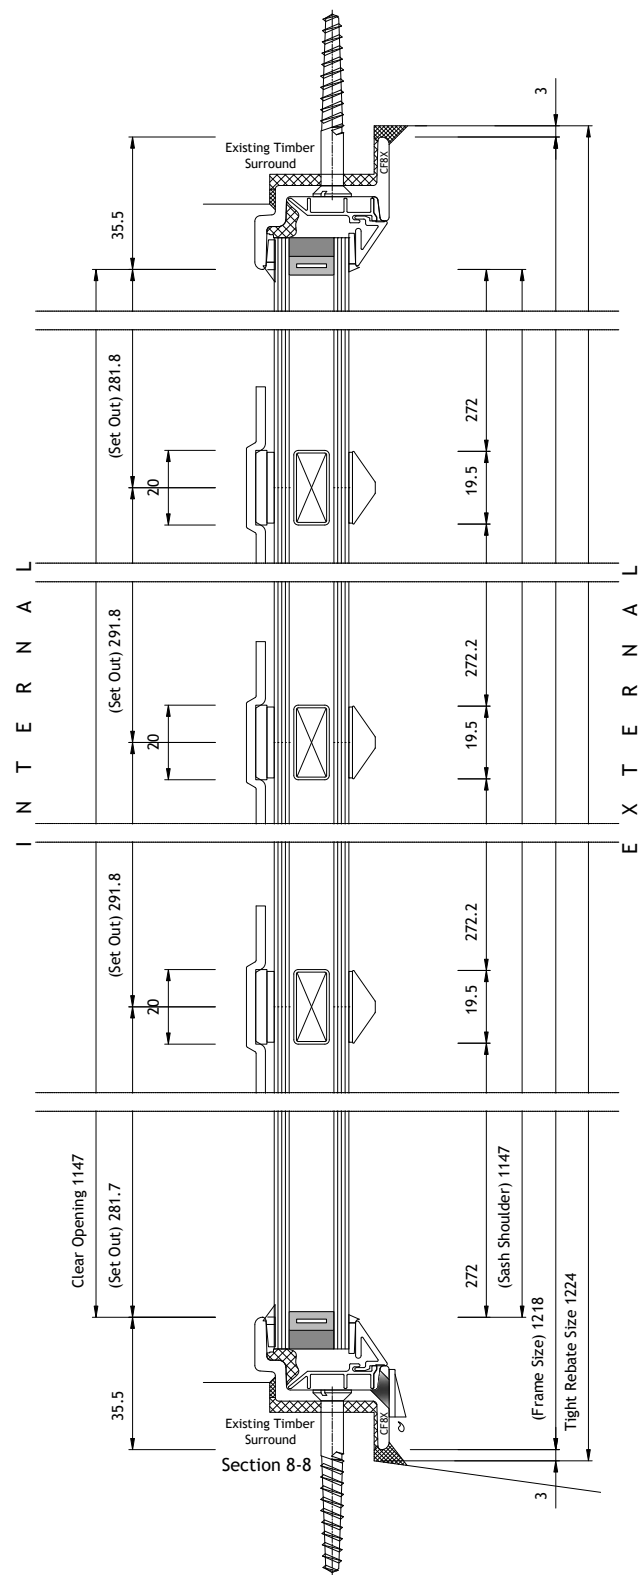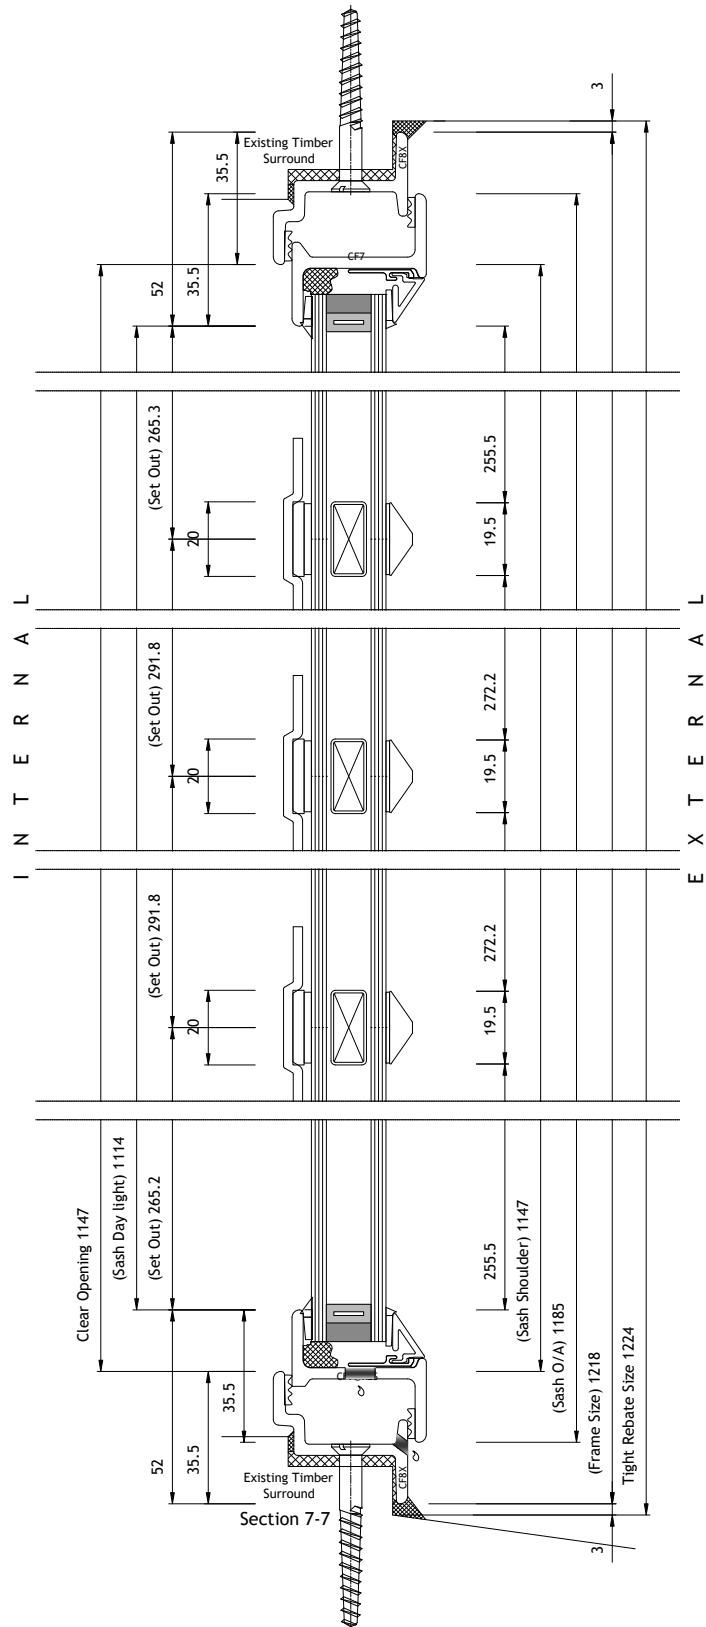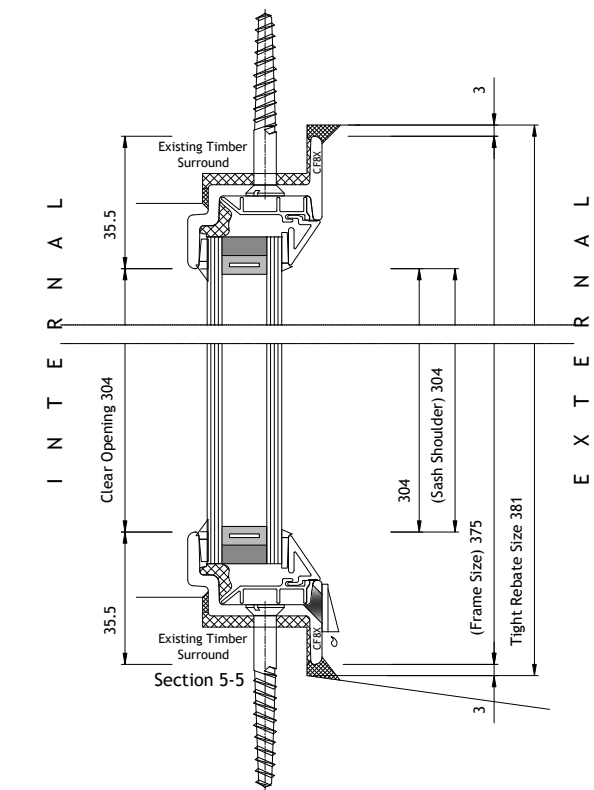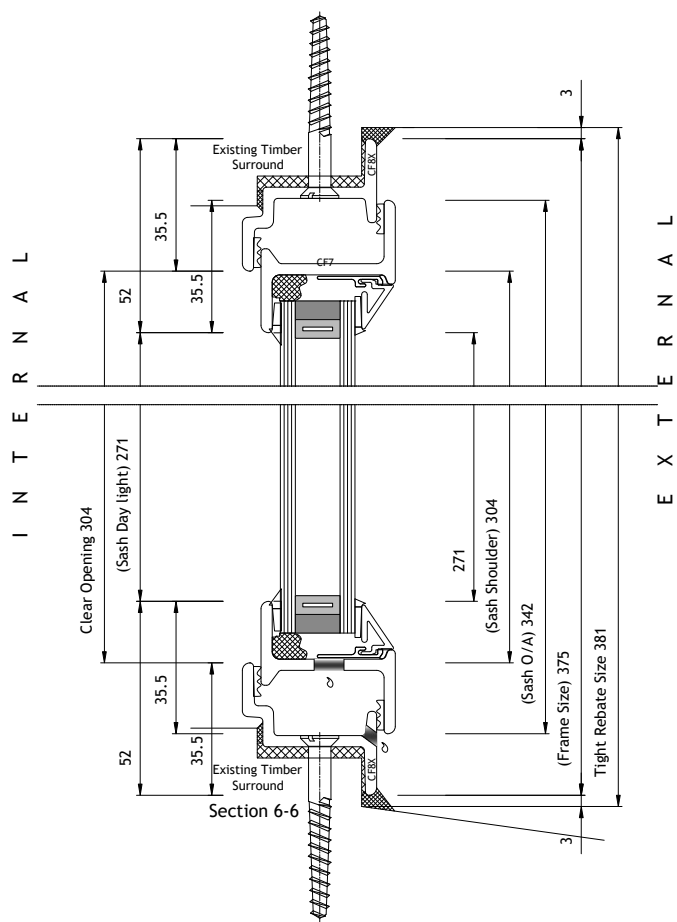

ELEVATIONS VIEWED FROM OUTSIDE

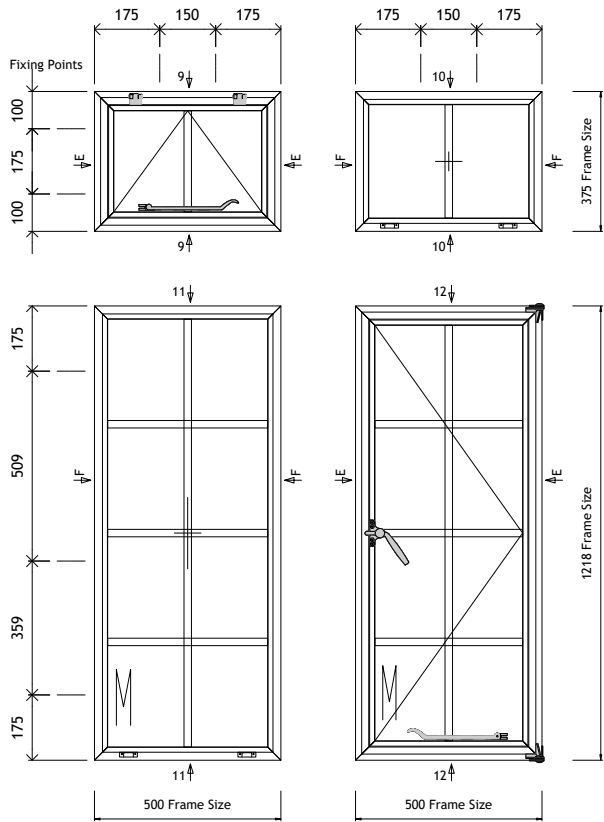

1No. Required
WF4 - Hallway (Rear)

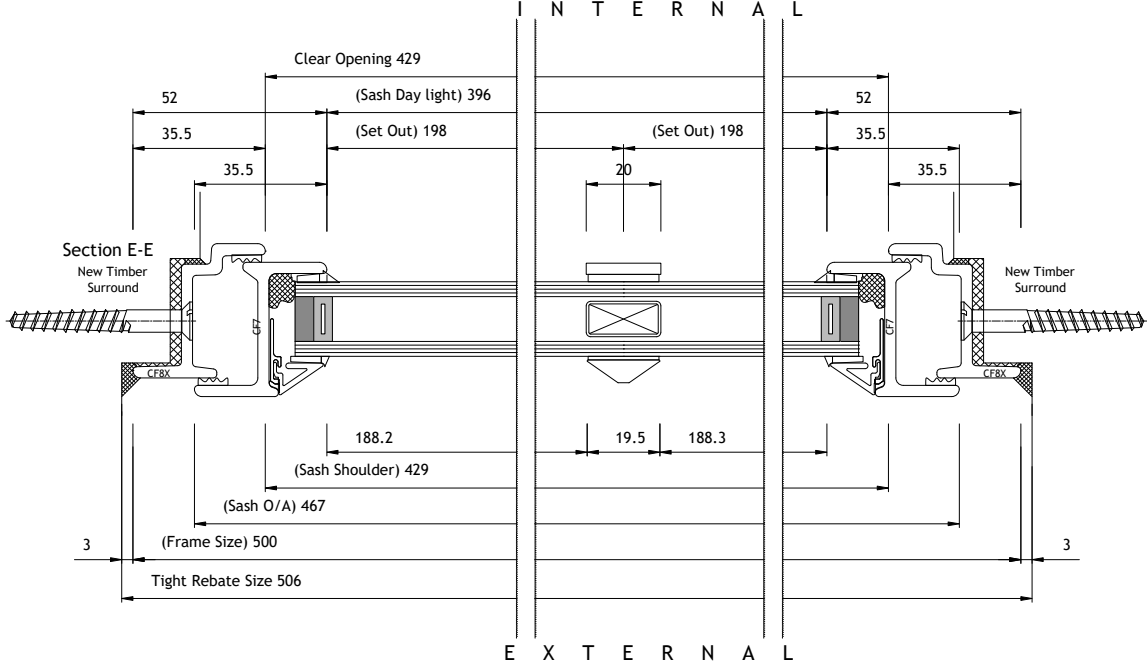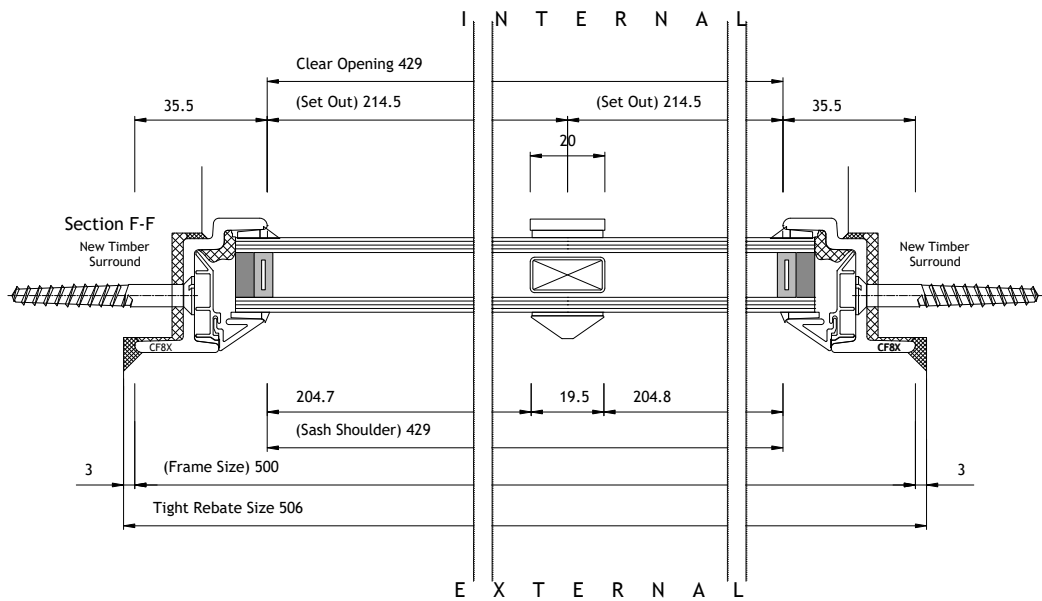

Copyright Reserved 2013
CLEMENT WINDOWS LTD
This product is protected by the provisions of the Copyright, Design & Patents Act 1988
This drawing is the property of Clement Windows Ltd.
It is forbidden to copy, re-produce or use these details in any way (including transfer to another party) without the express authority/permission of Clement Windows Ltd in writing.

NOTES

- DO NOT SCALE
- PLEASE NOTE THAT ALL PRODUCT ARE SUBJECT TO MANUFACTURING TOLERANCE OF +0mm / -2mm
- ALL DRAWINGS APPROVED FOR MANUFACTURE WILL INCUR COSTS IF CHANGED
- PLEASE NOTE THAT FITTINGS WITH MOVING PARTS WHICH ARE SPECIFIED AS POWDERCOATED TO MATCH FRAME (IF APPLICABLE). CLEMENTS CANNOT GUARANTEE THE POWDERCOAT FINISH DUE TO THE METAL TO METALCONTACT OF MOVING PARTS.
- DUE TO CONTINUOUS IMPROVEMENTS OF PRODUCTS AND OUR MANUFACTURING OF BOTH THE CLEMENT GROUP AND OUR KEY SUPPLIERS, WHERE ORDERS ARE SPLIT BETWEEN PHASES OR SEPARATE ORDERS AT A LATER DATE, WE ARE UNABLE TO GUARANTEE THAT MATERIALS/PRODUCTS OR FINISHES WILL MATCH PREVIOUSLY SUPPLIED PRODUCT.

Legend	
SH = Side Hung	DL = Door Leaf
TH = Top Hung	FL = Fixed Lights
BH = Bottom Hung	IP = Insulated Panels
VP = Vertical Pivot	HP = Horizontal Pivot
FD = Folder	
FFL = Finished Floor Level	SSL = Structural Slab Level
EGL = External Ground Level	
UBC = Universal Bedding Compound	
= Silicone	= Masonry
= Universal Bedding Compound	= Obscure Glass
= Kicking / Infill Panel	= Weld
= Glazing Tape	= Internal Finishes

06/08/26 A SF Tricklevents removed from all windows

DATE	REV	INT	COMMENTS
------	-----	-----	----------

REVISIONS

CLEMENT
creating light...beautifully

For Approval

Drawing Title
ELEVATION & SECTION DRAWING

Project/Site

20 Southwood Hall
Muswell Hill Road
London
N6 5UF

Contractor/Client

Alicia Peek

Architect

Scale @ A1: 1:10 & 1:1

Drawn By: SF

Date: XX.05.2026

Checked by: KR

Clement House
Haslemere
Surrey, GU27 1HR
Tel: 01428 643393
Fax: 01428 644436
E-mail: sfigg@clementwg.co.uk

Drawing No.

13747-05

Revision

A

NOTES

- DO NOT SCALE
- PLEASE NOTE THAT ALL PRODUCT ARE SUBJECT TO MANUFACTURING TOLERANCE OF +0mm / -2mm
- ALL DRAWINGS APPROVED FOR MANUFACTURE WILL INCUR COSTS IF CHANGED
- PLEASE NOTE THAT FITTINGS WITH MOVING PARTS WHICH ARE SPECIFIED AS POWDERCOATED TO MATCH FRAME (IF APPLICABLE). CLEMENTS CANNOT GUARANTEE THE POWDERCOAT FINISH DUE TO THE METAL TO METALCONTACT OF MOVING PARTS.
- DUE TO CONTINUOUS IMPROVEMENTS OF PRODUCTS AND OUR MANUFACTURING OF BOTH THE CLEMENT GROUP AND OUR KEY SUPPLIERS, WHERE ORDERS ARE SPLIT BETWEEN PHASES OR SEPARATE ORDERS AT A LATER DATE, WE ARE UNABLE TO GUARANTEE THAT MATERIALS/PRODUCTS OR FINISHES WILL MATCH PREVIOUSLY SUPPLIED PRODUCT.

Legend	
SH = Side Hung	DL = Door Leaf
TH = Top Hung	FL = Fixed Lights
BH = Bottom Hung	IP = Insulated Panels
VP = Vertical Pivot	HP = Horizontal Pivot
FD = Folder	
FFL = Finished Floor Level	SSL = Structural Slab Level
EGL = External Ground Level	
UBC = Universal Bedding Compound	
 = Silicone	 = Masonry
 = Universal Bedding Compound	 = Obscure Glass
 = Kicking / Infill Panel	 = Weld
 = Glazing Tape	 = Internal Finishes

06/08/26 A SF Tricklevents removed from all windows

DATE	REV	INT	COMMENTS
------	-----	-----	----------

REVISIONS

CLEMENT
creating light...beautifully

For Approval

Drawing Title
SECTION DRAWING





Project/Site
20 Southwood Hall
Muswell Hill Road
London
N6 5UF

Contractor/Client
Alicia Peek
Architect


Scale @ A1: 1:1	Drawn By: SF
Date: XX.05.2026	Checked by: KR

Clement House
Haslemere
Surrey, GU27 1HR
Tel: 01428 643393
Fax: 01428 644436
E-mail: sfigg@clementwg.co.uk



Drawing No. 13747-06	Revision A
--------------------------------	----------------------

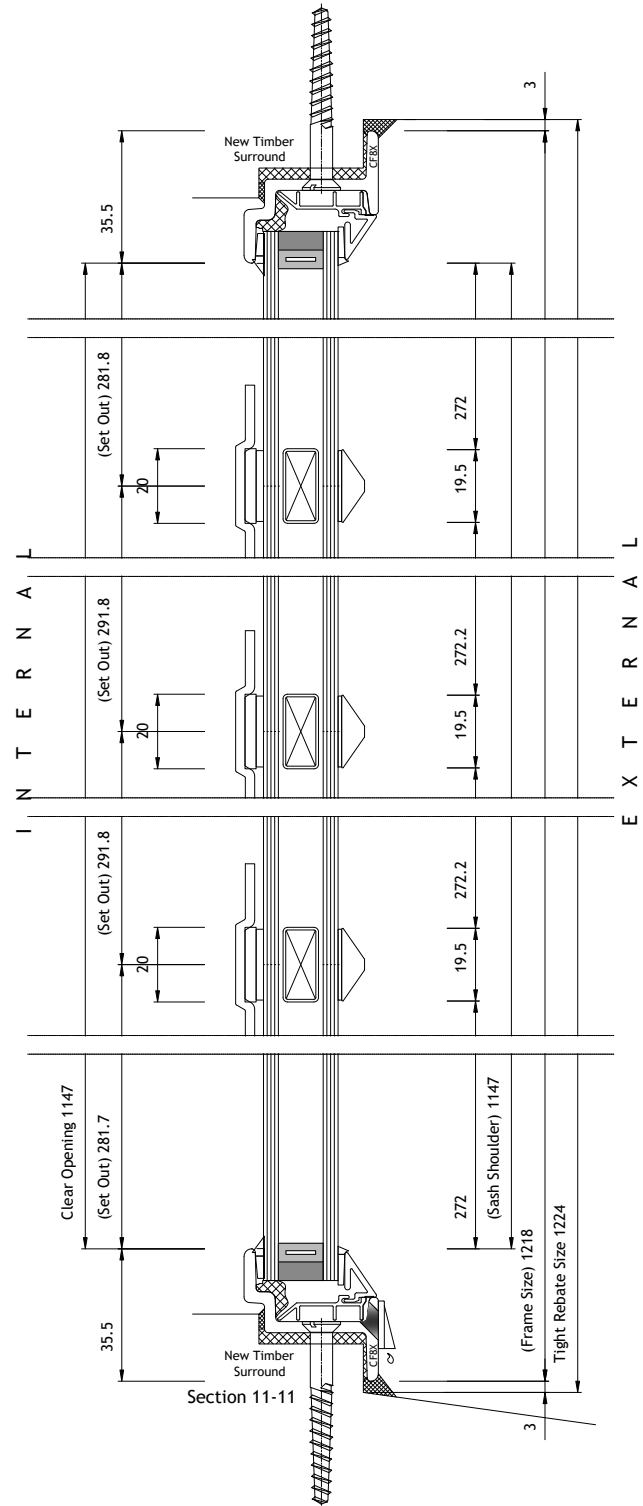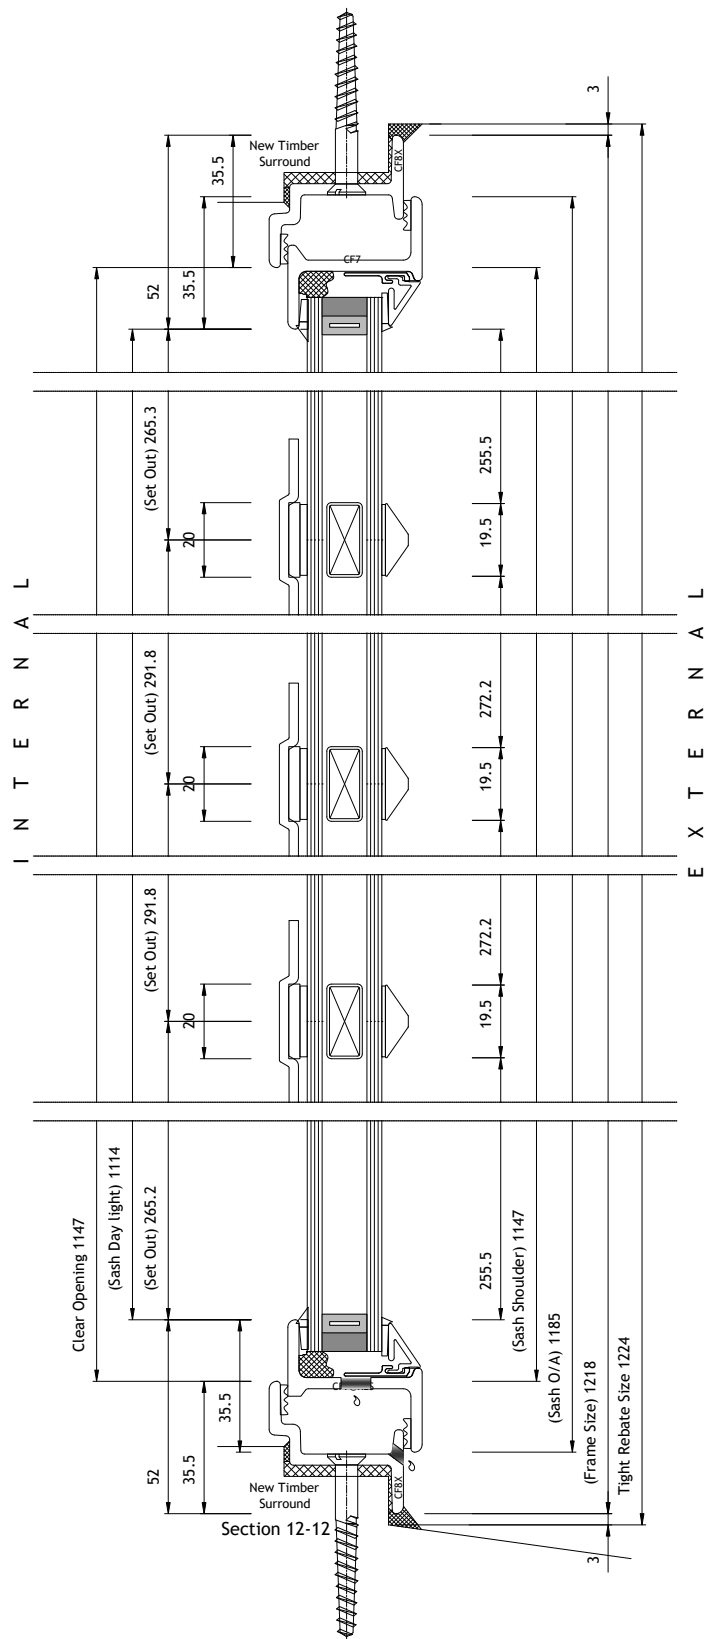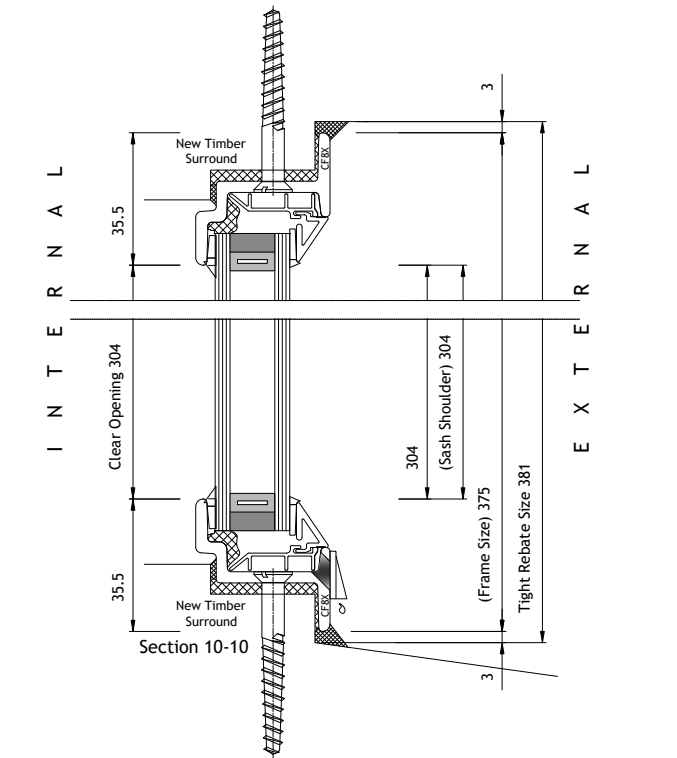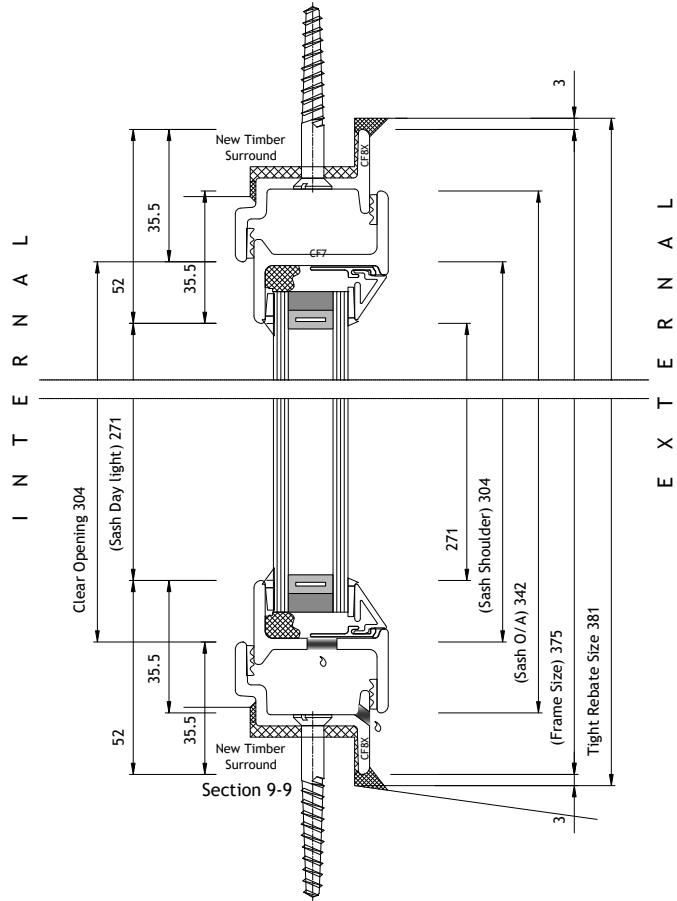

ELEVATIONS VIEWED FROM OUTSIDE

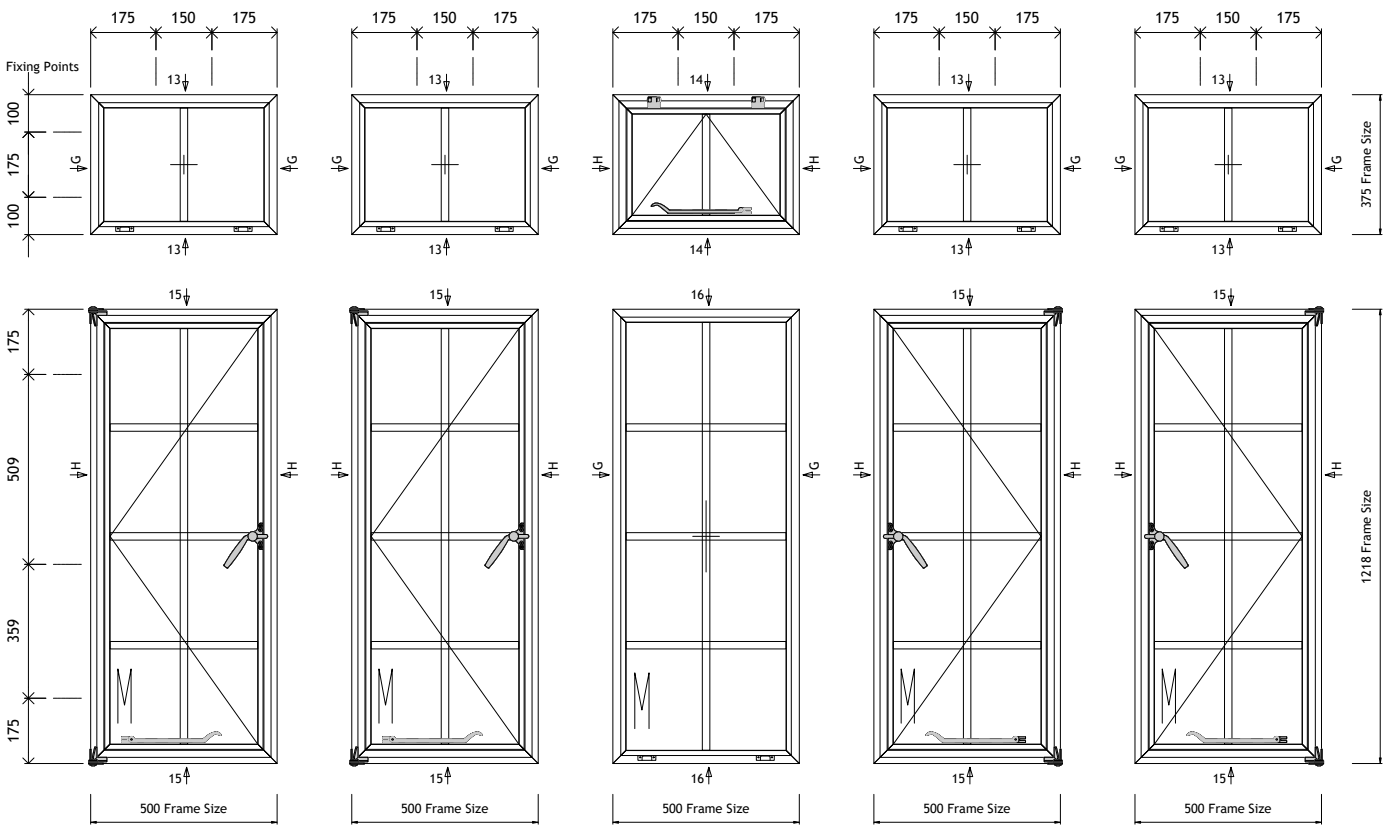

1No. Required
WF5 - Sitting Room (Rear)

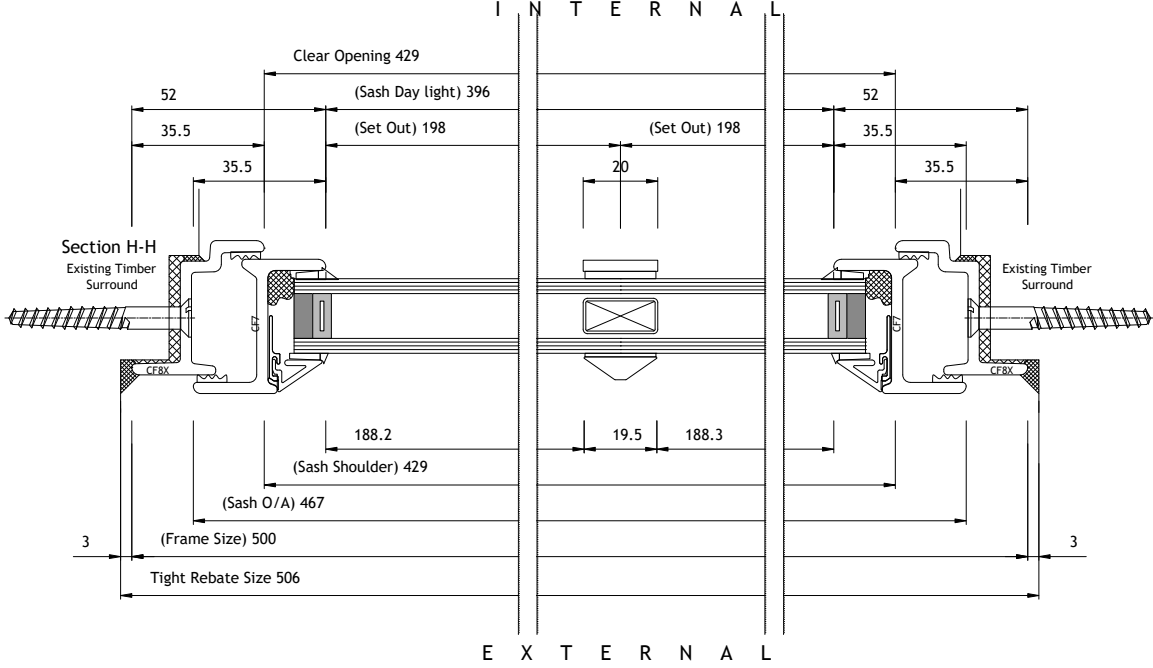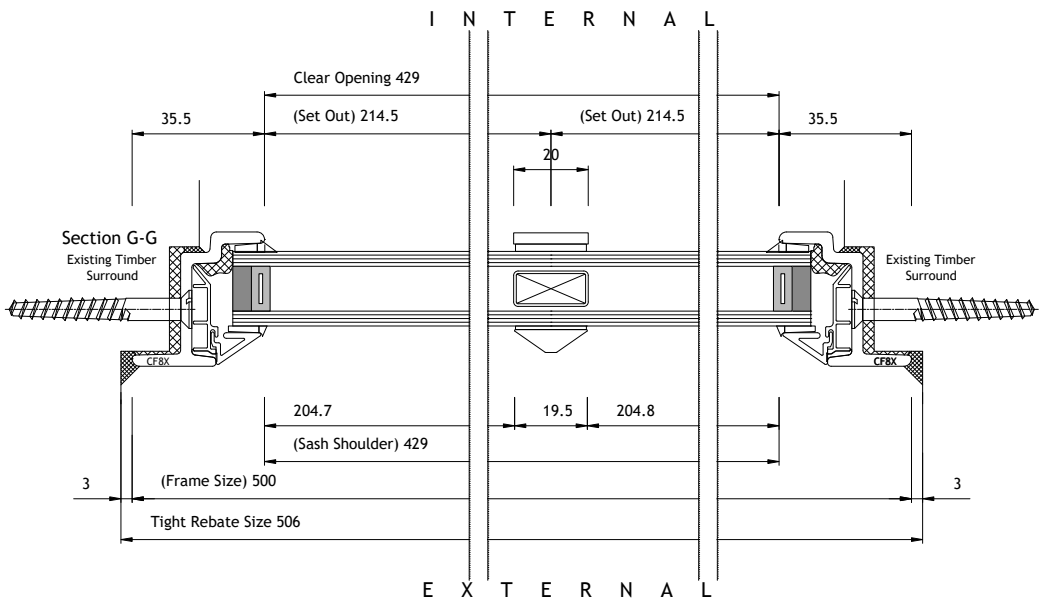

Copyright Reserved 2013
CLEMENT WINDOWS LTD
This product is protected by the provisions of the Copyright, Design & Patents Act 1988
This drawing is the property of Clement Windows Ltd.
It is forbidden to copy, re-produce or use these details in any way (including transfer to another party) without the express authority/permission of Clement Windows Ltd in writing.

- NOTES
- DO NOT SCALE
 - PLEASE NOTE THAT ALL PRODUCT ARE SUBJECT TO MANUFACTURING TOLERANCE OF +0mm / -2mm
 - ALL DRAWINGS APPROVED FOR MANUFACTURE WILL INCUR COSTS IF CHANGED
 - PLEASE NOTE THAT FITTINGS WITH MOVING PARTS WHICH ARE SPECIFIED AS POWDERCOATED TO MATCH FRAME (IF APPLICABLE). CLEMENTS CANNOT GUARANTEE THE POWDERCOAT FINISH DUE TO THE METAL TO METALCONTACT OF MOVING PARTS.
 - DUE TO CONTINUOUS IMPROVEMENTS OF PRODUCTS AND OUR MANUFACTURING OF BOTH THE CLEMENT GROUP AND OUR KEY SUPPLIERS, WHERE ORDERS ARE SPLIT BETWEEN PHASES OR SEPARATE ORDERS AT A LATER DATE, WE ARE UNABLE TO GUARANTEE THAT MATERIALS/PRODUCTS OR FINISHES WILL MATCH PREVIOUSLY SUPPLIED PRODUCT.

Legend	
SH = Side Hung	DL = Door Leaf
TH = Top Hung	FL = Fixed Lights
BH = Bottom Hung	IP = Insulated Panels
VP = Vertical Pivot	HP = Horizontal Pivot
FD = Folder	
FFL = Finished Floor Level	SSL = Structural Slab Level
EGL = External Ground Level	
UBC = Universal Bedding Compound	
= Silicone	= Masonry
= Universal Bedding Compound	= Obscure Glass
= Kicking / Infill Panel	= Weld
= Glazing Tape	= Internal Finishes

06/08/26 A SF Tricklevents removed from all windows

DATE	REV	INT	COMMENTS
------	-----	-----	----------

REVISIONS

CLEMENT
creating light...beautifully

For Approval

Drawing Title
ELEVATION & SECTION DRAWING

Project/Site
20 Southwood Hall
Muswell Hill Road
London
N6 5UF

Contractor/Client
Alicia Peek

Architect

Scale @ A1: 1:10 & 1:1	Drawn By: SF
Date: XX.05.2026	Checked by: KR

Clement House
Haslemere
Surrey, GU27 1HR
Tel: 01428 643393
Fax: 01428 644436
E-mail: sfigg@clementwg.co.uk

Drawing No. 13747-07	Revision A
--------------------------------	----------------------

NOTES

- DO NOT SCALE
- PLEASE NOTE THAT ALL PRODUCT ARE SUBJECT TO MANUFACTURING TOLERANCE OF +0mm / -2mm
- ALL DRAWINGS APPROVED FOR MANUFACTURE WILL INCUR COSTS IF CHANGED
- PLEASE NOTE THAT FITTINGS WITH MOVING PARTS WHICH ARE SPECIFIED AS POWDERCOATED TO MATCH FRAME (IF APPLICABLE). CLEMENTS CANNOT GUARANTEE THE POWDERCOAT FINISH DUE TO THE METAL TO METALCONTACT OF MOVING PARTS.
- DUE TO CONTINUOUS IMPROVEMENTS OF PRODUCTS AND OUR MANUFACTURING OF BOTH THE CLEMENT GROUP AND OUR KEY SUPPLIERS, WHERE ORDERS ARE SPLIT BETWEEN PHASES OR SEPARATE ORDERS AT A LATER DATE, WE ARE UNABLE TO GUARANTEE THAT MATERIALS/PRODUCTS OR FINISHES WILL MATCH PREVIOUSLY SUPPLIED PRODUCT.

Legend	
SH = Side Hung	DL = Door Leaf
TH = Top Hung	FL = Fixed Lights
BH = Bottom Hung	IP = Insulated Panels
VP = Vertical Pivot	HP = Horizontal Pivot
FD = Folder	
FFL = Finished Floor Level	SSL = Structural Slab Level
EGL = External Ground Level	
UBC = Universal Bedding Compound	
 = Silicone	 = Masonry
 = Universal Bedding Compound	 = Obscure Glass
 = Kicking / Infill Panel	 = Weld
 = Glazing Tape	 = Internal Finishes

06/08/26 A SF Tricklevents removed from all windows

DATE	REV	INT	COMMENTS
------	-----	-----	----------

REVISIONS

CLEMENT
creating light...beautifully

For Approval

Drawing Title
SECTION DRAWING

Project/Site
20 Southwood Hall
Muswell Hill Road
London
N6 5UF





Contractor/Client
Alicia Peek

Architect


Scale @ A1: 1:1
Date: XX.05.2026
Drawn By: SF
Checked by: KR

Clement House
Haslemere
Surrey, GU27 1HR
Tel: 01428 643393
Fax: 01428 644436
E-mail: sfigg@clementwg.co.uk

Drawing No.
13747-08
Revision
A

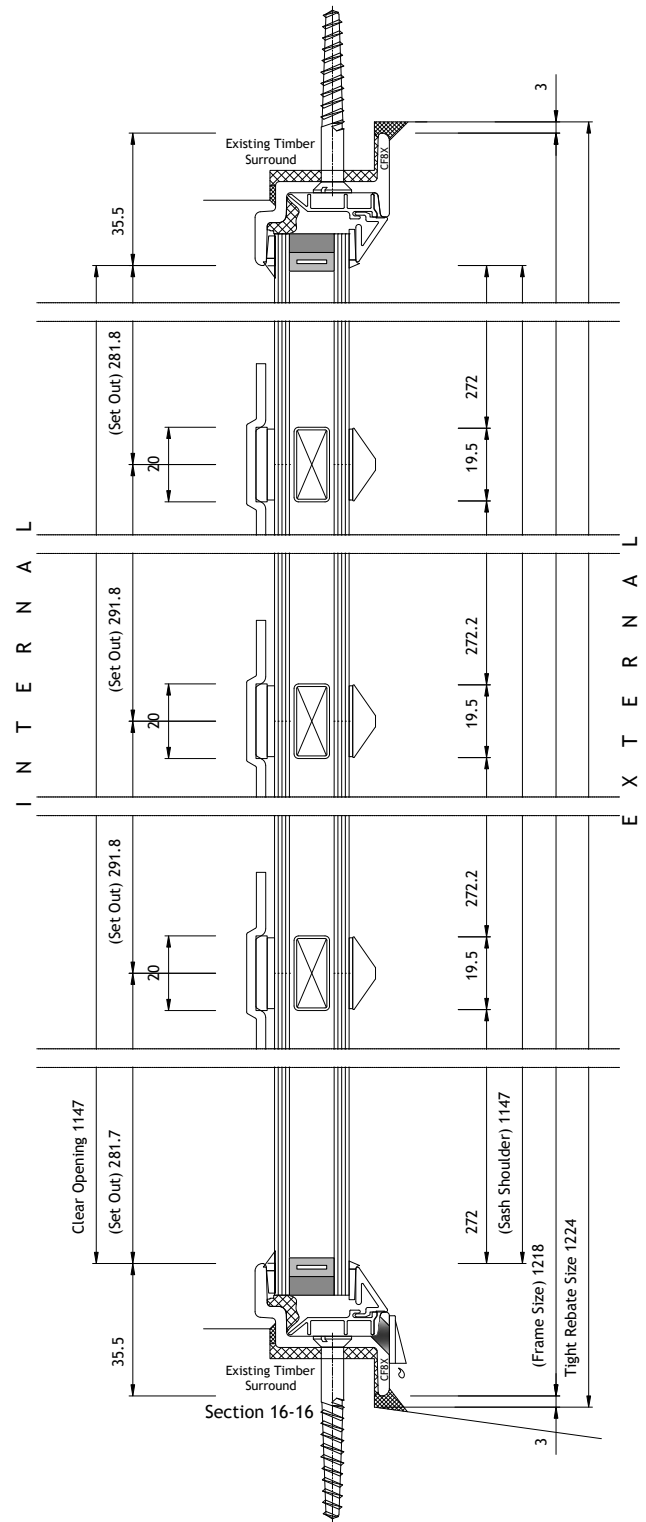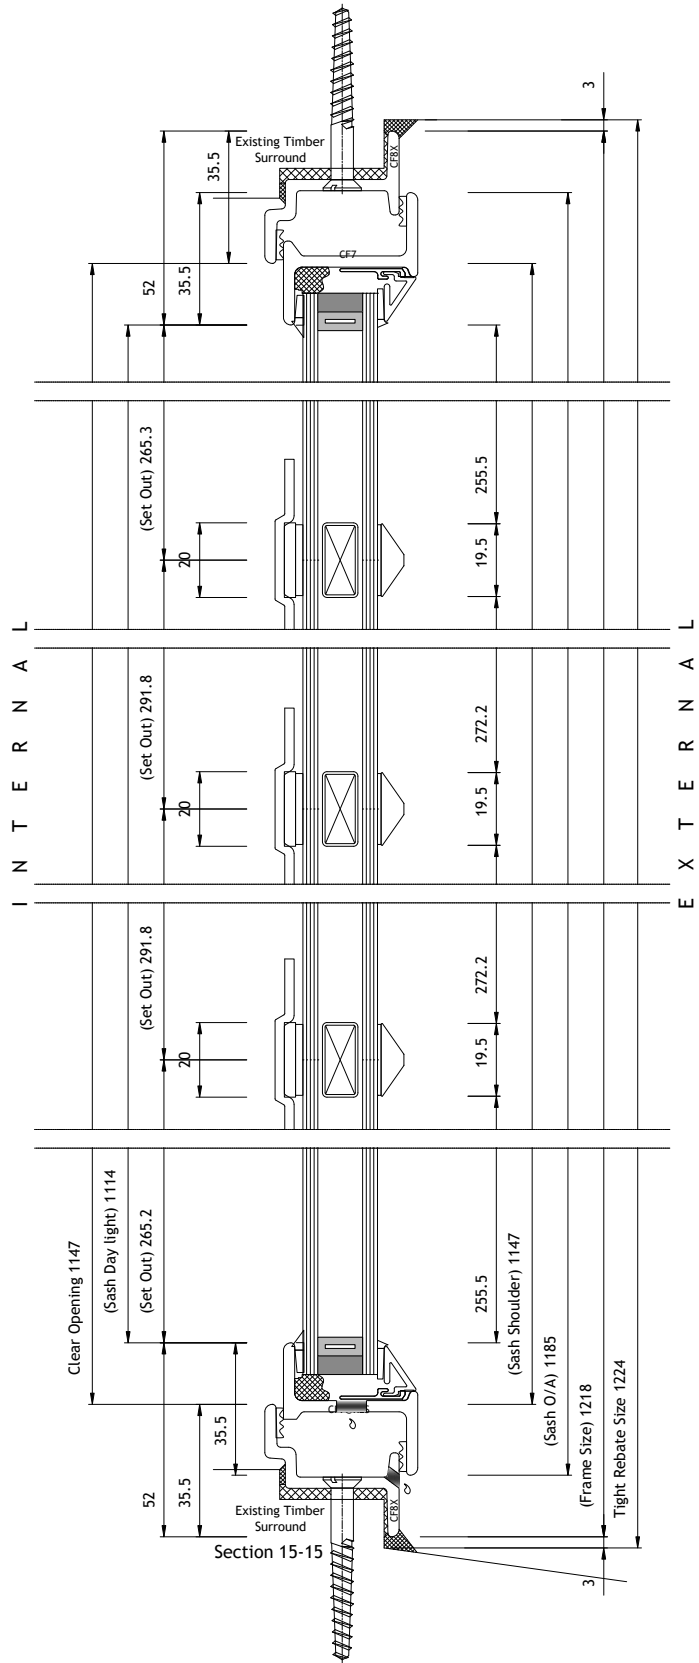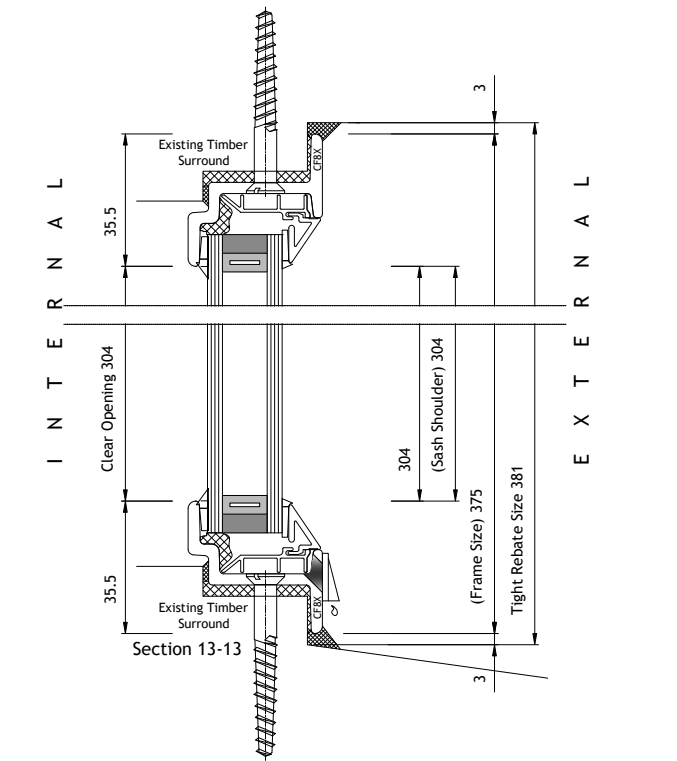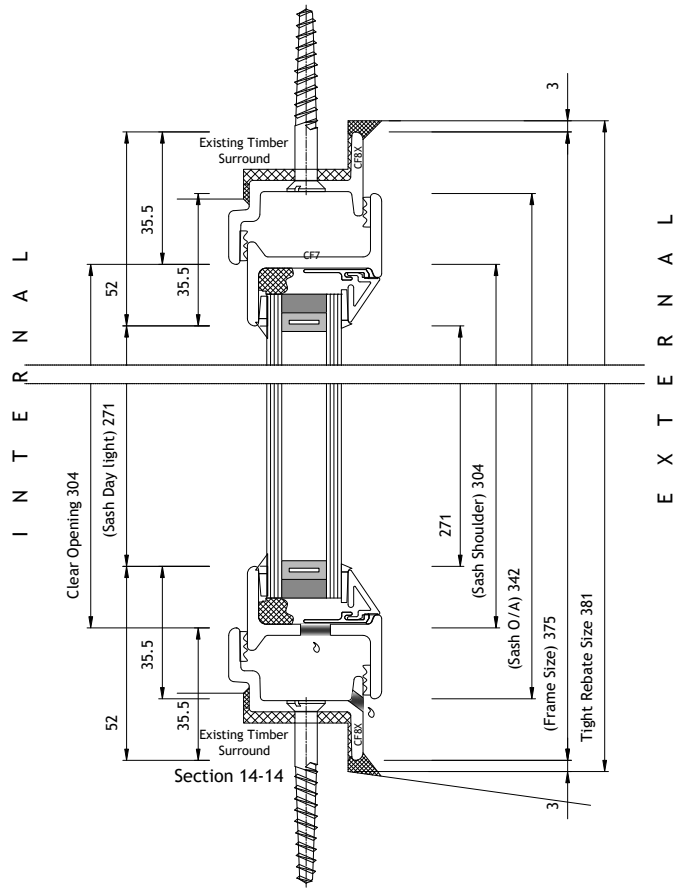


ELEVATIONS VIEWED FROM OUTSIDE

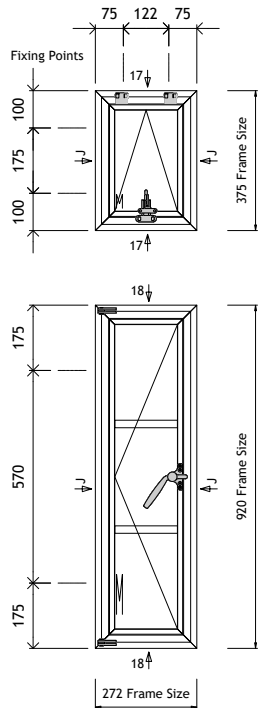


1No. Required
WF6 - Kitchen (Rear)

I
N
T
E
R
N
A
L

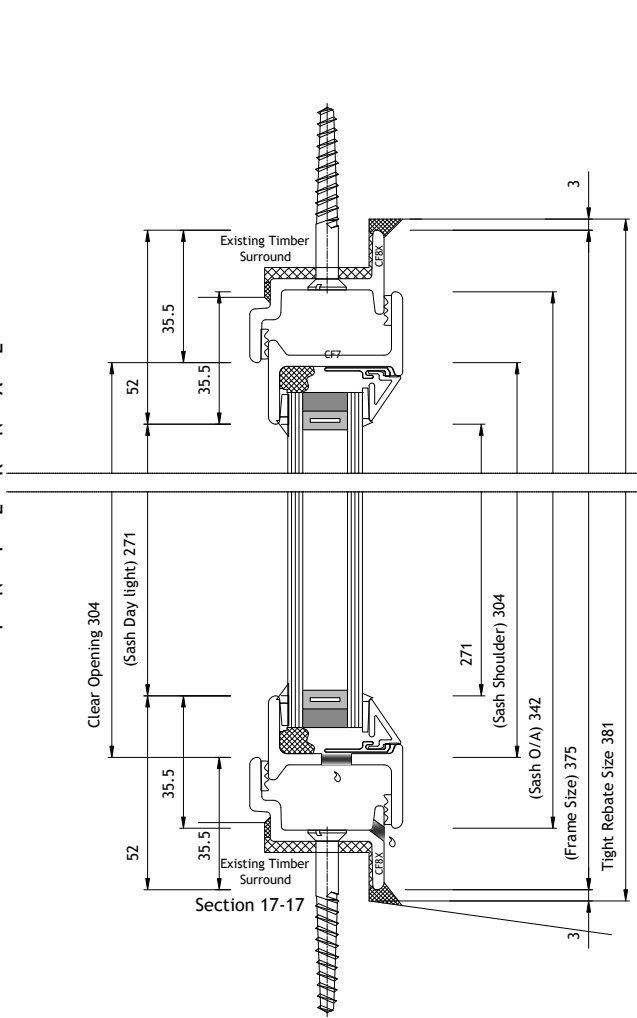


E
X
T
E
R
N
A
L

I
N
T
E
R
N
A
L

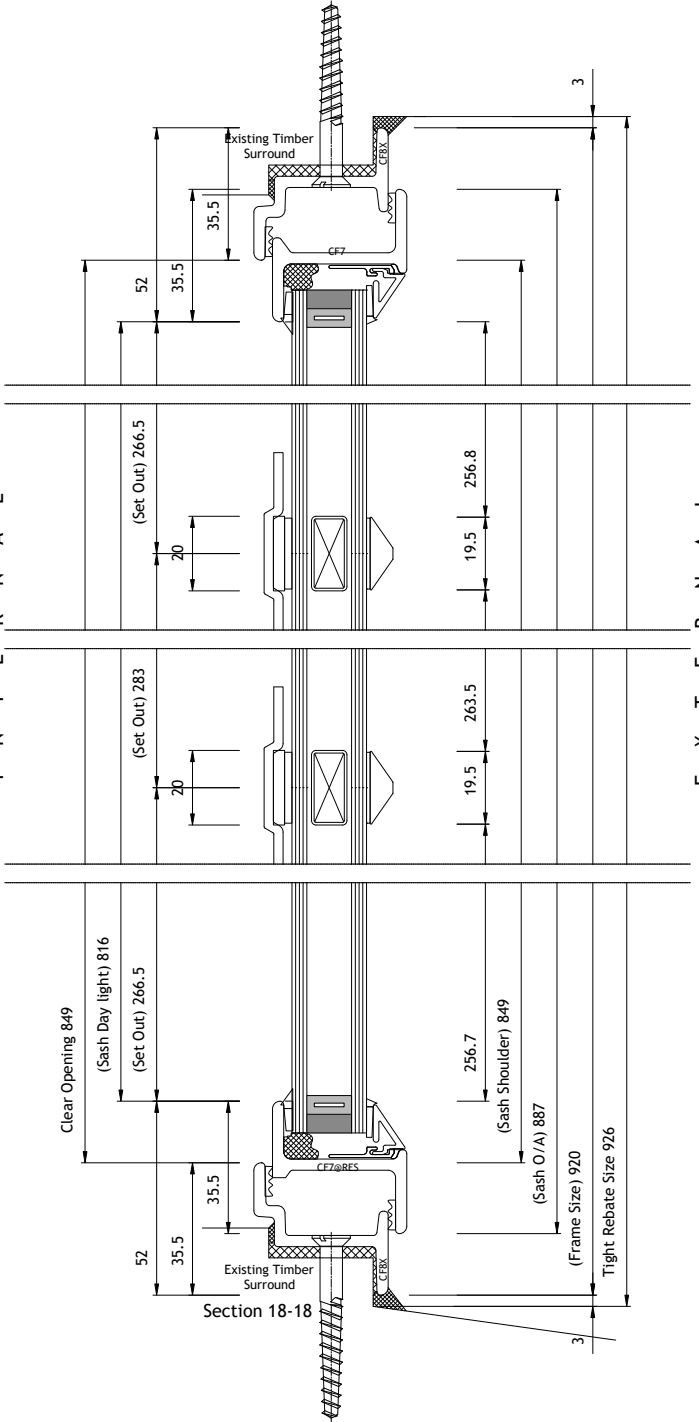

E
X
T
E
R
N
A
L

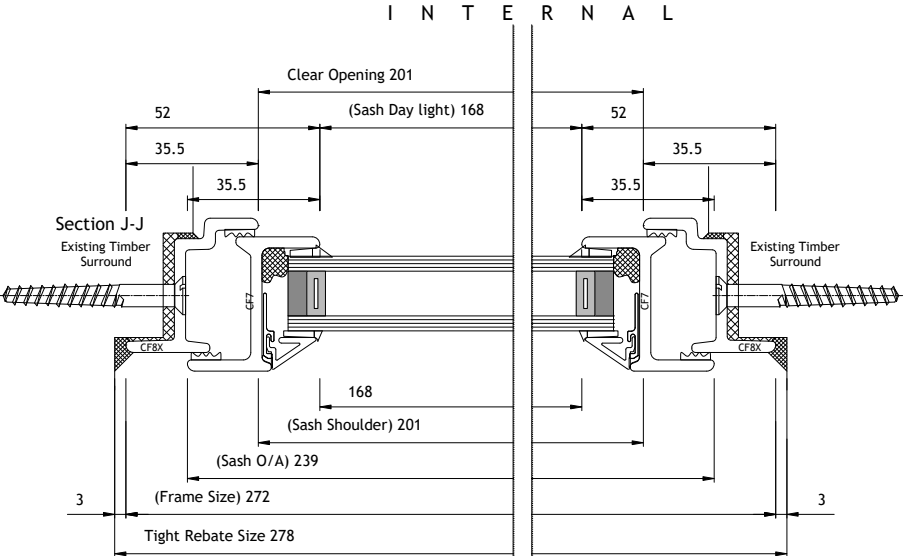

I
N
T
E
R
N
A
L

E
X
T
E
R
N
A
L

Copyright Reserved 2013
CLEMENT WINDOWS LTD
This product is protected by the provisions of the Copyright, Design & Patents Act 1988
This drawing is the property of Clement Windows Ltd.
It is forbidden to copy, re-produce or use these details in any way (including transfer to another party) without the express authority/permission of Clement Windows Ltd in writing.

- NOTES
- DO NOT SCALE
 - PLEASE NOTE THAT ALL PRODUCT ARE SUBJECT TO MANUFACTURING TOLERANCE OF +0mm / -2mm
 - ALL DRAWINGS APPROVED FOR MANUFACTURE WILL INCUR COSTS IF CHANGED
 - PLEASE NOTE THAT FITTINGS WITH MOVING PARTS WHICH ARE SPECIFIED AS POWDERCOATED TO MATCH FRAME (IF APPLICABLE). CLEMENTS CANNOT GUARANTEE THE POWDERCOAT FINISH DUE TO THE METAL TO METALCONTACT OF MOVING PARTS.
 - DUE TO CONTINUOUS IMPROVEMENTS OF PRODUCTS AND OUR MANUFACTURING OF BOTH THE CLEMENT GROUP AND OUR KEY SUPPLIERS, WHERE ORDERS ARE SPLIT BETWEEN PHASES OR SEPARATE ORDERS AT A LATER DATE, WE ARE UNABLE TO GUARANTEE THAT MATERIALS/PRODUCTS OR FINISHES WILL MATCH PREVIOUSLY SUPPLIED PRODUCT.

Legend

SH = Side Hung	DL = Door Leaf
TH = Top Hung	FL = Fixed Lights
BH = Bottom Hung	IP = Insulated Panels
VP = Vertical Pivot	HP = Horizontal Pivot
FD = Folder	

FFL = Finished Floor Level SSL = Structural Slab Level
EGL = External Ground Level
UBC = Universal Bedding Compound

= Silicone	= Masonry
= Universal Bedding Compound	= Obscure Glass
= Kicking / Infill Panel	= Weld
= Glazing Tape	= Internal Finishes

06/08/26 A SF Tricklevents removed from all windows

DATE	REV	INT	COMMENTS
------	-----	-----	----------

REVISIONS

CLEMENT
creating light...beautifully

For Approval

Drawing Title
ELEVATION & SECTION DRAWING

Project/Site
20 Southwood Hall
Muswell Hill Road
London
N6 5UF

Contractor/Client
Alicia Peek


Architect

Scale @ A1: 1:10 & 1:1	Drawn By: SF
Date: XX.05.2026	Checked by: KR



Clement House
Haslemere
Surrey, GU27 1HR
Tel: 01428 643393
Fax: 01428 644436
E-mail: sfigg@clementwg.co.uk

Drawing No. 13747-09	Revision A
--------------------------------	----------------------

ELEVATIONS VIEWED FROM OUTSIDE

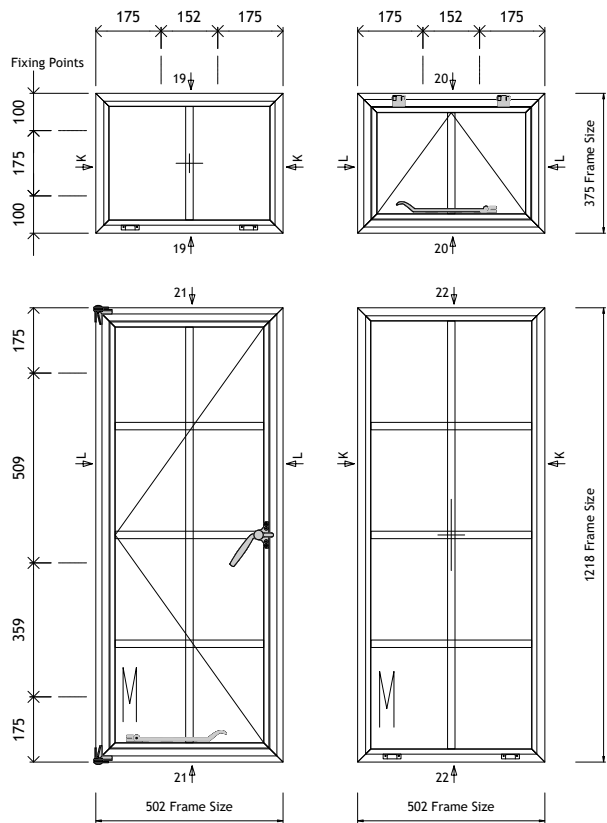

1No. Required
WF7 - Kitchen (Rear)

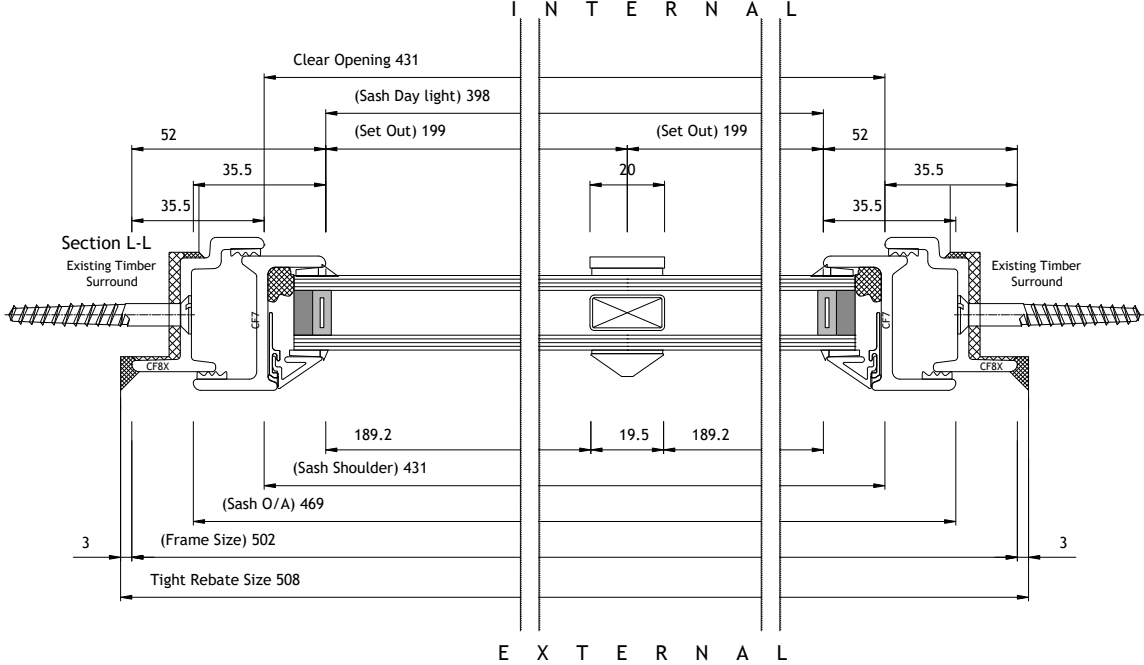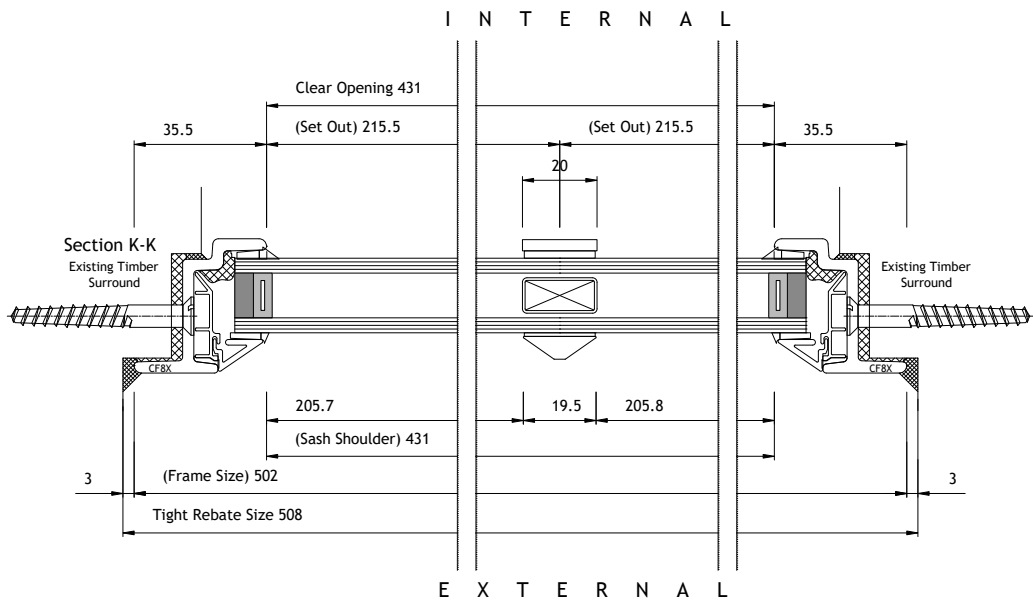

Copyright Reserved 2013
CLEMENT WINDOWS LTD
This product is protected by the provisions of the Copyright, Design & Patents Act 1988
This drawing is the property of Clement Windows Ltd.
It is forbidden to copy, re-produce or use these details in any way (including transfer to another party) without the express authority/permission of Clement Windows Ltd in writing.

NOTES

- DO NOT SCALE
- PLEASE NOTE THAT ALL PRODUCT ARE SUBJECT TO MANUFACTURING TOLERANCE OF +0mm / -2mm
- ALL DRAWINGS APPROVED FOR MANUFACTURE WILL INCUR COSTS IF CHANGED
- PLEASE NOTE THAT FITTINGS WITH MOVING PARTS WHICH ARE SPECIFIED AS POWDERCOATED TO MATCH FRAME (IF APPLICABLE). CLEMENTS CANNOT GUARANTEE THE POWDERCOAT FINISH DUE TO THE METAL TO METALCONTACT OF MOVING PARTS.
- DUE TO CONTINUOUS IMPROVEMENTS OF PRODUCTS AND OUR MANUFACTURING OF BOTH THE CLEMENT GROUP AND OUR KEY SUPPLIERS, WHERE ORDERS ARE SPLIT BETWEEN PHASES OR SEPARATE ORDERS AT A LATER DATE, WE ARE UNABLE TO GUARANTEE THAT MATERIALS/PRODUCTS OR FINISHES WILL MATCH PREVIOUSLY SUPPLIED PRODUCT.

Legend	
SH = Side Hung	DL = Door Leaf
TH = Top Hung	FL = Fixed Lights
BH = Bottom Hung	IP = Insulated Panels
VP = Vertical Pivot	HP = Horizontal Pivot
FD = Folder	
FFL = Finished Floor Level	SSL = Structural Slab Level
EGL = External Ground Level	
UBC = Universal Bedding Compound	
= Silicone	= Masonry
= Universal Bedding Compound	= Obscure Glass
= Kicking / Infill Panel	= Weld
= Glazing Tape	= Internal Finishes

06/08/26 A SF Tricklevents removed from all windows

DATE	REV	INT	COMMENTS
------	-----	-----	----------

REVISIONS

CLEMENT
creating light...beautifully

For Approval

Drawing Title
ELEVATION & SECTION DRAWING

Project/Site
20 Southwood Hall
Muswell Hill Road
London
N6 5UF

Contractor/Client
Alicia Peek

Architect

Scale @ A1: 1:10 & 1:1	Drawn By: SF
Date: XX.05.2026	Checked by: KR

Clement House
Haslemere
Surrey, GU27 1HR
Tel: 01428 643393
Fax: 01428 644436
E-mail: sfigg@clementwg.co.uk

Drawing No.	Revision
13747-10	A

NOTES

- DO NOT SCALE
- PLEASE NOTE THAT ALL PRODUCT ARE SUBJECT TO MANUFACTURING TOLERANCE OF +0mm / -2mm
- ALL DRAWINGS APPROVED FOR MANUFACTURE WILL INCUR COSTS IF CHANGED
- PLEASE NOTE THAT FITTINGS WITH MOVING PARTS WHICH ARE SPECIFIED AS POWDERCOATED TO MATCH FRAME (IF APPLICABLE). CLEMENTS CANNOT GUARANTEE THE POWDERCOAT FINISH DUE TO THE METAL TO METALCONTACT OF MOVING PARTS.
- DUE TO CONTIUOUS IMPROVEMENTS OF PRODUCTS AND OUR MANUFACTURING OF BOTH THE CLEMENT GROUP AND OUR KEY SUPPLIERS, WHERE ORDERS ARE SPLIT BETWEEN PHASES OR SEPARATE ORDERS AT A LATER DATE, WE ARE UNABLE TO GUARANTEE THAT MATERIALS/PRODUCTS OR FINISHES WILL MATCH PREVIOUSLY SUPPLIED PRODUCT.

Legend	
SH = Side Hung	DL = Door Leaf
TH = Top Hung	FL = Fixed Lights
BH = Bottom Hung	IP = Insulated Panels
VP = Vertical Pivot	HP = Horizontal Pivot
FD = Folder	
FFL = Finished Floor Level	SSL = Structural Slab Level
EGL = External Ground Level	
UBC = Universal Bedding Compound	
 = Silicone	 = Masonry
 = Universal Bedding Compound	 = Obscure Glass
 = Kicking / Infill Panel	 = Weld
 = Glazing Tape	 = Internal Finishes

06/08/26 A SF Tricklevents removed from all windows

DATE	REV	INT	COMMENTS
------	-----	-----	----------

REVISIONS

CLEMENT
creating light...beautifully

For Approval

Drawing Title
SECTION DRAWING





Project/Site
20 Southwood Hall
Muswell Hill Road
London
N6 5UF

Contractor/Client
Alicia Peek
Architect


Scale @ A1: 1:1	Drawn By: SF
Date: XX.05.2026	Checked by: KR

Clement House
Haslemere
Surrey, GU27 1HR
Tel: 01428 643393
Fax: 01428 644436
E-mail: sfigg@clementwg.co.uk



Drawing No.	Revision
13747-11	A

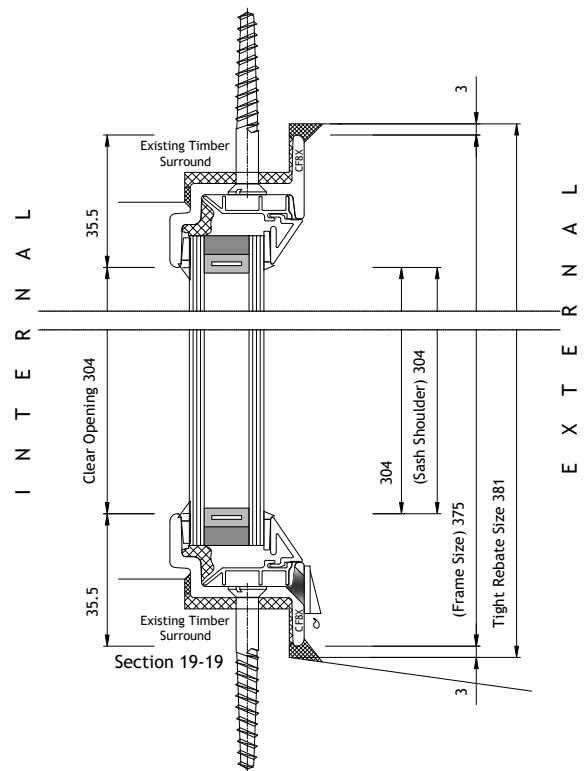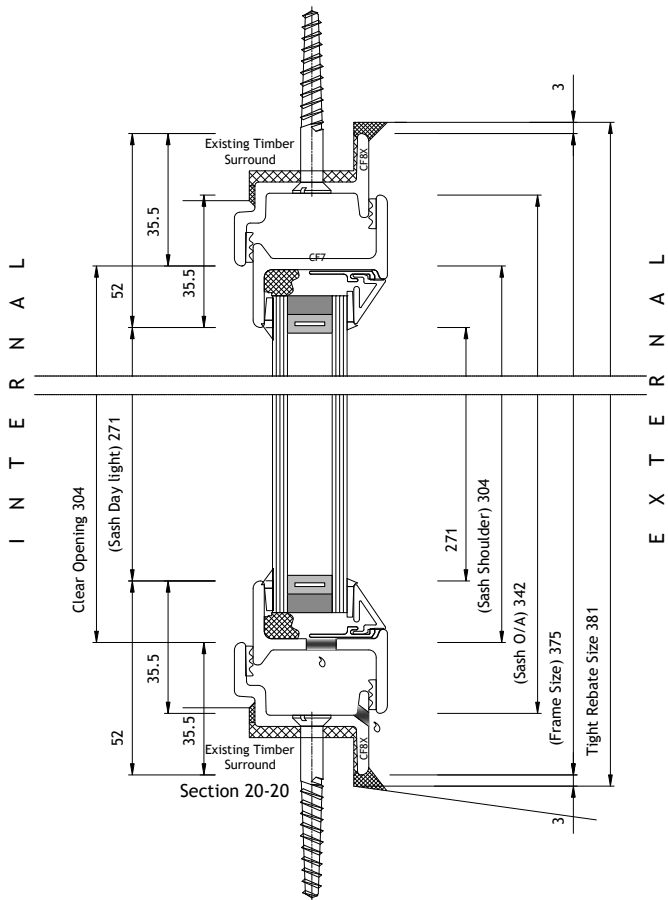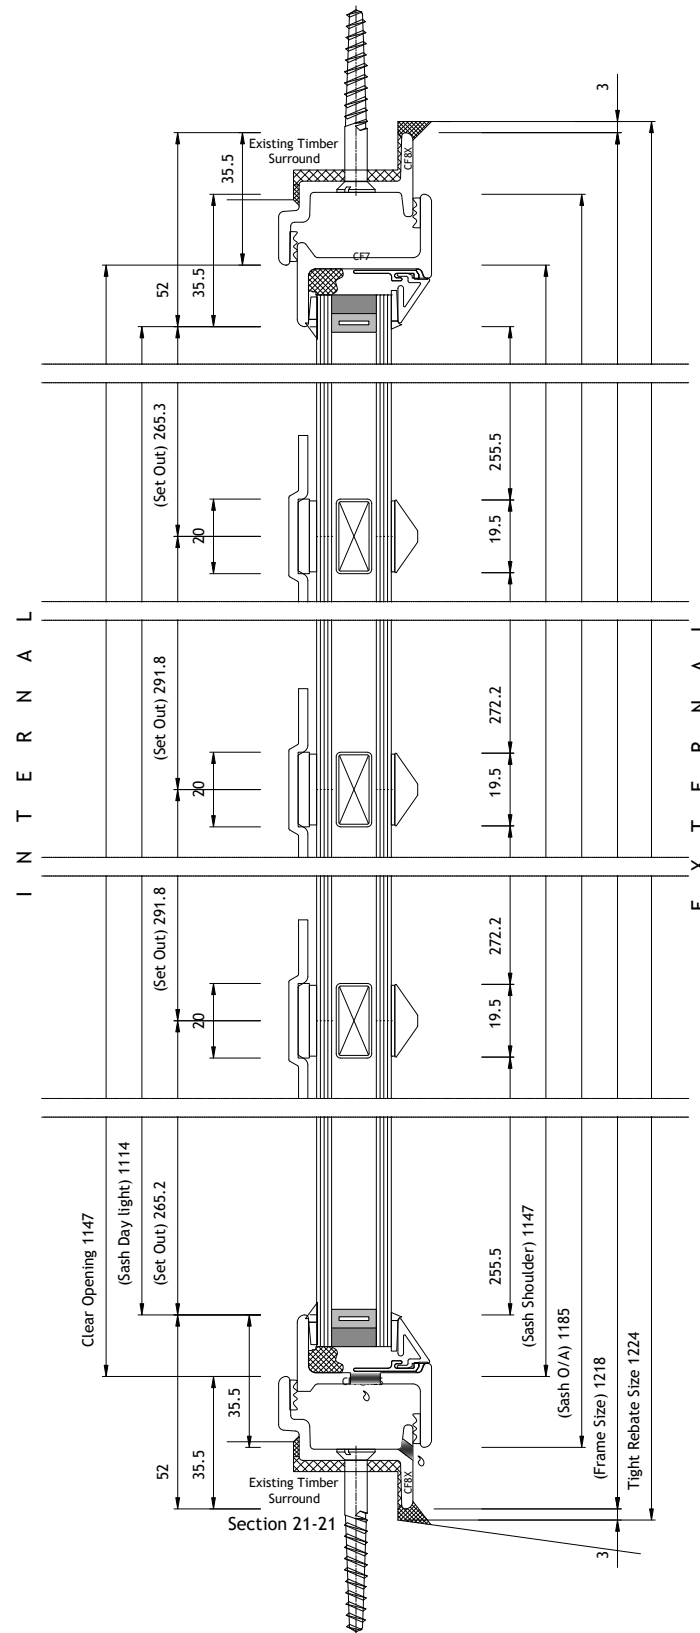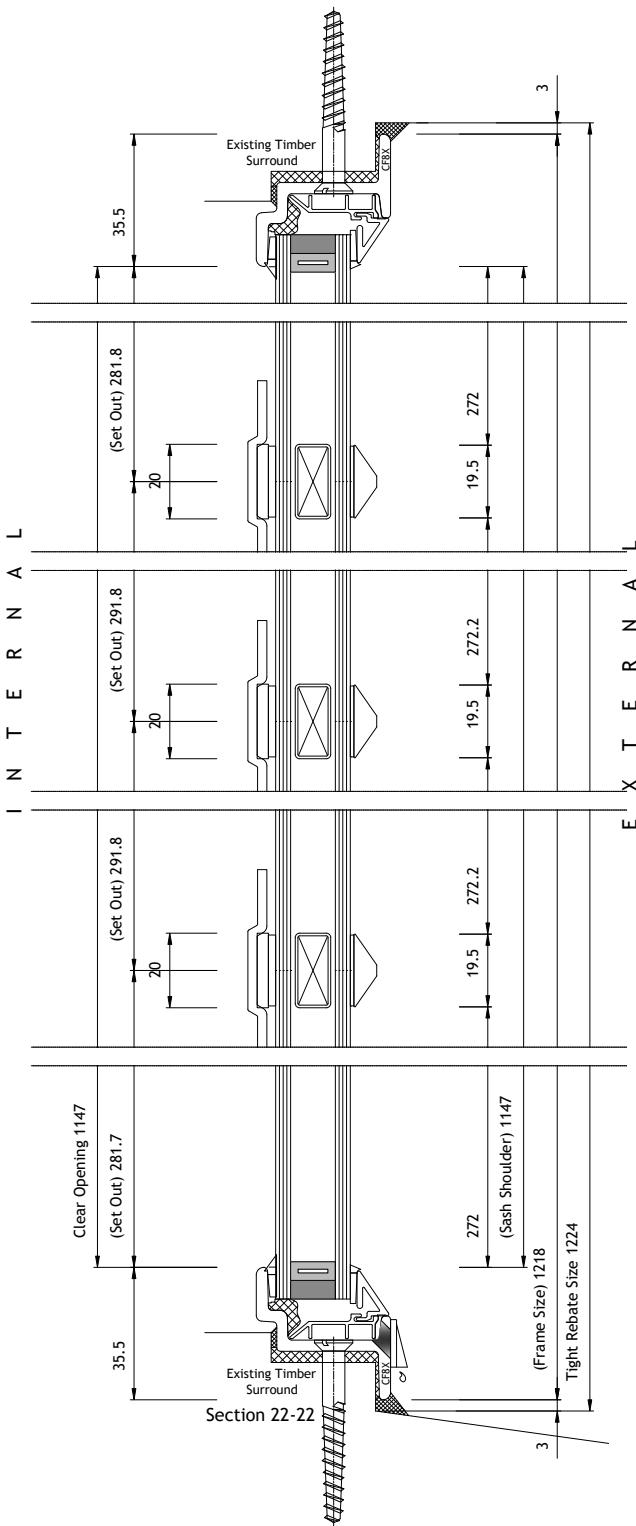

ELEVATIONS VIEWED FROM OUTSIDE	

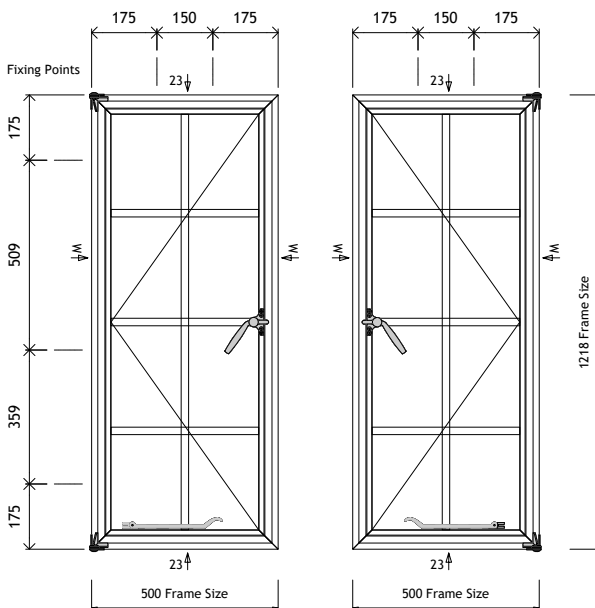

1No. Required
WF8 - Bathroom (Rear)

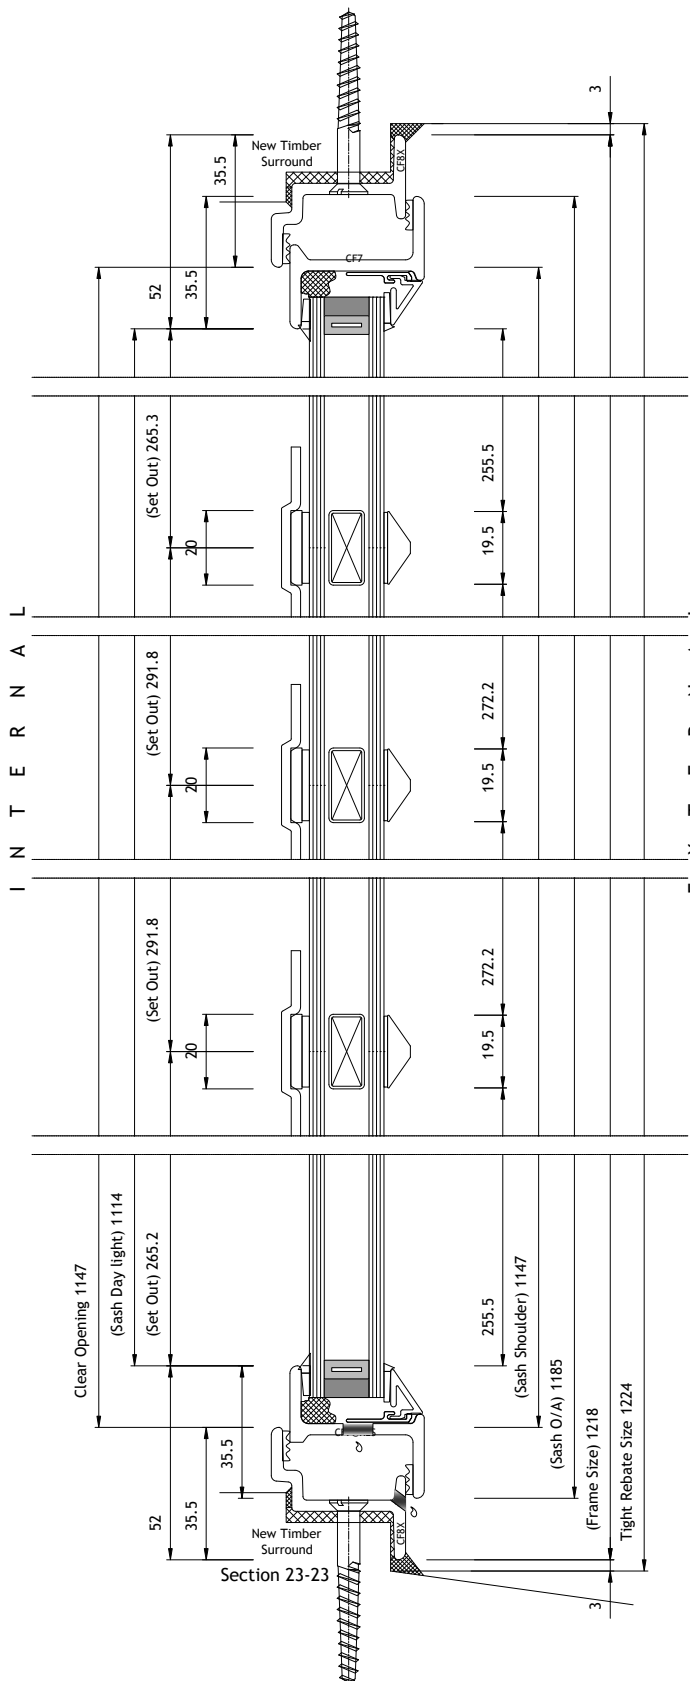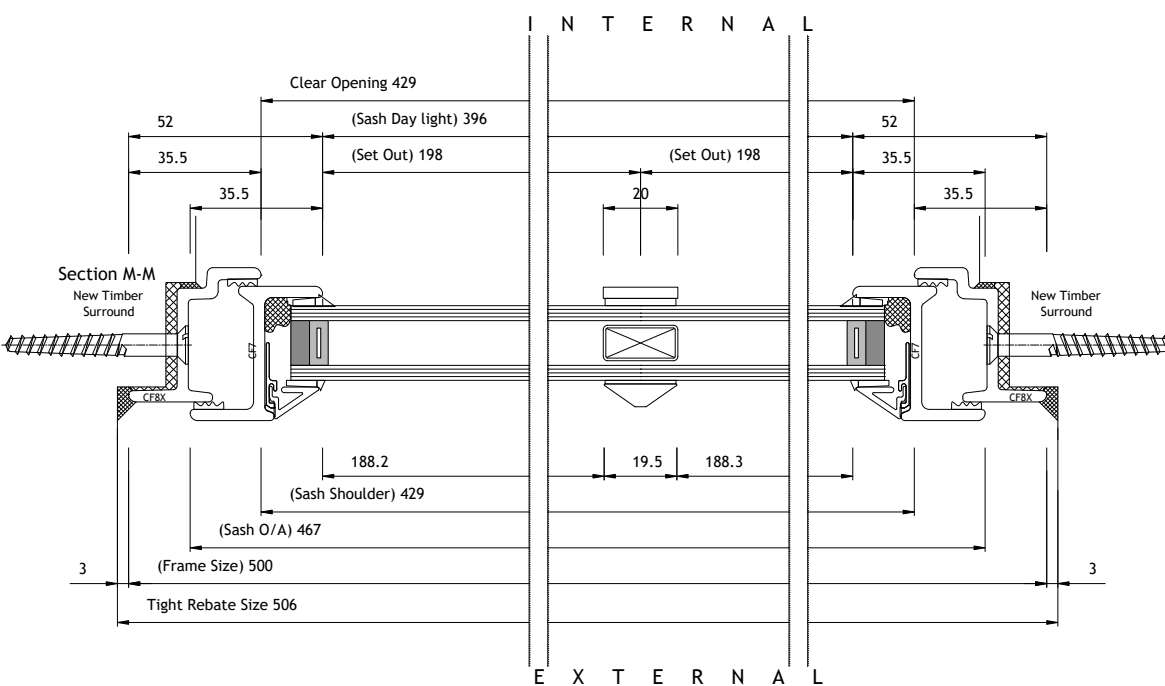

Copyright Reserved 2013
CLEMENT WINDOWS LTD
This product is protected by the provisions of the Copyright, Design & Patents Act 1988
This drawing is the property of Clement Windows Ltd.
It is forbidden to copy, re-produce or use these details in any way (including transfer to another party) without the express authority/permission of Clement Windows Ltd in writing.

NOTES

1. DO NOT SCALE
2. PLEASE NOTE THAT ALL PRODUCT ARE SUBJECT TO MANUFACTURING TOLERANCE OF +0mm / -2mm
3. ALL DRAWINGS APPROVED FOR MANUFACTURE WILL INCUR COSTS IF CHANGED
4. PLEASE NOTE THAT FITTINGS WITH MOVING PARTS WHICH ARE SPECIFIED AS POWDERCOATED TO MATCH FRAME (IF APPLICABLE), CLEMENTS CANNOT GUARANTEE THE POWDERCOAT FINISH DUE TO THE METAL TO METAL CONTACT OF MOVING PARTS.
5. DUE TO CONTINUOUS IMPROVEMENTS OF PRODUCTS AND OUR MANUFACTURING OF BOTH THE CLEMENT GROUP AND OUR KEY SUPPLIERS, WHERE ORDERS ARE SPLIT BETWEEN PHASES OR SEPARATE ORDERS AT A LATER DATE, WE ARE UNABLE TO GUARANTEE THAT MATERIALS/PRODUCTS OR FINISHES WILL MATCH PREVIOUSLY SUPPLIED PRODUCT.

Legend

SH = Side Hung	DL = Door Leaf
TH = Top Hung	FL = Fixed Lights
BH = Bottom Hung	IP = Insulated Panels
VP = Vertical Pivot	HP = Horizontal Pivot
FD = Folder	
FFL = Finished Floor Level SSL = Structural Slab Level	
EGL = External Ground Level	
UBC = Universal Bedding Compound	
 = Silicone	 = Masonry
 = Universal Bedding Compound	 = Obscure Glass
 = Kicking / Infill Panel	 = Weld
 = Glazing Tape	 = Internal Finishes

06/08/26	A	SF	Tricklevents removed from all windows
----------	---	----	---------------------------------------

DATE	REV	INT	COMMENTS
------	-----	-----	----------

REVISIONS

CLEMENT
creating light...beautifully

For Approval

Drawing Title
ELEVATION & SECTION DRAWING

Project/Site
20 Southwood Hall
Muswell Hill Road
London
N6 5UF

Contractor/Client	Alicia Peek
--------------------------	-------------

Scale @ A1: 1:10 & 1:1

Date: XX.05.2026	Checked by: KR
-------------------------	-----------------------

Clement House

Haslemere
Surrey GU27 1HP

Surrey, GU27 1HR
Tel: 01428 643393


Fax: 01428 644436
E-mail: sfigg@clementwg.co.uk

Drawing No.	Revision
-------------	----------




13747-12

A

ELEVATIONS VIEWED FROM OUTSIDE

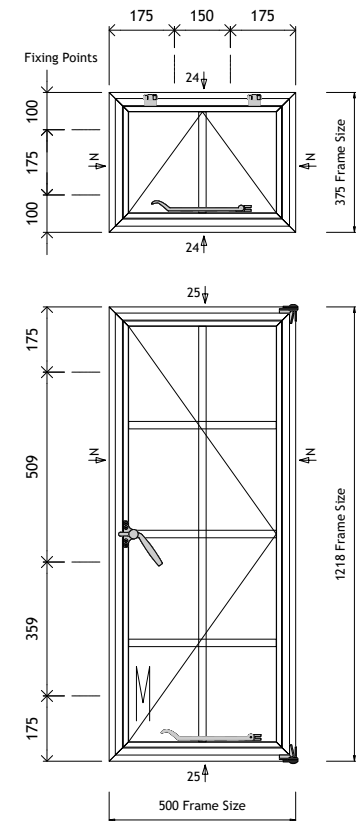

1No. Required
WF9 - Entrance Hallway

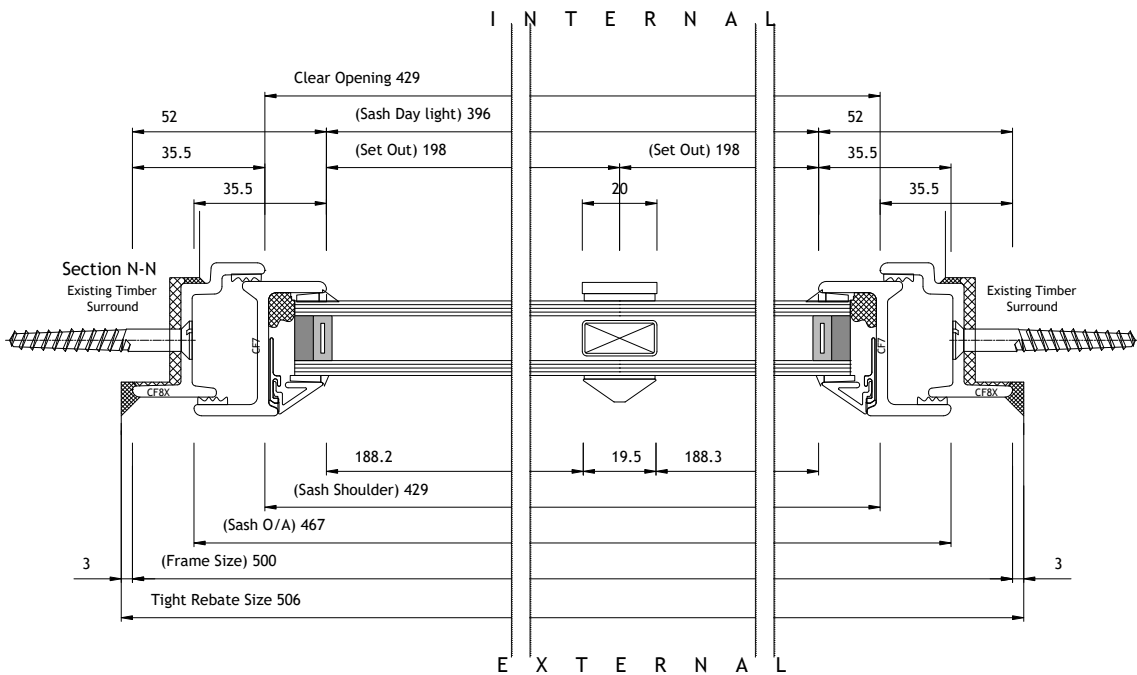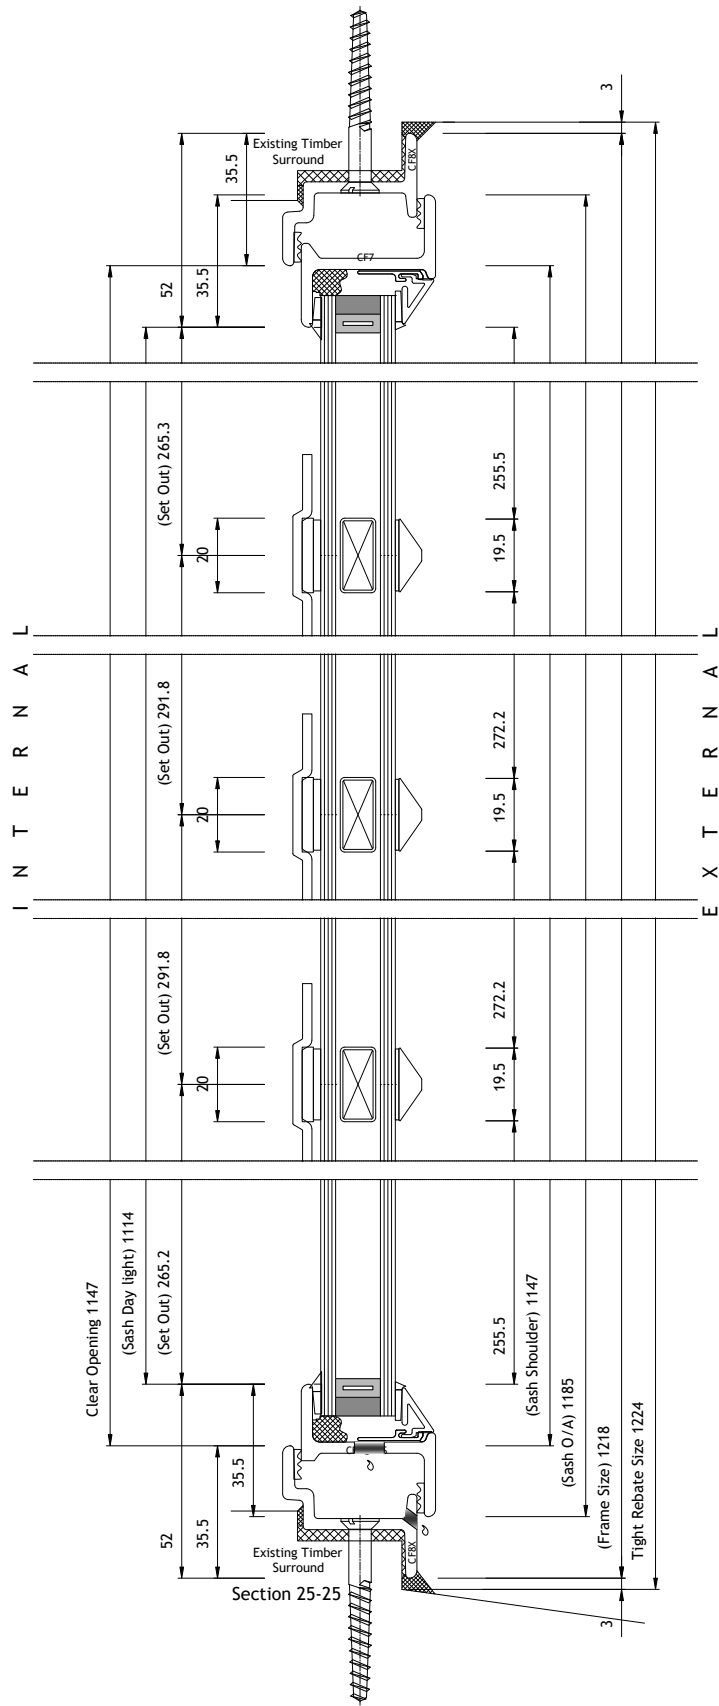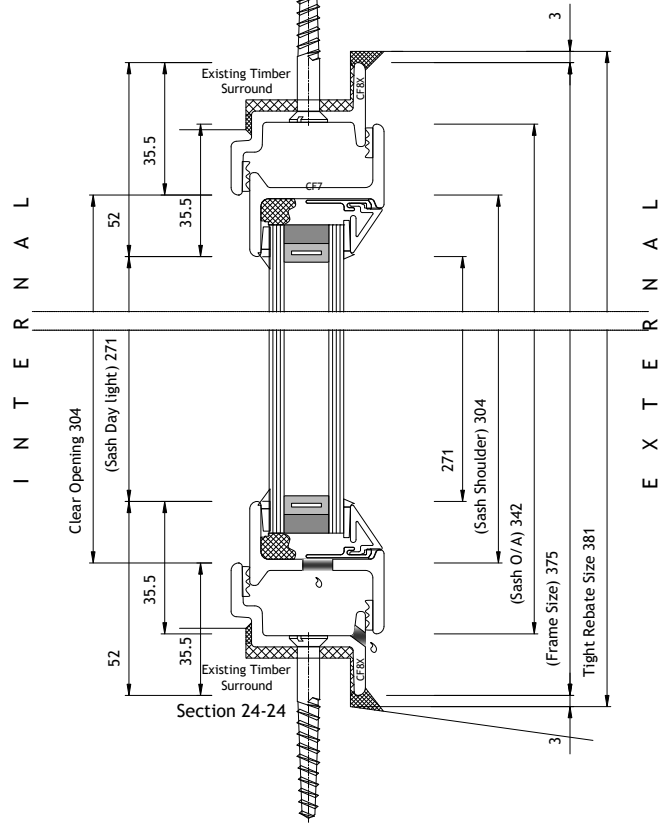

Copyright Reserved 2013
CLEMENT WINDOWS LTD
This product is protected by the provisions of the Copyright, Design & Patents Act 1988
This drawing is the property of Clement Windows Ltd.
It is forbidden to copy, re-produce or use these details in any way (including transfer to another party) without the express authority/permission of Clement Windows Ltd in writing.

NOTES

- DO NOT SCALE
- PLEASE NOTE THAT ALL PRODUCT ARE SUBJECT TO MANUFACTURING TOLERANCE OF +0mm / -2mm
- ALL DRAWINGS APPROVED FOR MANUFACTURE WILL INCUR COSTS IF CHANGED
- PLEASE NOTE THAT FITTINGS WITH MOVING PARTS WHICH ARE SPECIFIED AS POWDERCOATED TO MATCH FRAME (IF APPLICABLE). CLEMENTS CANNOT GUARANTEE THE POWDERCOAT FINISH DUE TO THE METAL TO METALCONTACT OF MOVING PARTS.
- DUE TO CONTINUOUS IMPROVEMENTS OF PRODUCTS AND OUR MANUFACTURING OF BOTH THE CLEMENT GROUP AND OUR KEY SUPPLIERS, WHERE ORDERS ARE SPLIT BETWEEN PHASES OR SEPARATE ORDERS AT A LATER DATE, WE ARE UNABLE TO GUARANTEE THAT MATERIALS/PRODUCTS OR FINISHES WILL MATCH PREVIOUSLY SUPPLIED PRODUCT.

Legend	
SH = Side Hung	DL = Door Leaf
TH = Top Hung	FL = Fixed Lights
BH = Bottom Hung	IP = Insulated Panels
VP = Vertical Pivot	HP = Horizontal Pivot
FD = Folder	
FFL = Finished Floor Level	SSL = Structural Slab Level
EGL = External Ground Level	
UBC = Universal Bedding Compound	
= Silicone	= Masonry
= Universal Bedding Compound	= Obscure Glass
= Kicking / Infill Panel	= Weld
= Glazing Tape	= Internal Finishes

06/08/26 A SF Tricklevents removed from all windows

DATE REV INT COMMENTS

REVISIONS

CLEMENT
creating light...beautifully

For Approval

Drawing Title
ELEVATION & SECTION DRAWING

Project/Site

20 Southwood Hall
Muswell Hill Road
London
N6 5UF

Contractor/Client

Alicia Peek

Architect

Scale @ A1: 1:10 & 1:1

Drawn By: SF

Date: XX.05.2026

Checked by: KR

Clement House
Haslemere
Surrey, GU27 1HR
Tel: 01428 643393
Fax: 01428 644436
E-mail: sfigg@clementwg.co.uk

Drawing No.


13747-13

Revision


A

TIMBER SPECIFICATION

TO BE FABRICATED FROM SAPELE HARDWOOD, SUPPLIED PRIMED AND UNDERCOATED WHITE.

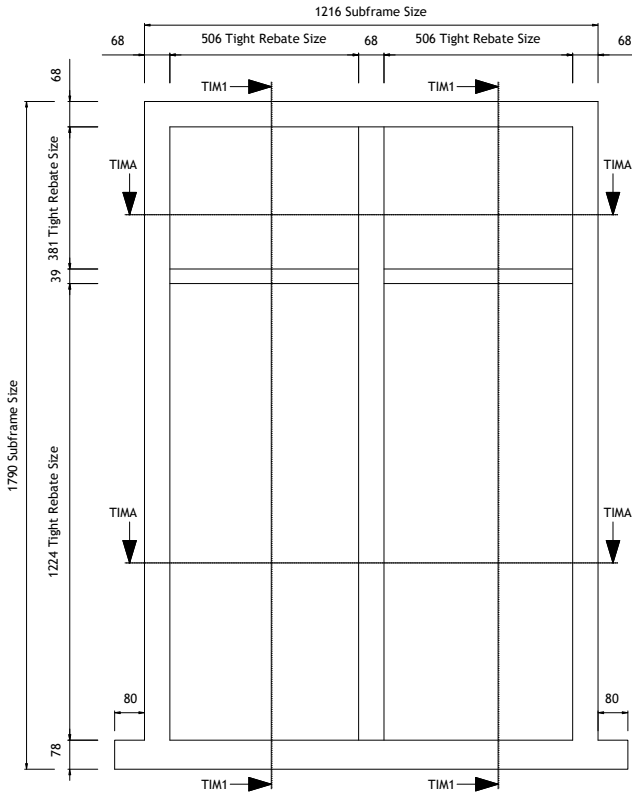

1No. Required
WF4 - Timber Subframe

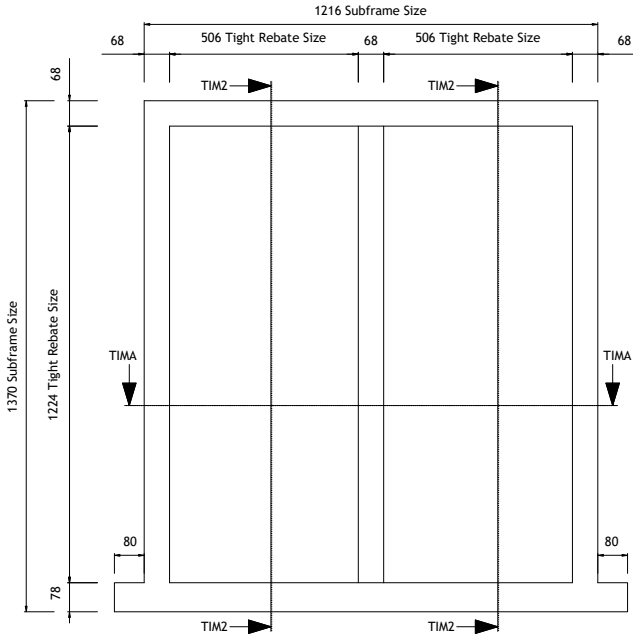

1No. Required
WF8 - Timber Subframe

Copyright Reserved 2013
CLEMENT WINDOWS LTD
This product is protected by the provisions of the Copyright, Design & Patents Act 1988
This drawing is the property of Clement Windows Ltd.
It is forbidden to copy, re-produce or use these details in any way (including transfer to another party) without the express authority/permission of Clement Windows Ltd in writing.

- NOTES
- DO NOT SCALE
 - PLEASE NOTE THAT ALL PRODUCT ARE SUBJECT TO MANUFACTURING TOLERANCE OF +0mm / -2mm
 - ALL DRAWINGS APPROVED FOR MANUFACTURE WILL INCUR COSTS IF CHANGED
 - PLEASE NOTE THAT FITTINGS WITH MOVING PARTS WHICH ARE SPECIFIED AS POWDERCOATED TO MATCH FRAME (IF APPLICABLE). CLEMENTS CANNOT GUARANTEE THE POWDERCOAT FINISH DUE TO THE METAL TO METALCONTACT OF MOVING PARTS.
 - DUE TO CONTIUOUS IMPROVEMENTS OF PRODUCTS AND OUR MANUFACTURING OF BOTH THE CLEMENT GROUP AND OUR KEY SUPPLIERS, WHERE ORDERS ARE SPLIT BETWEEN PHASES OR SEPARATE ORDERS AT A LATER DATE, WE ARE UNABLE TO GUARANTEE THAT MATERIALS/PRODUCTS OR FINISHES WILL MATCH PREVIOUSLY SUPPLIED PRODUCT.

Legend	
SH = Side Hung	DL = Door Leaf
TH = Top Hung	FL = Fixed Lights
BH = Bottom Hung	IP = Insulated Panels
VP = Vertical Pivot	HP = Horizontal Pivot
FD = Folder	
FFL = Finished Floor Level	SSL = Structural Slab Level
EGL = External Ground Level	
UBC = Universal Bedding Compound	
 = Silicone	 = Masonry
 = Universal Bedding Compound	 = Obscure Glass
 = Kicking / Infill Panel	 = Weld
 = Glazing Tape	 = Internal Finishes

06/08/26 A SF Tricklevents removed from all windows

DATE	REV	INT	COMMENTS
------	-----	-----	----------

REVISIONS

CLEMENT
creating light...beautifully

For Approval

Drawing Title
TIMBER DETAILS

Project/Site
20 Southwood Hall
Muswell Hill Road
London
N6 5UF

Contractor/Client
Alicia Peek


Architect

Scale @ A1: 1:10	Drawn By: SF
Date: XX.05.2026	Checked by: KR


Clement House
Haslemere
Surrey, GU27 1HR
Tel: 01428 643393
Fax: 01428 644436
E-mail: sfigg@clementwg.co.uk

Drawing No.	Revision
13747-14	A


TIMBER SPECIFICATION
TO BE FABRICATED FROM SAPELE HARDWOOD, SUPPLIED PRIMED AND UNDERCOATED WHITE.

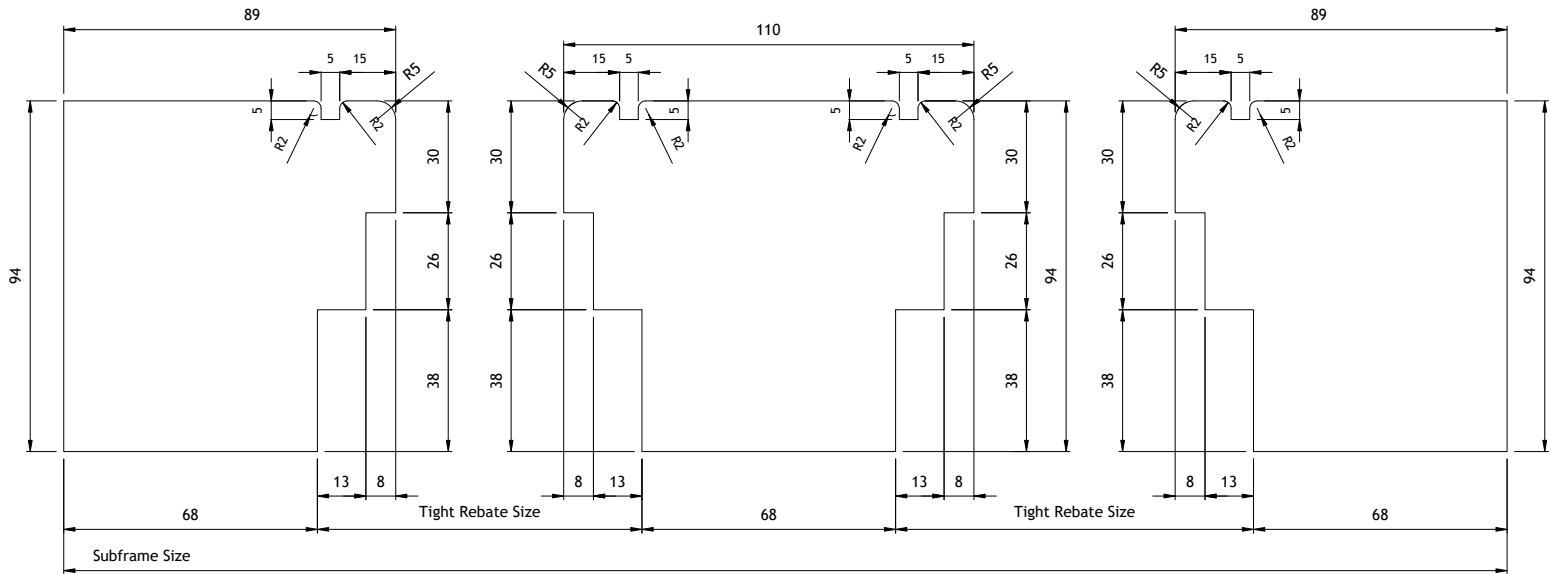



Section TIMA - TIMA

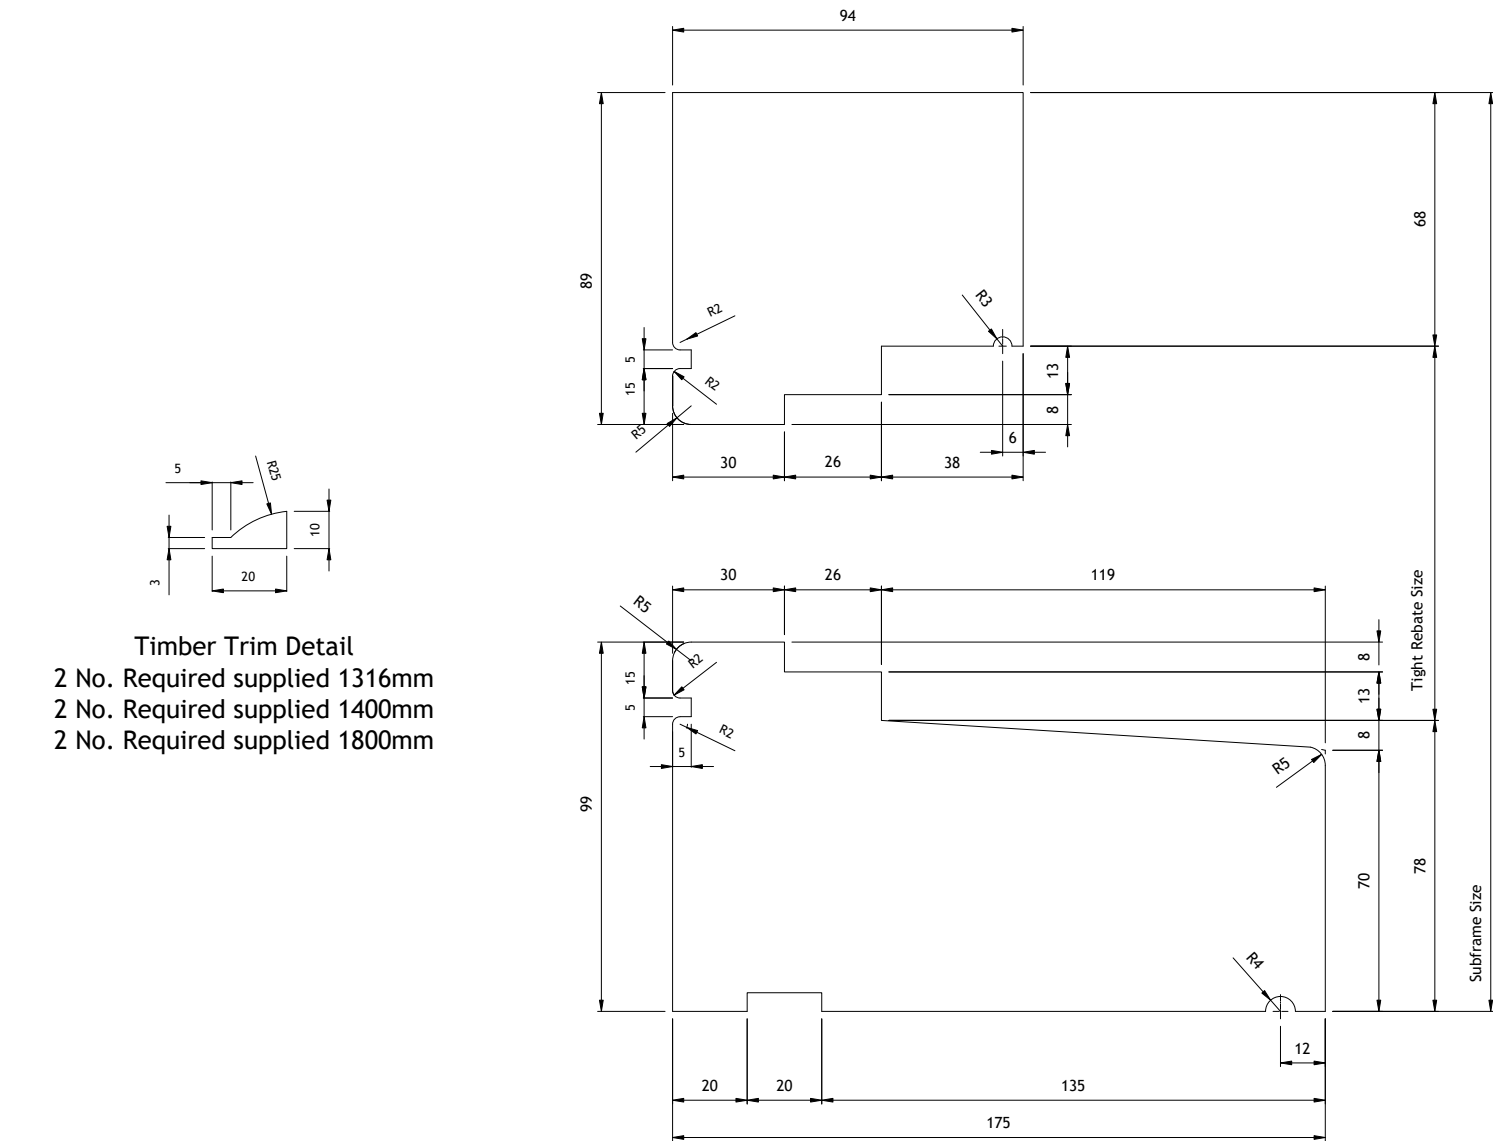

Section TIM2 - TIM2

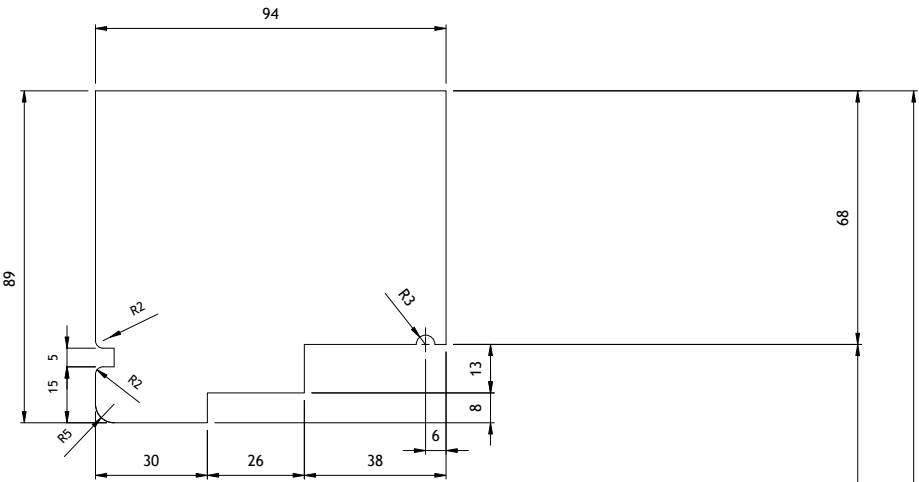

Section TIM1 - TIM1

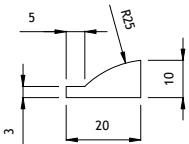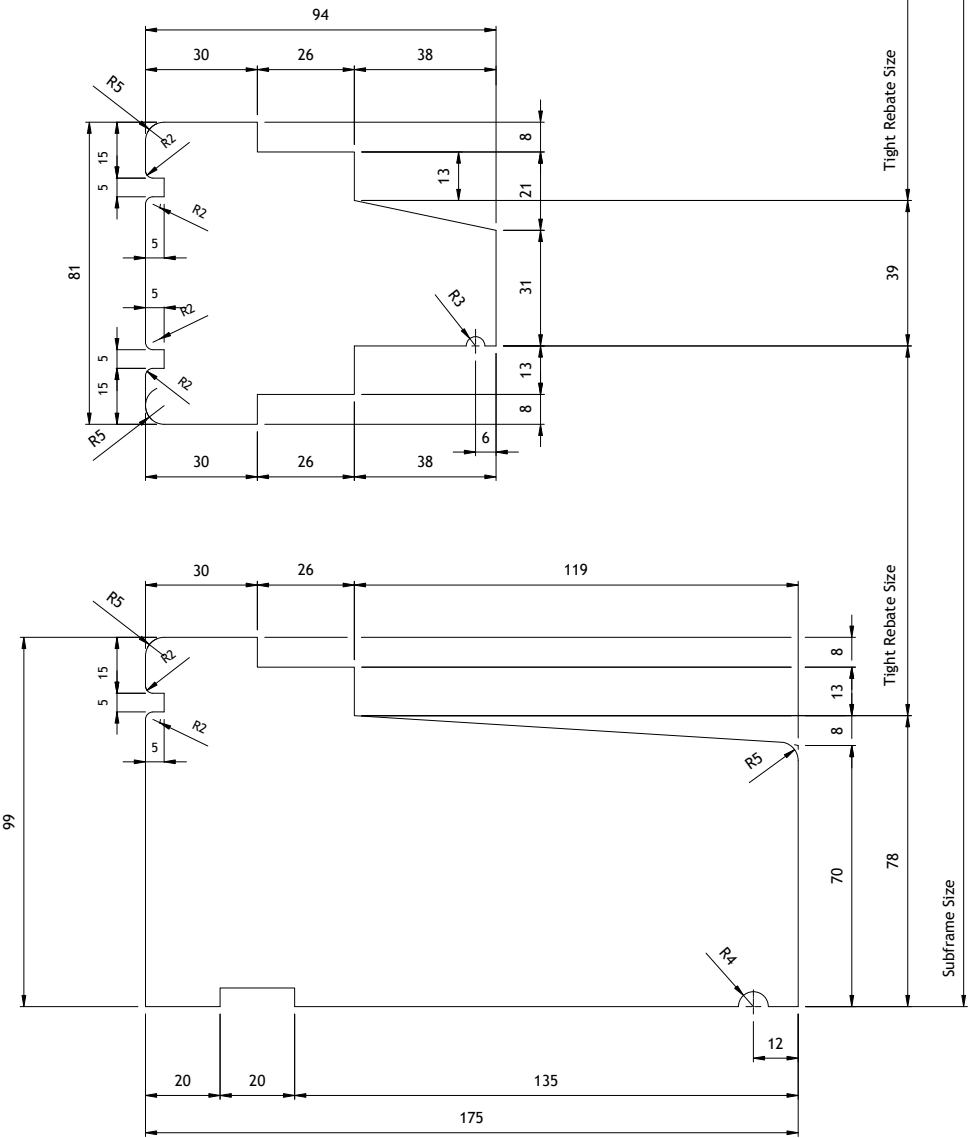

Timber Trim Detail
2 No. Required supplied 1316mm
2 No. Required supplied 1400mm
2 No. Required supplied 1800mm

Copyright Reserved 2013
CLEMENT WINDOWS LTD
This product is protected by the provisions of the Copyright, Design & Patents Act 1988
This drawing is the property of Clement Windows Ltd.
It is forbidden to copy, re-produce or use these details in any way (including transfer to another party) without the express authority/permission of Clement Windows Ltd in writing.

NOTES

- DO NOT SCALE
- PLEASE NOTE THAT ALL PRODUCT ARE SUBJECT TO MANUFACTURING TOLERANCE OF +0mm / -2mm
- ALL DRAWINGS APPROVED FOR MANUFACTURE WILL INCUR COSTS IF CHANGED
- PLEASE NOTE THAT FITTINGS WITH MOVING PARTS WHICH ARE SPECIFIED AS POWDERCOATED TO MATCH FRAME (IF APPLICABLE). CLEMENTS CANNOT GUARANTEE THE POWDERCOAT FINISH DUE TO THE METAL TO METALCONTACT OF MOVING PARTS.
- DUE TO CONTINUOUS IMPROVEMENTS OF PRODUCTS AND OUR MANUFACTURING OF BOTH THE CLEMENT GROUP AND OUR KEY SUPPLIERS, WHERE ORDERS ARE SPLIT BETWEEN PHASES OR SEPARATE ORDERS AT A LATER DATE, WE ARE UNABLE TO GUARANTEE THAT MATERIALS/PRODUCTS OR FINISHES WILL MATCH PREVIOUSLY SUPPLIED PRODUCT.

Legend	
SH = Side Hung	DL = Door Leaf
TH = Top Hung	FL = Fixed Lights
BH = Bottom Hung	IP = Insulated Panels
VP = Vertical Pivot	HP = Horizontal Pivot
FD = Folder	
FFL = Finished Floor Level	SSL = Structural Slab Level
EGL = External Ground Level	
UBC = Universal Bedding Compound	
 = Silicone	 = Masonry
 = Universal Bedding Compound	 = Obscure Glass
 = Kicking / Infill Panel	 = Weld
 = Glazing Tape	 = Internal Finishes

06/08/26 A SF Tricklevents removed from all windows

DATE	REV	INT	COMMENTS
------	-----	-----	----------

REVISIONS

CLEMENT
creating light...beautifully

For Approval

Drawing Title
TIMBER DETAILS

Project/Site
20 Southwood Hall
Muswell Hill Road
London
N6 5UF

Contractor/Client
Alicia Peek
Architect

Scale @ A1: 1:1	Drawn By: SF
Date: XX.05.2026	Checked by: KR

Clement House
Haslemere
Surrey, GU27 1HR
Tel: 01428 643393
Fax: 01428 644436
E-mail: sfigg@clementwg.co.uk

Drawing No. 13747-15	Revision A
--------------------------------	----------------------