

GENERAL NOTES


1. THIS DRAWING IS THE COPYRIGHT OF CUDD BENTLEY AND MUST NOT BE REPRODUCED, COPIED OR USED WITHOUT CUDD BENTLEY'S CONSULTING CONSENT.
2. THIS DRAWING SHOULD BE READ IN CONJUNCTION WITH ALL CUDD BENTLEY DRAWINGS, SCHEDULES AND SPECIFICATIONS.
3. DO NOT SCALE FROM THIS DRAWING.
4. ALL DIMENSIONS AND LEVELS ARE IN MILLIMETRES UNLESS NOTED OTHERWISE.
5. ALL PLANT, MATERIALS AND EQUIPMENT TO BE INSTALLED STRICTLY IN ACCORDANCE WITH MANUFACTURERS' RECOMMENDATIONS.
6. ANY DISCREPANCY IS TO BE REFERRED TO CUDD BENTLEY CONSULTING.
7. ALL DIMENSIONS TO BE CHECKED AND VERIFIED ON SITE PRIOR TO THE COMMENCEMENT OF WORKS.
8. ALL PART NUMBERS SHALL BE VERIFIED BY THE CONTRACTOR.
9. THIS DRAWING IS TO BE READ IN CONJUNCTION AND CO-ORDINATED WITH ALL OTHER DESIGN TEAM PROJECT DRAWINGS, SCHEDULES AND SPECIFICATIONS.
10. FOR THE MEPH SYMBOL LEGEND PLEASE REFER TO CUDD BENTLEY DRAWING '6753-CBC-00-XX-DR-Z-040001'

NOTE:


1. ALL PLATE HEAT EXCHANGES ARE INDICATIVE ON LOCATION AND SIZE (2000 X 2500 W X D mm), AND SUBJECT TO CONFIRMATION BY A SPECIALIST.
2. ALL FLOW/RETURN TEMPERATURES AND PIPE SIZES ARE INDICATIVE, AND SUBJECT TO CONFIRMATION BY A SPECIALIST.

LEGEND:

- INDICATIVE CONNECTION
- INFRASTRUCTURE SAFEGUARDED ROUTE
- PROPOSED CONNECTION DUCTS
- INDICATIVE HEAT EXCHANGER
- ISOLATION VALVE
- MANHOLE

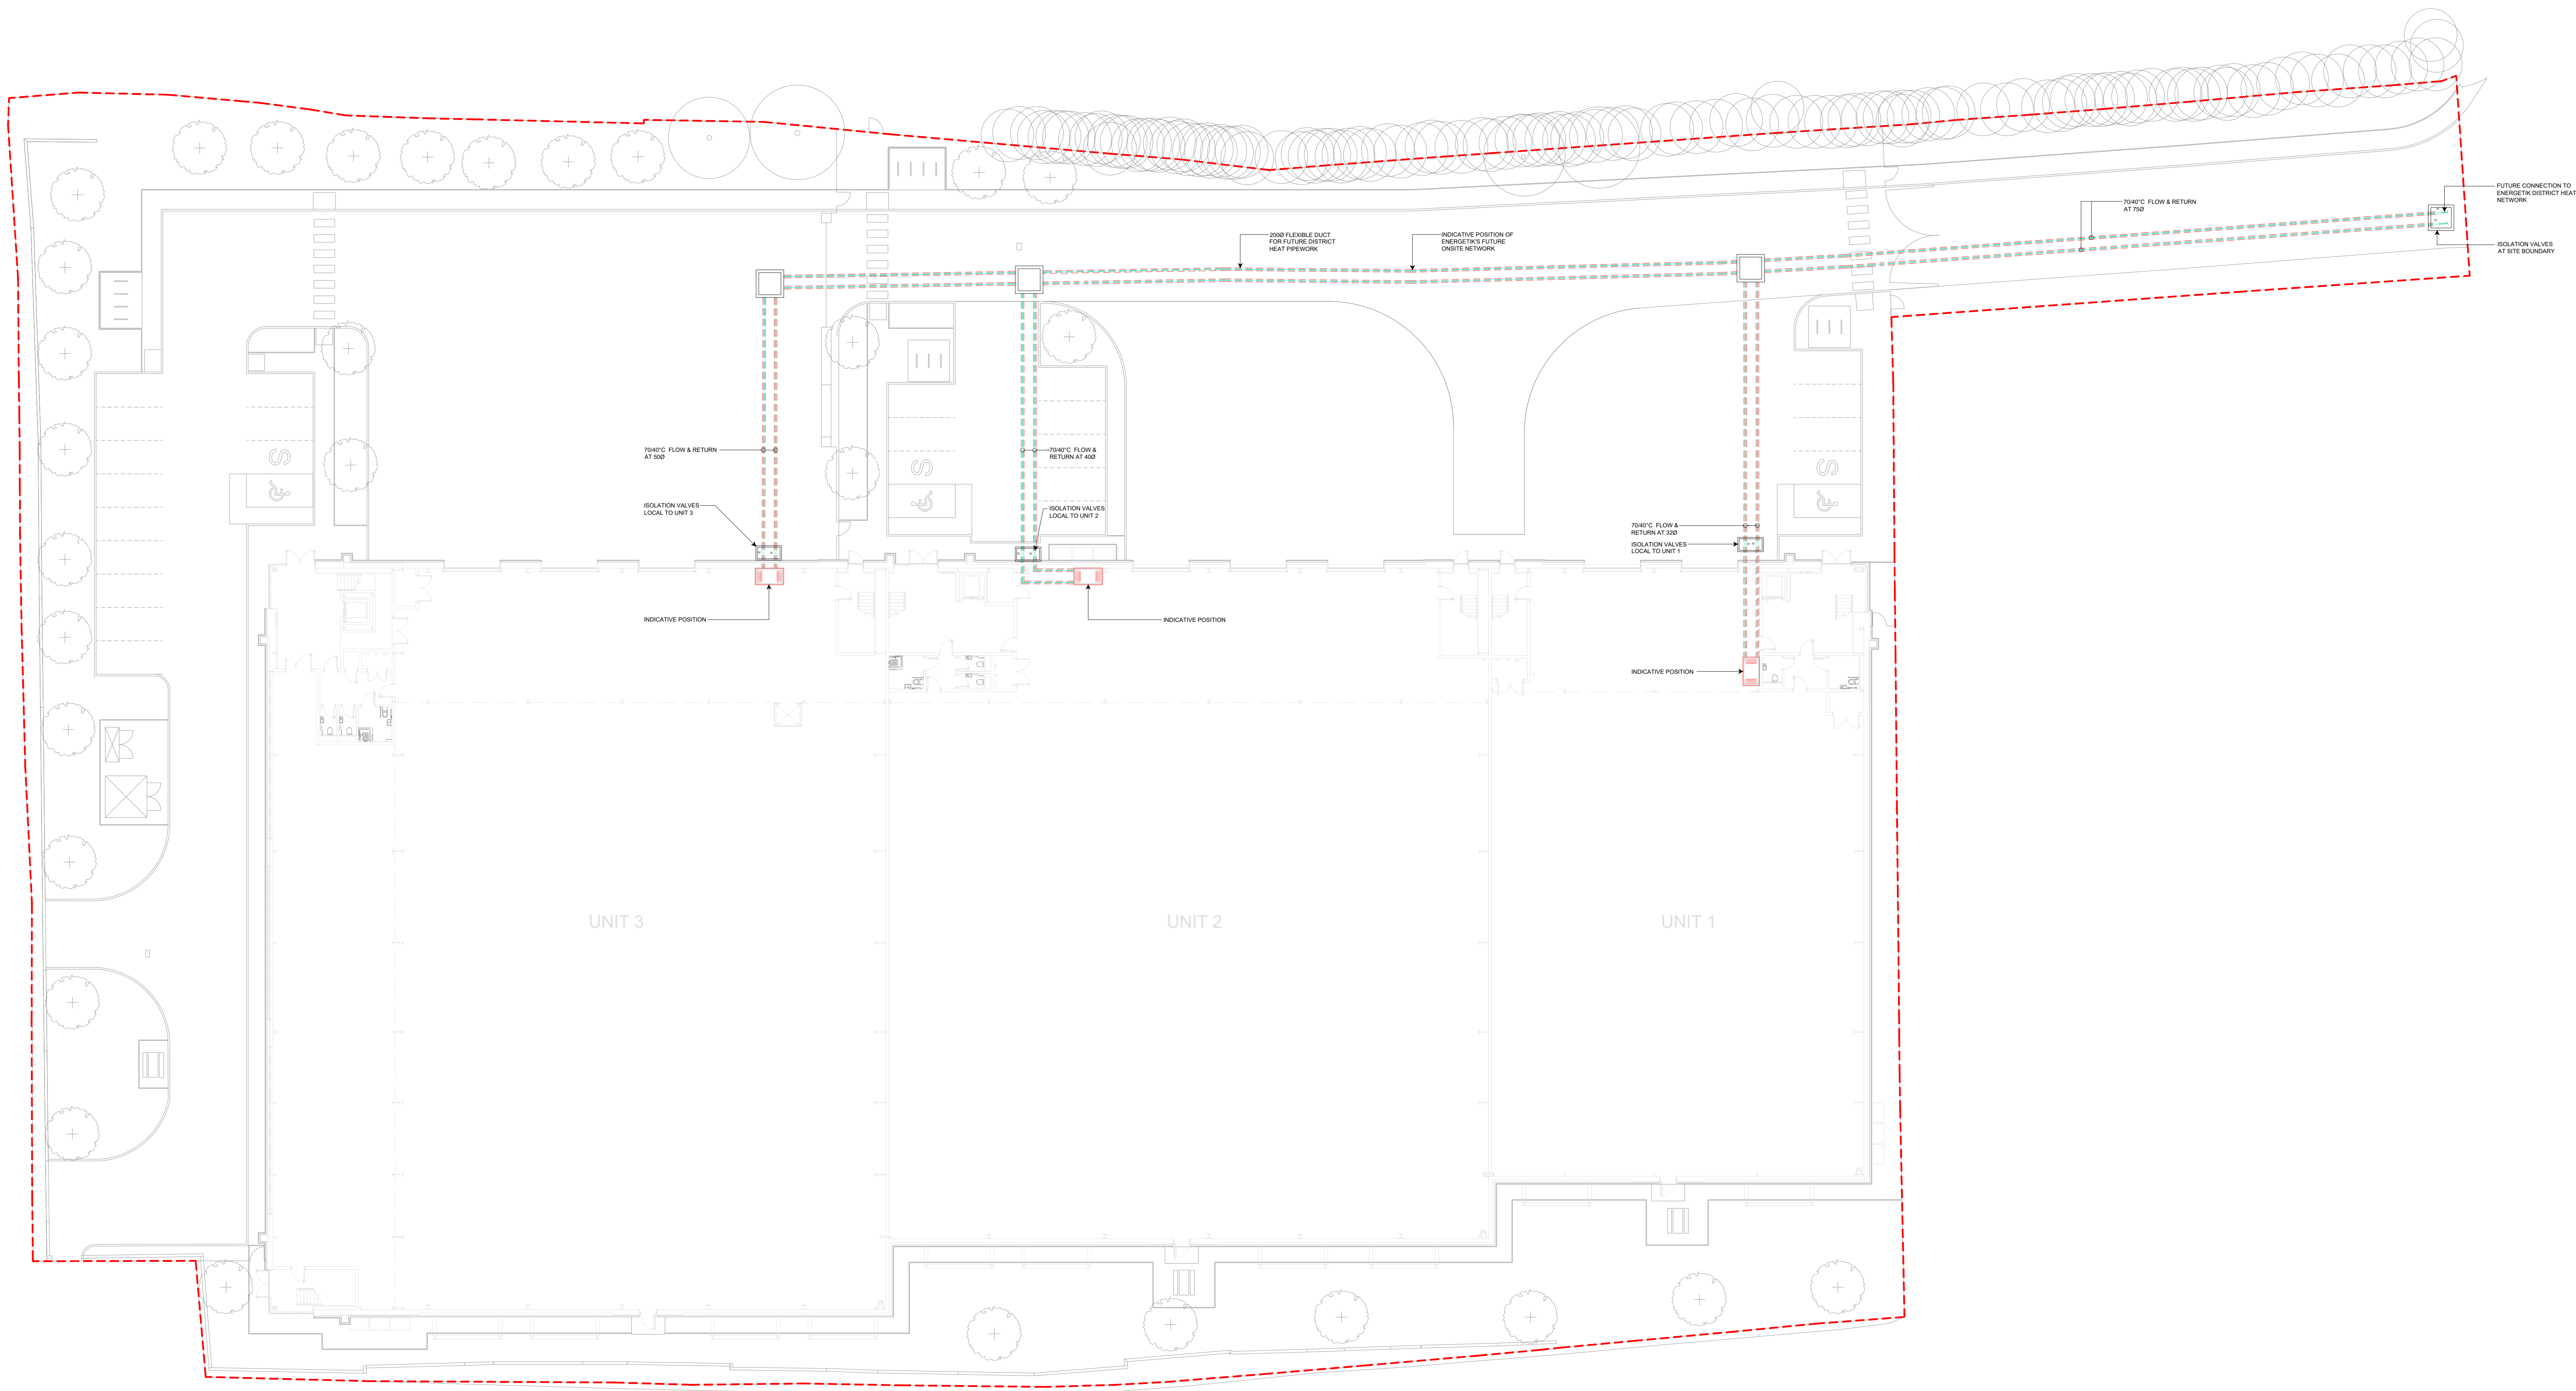

Revision	Description	Drawn By	Engineer	Approved	Date
T02	UPDATED AS PER ARCHITECTS COMMENTS	LSH	SP	RL	15-10-25
T01	TENDER ISSUE	ST	SP	RL	08/09/25

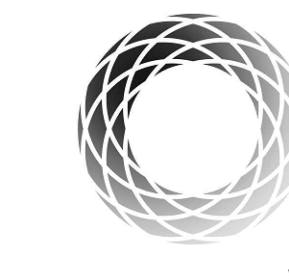

Cudd Bentley Consulting

www.cuddbentley.co.uk

Cudd Bentley Consulting Ltd
Aston Manor
Church Lane
Aston
Birmingham
B4 7DD

Cudd Bentley Consulting Ltd
12 Darnley Street
London
W1C 7AB

Cudd Bentley Consulting Ltd
St James Tower
Manchester
M1 4JZ

(t) 01344 62 8821
(e) info@cuddbentley.co.uk

(t) 0202 303 6446
(e) info@cuddbentley.co.uk

(t) 0161 521 1991
(e) info@cuddbentley.co.uk

TENDER

Client

VERITY TRUSTEE LTD

Project/Site Location

QUEEN STREET,
TOTTENHAM,
N17 8HZ

Drawing Title

PROPOSED EXTERNAL
DISTRICT HEATING NETWORK
SERVICES LAYOUT

Scale	Size	Drawn By	Engineer	Approved	Date Created
1:200	A0	ST	SP	RL	08/09/25

Drawing Reference	Revision
6753-CBC-XX-XX-DR-M-196006	T02

