



BASEMENT _ PLAN

BASEMENT _ PLAN

no. name date scale status title client project

all dimensions to be checked on site

20

18

16

14

12

10

8

6

4

2

0

m

© ALL COPYRIGHTS RESERVED

spaceAgent

Architects and Designers

London-Heidelberg-Barcelona-Brussels

spaceAgent Architects Ltd. is a RIBA Chartered Practice

Conversion to residential

397 - 405 Archway Rd

London N6 4ER

Alliance 1903 LTD

Watford

Basement plan

as existing

EXISTING

1:200 @A3

1:100 @A1

04.05.2026


I.lezzi

ARC_E01



EXISTING	
	1:200 @A3
	1:100 @A1
	04.05.2026
	I.lezzi
ARC_E02	



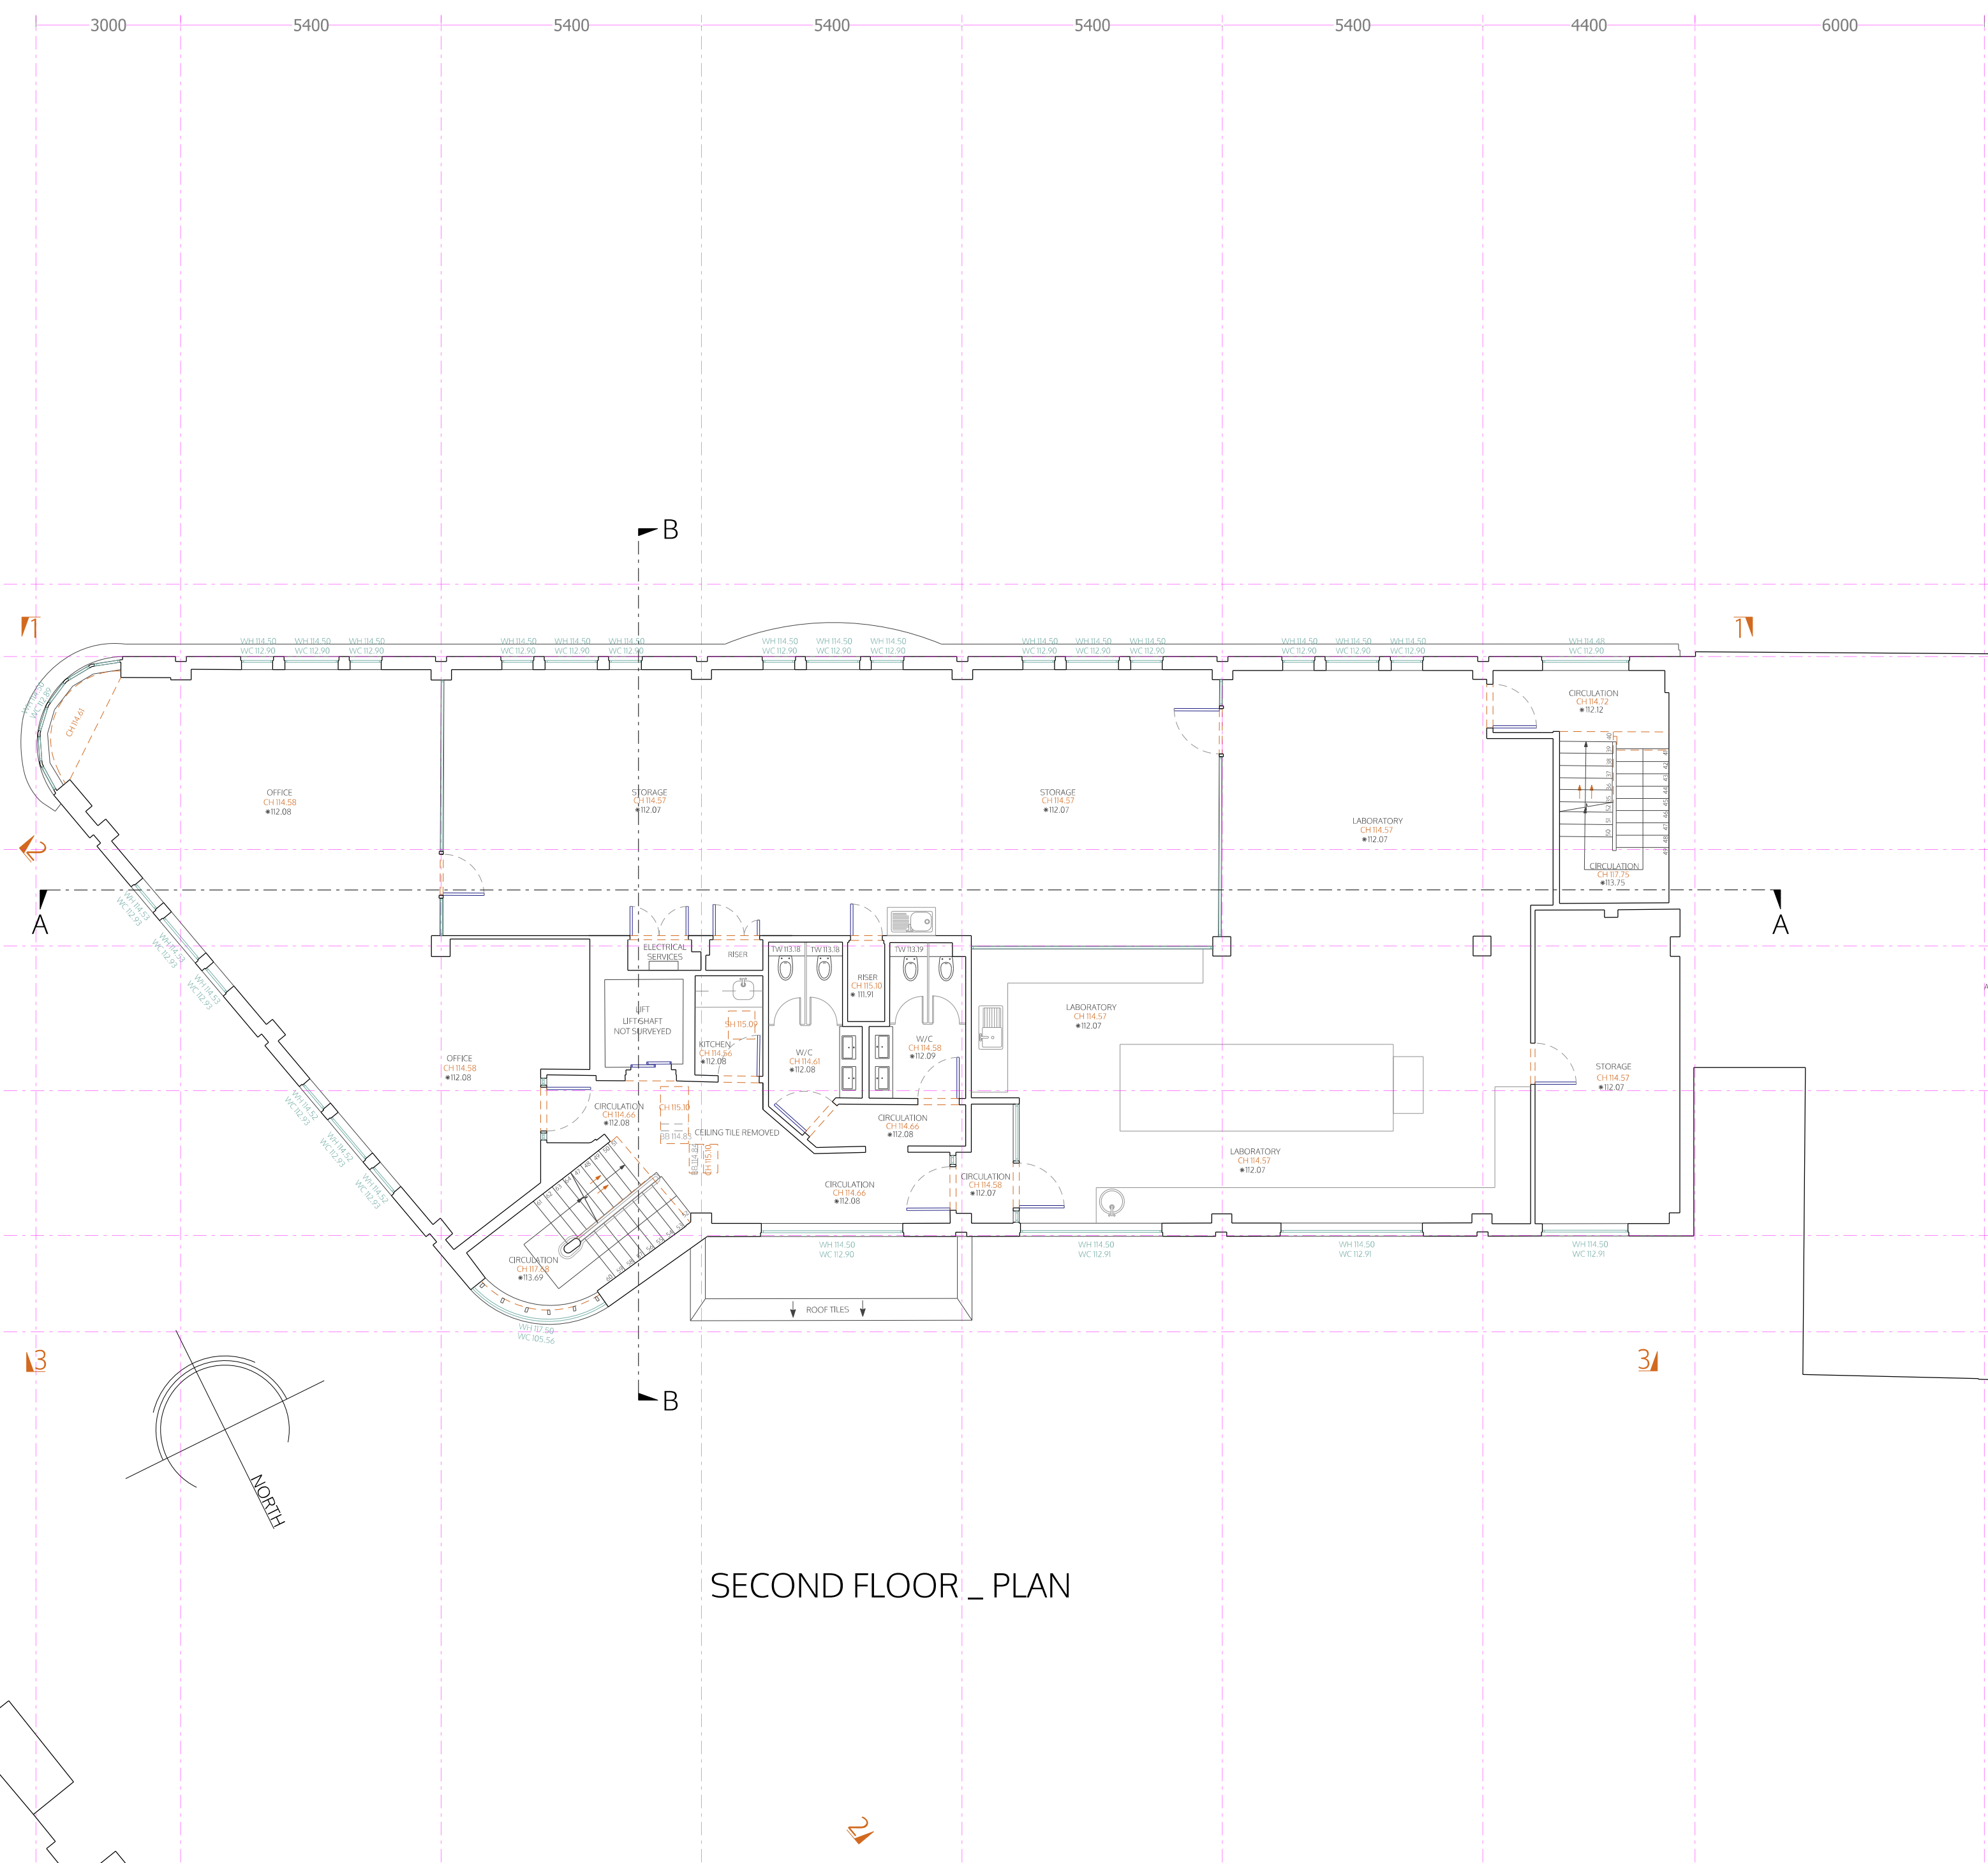

SECOND FLOOR _ PLAN

no.	name	date	scale	Status	project	client	tirel	m	0	2	4	6	8	10	12	14	16	18	20	
							© ALL COPYRIGHTS RESERVED													

© ALL COPYRIGHT

spaceAgent 

Architects and Designers
London-Heidelberg-Barcelona-Brussels
spaceAgent Architects Ltd. is a RIBA Chartered Practice


www.spaceagent.com
mail@spaceagent.com

project Conversion to residential
397 - 405 Archway Rd
London N6 4ER

client Alliance 1903 LTD
Watford

titel	Second floor plan as existing
-------	----------------------------------

no.	name	date	scale	status
				EXISTING
			1:200 @A3	
			1:100 @A1	
		04.05.2026		
			I.lezzi	
				ARC_E04

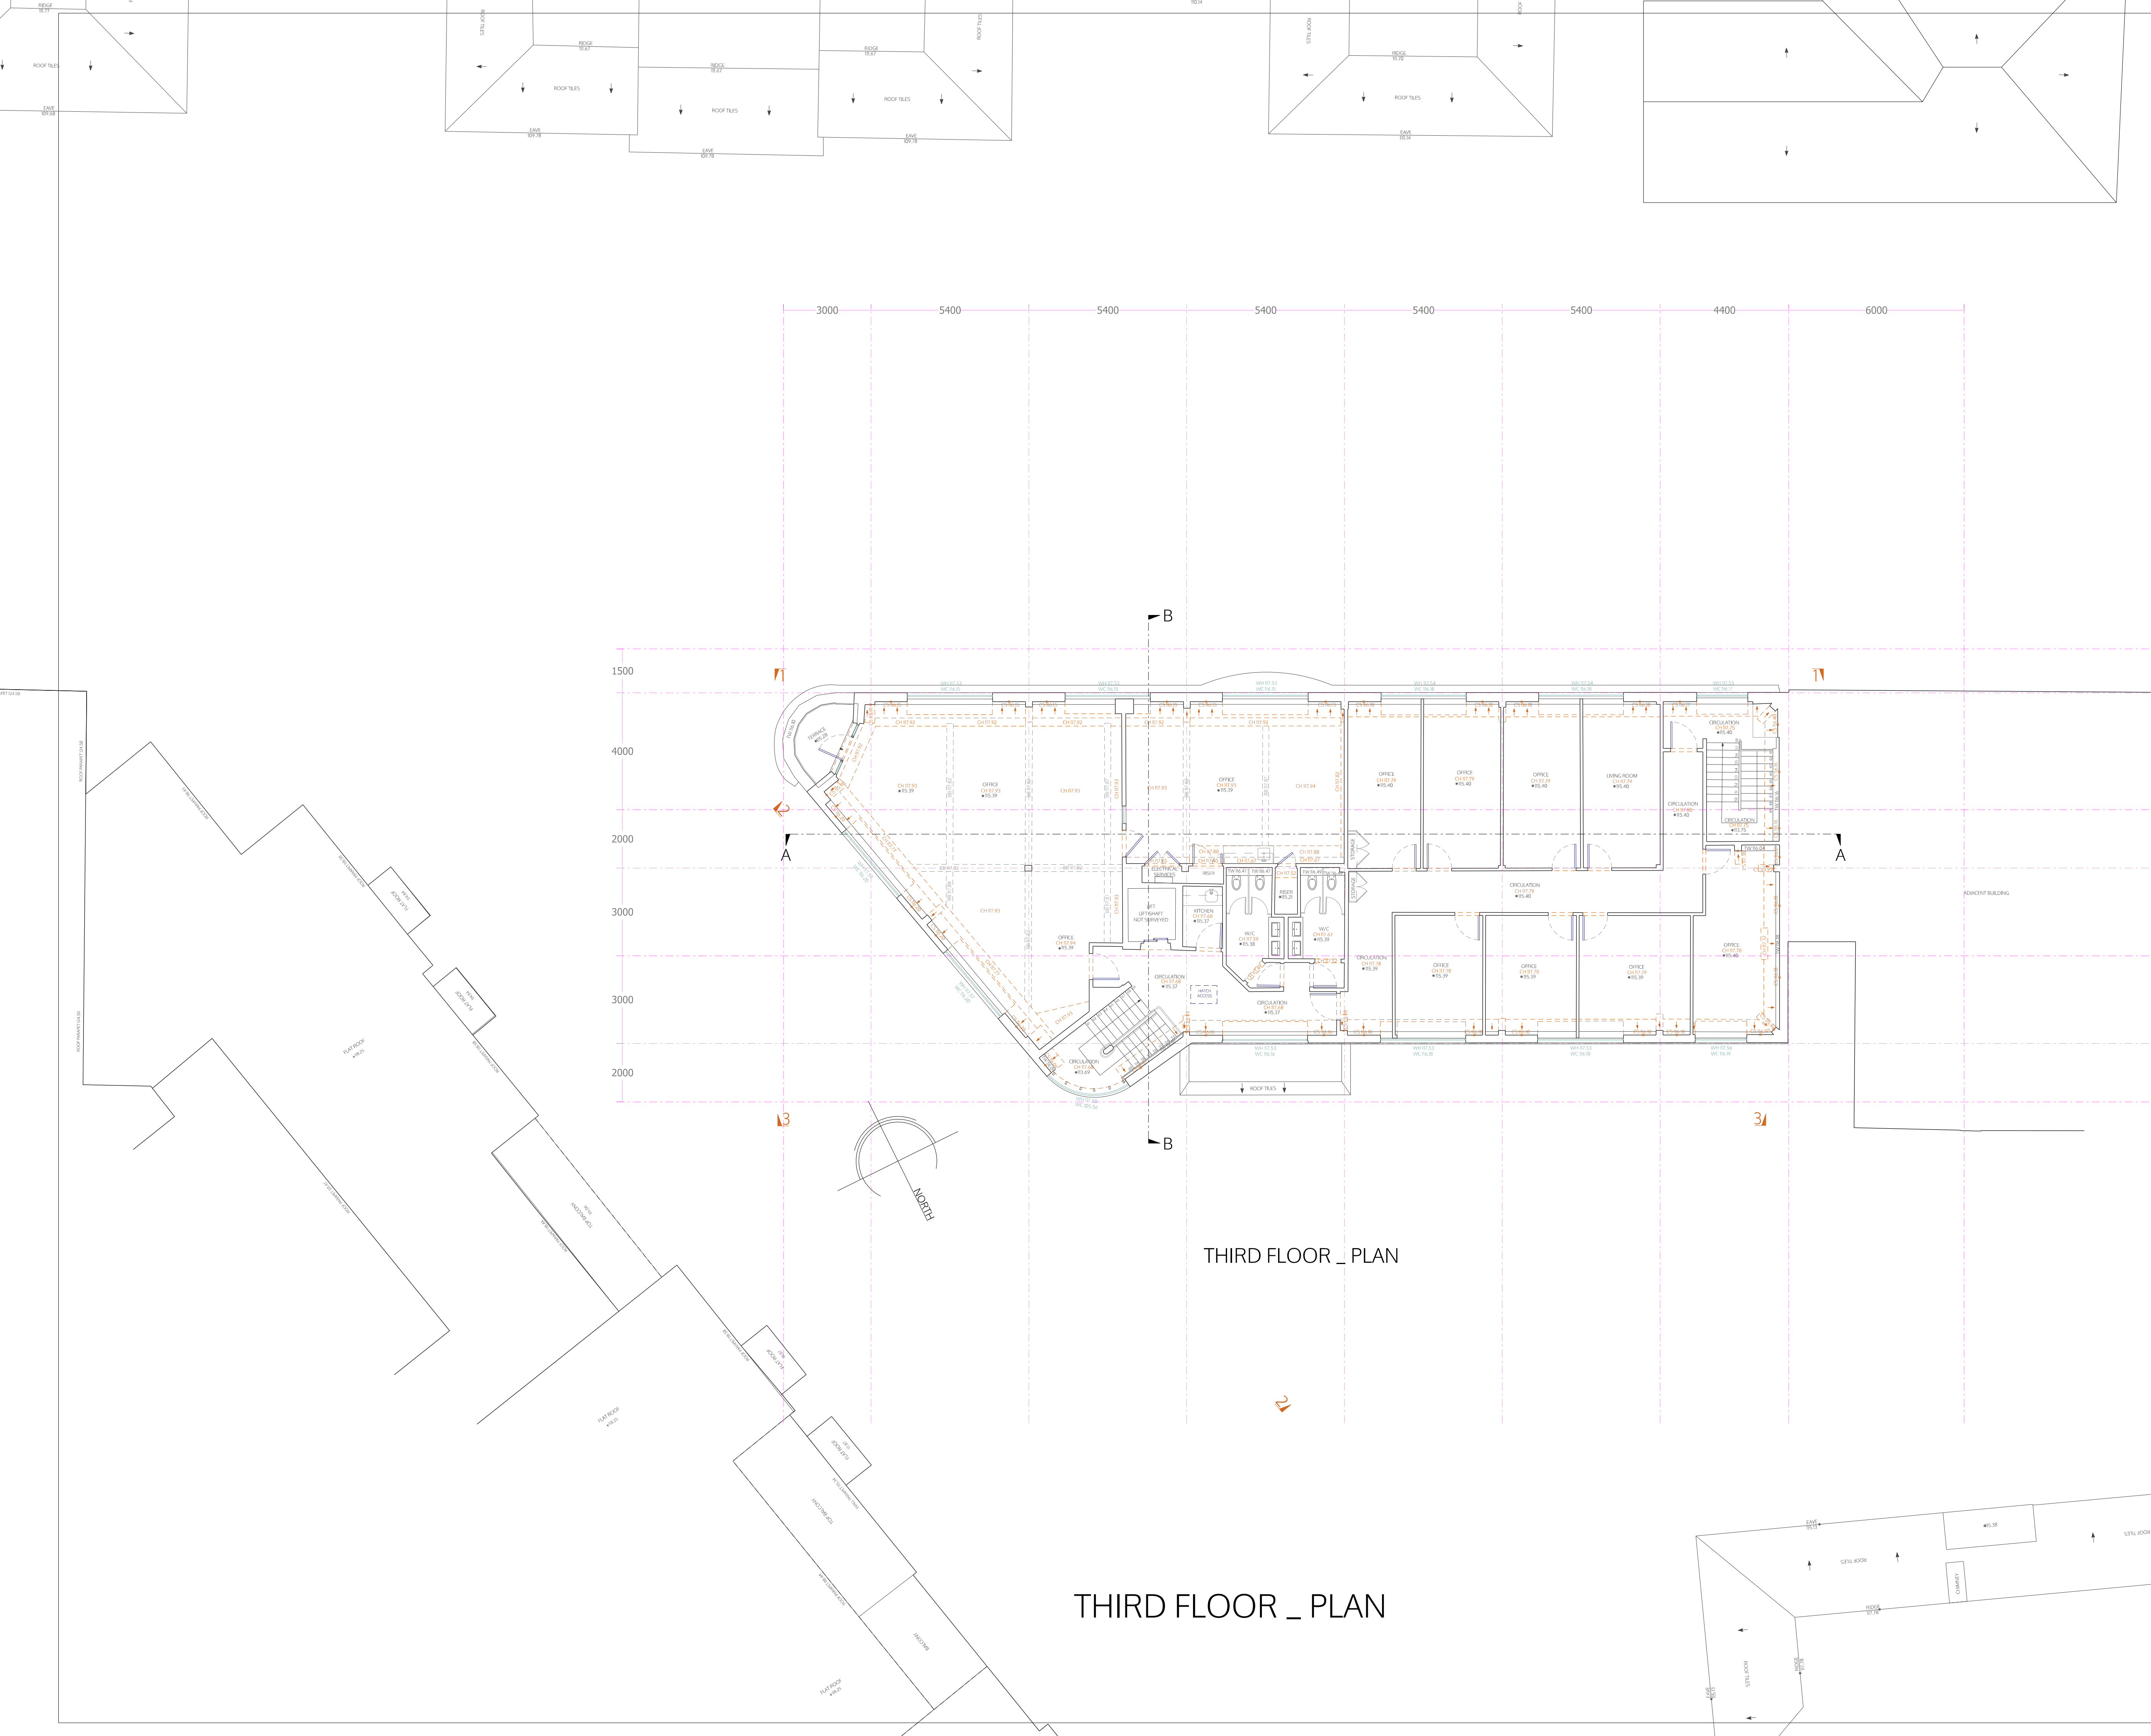

THIRD FLOOR _ PLAN

THIRD FLOOR _ PLAN

no. name date scale status title client project

all dimensions to be checked on site

spaceAgent
Architects and Designers
London-Heidelberg-Barcelona-Brussels
spaceAgent Architects Ltd. is a RIBA Chartered Practice

Conversion to residential
397 - 405 Archway Rd
London N6 4ER

Alliance 1903 LTD
Watford

Third floor plan
as existing

EXISTING

1:200 @A3
1:100 @A1
04.05.2026
I.lezzi

ARC_E05





BACK ELEVATION - 3 (North)

BACK ELEVATION - 3 (North)

spaceAgent
Architects and Designers
London-Heidelberg-Barcelona-Brussels
spaceAgent Architects Ltd. is a RIBA Chartered Practice

Conversion to residential
397 - 405 Archway Rd
London N6 4ER

Alliance 1903 LTD
Watford

Back Elevation (North)
as existing

EXISTING	
	1:200 @A3
	1:100 @A1
	04.05.2026
	I.lezzi
	ARC_E07



SIDE ELEVATION - 2 (East)

SIDE ELEVATION - 2 (East)

spaceAgent
Architects and Designers
London-Heidelberg-Barcelona-Brussels
spaceAgent Architects Ltd. is a RIBA Chartered Practice

PROJECT
Conversion to residential
397 - 405 Archway Rd
London N6 4ER

CLIENT
Alliance 1903 LTD
Watford

TITLE
Side Elevation (East)
as existing

EXISTING	
	1:200 @A3
	1:100 @A1
	04.05.2026
	I.lezzi
	ARC_E08



FRONT ELEVATION - 1 (South)

spaceAgent

Architects and Designers www.spaceagent.com
 London-Heidelberg-Barcelona-Brussels mail@spaceagent.com
 spaceAgent Architects Ltd. is a RIBA Chartered Practice


Conversion to residential
397 - 405 Archway Rd
London N6 4ER

Alliance 1903 LTD
Watford

Front Elevation (South)
as existing

EXISTING	
	1:200 @A3
	1:100 @A1
	04.05.2026
	l.lezzi
ARC_E09	

[illegible]

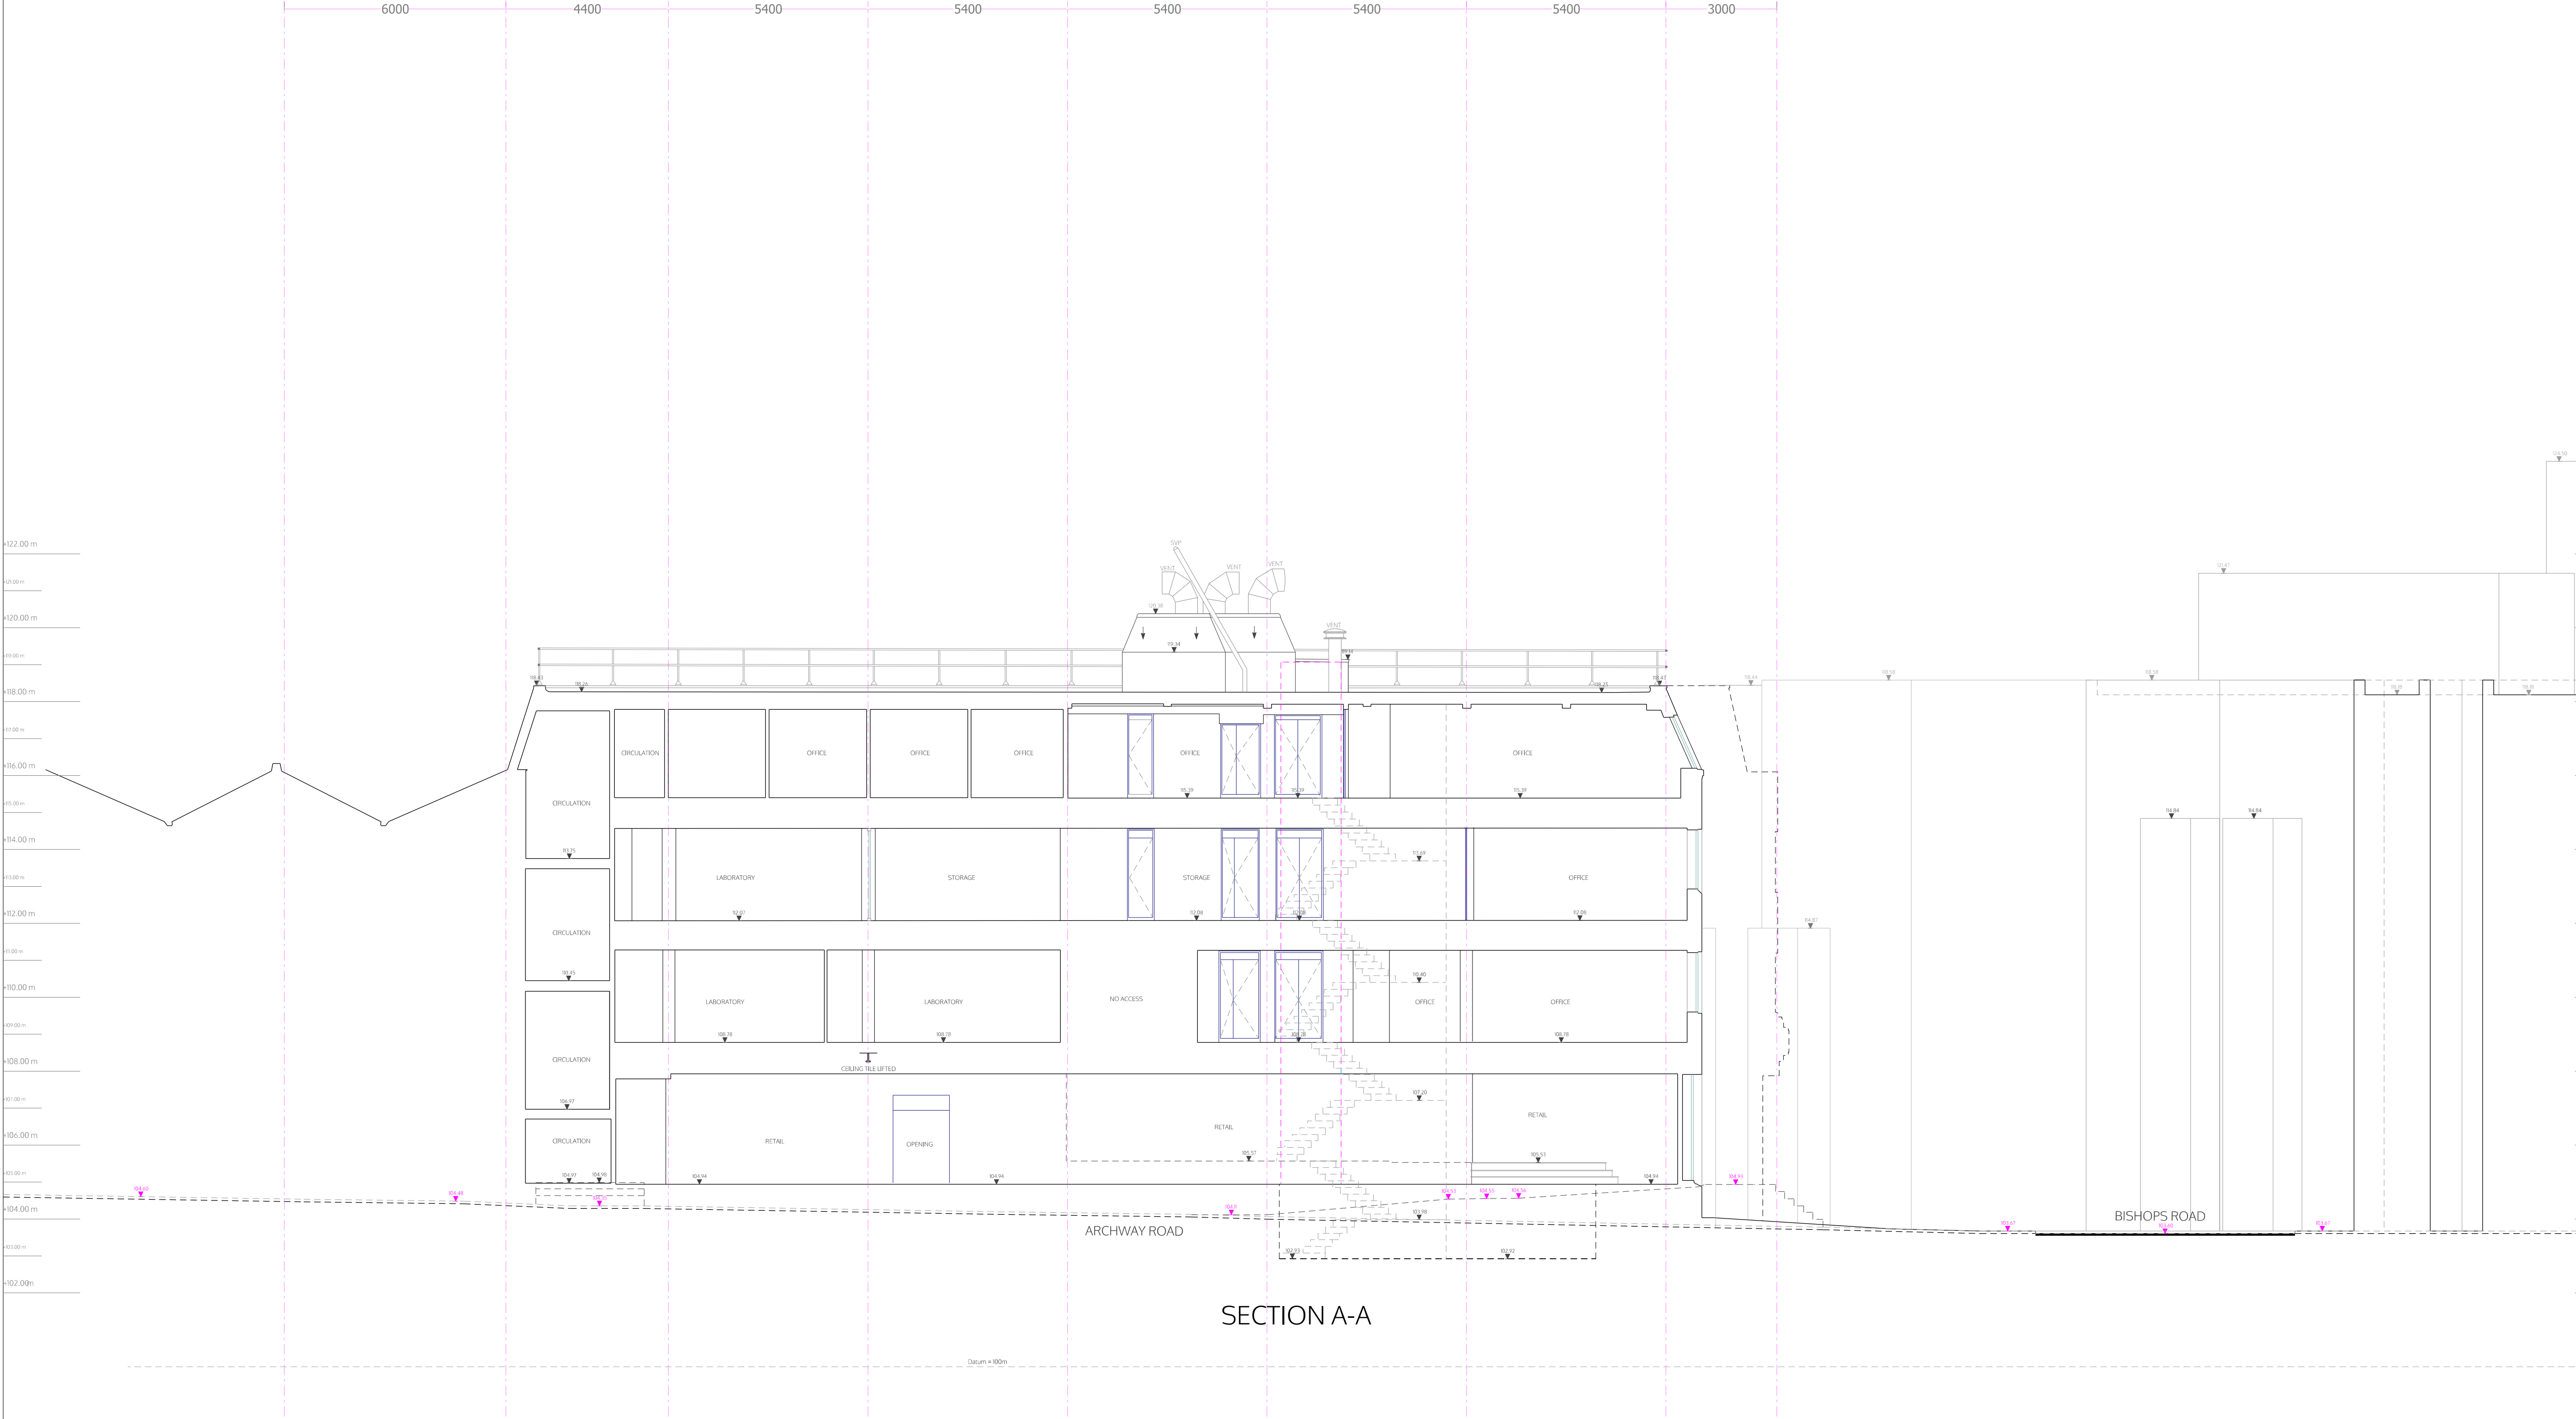

SECTION A-A

spaceAgent
Architects and Designers
London-Heidelberg-Barcelona-Brussels
spaceAgent Architects Ltd. is a RIBA Chartered Practice

Conversion to residential
397 - 405 Archway Rd
London N6 4ER

Alliance 1903 LTD
Watford

SECTION A-A
as existing

EXISTING	
	1:200 @A3
	1:100 @A1
	04.05.2026
	I.lezzi
	ARC_E10



SECTION B-B

SECTION B-B

no.	name	date	scale	status	title	client	project	© ALL COPYRIGHTS RESERVED	m	0	2	4	6	8	10	12	14	16	18	20	all dimensions to be checked on site
-----	------	------	-------	--------	-------	--------	---------	---------------------------	---	---	---	---	---	---	----	----	----	----	----	----	--------------------------------------

spaceAgent

Architects and Designers
London-Heidelberg-Barcelona-Brussels
spaceAgent Architects Ltd. is a RIBA Chartered Practice

www.spaceagent.com
mail@spaceagent.com

Conversion to residential
397 - 405 Archway Rd
London N6 4ER

Alliance 1903 LTD
Watford

SECTION B-B
as existing

EXISTING	
	1:200 @A3
	1:100 @A1
	04.05.2026
	I.lezzi
	ARC_E11