
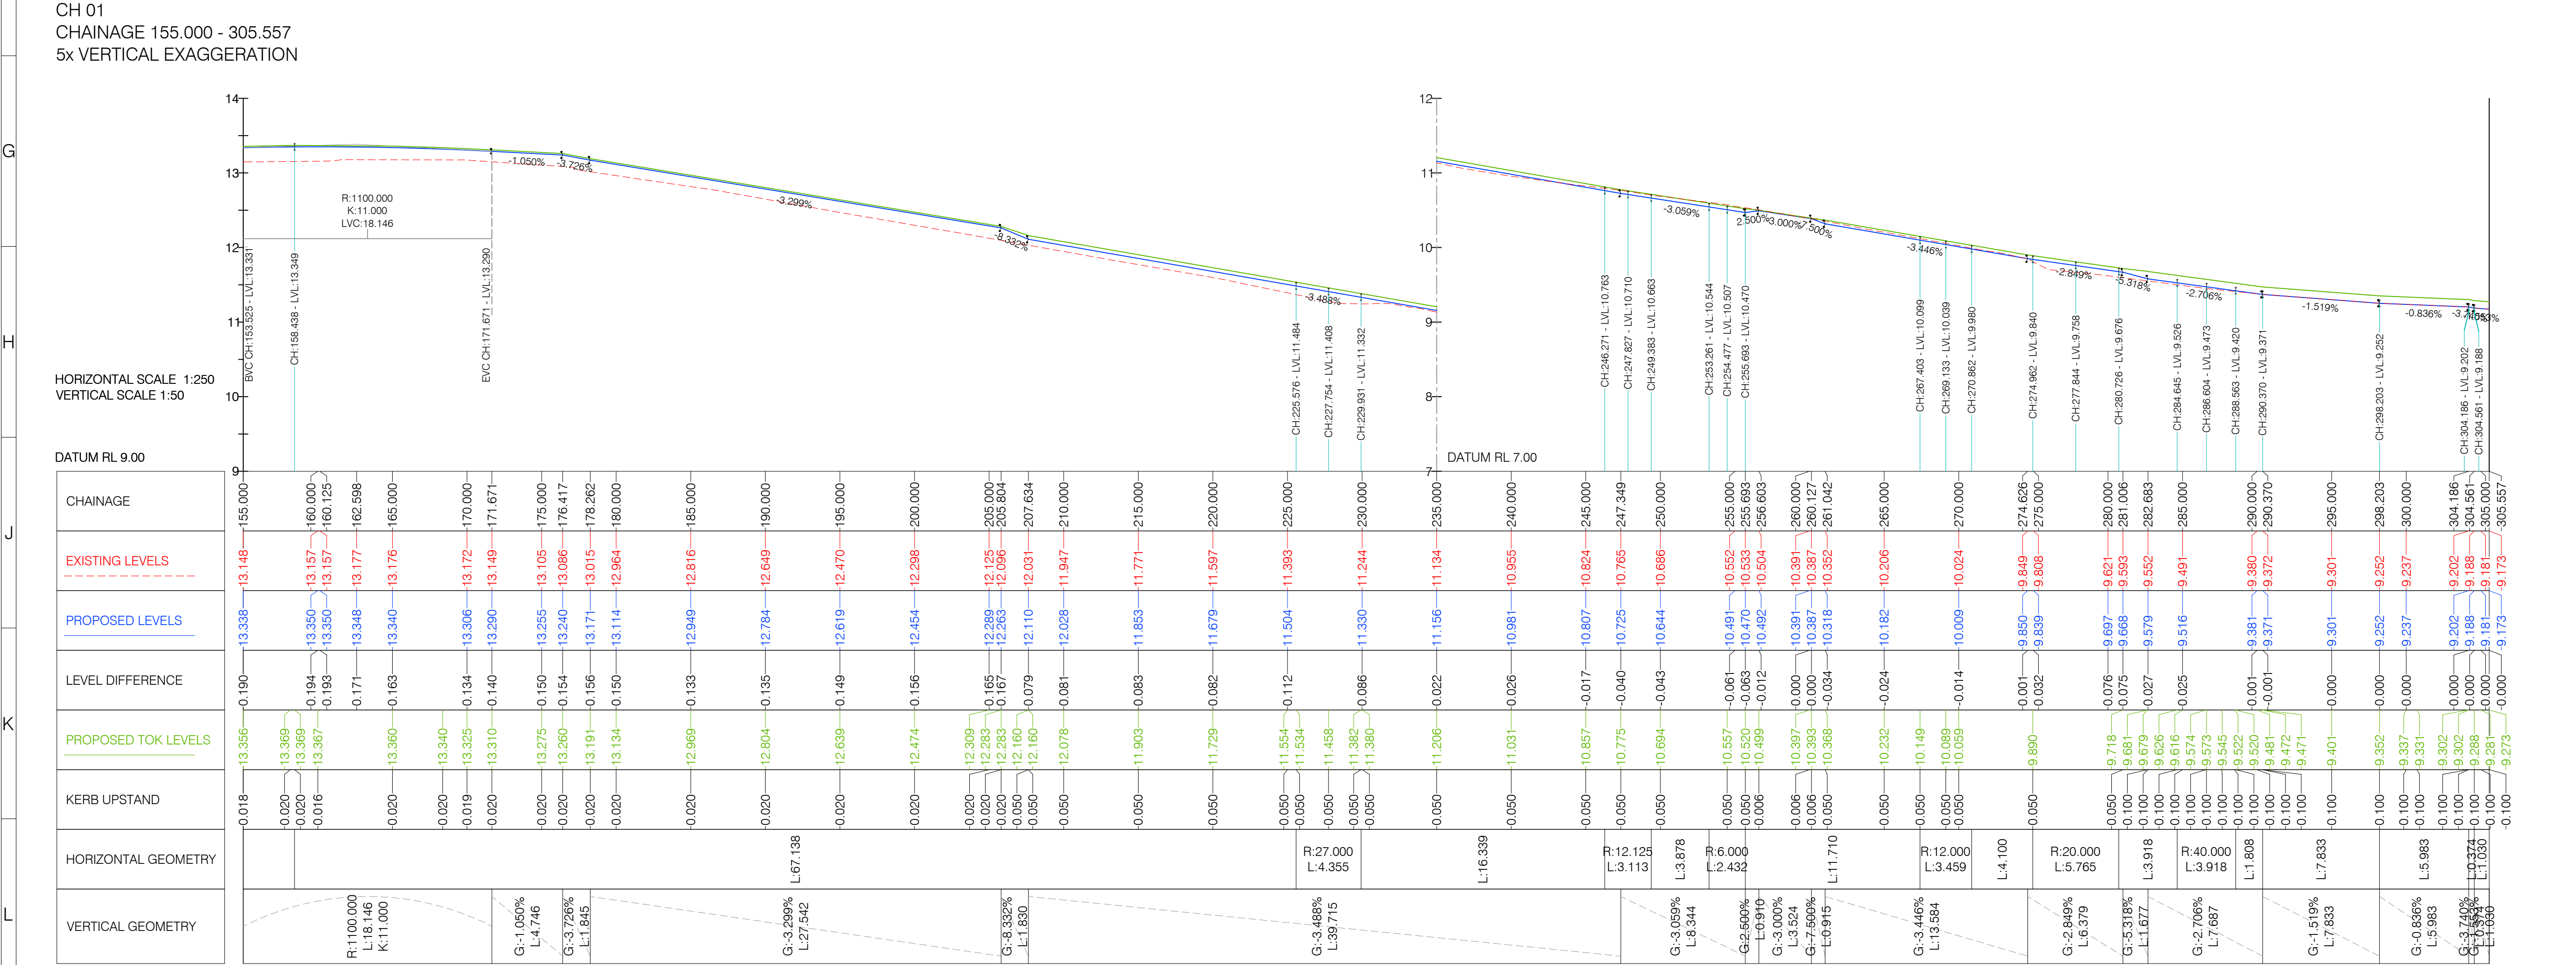


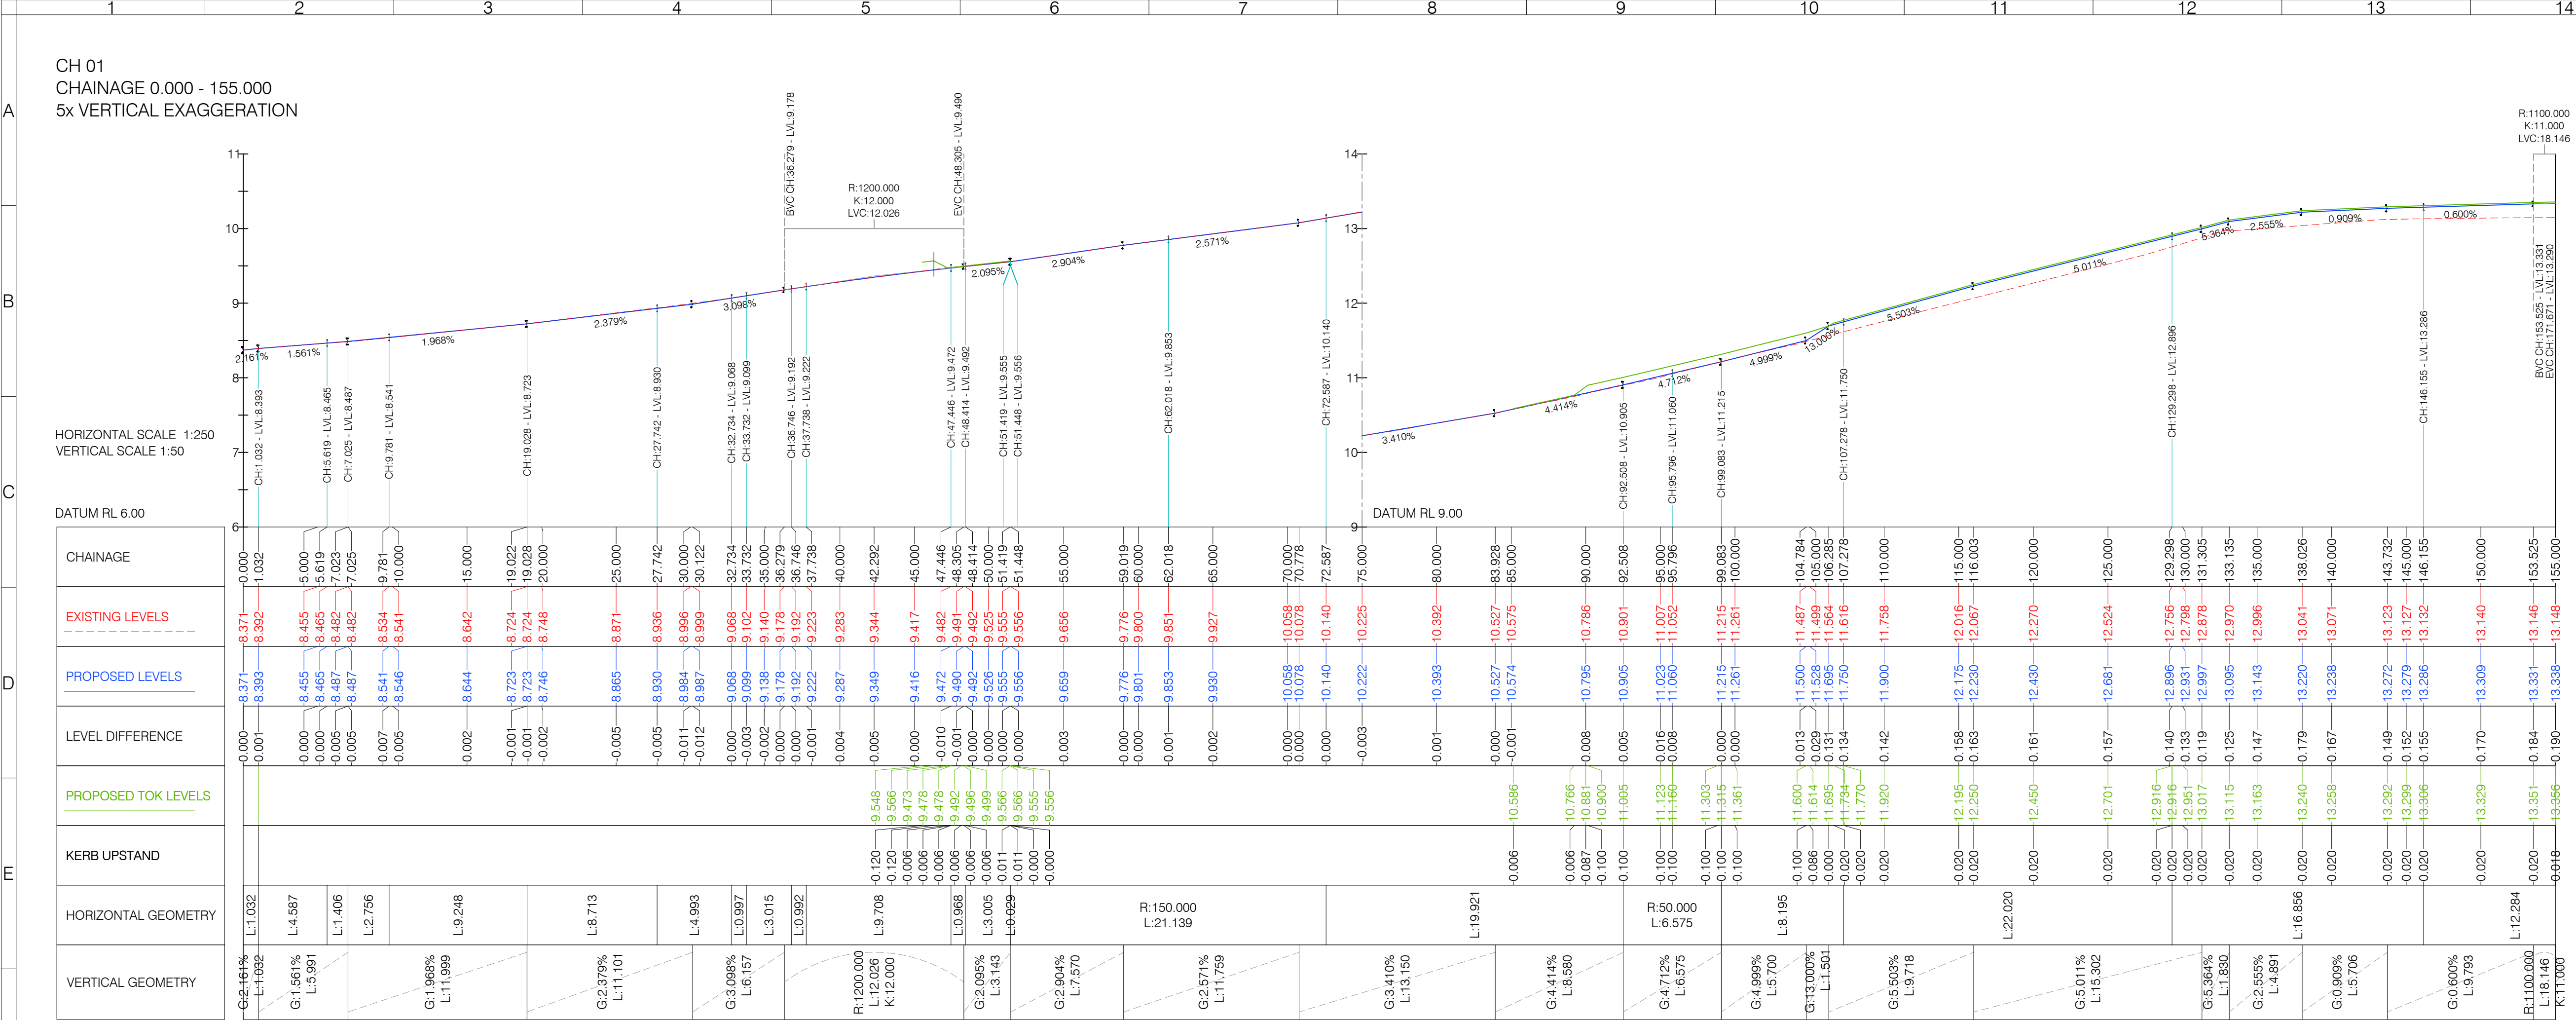

LEGEND

Vertical geometry change point
Horizontal geometry change point
Horizontal geometry level information
CH: XX.XXX = Chainage of horizontal change
LVL: X.XXXX = Elevation at horizontal geometry change

Proposed vertical curve (Crest/Sag) information
R: Curve radius
K: K value
LVC: Length of vertical curve

Proposed vertical curve (Crest/Sag) information
BVC: Beginning of vertical curve location
EVC: End of vertical curve location
CH: Chainage
LVL: Elevation at that location

Proposed vertical curve (Sag) information
Low point location
CH: Chainage
LP ELEV: Low Point elevation

Longfall
-0.500%
0.500%

NOTES

- Do not scale from this drawing.
- All dimensions are in metres unless otherwise specified.
- Background survey information:
 - Topographical Survey, provided by MetGeo, dated January 2025, P24-01080-MET-EXT-XX-TOP-M3-G-3.1, Rev 03.
- This drawing is to be read in conjunction with all drawings and documents related to the project.

CO	04.06.26	CONSTRUCTION ISSUE	MR	KG	RH
Rev	Date	Description	Dm	Chk	App

This drawing has been specifically prepared to meet the requirements of the named client and may contain design and innovative features which differ from conventional design standards.

PROJECT CENTRE
www.marstonholdings.co.uk/projectcentre

Client
Haringey LONDON

Project
FERRY LANE PUBLIC REALM IMPROVEMENTS

Drawing Title
FERRY LANE
PROPOSED LONG SECTIONS (5x VERTICAL EXAGGERATION)
SHEET 4 OF 11

Drawing Status
FOR CONSTRUCTION

Drawn MR	Designed MR	Date JAN 2026	Scale 1:250	Size A1
Drawing No. 1000009414-5-0130-04				Rev C0